


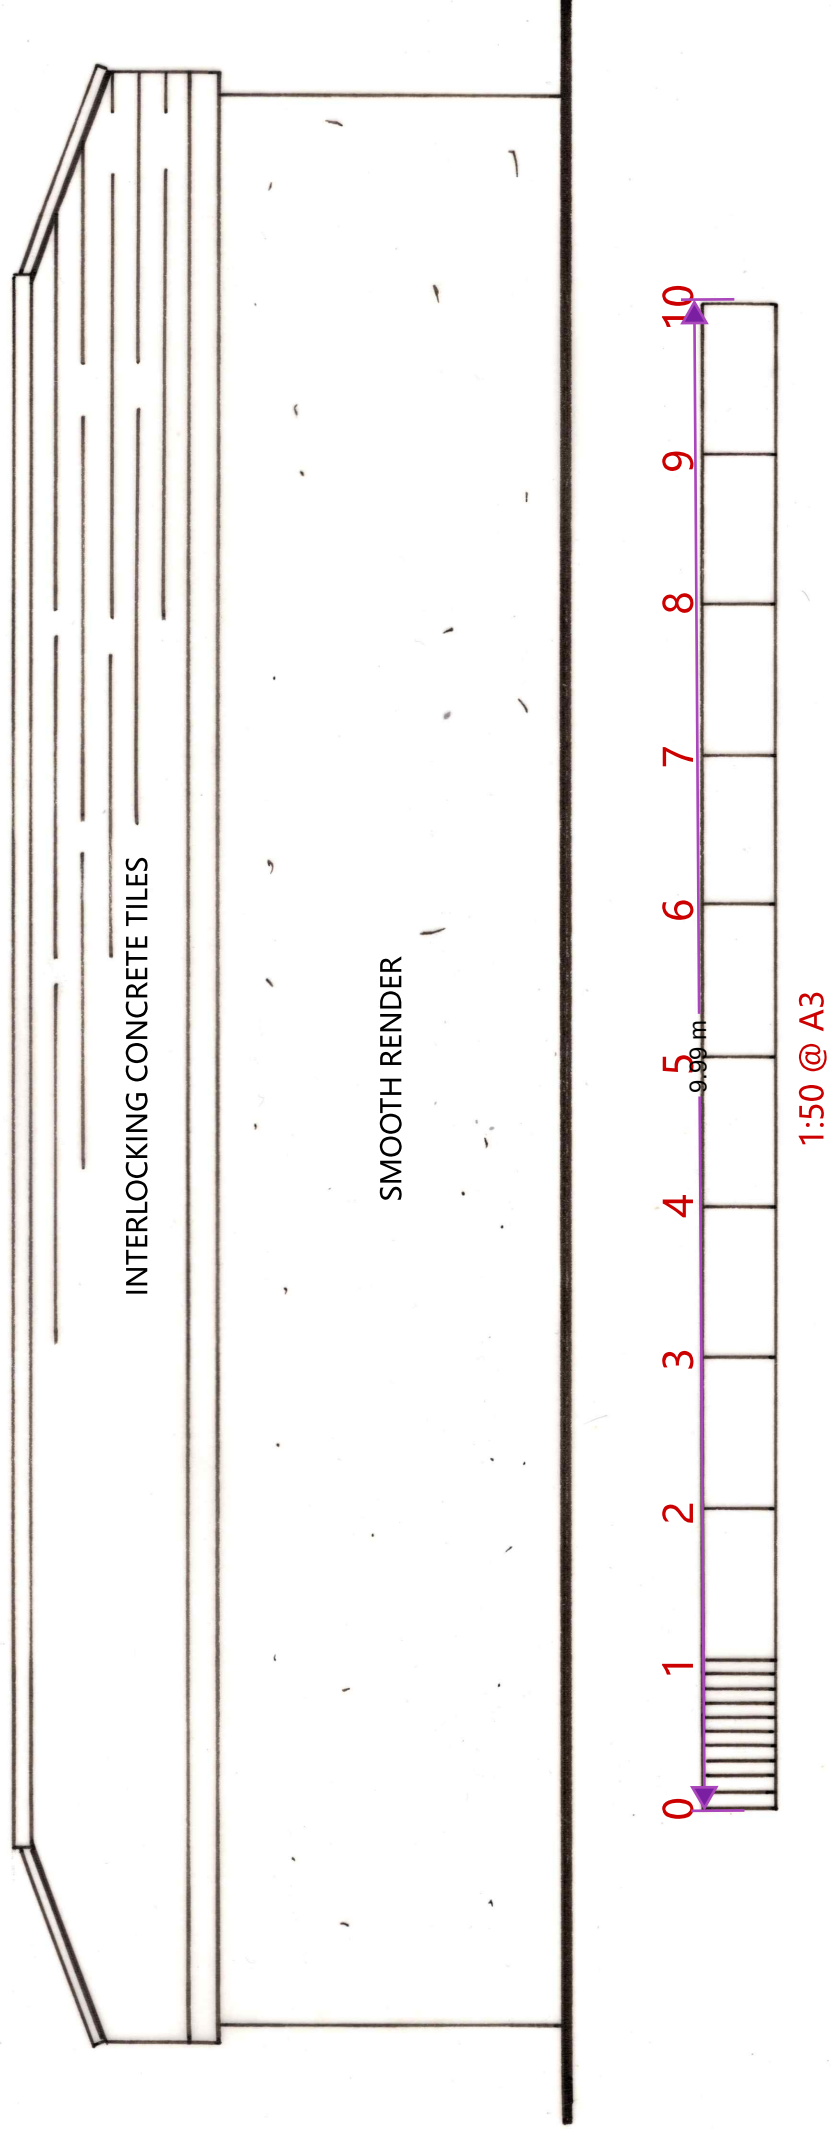


EXISTING REAR ELEVATION EAST

LDC PLANNING APPLICATION AS EXISTING FOR ONE
OUTBUILDING AT: THE RED HOUSE WRANGLING LANE
GREAT BUCKLAND LUDESSEND DA13 0XF

EXISTING REAR ELEVATION - EAST

SCALE: 1:50 @ A3 DRG No: 0B/01/03 23/09/2025
DAVID HAIME | d.haime@btinternet.com | +44 7974 156510

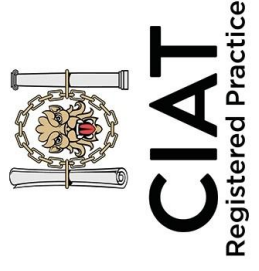

Chartered Institute of Architectural Technologists