




Scale: 1:100 (Can be scaled for planning purpose only)

 

www.info@kdesign.org.uk

This drawing is the property of K Design copyright is reserved by them and drawing is issued on condition that it is not copied, reproduced, retained, or disclosed to any unauthorised person without prior consent in writing of K Design.
ALL DIMENSIONS TO BE CHECKED ON SITE PRIOR TO WORK COMMENCING AND K DESIGN NOTIFIED OF ANY DISCREPANCIES TO ENABLE US TO ADVISE OCCORDINGLY.


DO NOT SCALE.



Proposed West Elevation




Proposed East Elevation

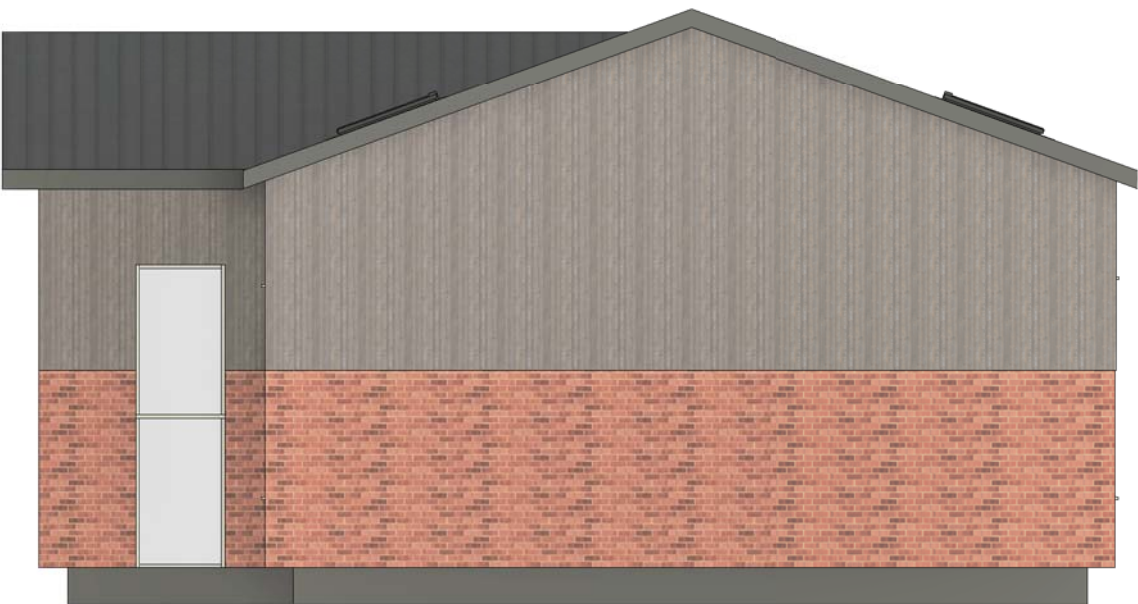


Proposed South Elevation



Proposed North Elevation

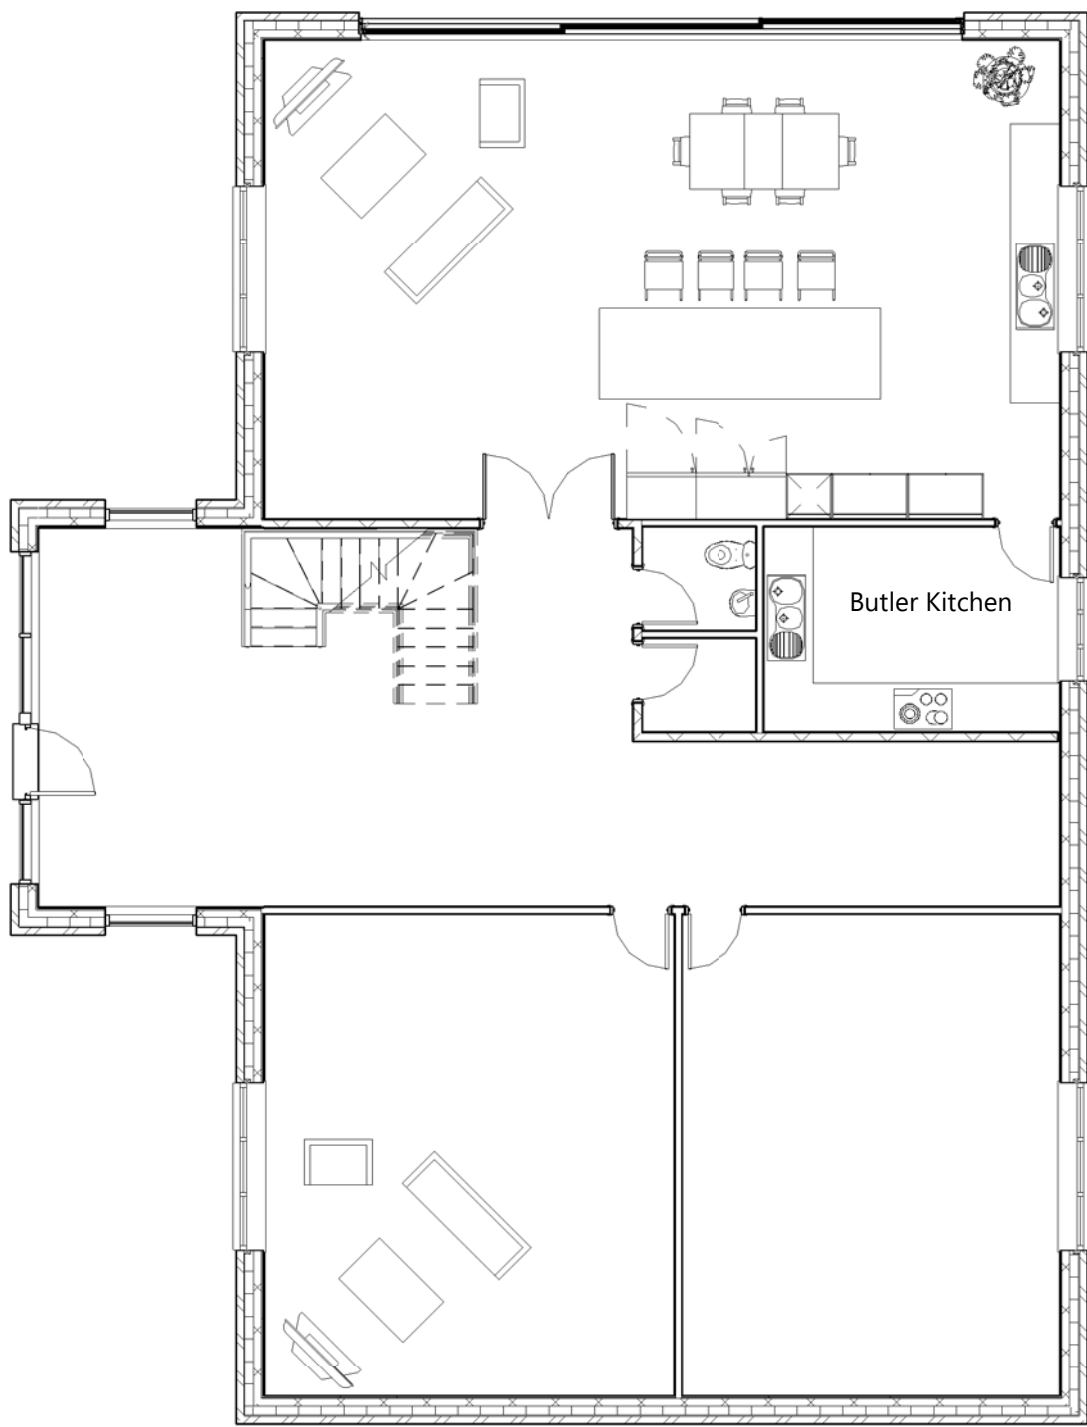

Proposed Groundfloor Layout

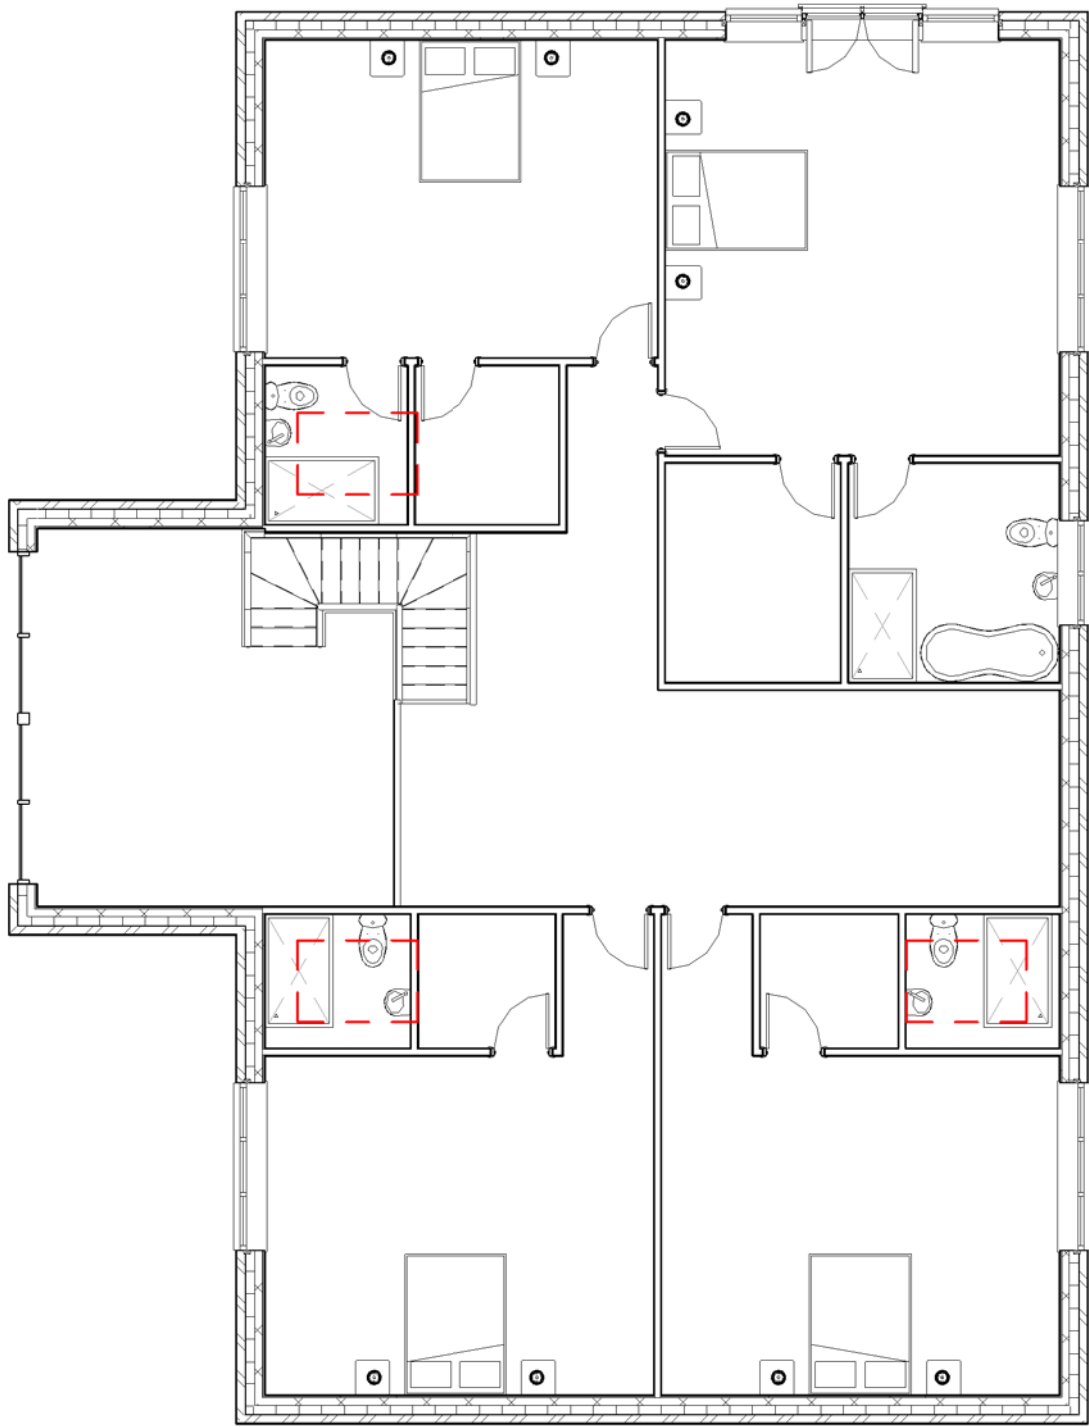

Proposed Firstfloor Layout



3D Isometric View

Rev.	Description	Date.

PURPOSE OF ISSUE
Draft

PROJECT
Demolition of existing barn and erection of new barn dwelling

TITLE
Proposed Elevations and Floor Layouts

CLIENT				
Mr M Lee				
DRAWN BY JSP		CHECKED BY N/A		DATE 11/08/2025
SCALE (@ A1) 1 : 100		PROJECT NUMBER 2519		
DRAWING NUMBER A102				REV