


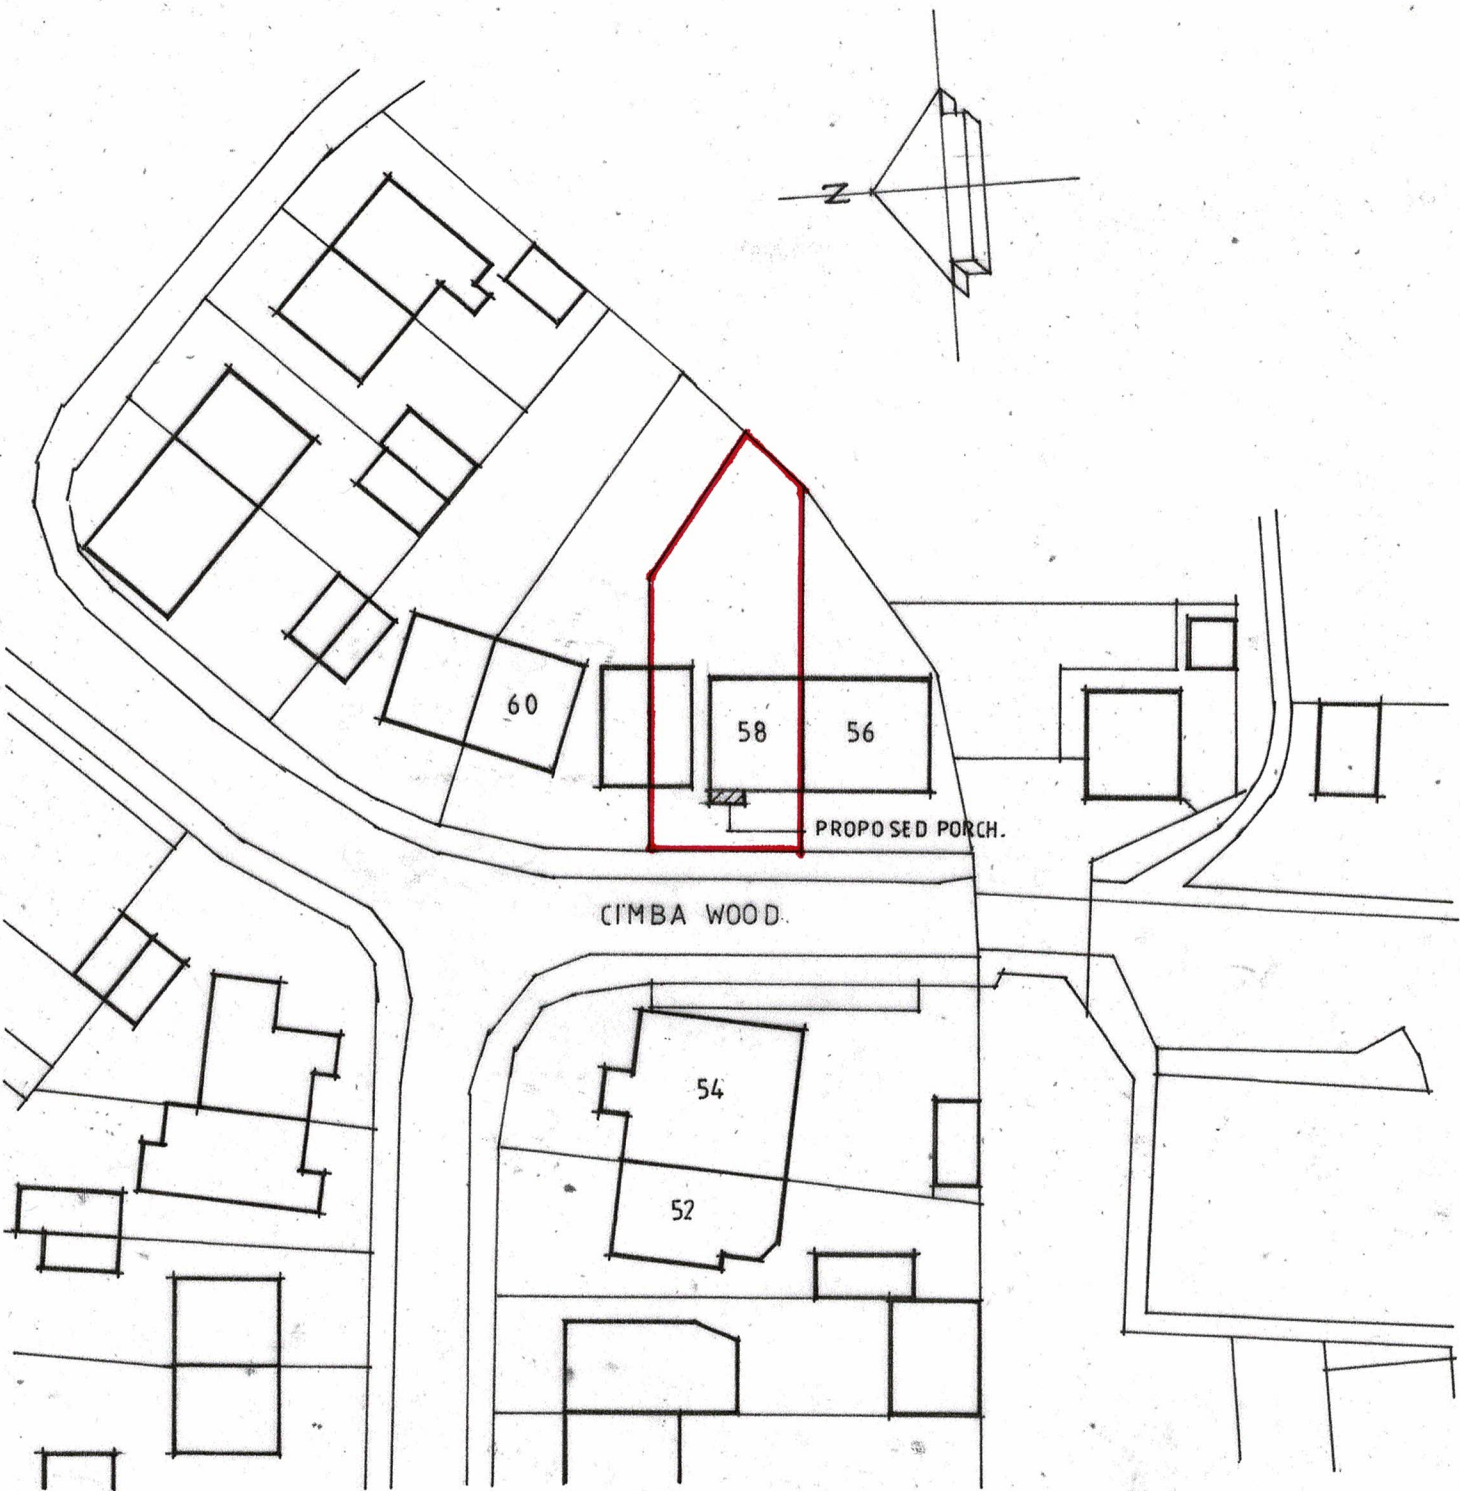

0 5 10 15 20
SCALE BAR: 1:500 METRES.

Client MR & MRS. WILLING

Job 58 CIMBA WOOD GRAVESEND.

Drg PROPOSED SITE PLAN.

Date	Scale	Job No	Drg No	Rev
JAN.24	1:500	24/03	P.02.	