



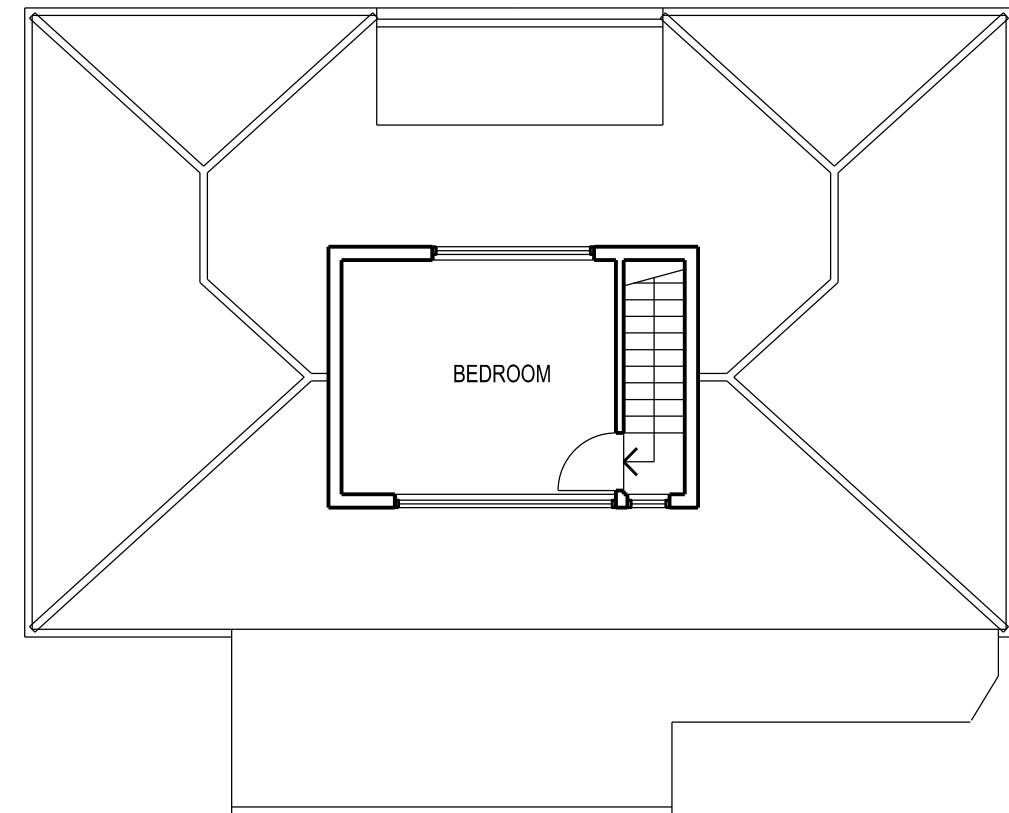

| REVISION                      | DATE     |
|-------------------------------|----------|
| ARCHITECT                     |          |
| TA ARCHITECTS                 |          |
| 11 JOYDENS WOOD ROAD BEXLEY   |          |
| KENT DA5 2HS Tel 07905 130591 |          |
| ta140256@googlemail.com       |          |
| JOB                           |          |
| PROPOSED DOUBLE STOREY        |          |
| HOUSE AT TOURMALANE           |          |
| 63 OLD WATLING STREET         |          |
| GRAVESEND KENT DA11 7NT       |          |
| DRAWING                       |          |
| EXISTING GROUND FLOOR         |          |
| AND FIRST FLOOR PLANS         |          |
| SCALE                         | DATE     |
| 1:100 AT A3                   | NOV 2021 |
| DRAWING NO.                   |          |
| HS/02                         |          |

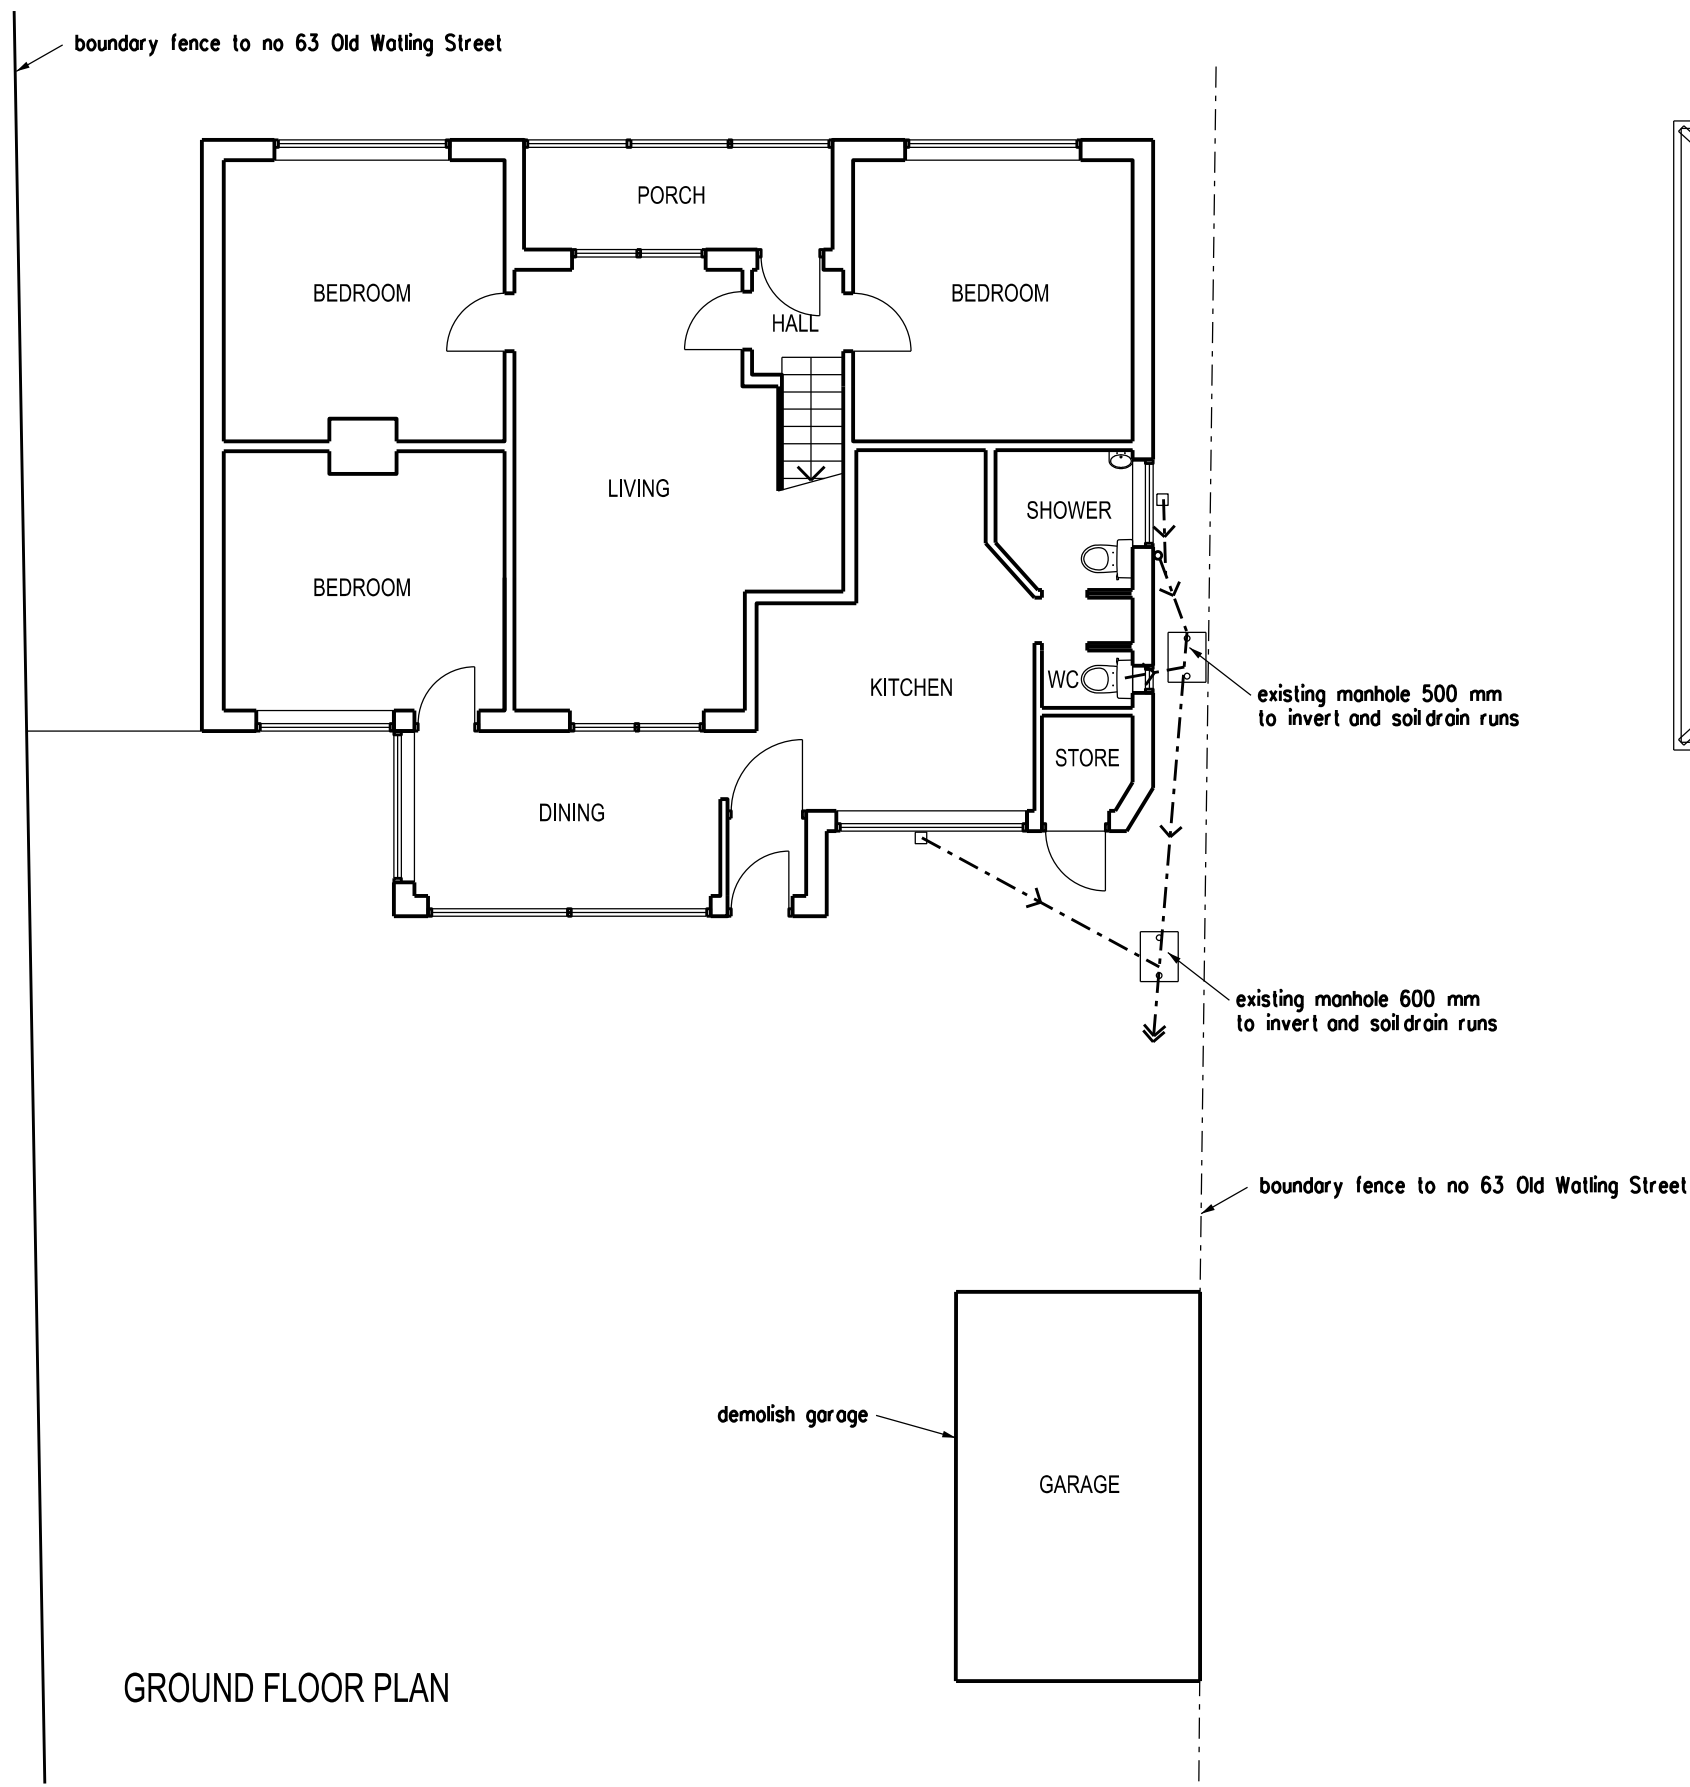