




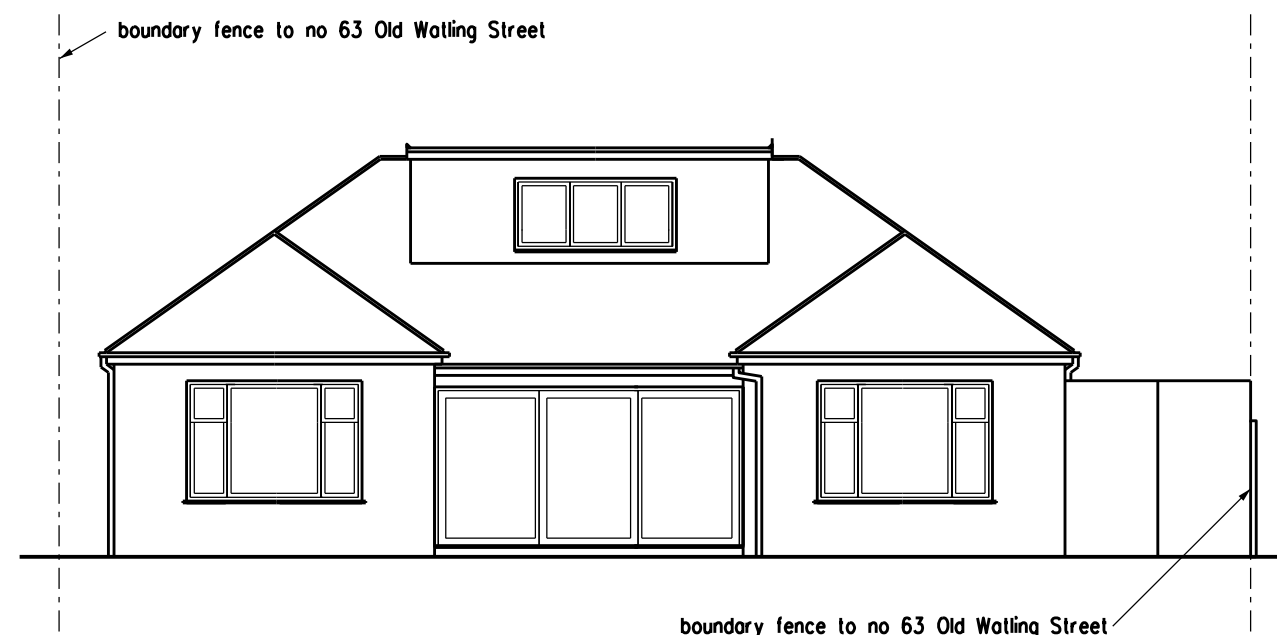


FRONT ELEVATION

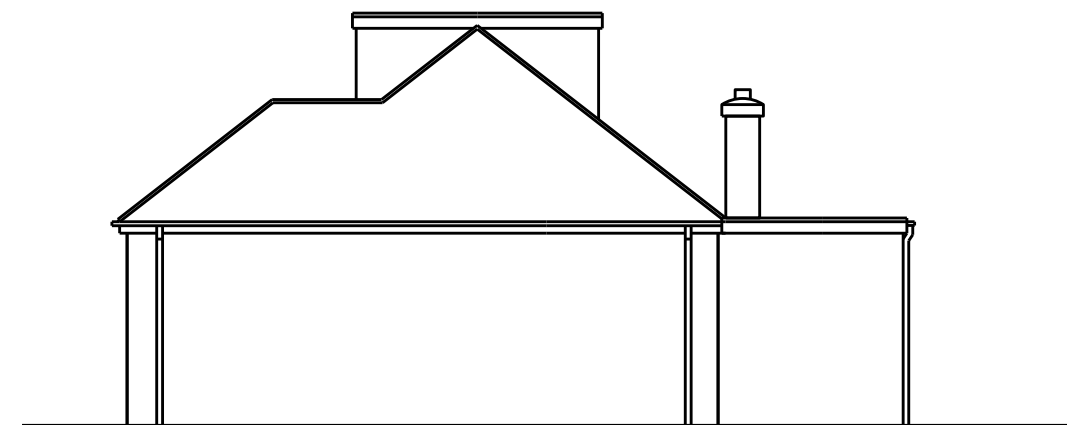

SIDE ELEVATION FACING KATESHGA

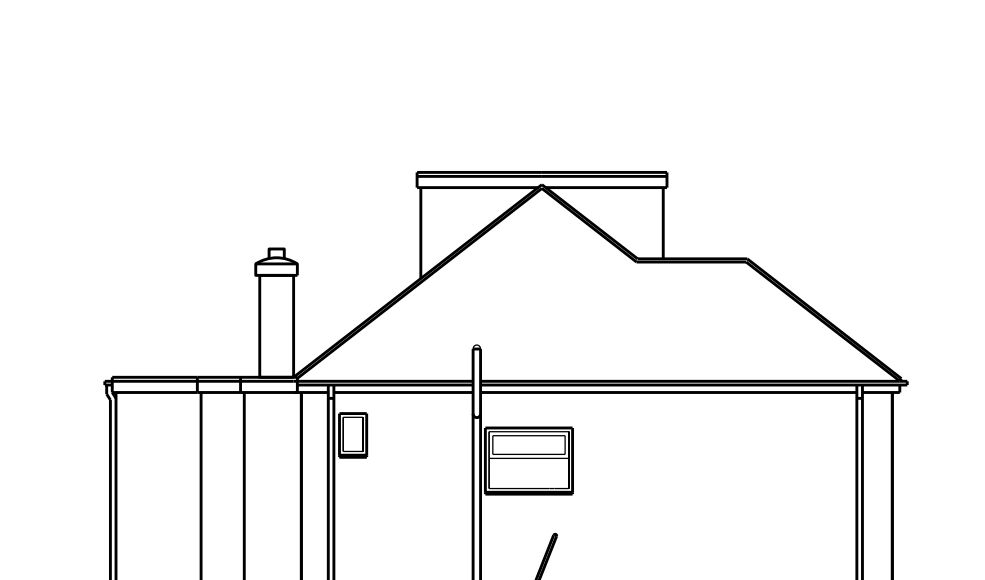

SIDE ELEVATION FACING RANMORENE

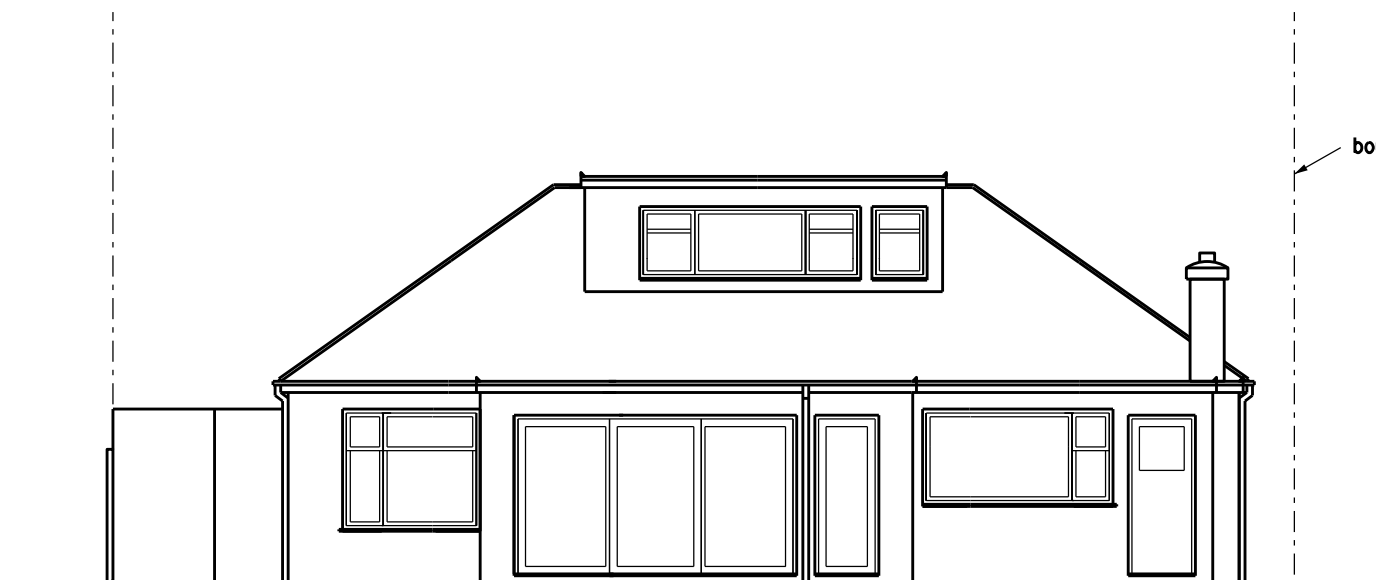

REAR ELEVATION

REVISION DATE

ARCHITECT
TAARCHITECTS
11 JOYDENS WOOD ROAD BEXLEY
KENT DA5 2HS Tel 07905 130591
ta140256@googlemail.com

JOB
PROPOSED DOUBLE STOREY
HOUSE AT TOURMALANE
63 OLD WATLING STREET
GRAVESEND KENT DA11 7NT

DRAWING
EXISTING ELEVATIONS

SCALE 1:100 AT A3 DATE NOV 2021

DRAWING NO.
HS/03

