


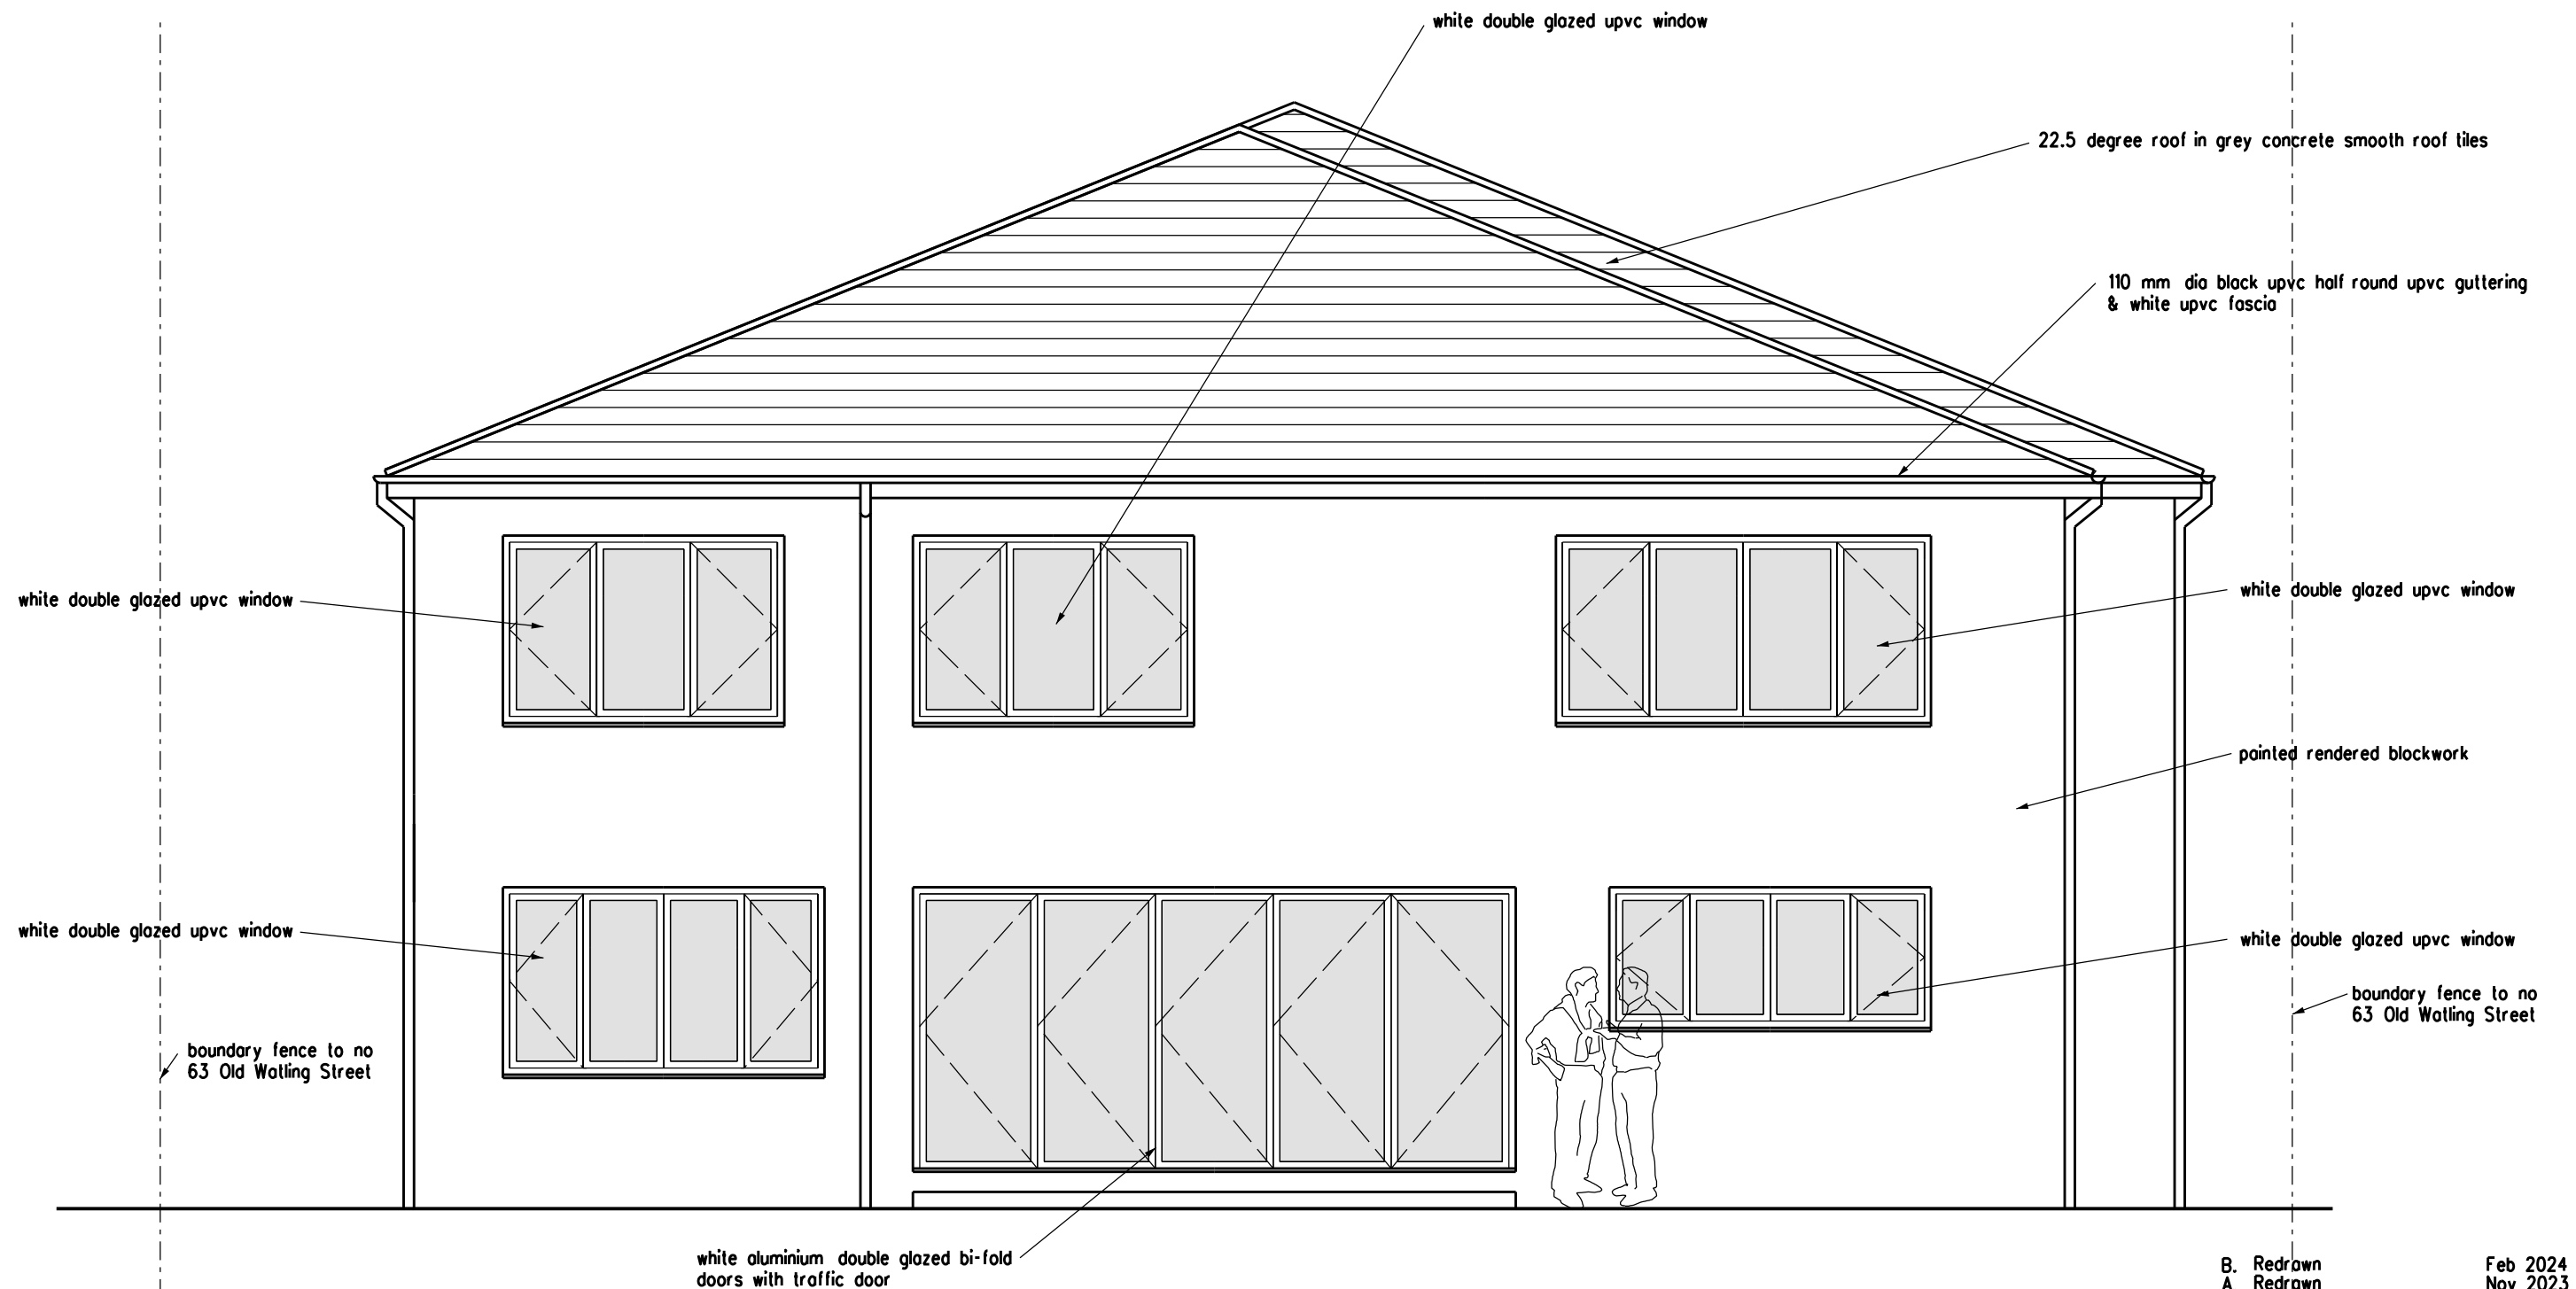

B. Redrawn
A. Redrawn
REVISION
DATE
Feb 2024
Nov 2023

ARCHITECT
TAARCHITECTS
11 JOYDENS WOOD ROAD BEXLEY
KENT DA5 2HS Tel 07905 130591
ta140256@googlemail.com

JOB
PROPOSED DOUBLE STOREY
EXTENSION AT TOURMALANE
63 OLD WATLING STREET
GRAVESEND KENT DA11 7NT

DRAWING
PROPOSED REAR ELEVATION
SOUTH

SCALE
1:50 AT A3
DATE
MAR 2022

DRAWING NO.
HS/07 B

