


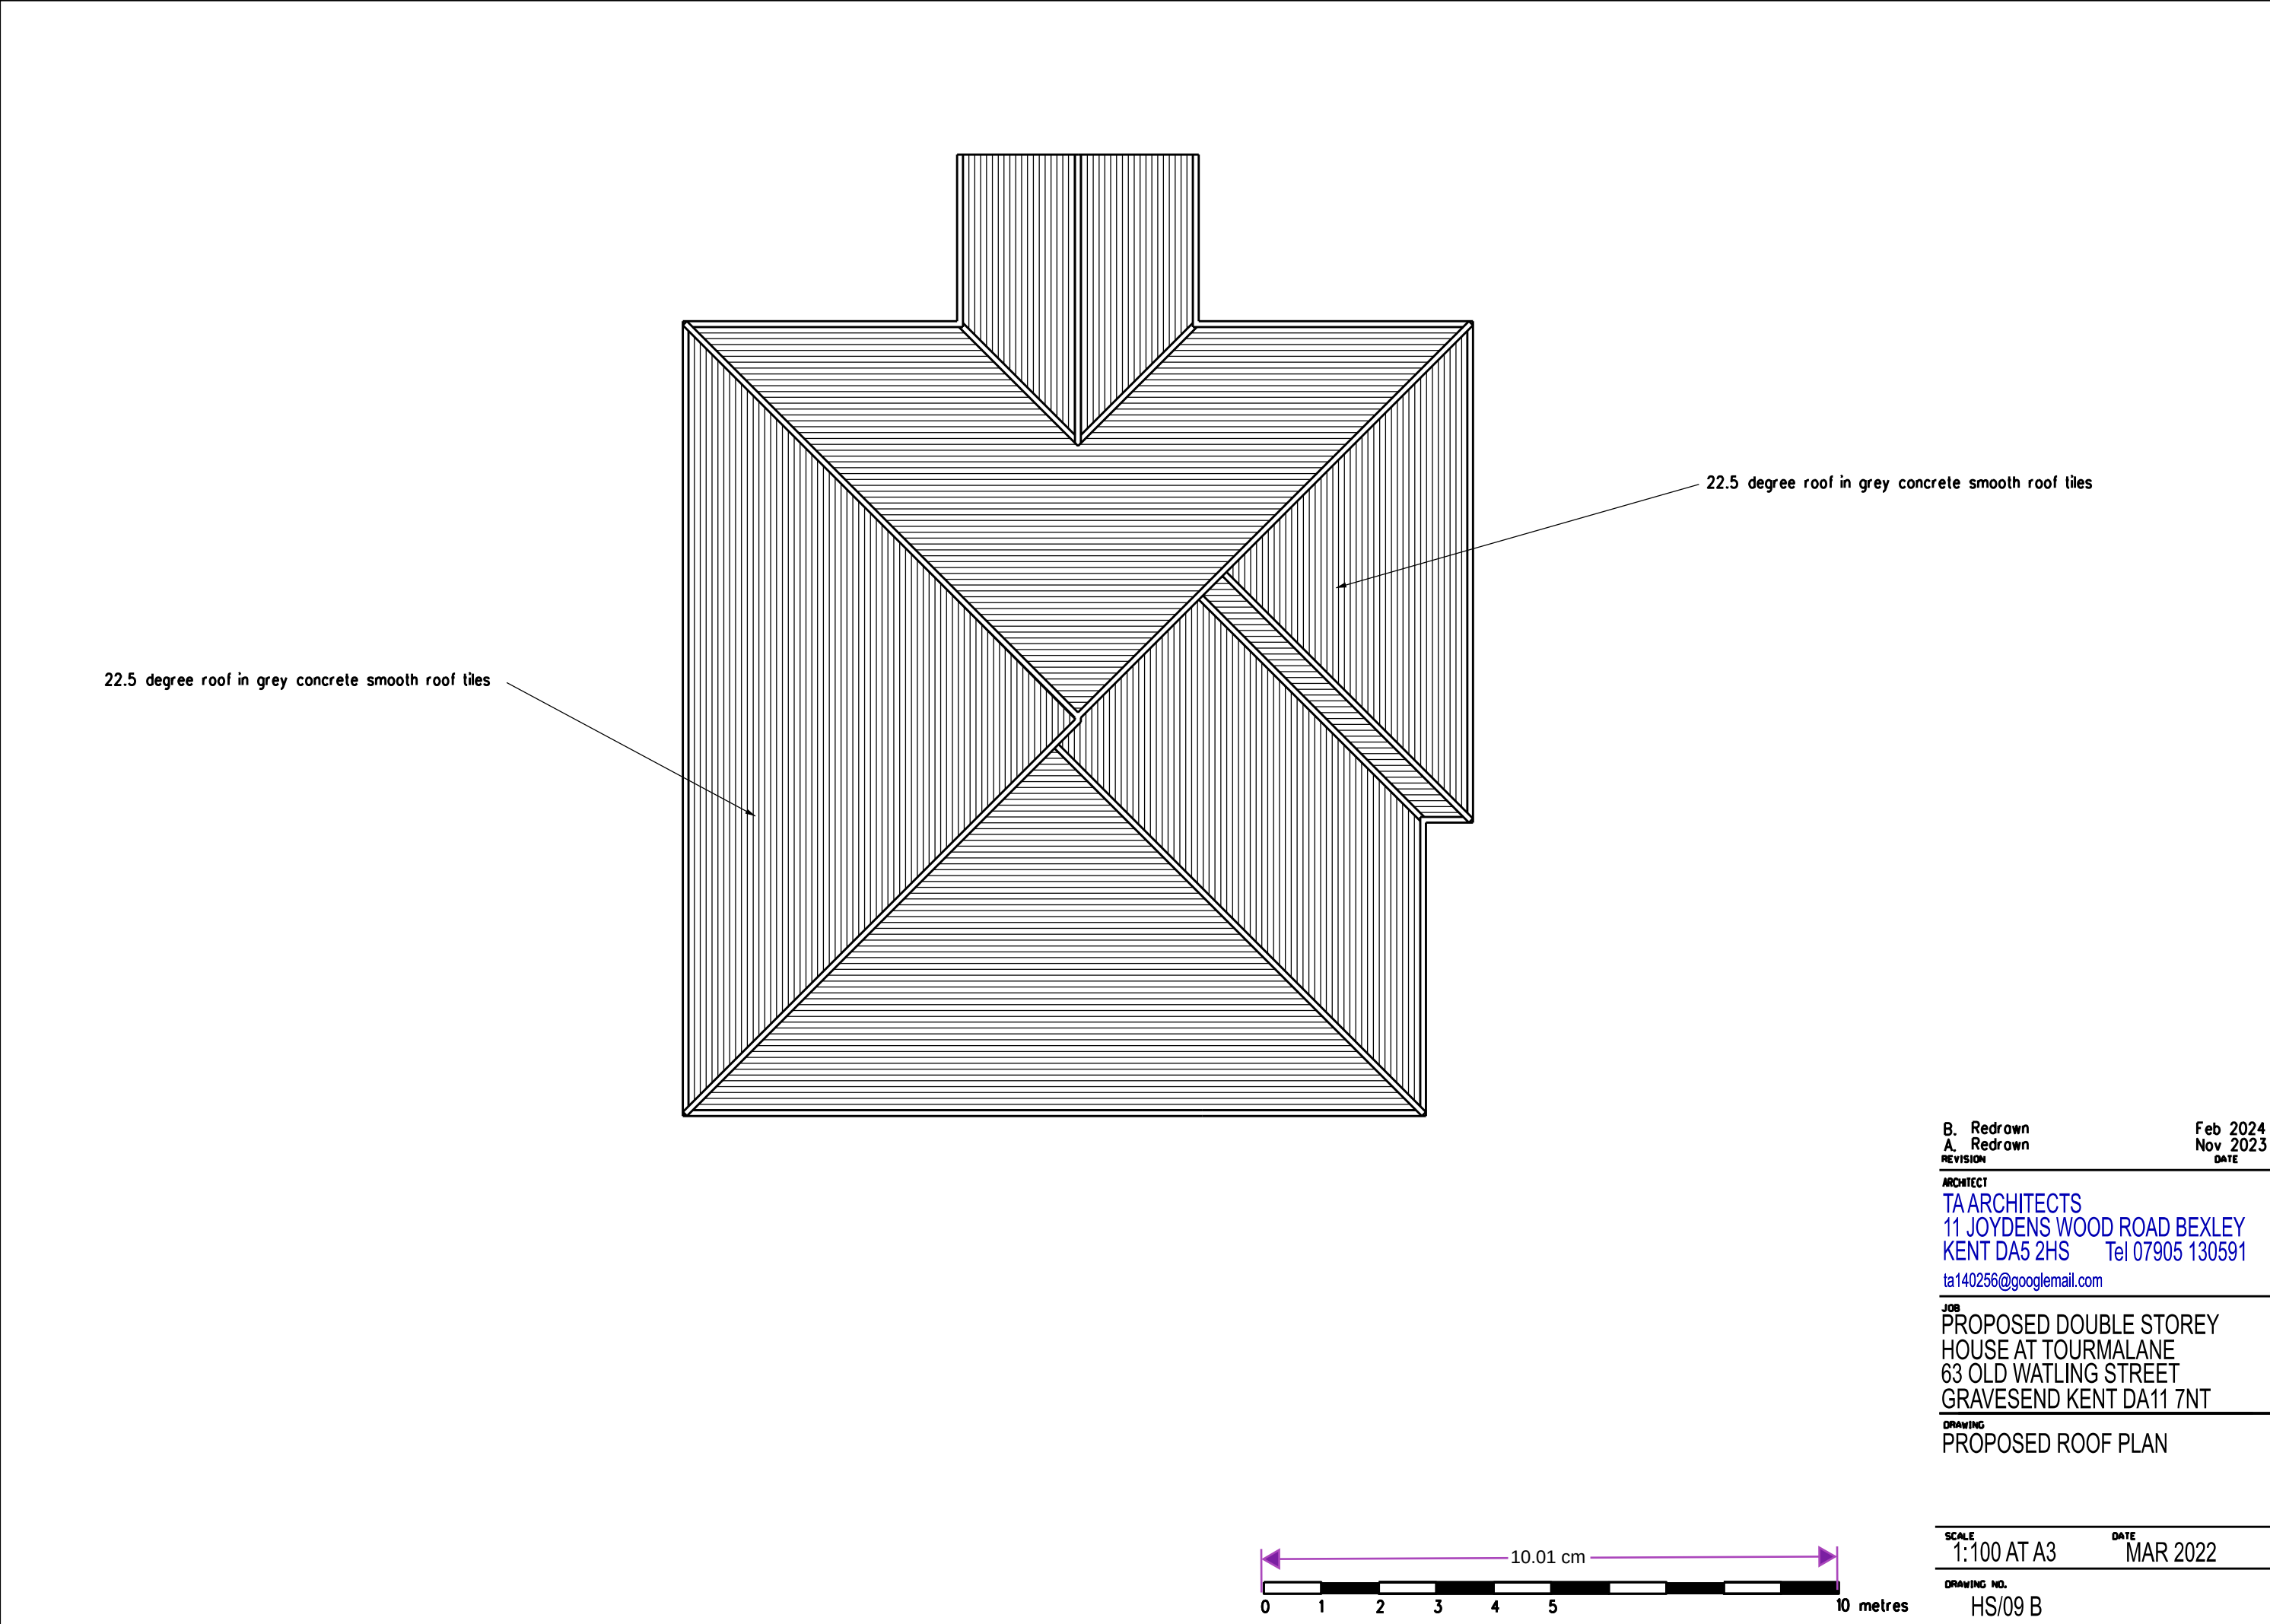

22.5 degree roof in grey concrete smooth roof tiles

22.5 degree roof in grey concrete smooth roof tiles

B. Redrawn	Feb 2024
A. Redrawn	Nov 2023
REVISION	DATE

ARCHITECT
TA ARCHITECTS
11 JOYDENS WOOD ROAD BEXLEY
KENT DA5 2HS Tel 07905 130591
ta140256@googlemail.com

JOB
PROPOSED DOUBLE STOREY
HOUSE AT TOURMALANE
63 OLD WATLING STREET
GRAVESEND KENT DA11 7NT

DRAWING
PROPOSED ROOF PLAN

SCALE 1:100 AT A3	DATE MAR 2022
----------------------	------------------

DRAWING NO.
HS/09 B

