


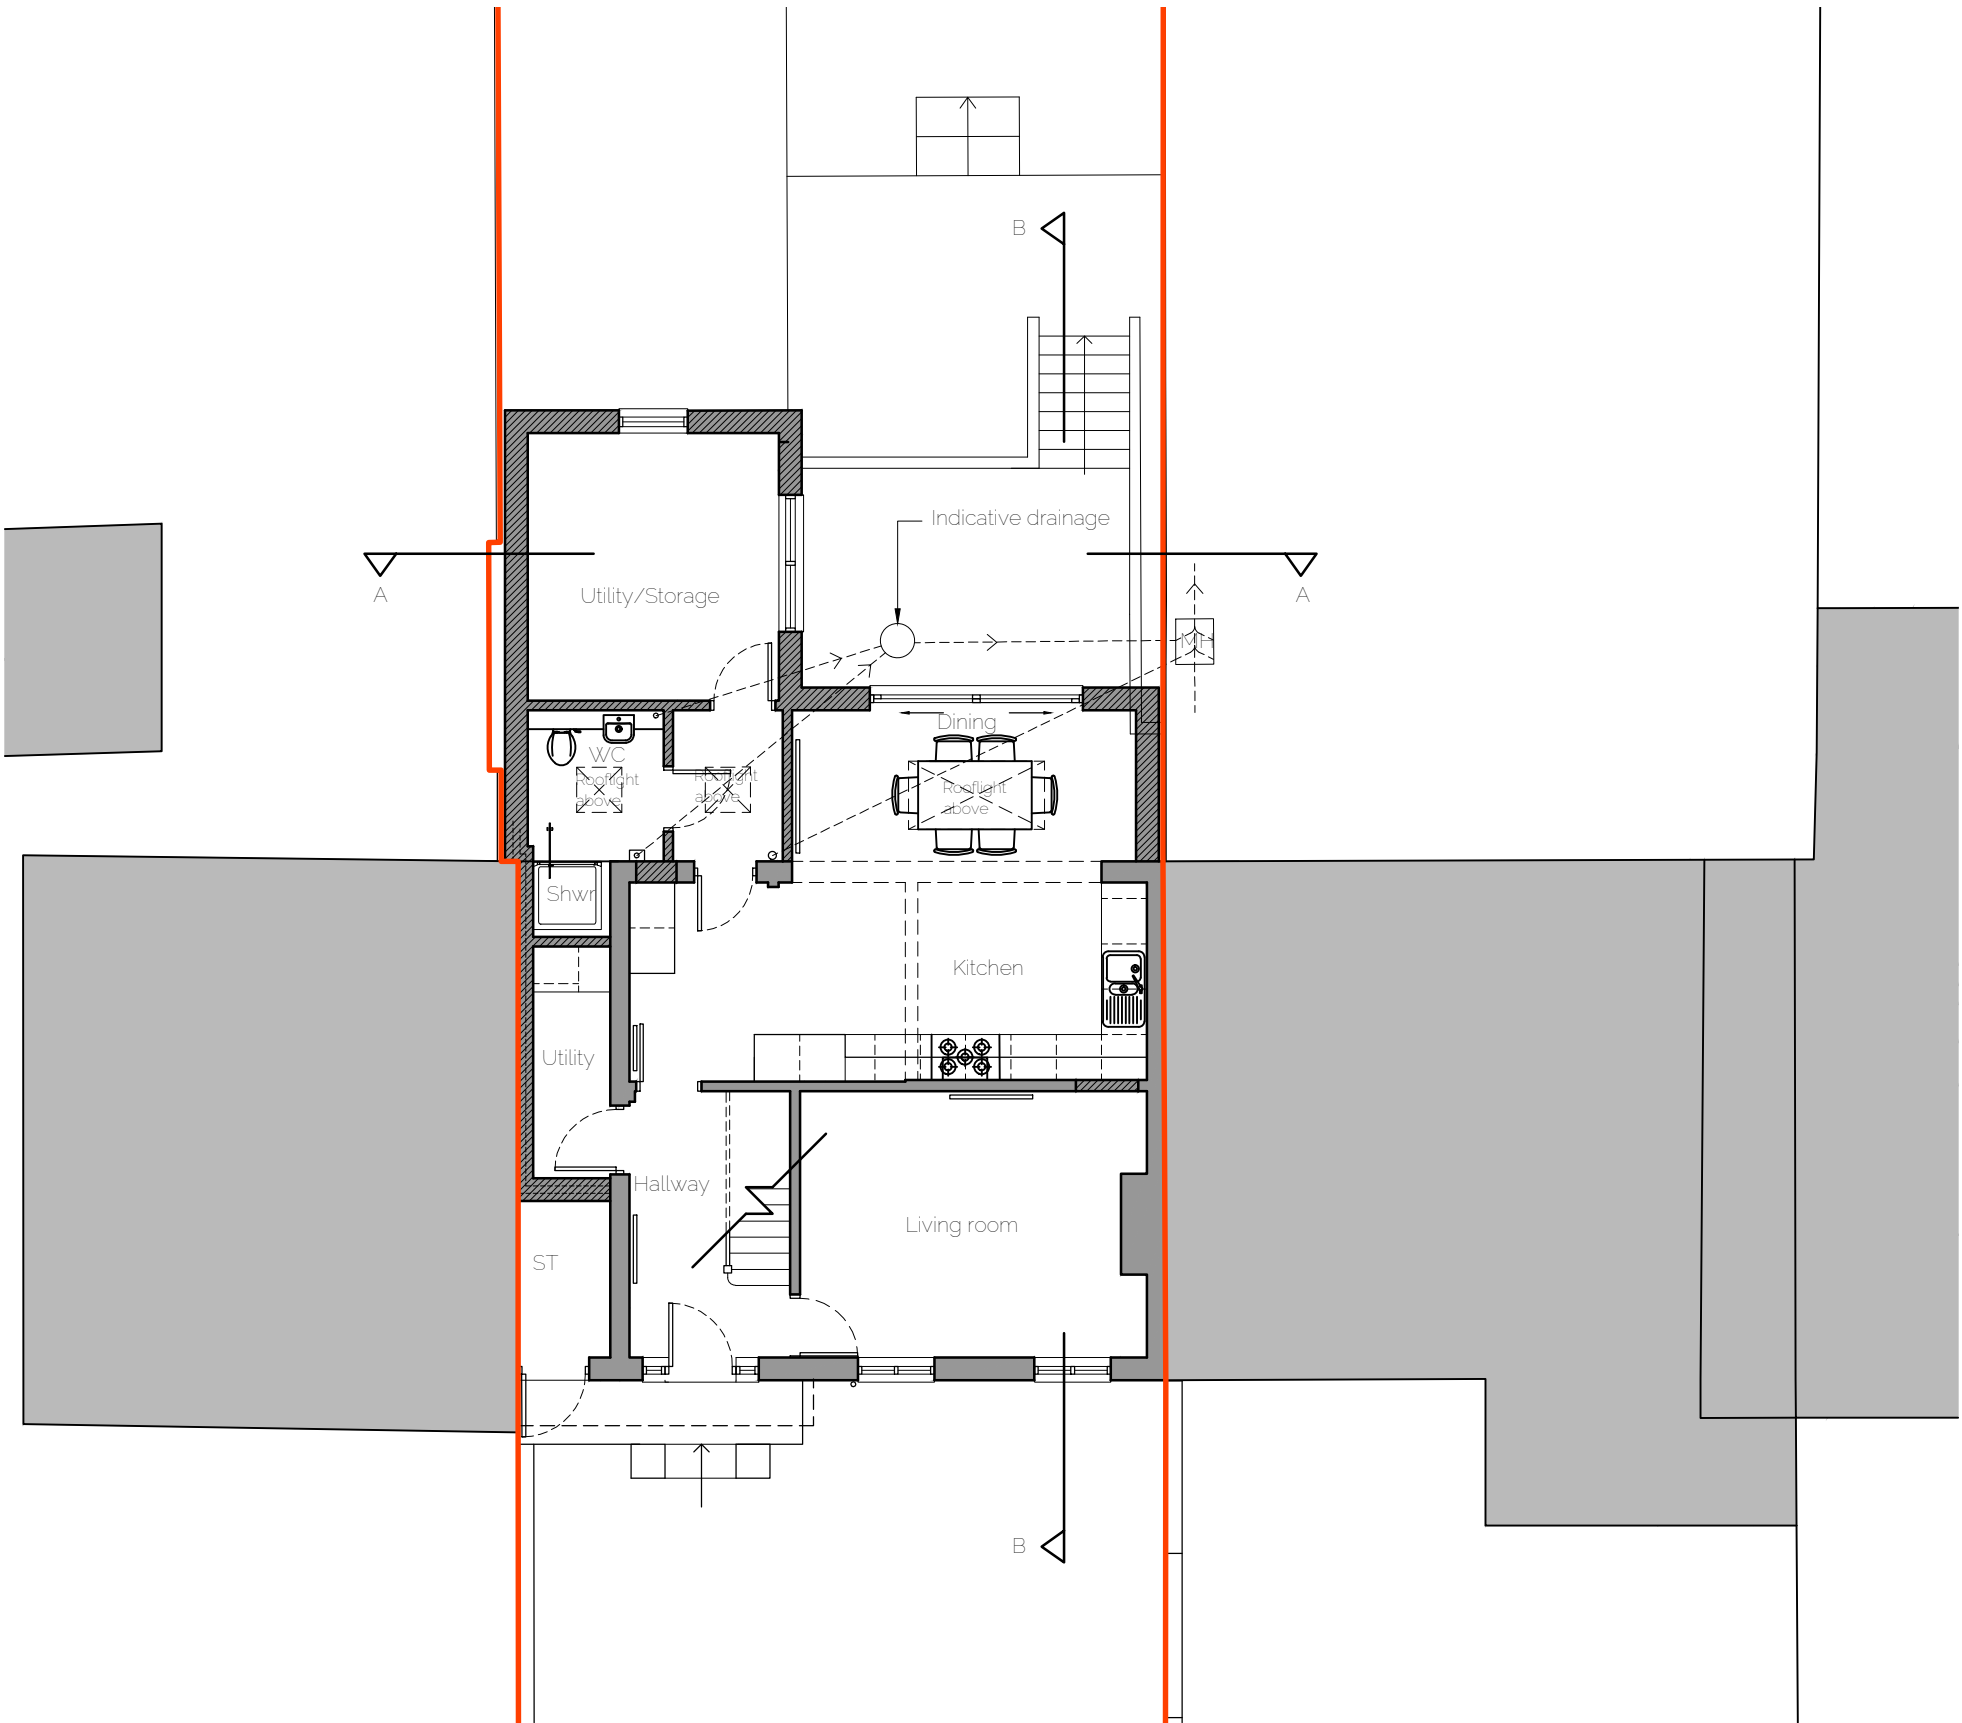

Proposed Ground Floor Plan
1100

Note
This drawing is protected by copyright and must not be copied or reproduced without the
written consent of Graham Simpkin Planning. All dimensions and sizes to be checked on site.
North points are indicative. ©



2 The Parade, Ash Road, Hartley
Longfield, Kent DA3 8BG

Tel: 01474 703705
www.gsplanning.uk
Email: office@gsplanning.uk

Project Title 70 Truro Road, Gravesend, DA12 5RF		Job No 4015
Drawing Title Proposed GF Plan	Drawing No 05	Revision -
Date 19.01.2024	Drawn by DA	Checked by RO
Scale 1:100 @ A3	Note	
