
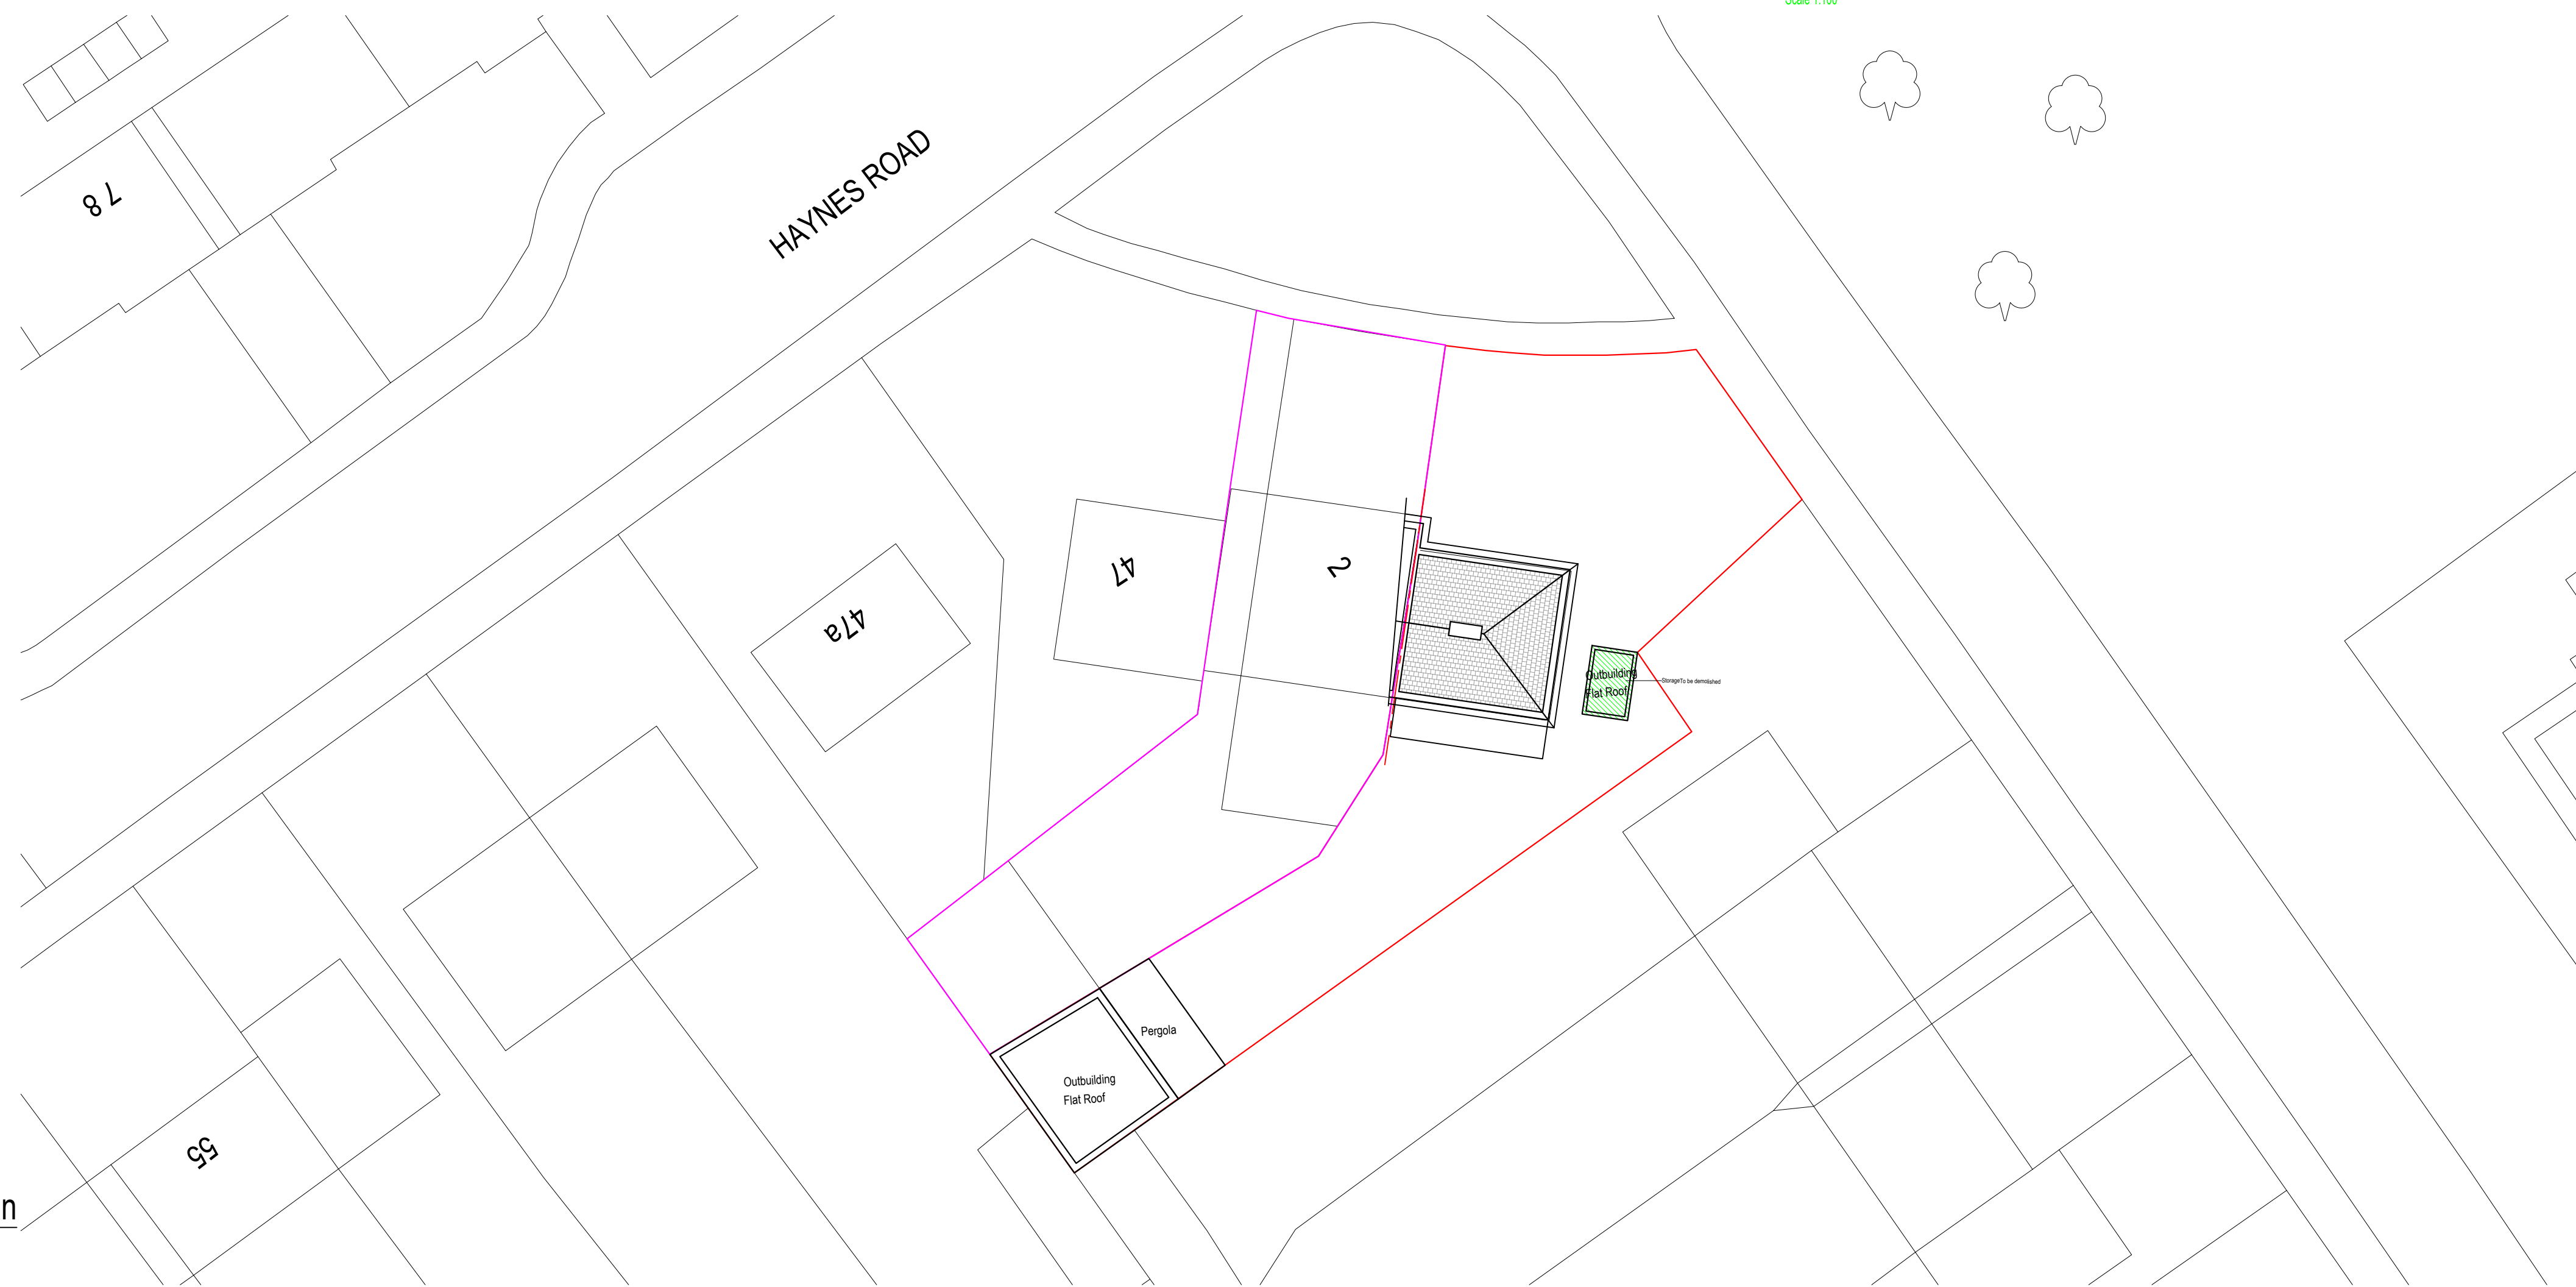
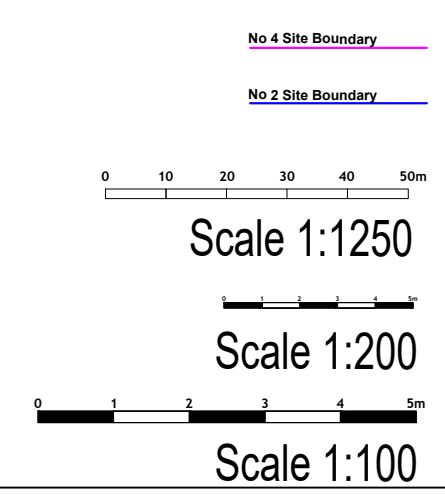
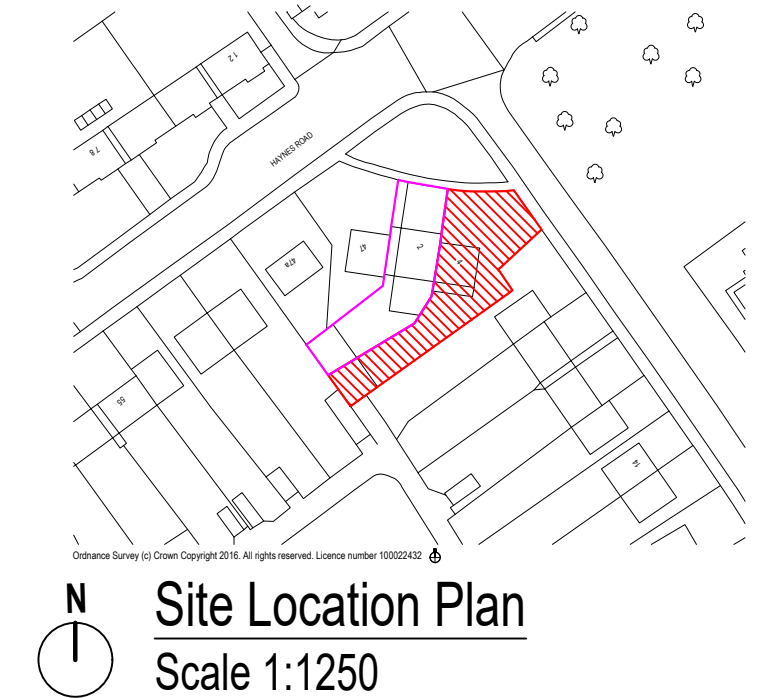


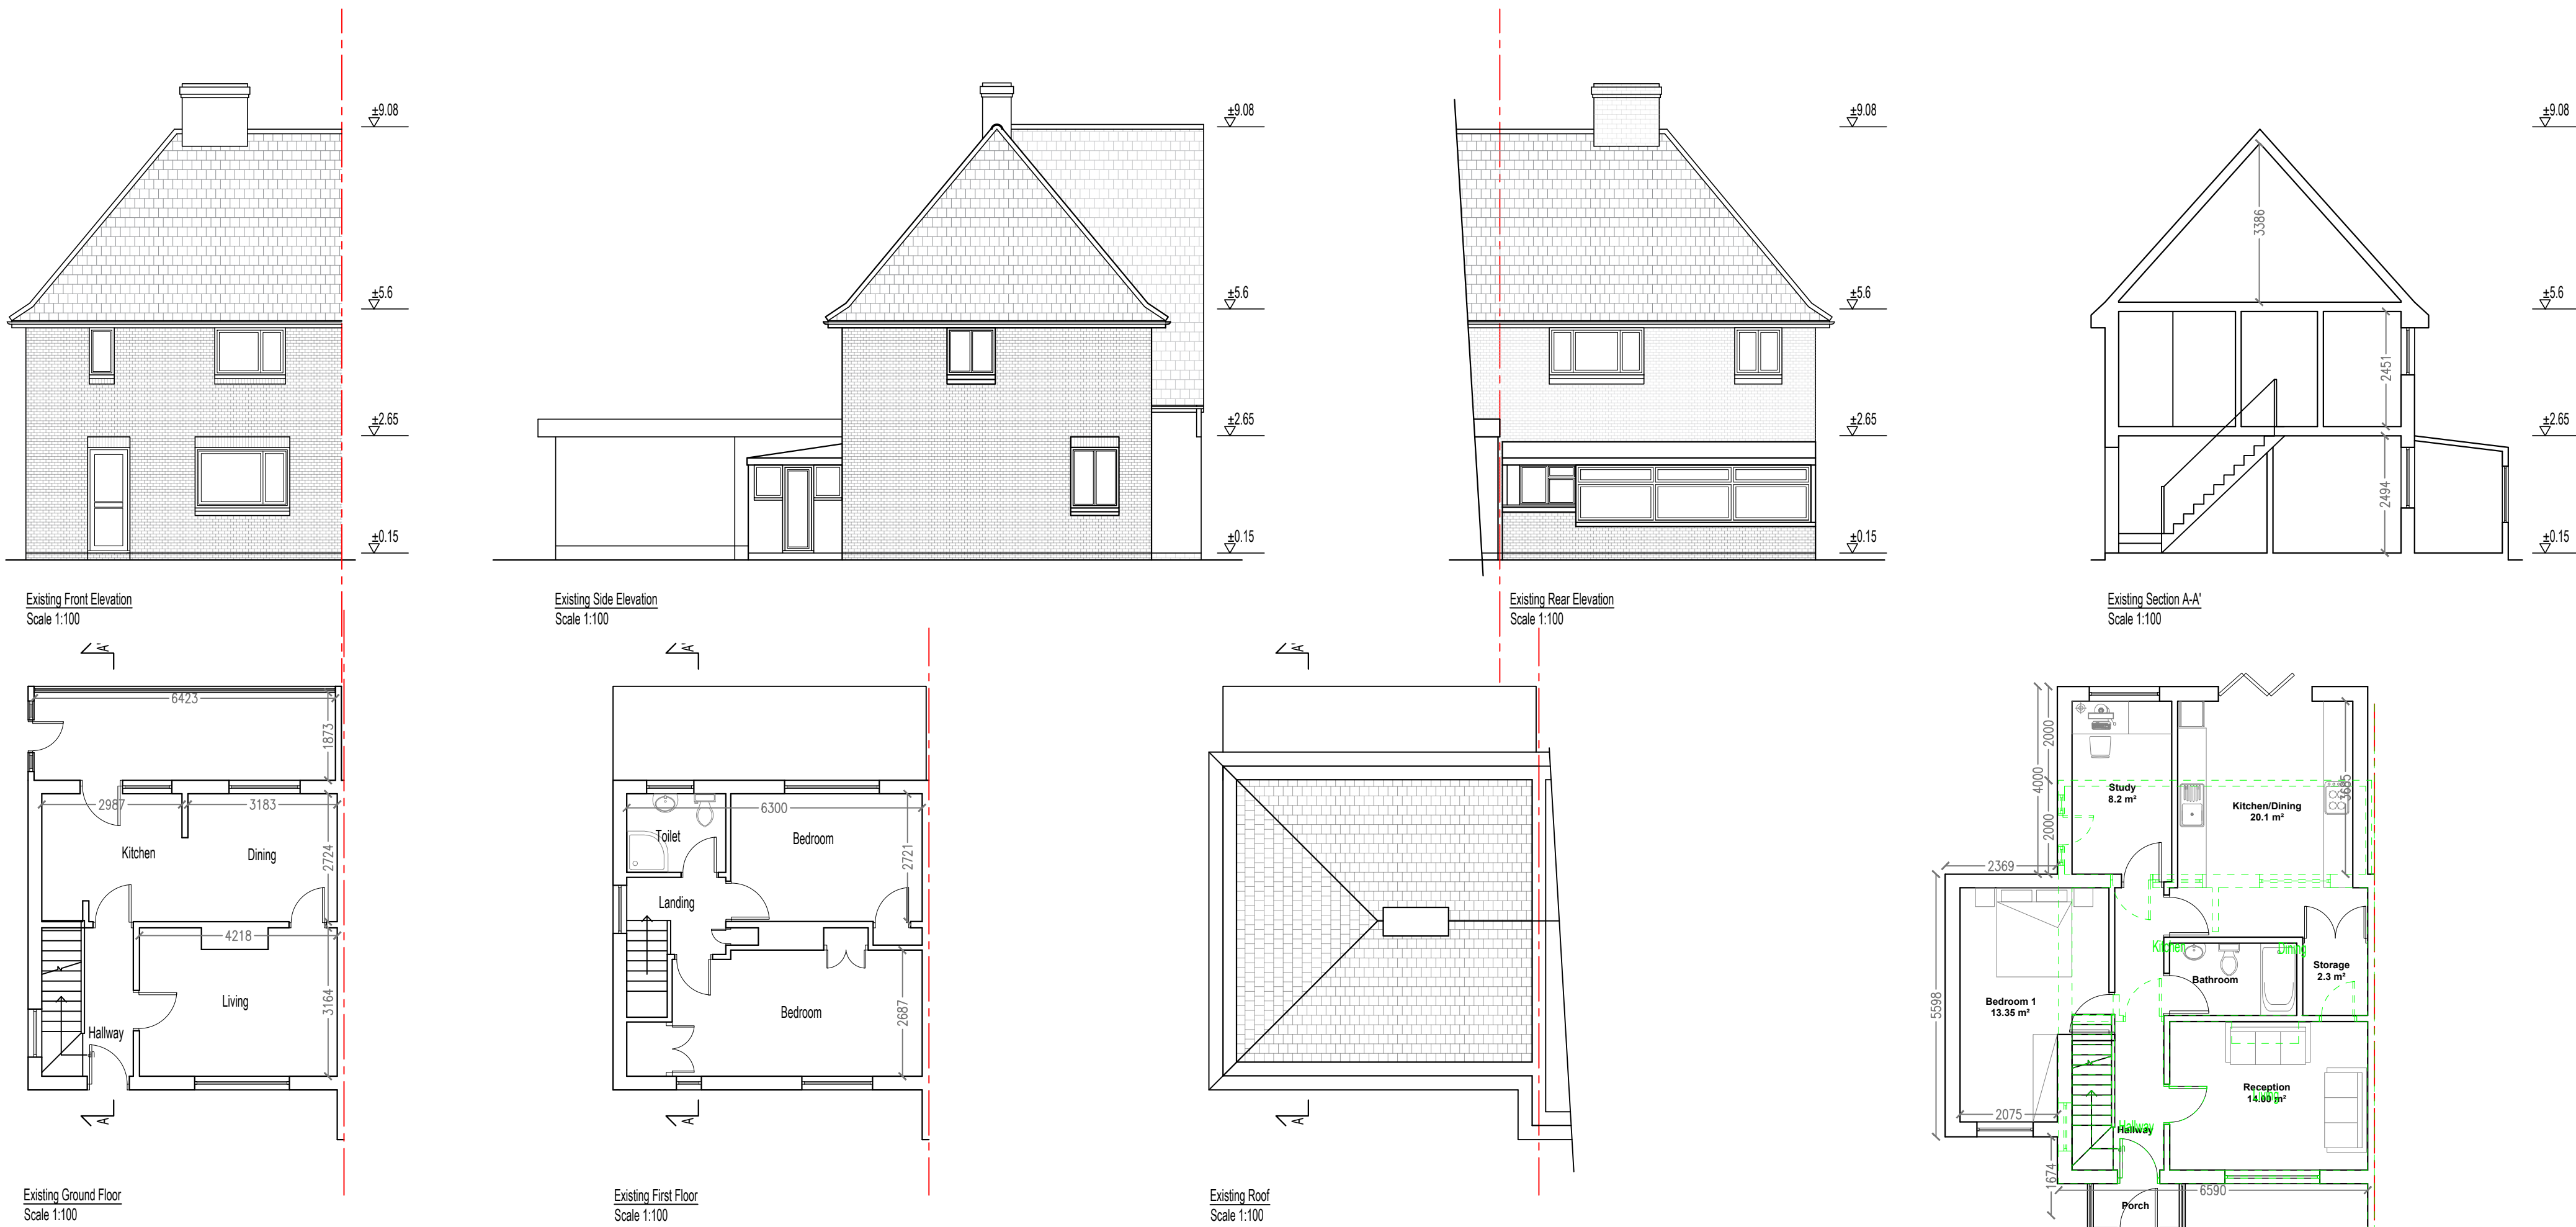

Kappa Planning Ltd 46-48 Ennersdale Road, London, SE13 6JB Tel: 02080041662 www.kappa-planning.co.uk		
CLIENT		
Mr Ionel John Vilciu		
PROJECT		
4 Lanes Avenue, Gravesend, Kent, DA11 7HR		
JOB TITLE		
PROPOSED 2-STOREY SIDE AND REAR EXTENSION, LOFT CONVERSION , PORCH; AND ASSOCIATED INTERNAL & EXTERNAL ALTERATIONS TO CREATE A LARGER SINGLE FAMILY DWELLING		
DRAWING		
EXISTING FLOOR PLANS, ROOF PLANS, SECTION, ELEVATIONS AND EXISTING SITE LOCATION PLAN		
DRAWN BY NR		CHECKED BY GP
REVISION		
DATE 10.12.25		SCALE 1:100 / 1:1250 @ A1
RELEASE 02	PROJECT No 838	DRAWING No 01