




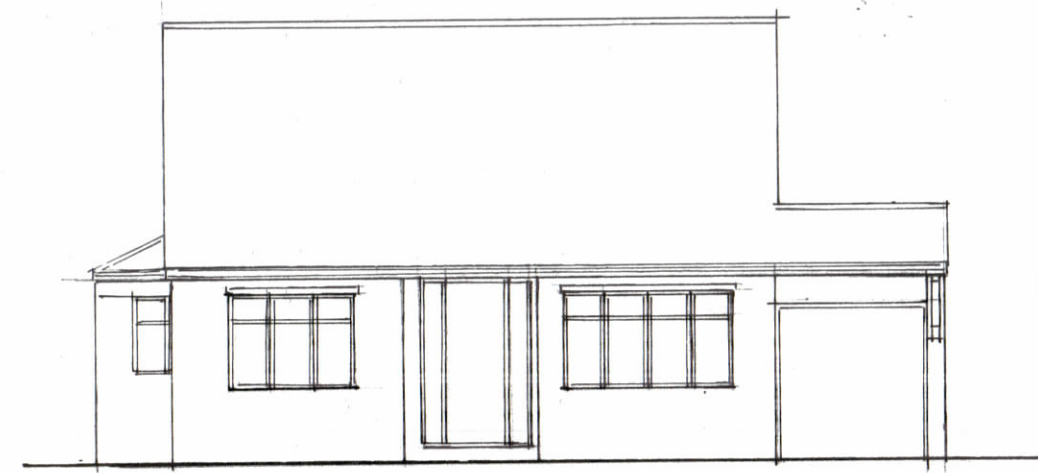


FRONT ELEVATION

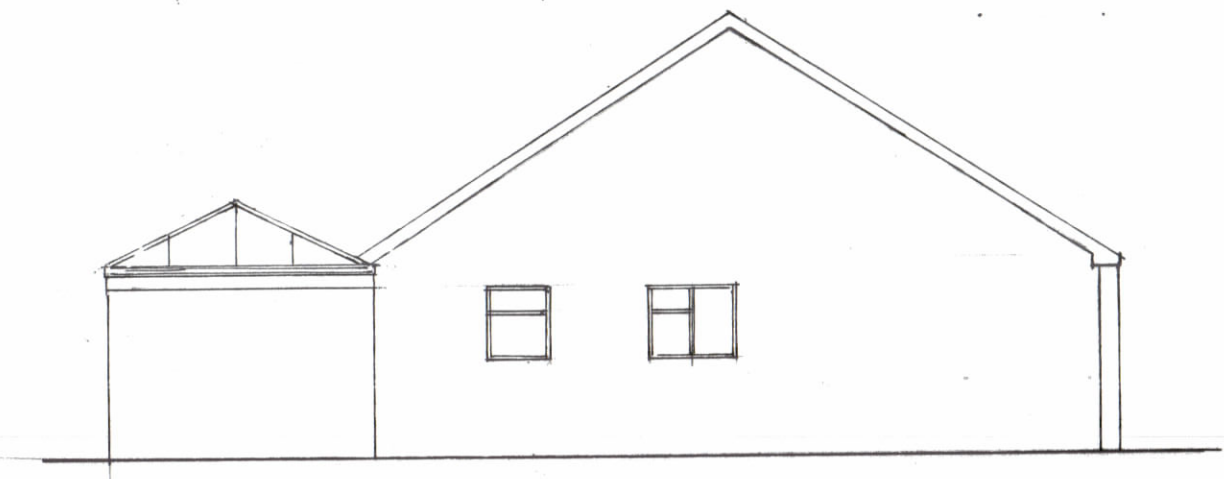


SIDE ELEVATION

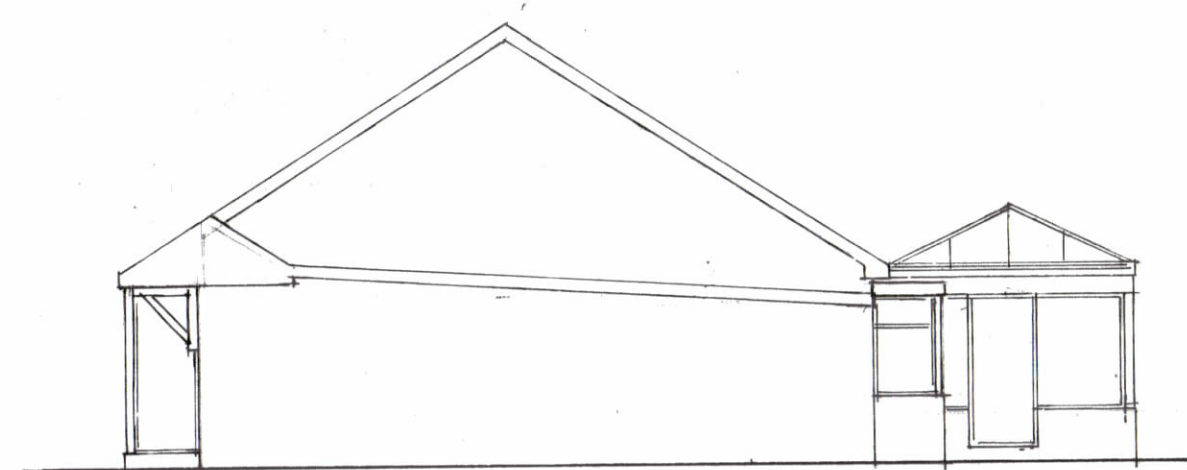

SIDE ELEVATION

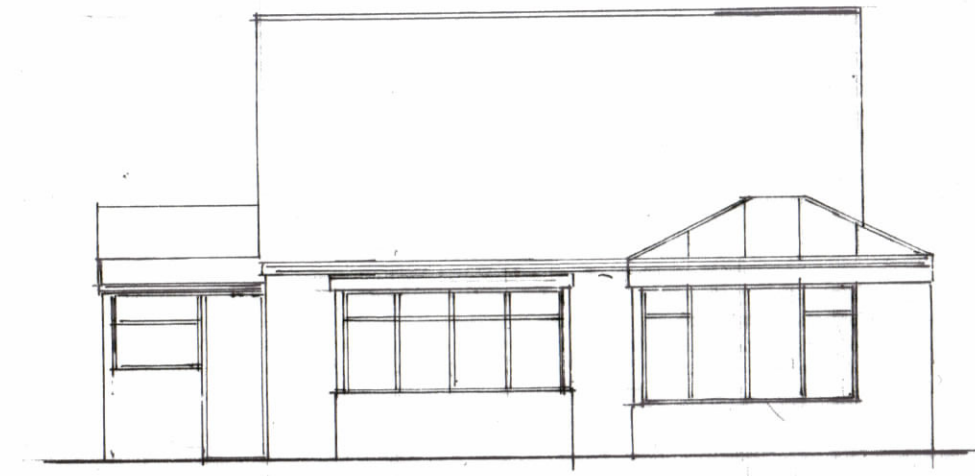


REAR ELEVATION

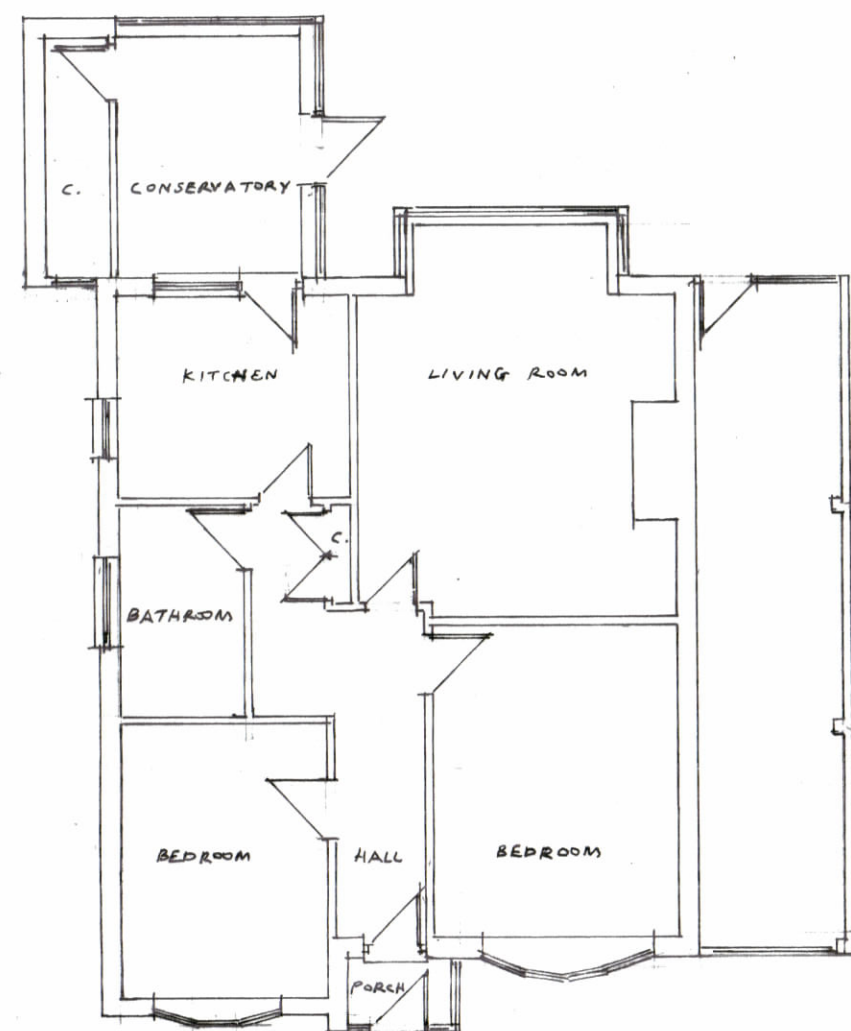

FLOOR PLAN

SCALE BAR 1:100

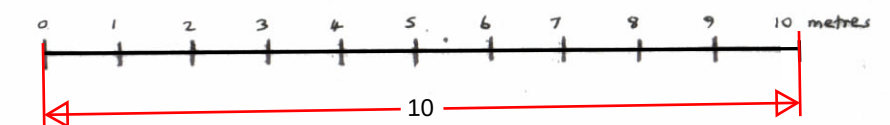

All works to comply with relevant Codes of Practice and British Standards. No work should commence until local authority have issued a building regulation approval. All existing lintels, beams, foundations and roof structures affected by changes in loading conditions are to be exposed for inspection and any remedial works found necessary to be undertaken by the contractor before commencing any new works this work to be in consultation and agreement of the local authority building control.

REVISION

SCALE 1:100

DRG. NO. 2023/64

PROJECT

EXISTING FLOOR PLAN
AND ELEVATIONS

LOCATION

2 BURGHFIELD ROAD
ISTEAD RISE PA13 9JL

CLIENT

DATE August 2023

CWL Commercial Limited
25B Pickford Road
Bexley Heath
Kent DA7 4AG
Email: cwlplans@aol.com
Tel: 020 8303 1995

Colin Luther
Architectural
Consultants