



Existing Block Elevation

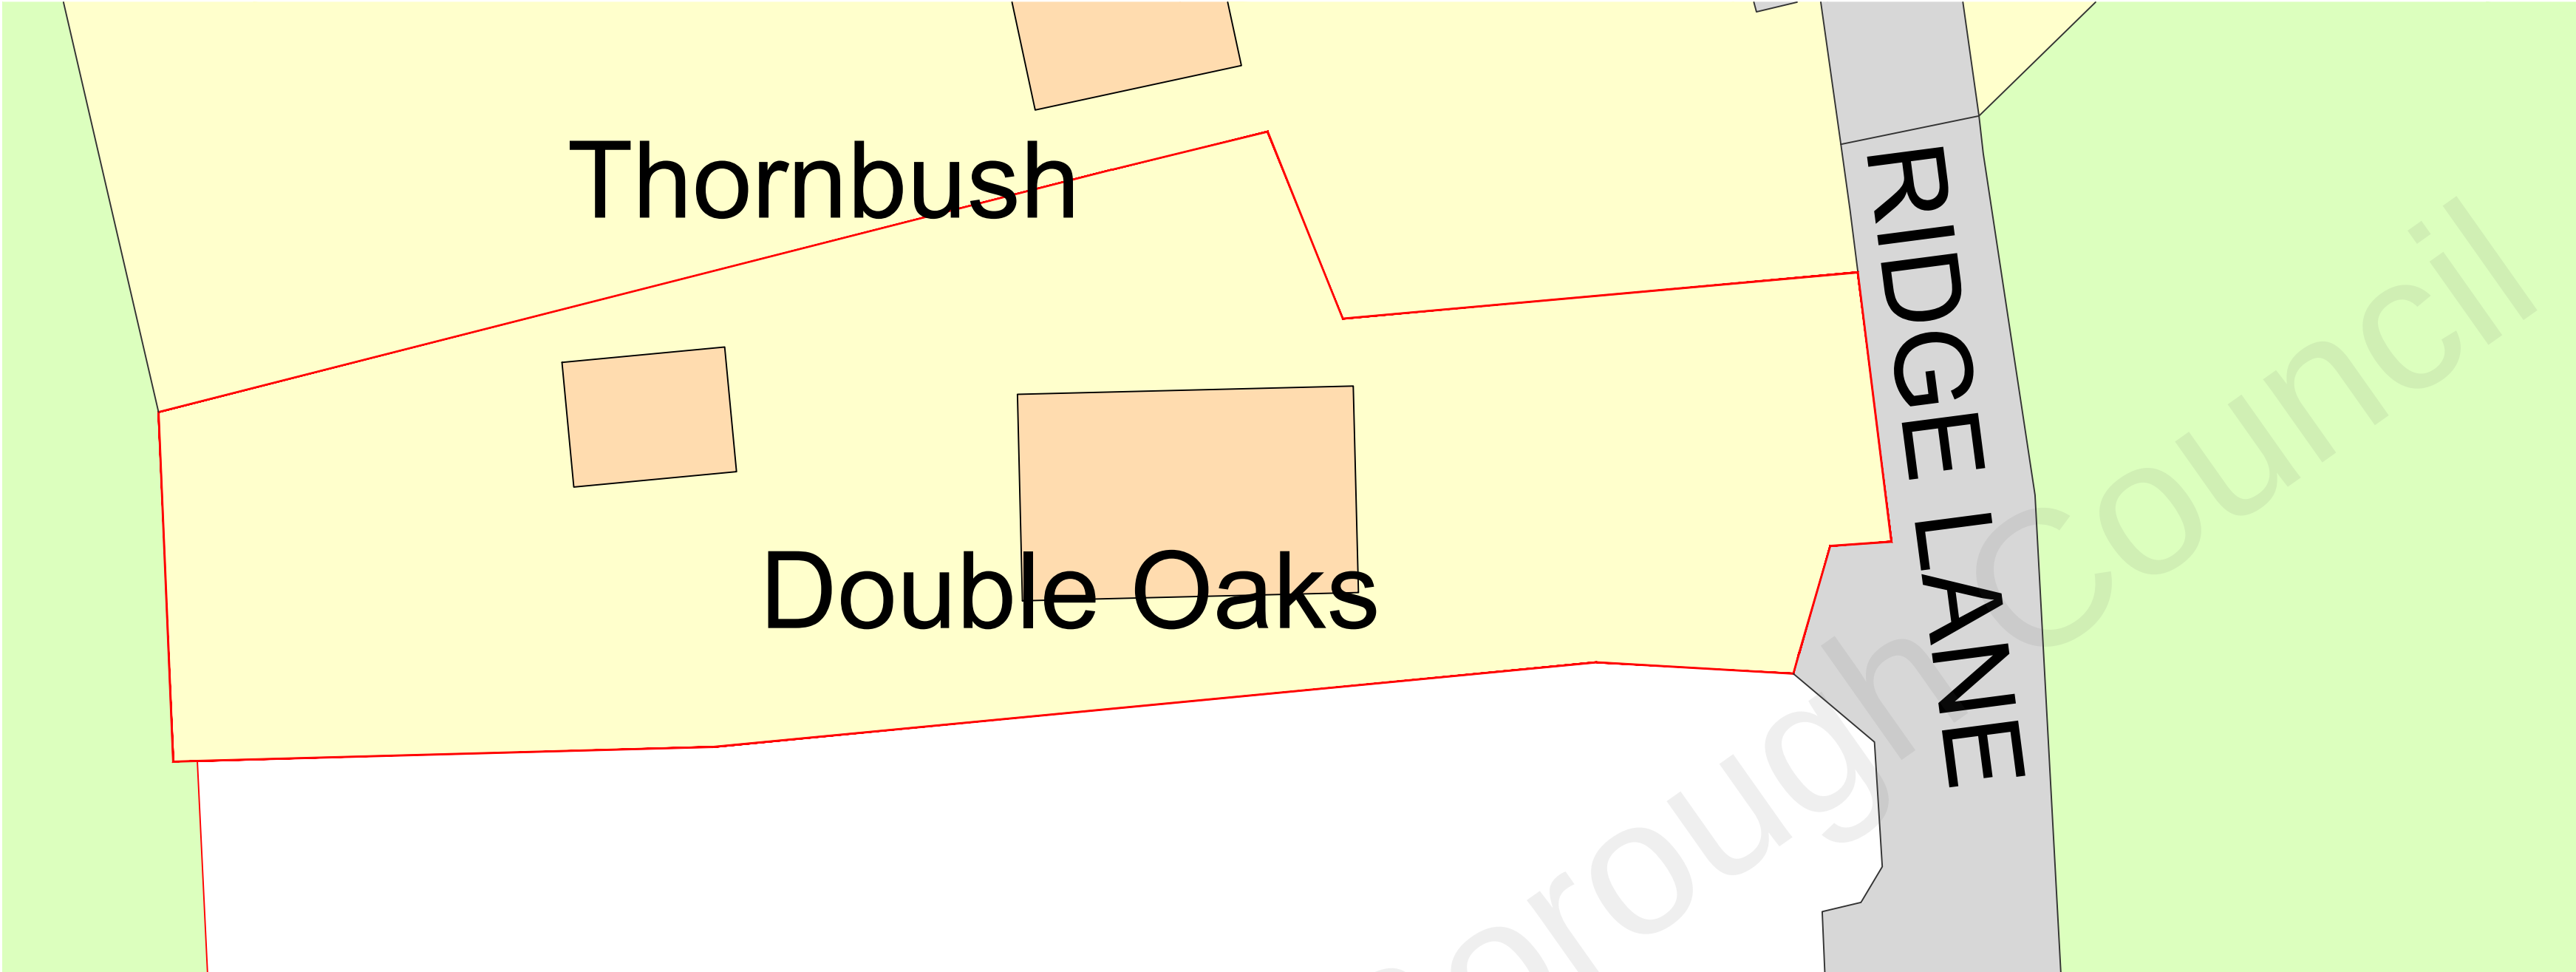

Proposed Block Elevation

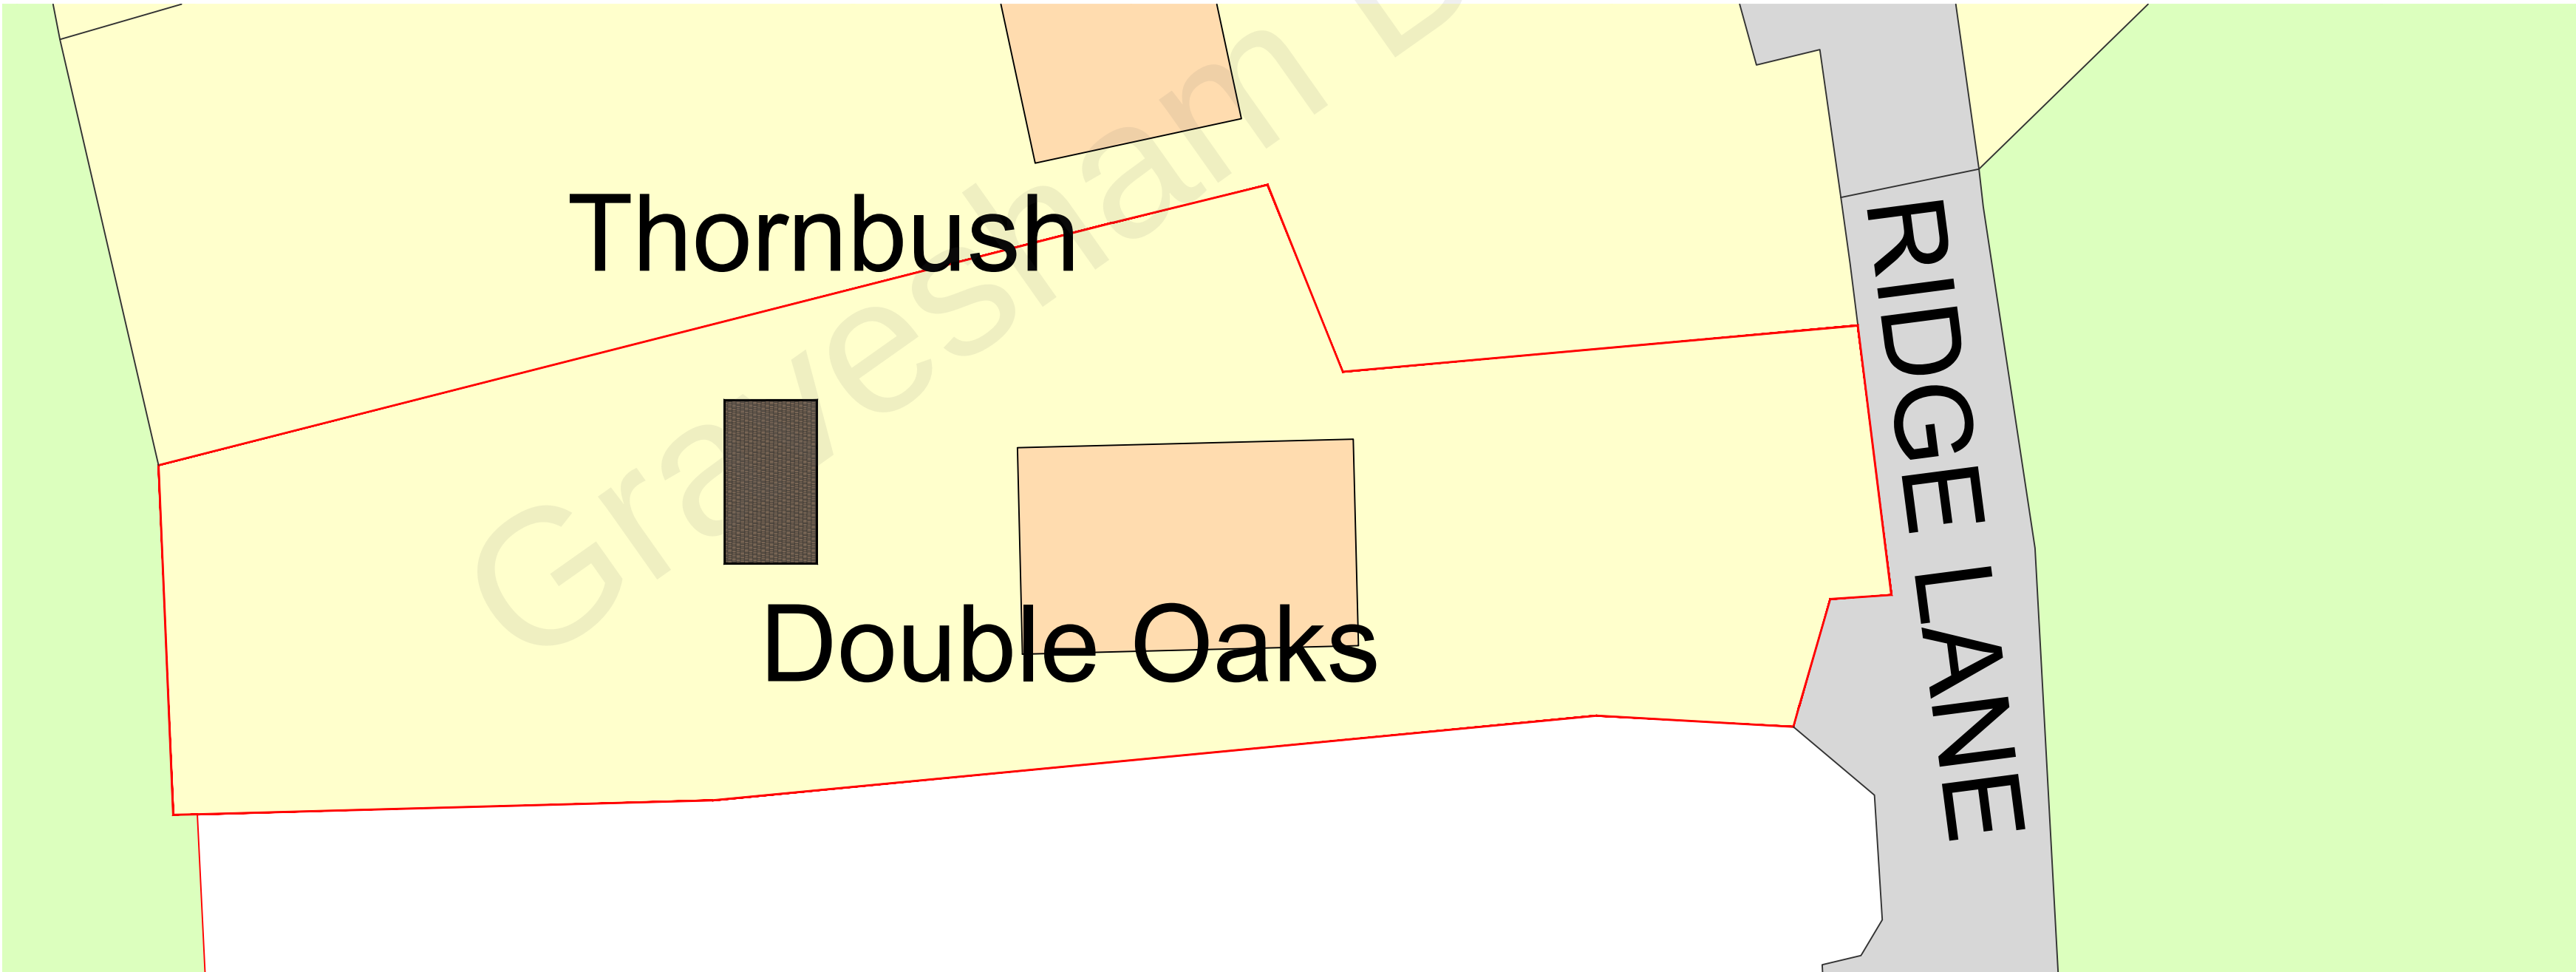


Notes:

- Do not scale from this drawing.
- All dimensions to be verified on site and is in mm.
- Builder to verify all dimensions, heights and levels prior to commencement of work.
- All documents shall be checked to ensure that they are compatible by the contractor before construction commences. In the event of apparent ambiguity or contradiction the engineer and/ or architect shall be notified immediately.
- The contractor in preparing his estimate shall visit the site and acquaint himself with the problems involved .
- The contractor shall issue all statutory notices to the local Authority during progress and completion of works.



Site Plan 1:1250

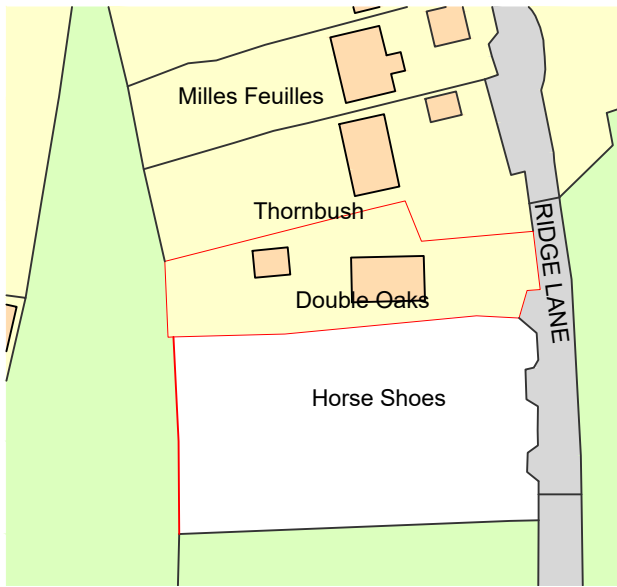

REV:	DESCRIPTION:	BY:	DATE:
STATUS:			
PLANNING			
 BARRON EDWARDS STERLING			
Whitehall Place 47 The Terrace, Gravesend, Kent DA12 2DL 01474 247 787 info@barronedwards.co.uk www.barronedwards.co.uk			
SITE:			
Double Oaks Ridge Lane Meopham, Gravesend DA13 0DP			
TITLE:			
Existing & Proposed Block Plan --- ---			
SCALE AT A2:	DATE:	DRAWN:	
1:1250 & 1:200	17.08.2022	HE	
PROJECT NO:	DRAWING NO:	REVISION:	
220702	001	A	

