
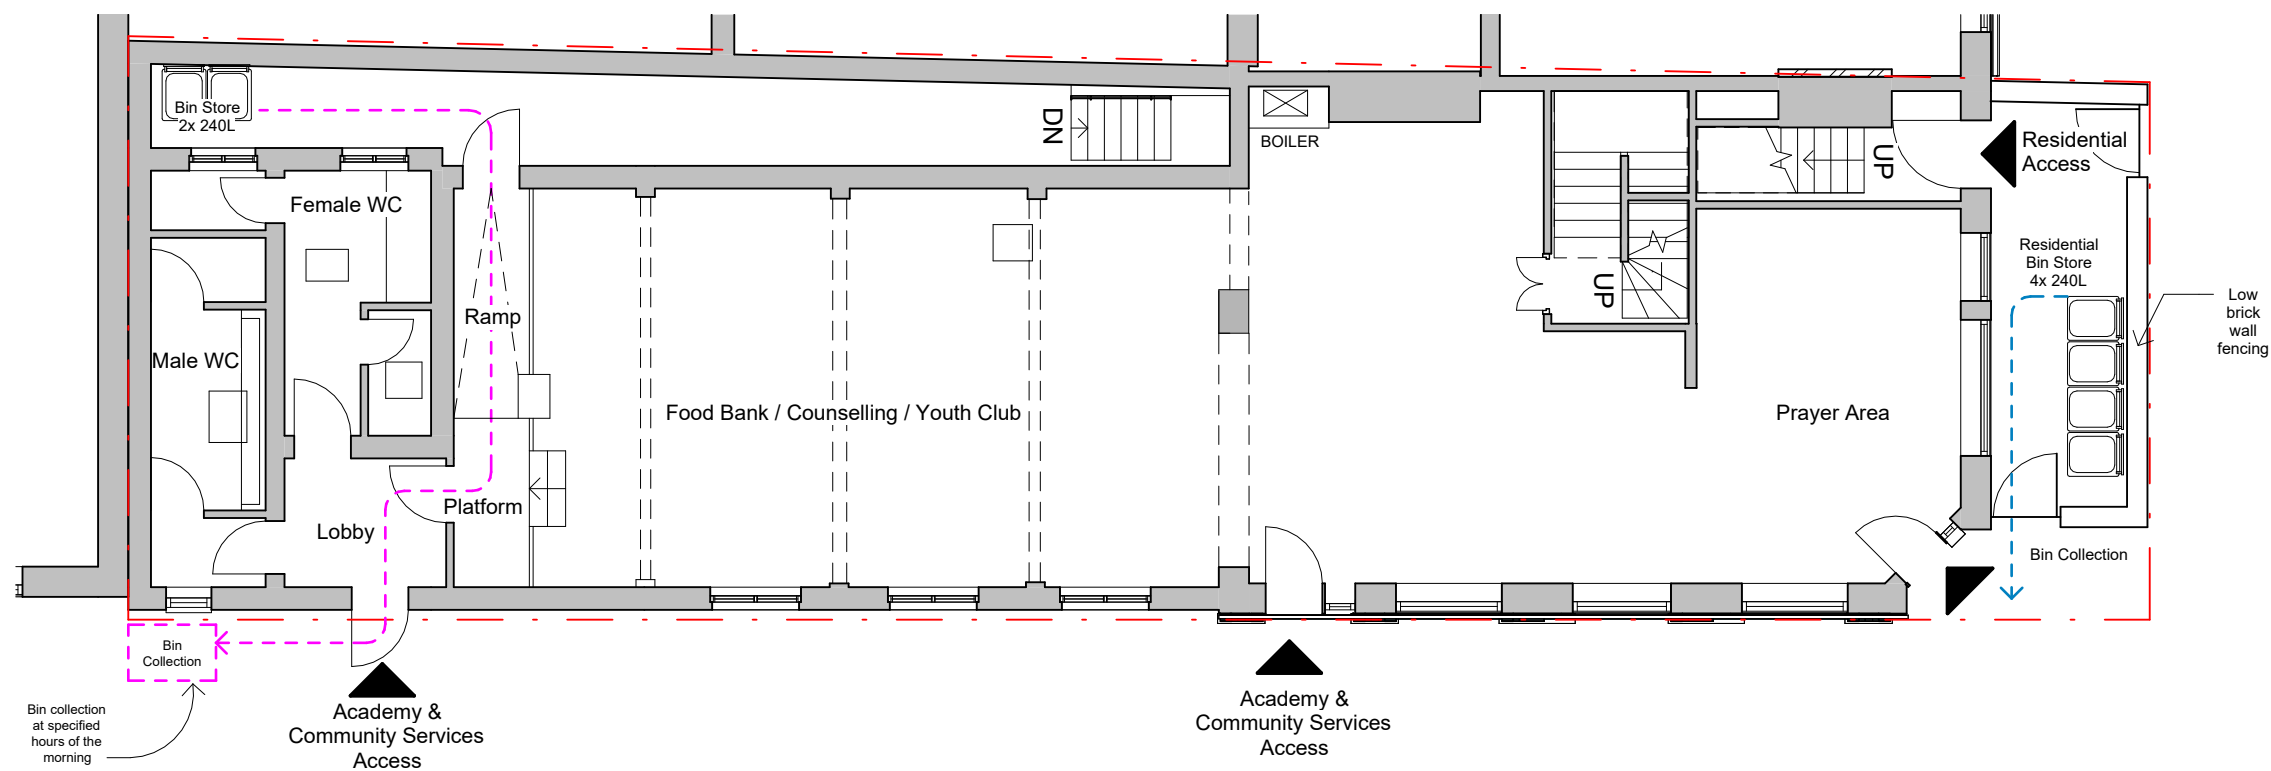
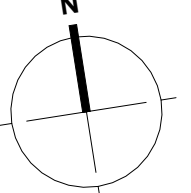


 

Key:

- Pathway of bin collection (Commercial)
- Pathway of bin collection (Residential)

|   |  |   |  |                                          |  |     |      |                        |     |     |                                                                                      |  |                                                                        |      |                                                                                       |
|---|--|---|--|------------------------------------------|--|-----|------|------------------------|-----|-----|--------------------------------------------------------------------------------------|--|------------------------------------------------------------------------|------|---------------------------------------------------------------------------------------|
| General Notes: <ul style="list-style-type: none"><li>- Do not scale from the drawing.</li><li>- All dimensions must be verified on site before the commencement of work of the fabrication of any item.</li><li>- Any discrepancies must be reported to the Architectural Designer.</li><li>- The drawing is to be read with all related information.</li></ul> |  | Notes: <div></div> |  | Project Status<br><b>Pre-Application</b> |  | Rev | Date | Description / Comments | Drn | Chk | Project Name<br><b>78 Peacock street Gravesend<br/>DA12 1EG</b>                      |  | Drawing Title.<br><b>Proposed Ground Floor Plan<br/>Bin Management</b> |      |  |
| <br>GRAPHIC SCALE: 1:100   |  |   |  |                                          |  |     |      |                        |     |     | Client<br><b>AH Academy</b>                                                          |  | Drawing No.<br><b>PA - 644 - 201</b>                                   |      | Rev.                                                                                  |
|   |  |   |  |                                          |  |     |      |                        |     |     | Samson Space<br>269-271 High Street, Stratford, London, E15 2TF<br>Tel. 0208 2219222 |  | Scale.<br><b>1 : 100@A3</b>                                            | Drn. | Chk.                                                                                  |