

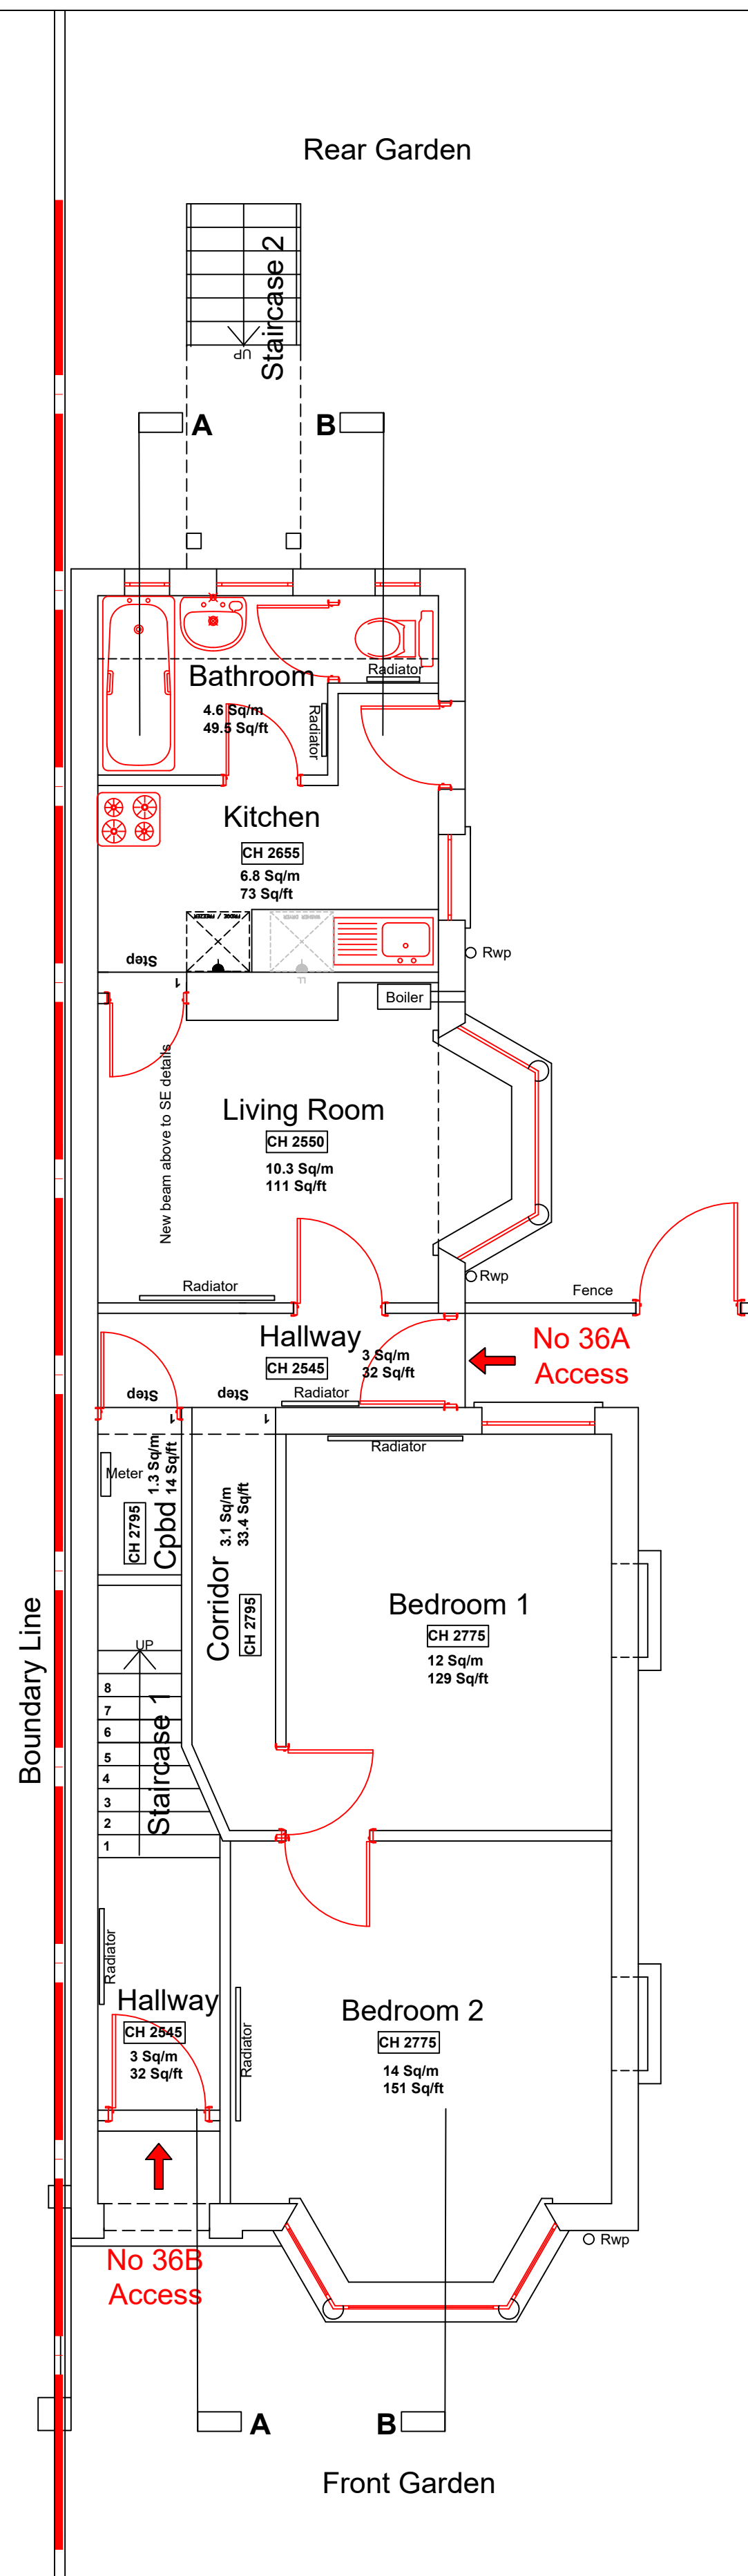


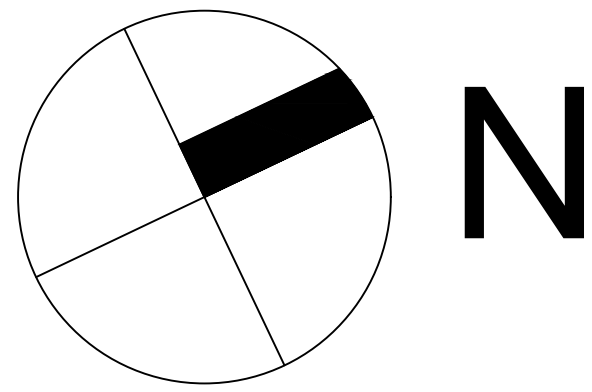

No 36 Brandon Street
Existing Ground Floor Plan

No 35

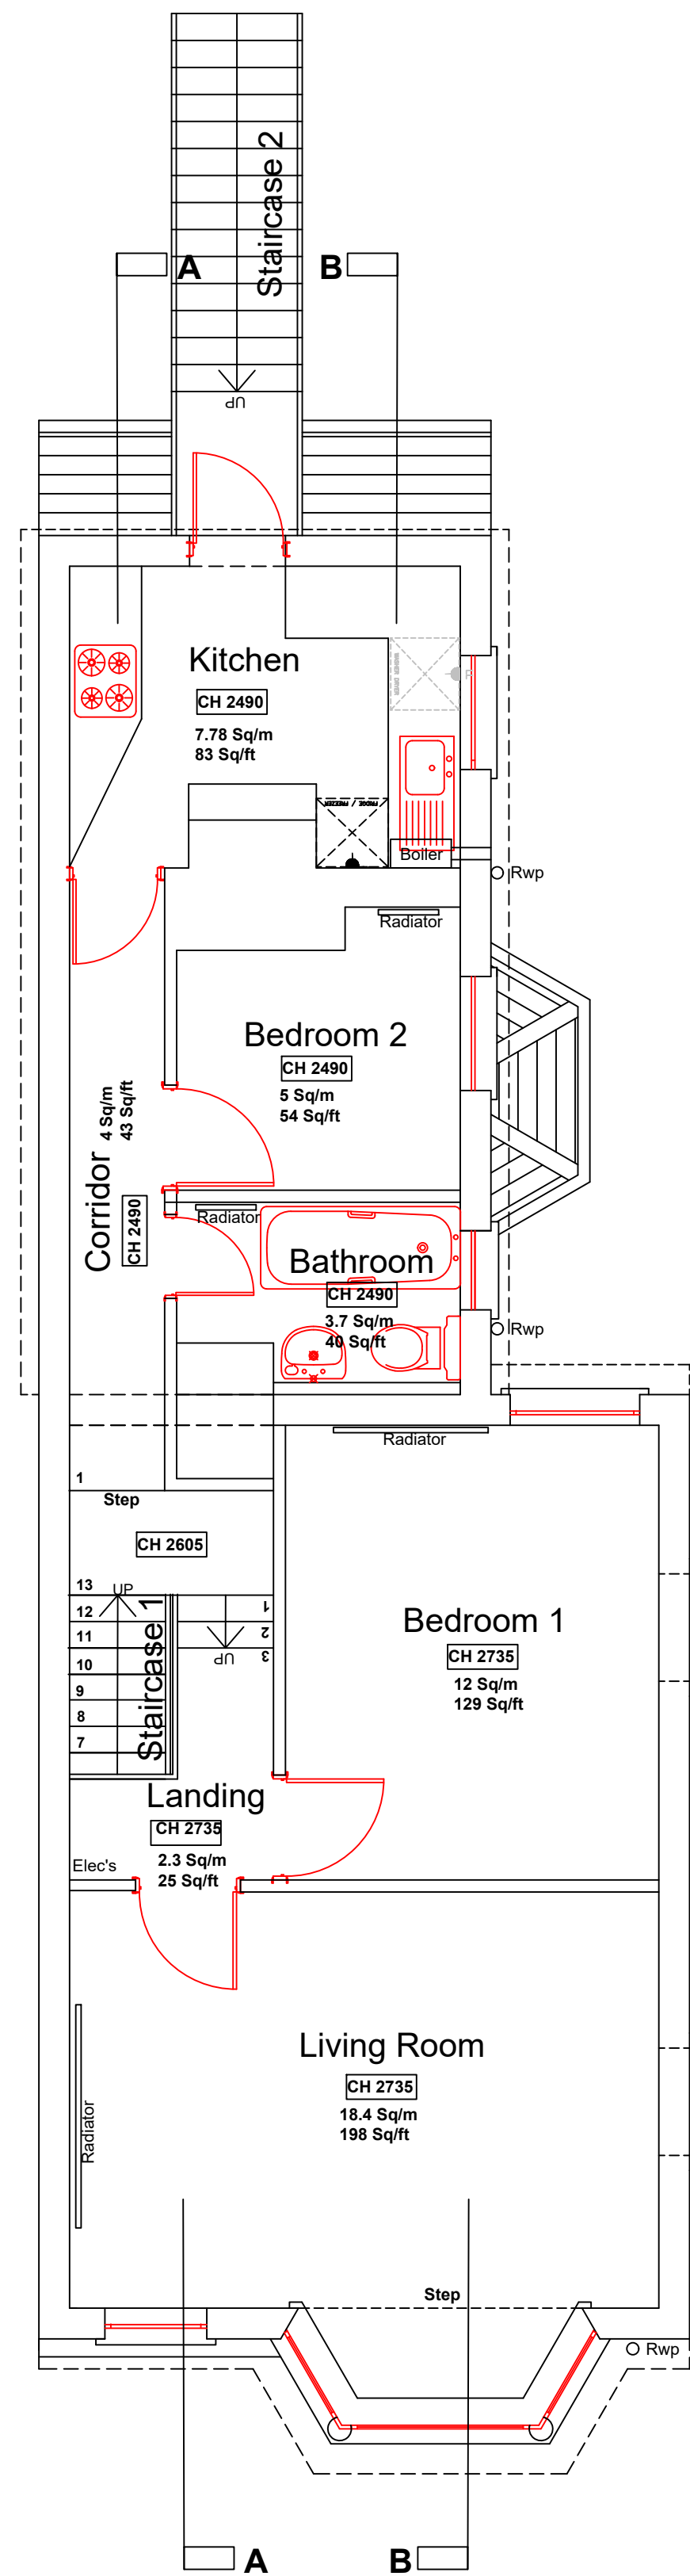

No 36 Brandon Street
Existing First Floor Plan



Planning

.Double.Edge.
.Architects.
Design . Development . Consulting

Copyright Double Edge Architects Ltd Company Reg No:12154670		Registered in England and Wales	
* All dimensions to be checked on site and any discrepancies to be reported immediately to contract administrator for further instructions.		** The contractor is responsible for all setting out and must check dimensions on site before work is put in hand.	
36 Brandon Street Gravesend DA11 0PL		Job No. 2407 Dwg No. 002	Rev. *
Title Existing Ground and First Floor Plans			
Date May 2024	Drawn B.A	Check B.A	Status Planning
		Size A1	Scale 1:50
Tel: Creative Designer 07941 376 001			