

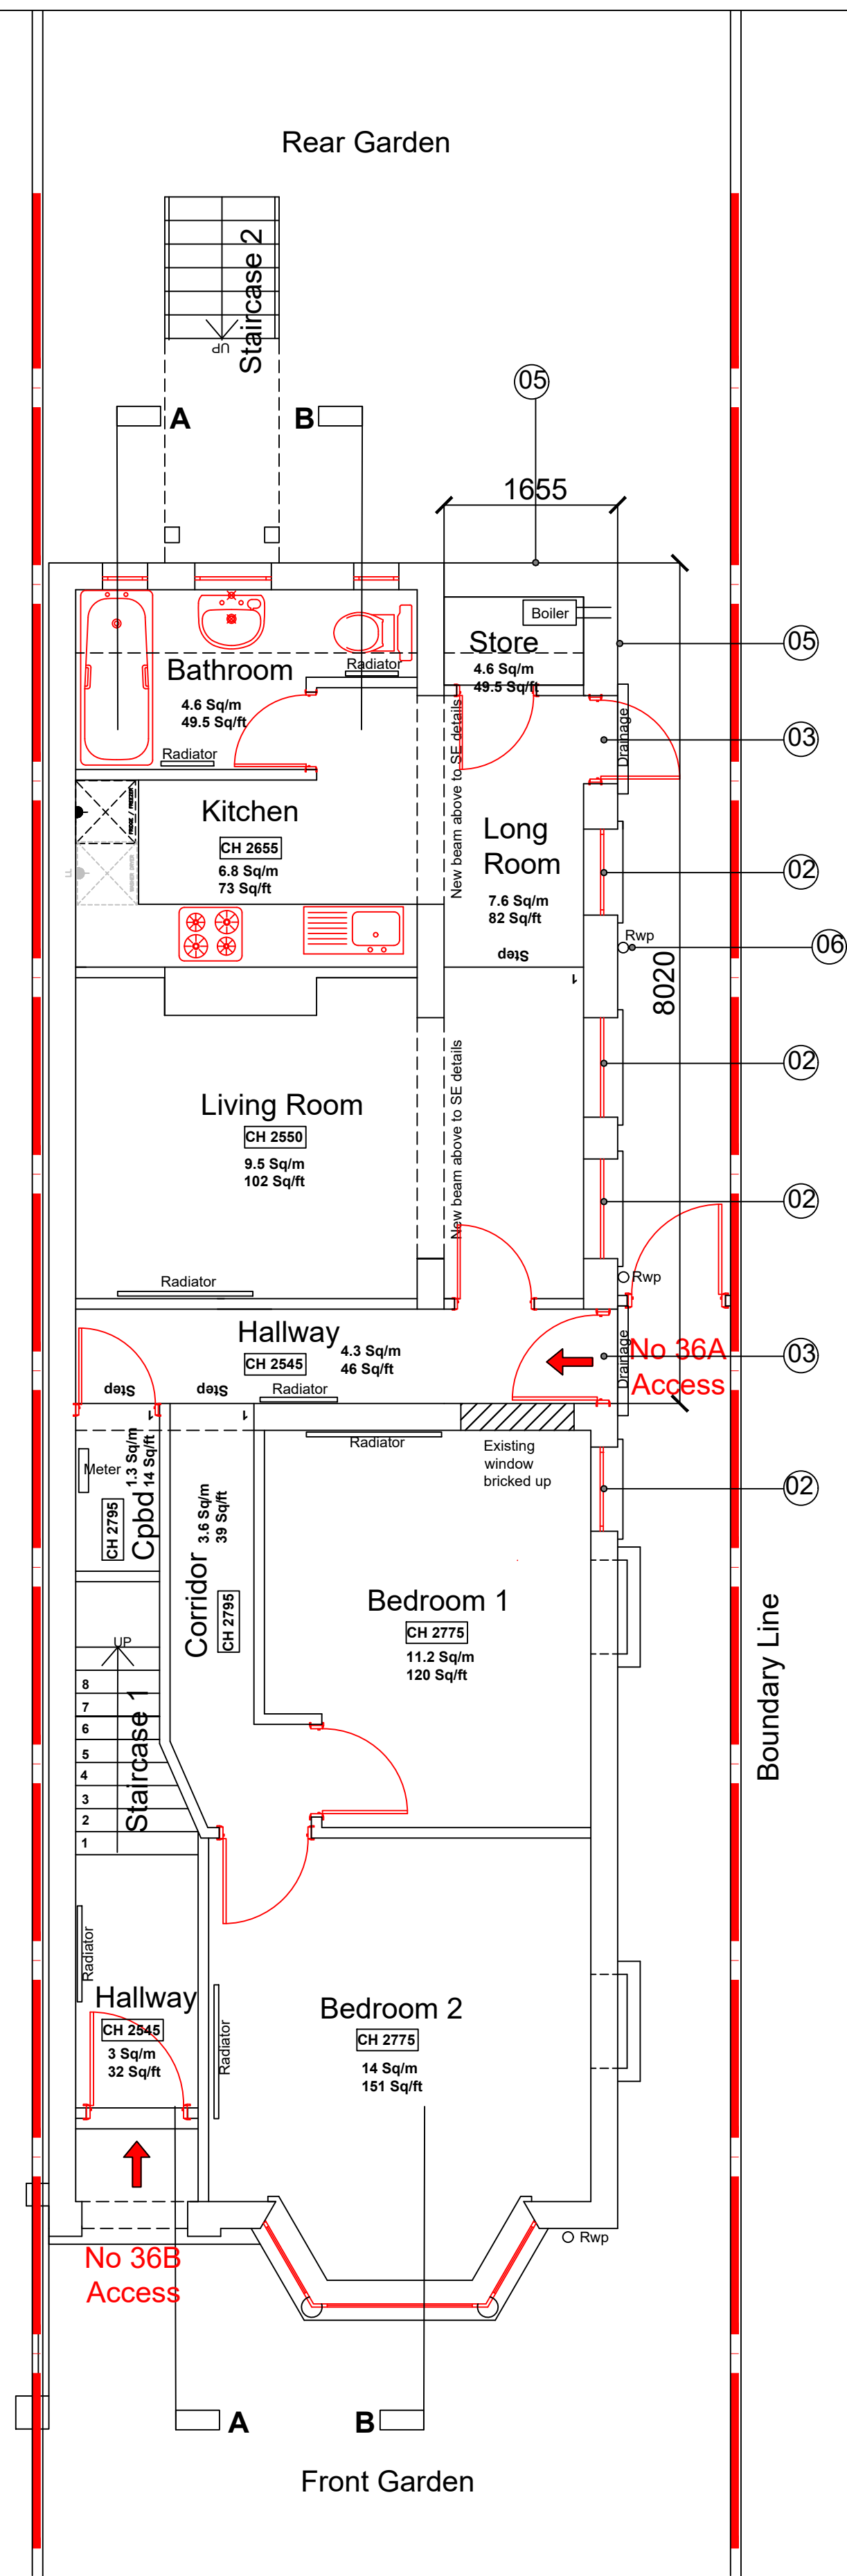


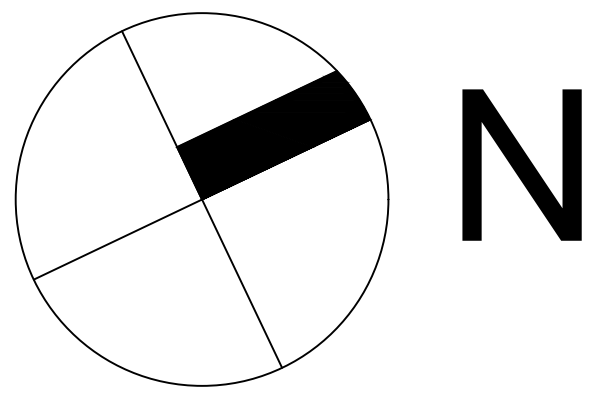

No 36 Brandon Street
Proposed Ground Floor Plan

- 01: Roof tiles to match the Orange colour of the existing roof tiles used on the No 36 Building
- 02: New Upvc Dgl window with trickle ventilation fitted with solar reflective TSG glass finished in White RAL 9010 colour finish.
- 03: New White colour Upvc Dgl Door with trickle ventilation fitted with TSG glass
- 04: New Single Ply synthetic rubber membrane in Grey colour finish laid to falls
- 05: New Facing Brickwork to match existing London stock bricks used on the existing building
- 06: New Black PVCu Round Plastic downpipe system with Half Round Plastic Guttering system with a leaf strainer over outlet

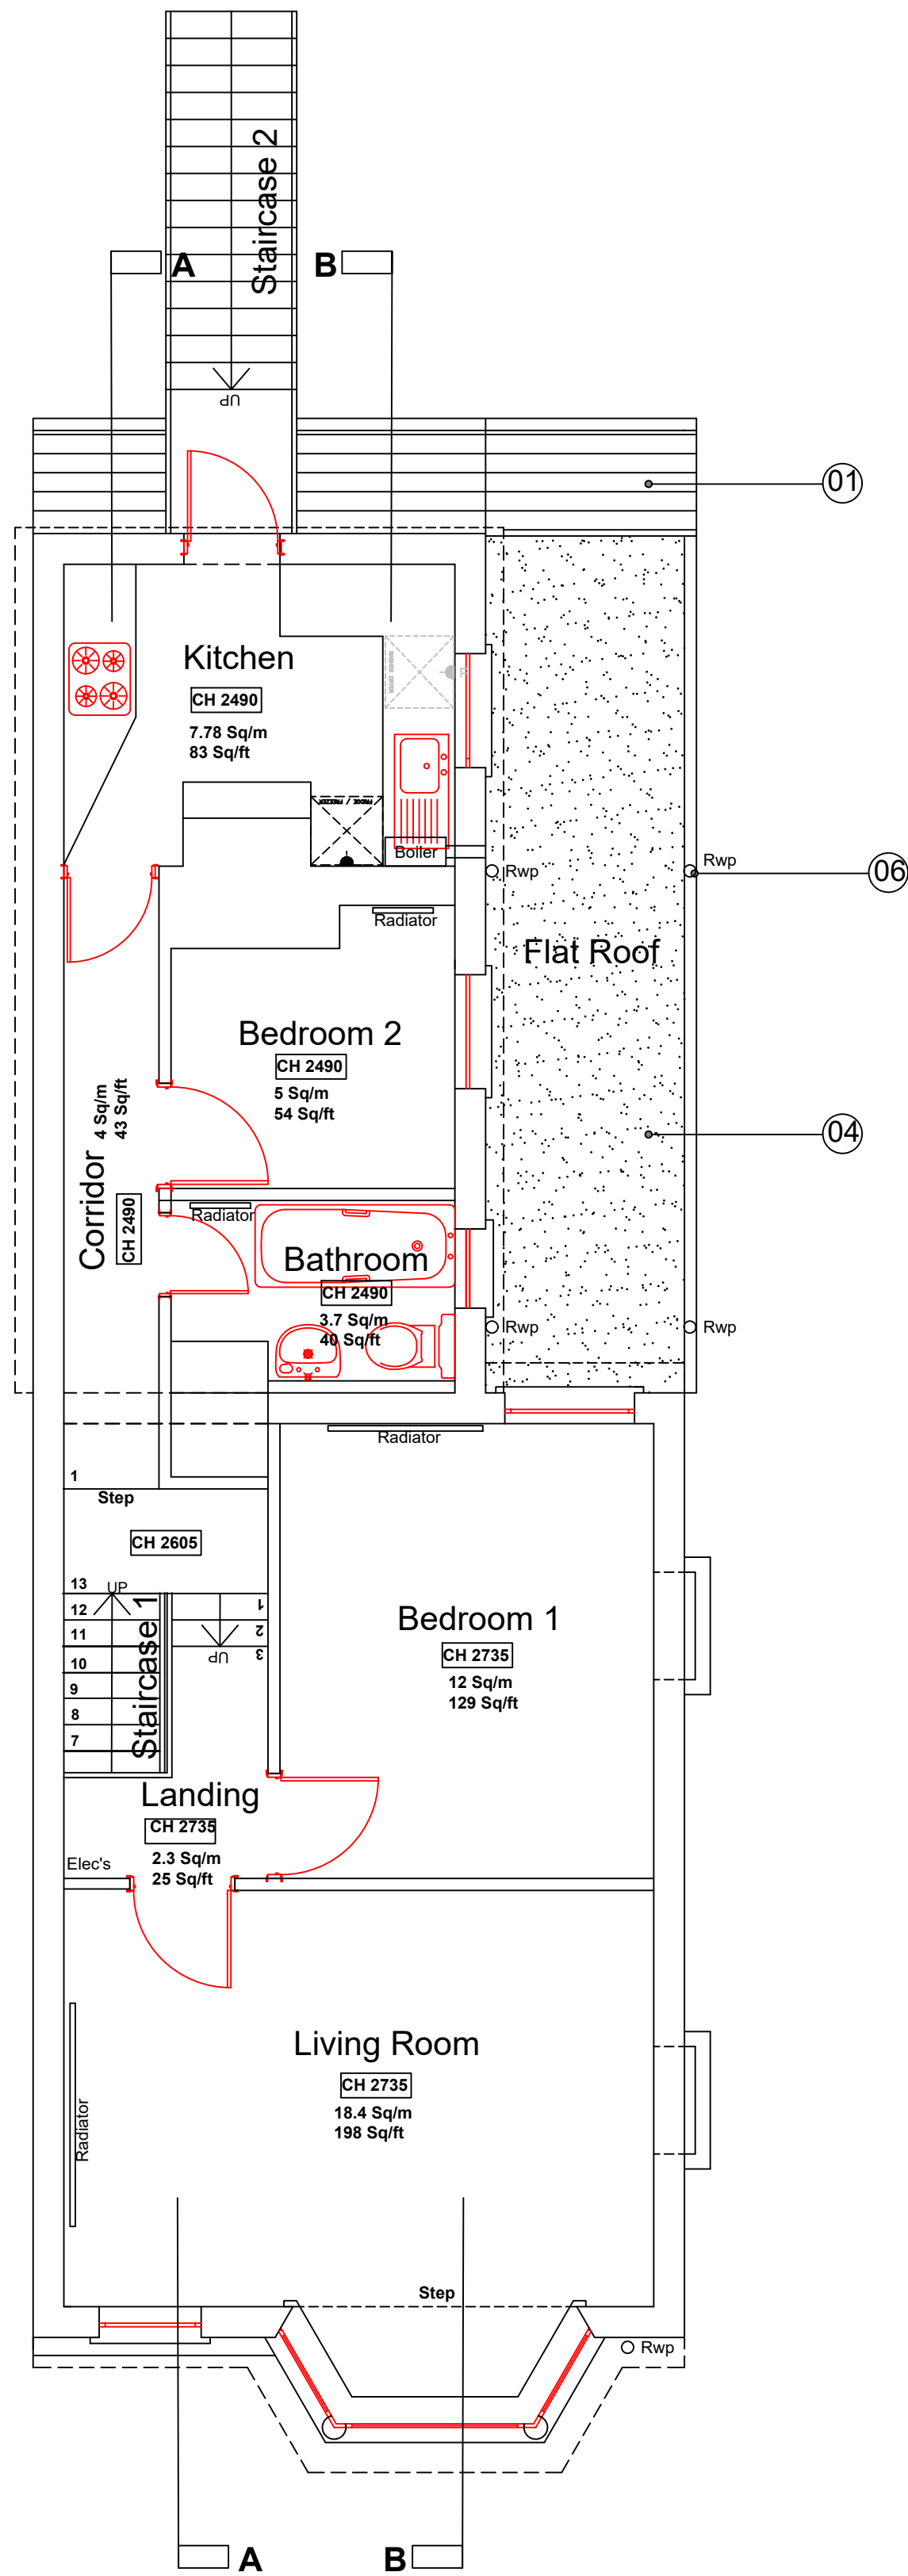

No 36 Brandon Street
Proposed First Floor Plan



Planning

.Double.Edge.
.Architects.
Design . Development . Consulting

36 Brandon Street Gravesend DA11 0PL		Job No. 2407 Dwg No. 008 Rev. *
Title Proposed Ground and First Floor Plans		
Date May 2024	Drawn B.A	Check B.A
Status Planning	Size A1	Scale 1:50
Tel: Creative Designer 07941 376 001		