




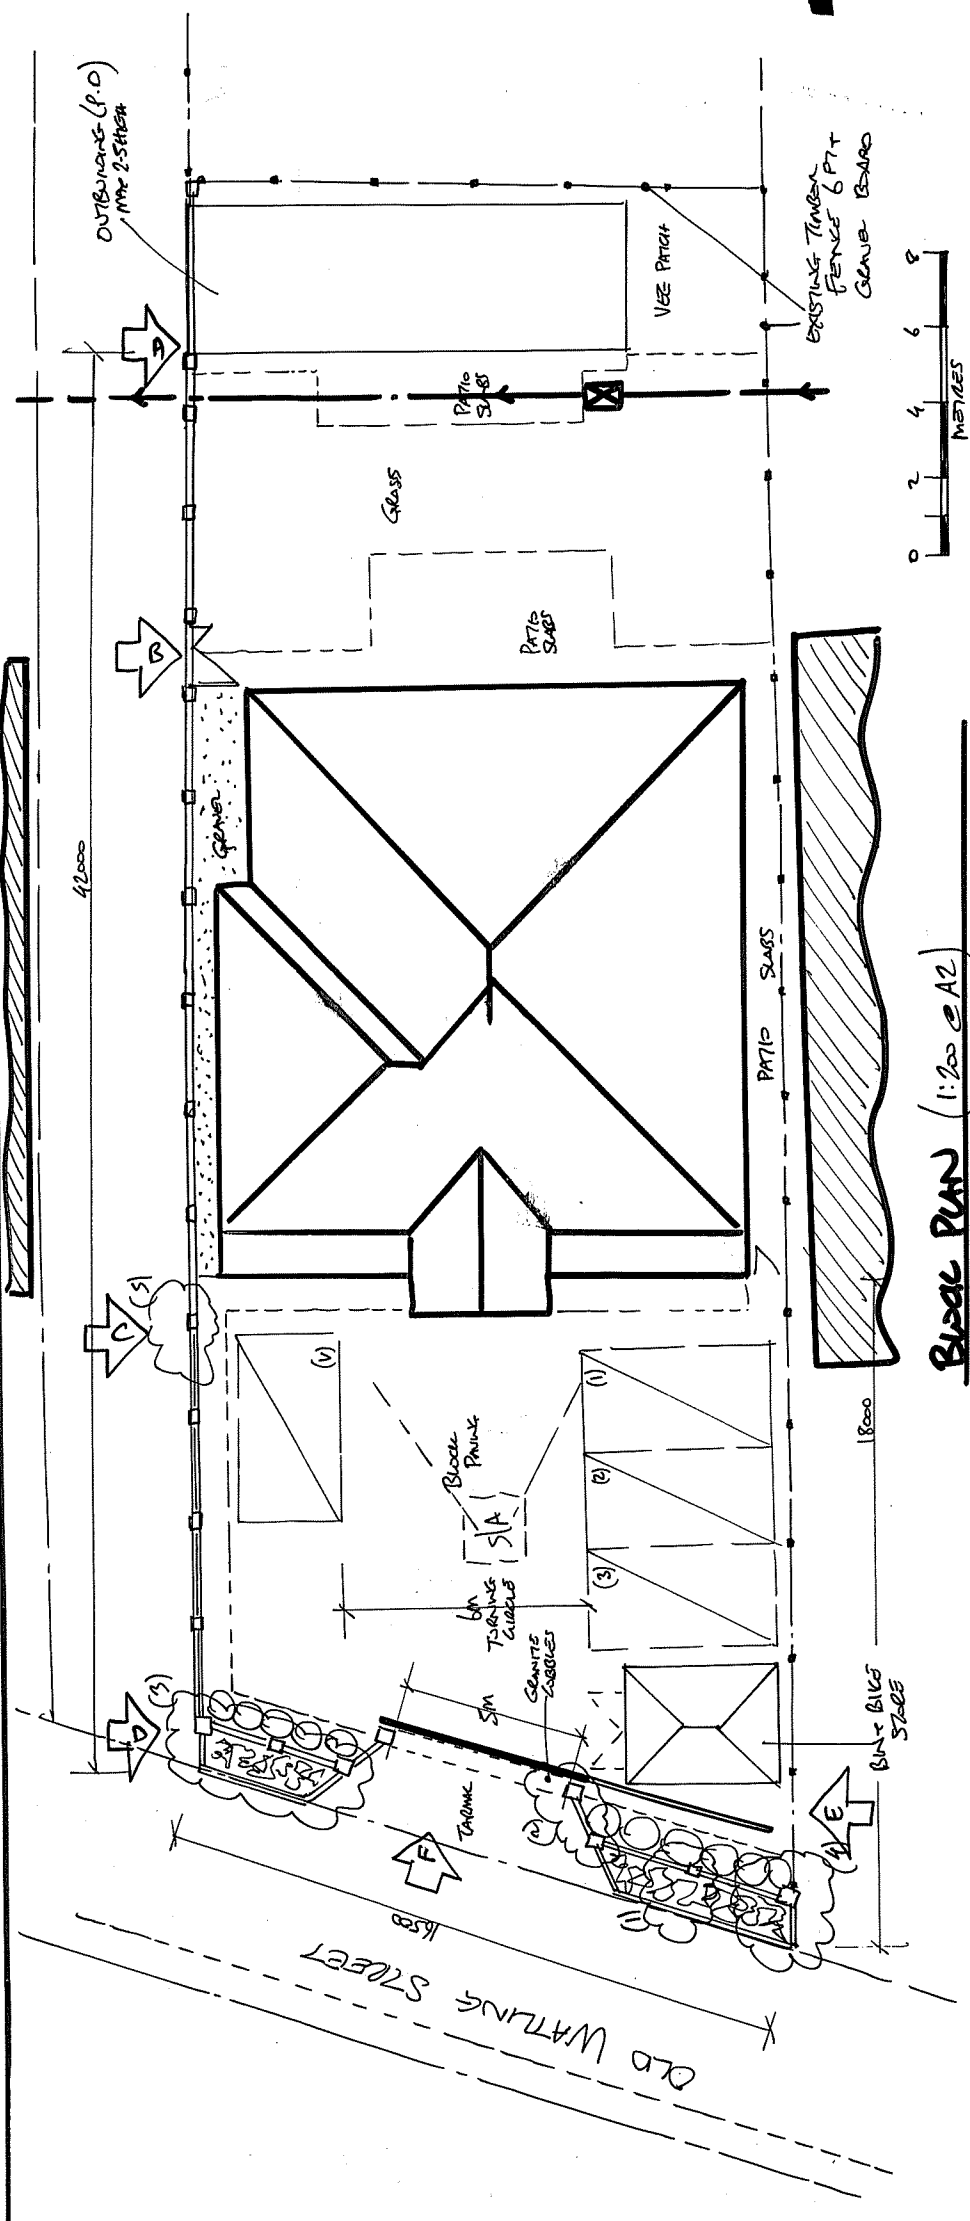


Basic Plan (1:200 @ A2)

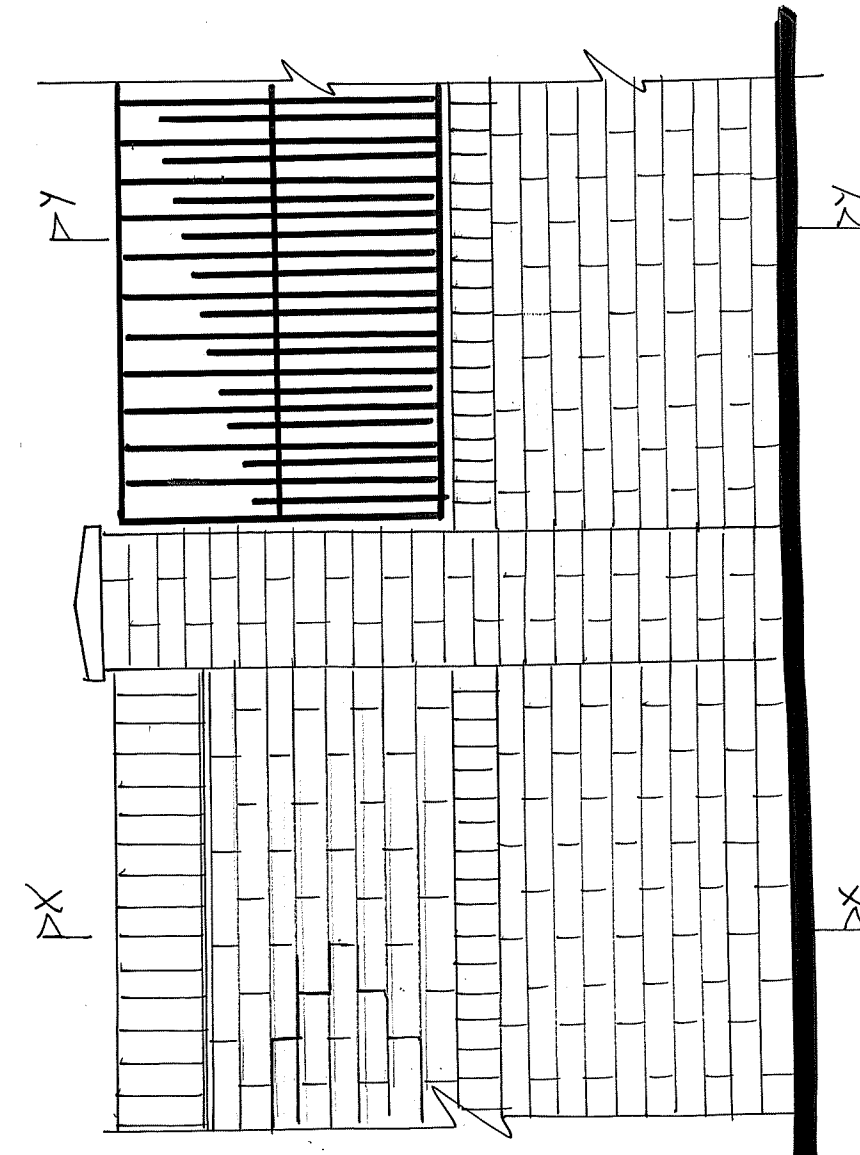

Garden Wall Detail (1:20)


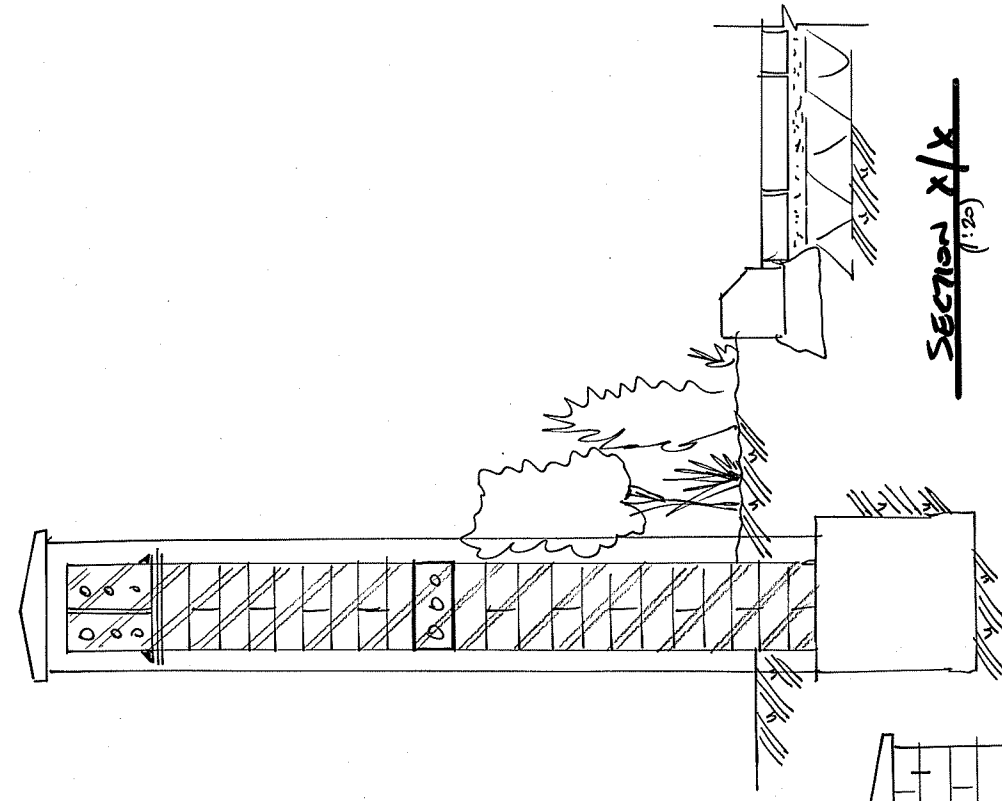


Section Y-Y (1:20)

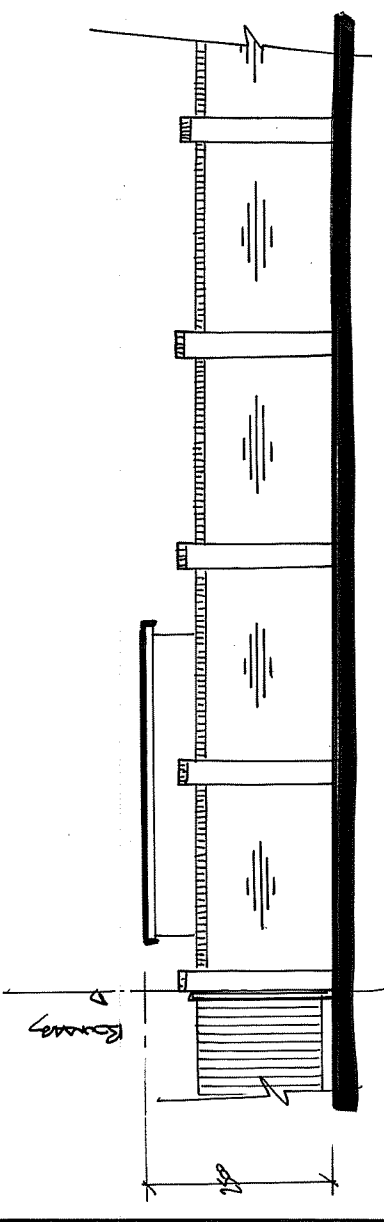


Side Elevation (A) (1:100)


Front Elevation (F) (1:100)

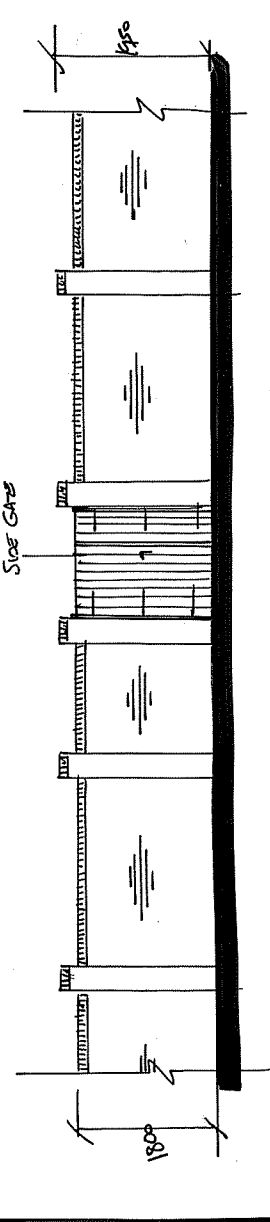 


Side Elevation (B) (1:100)

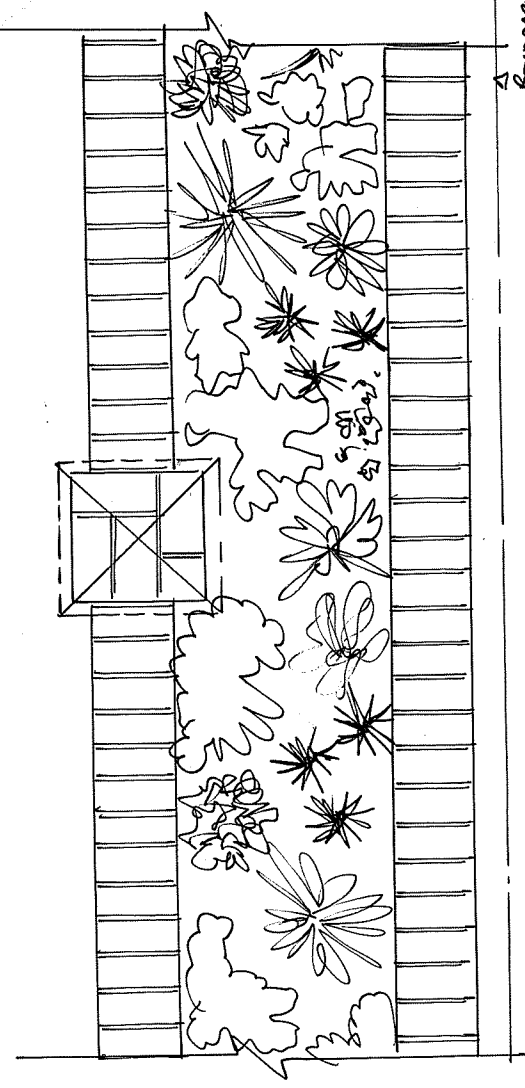


Detail (1) Front Wall & Parapet (1:20)

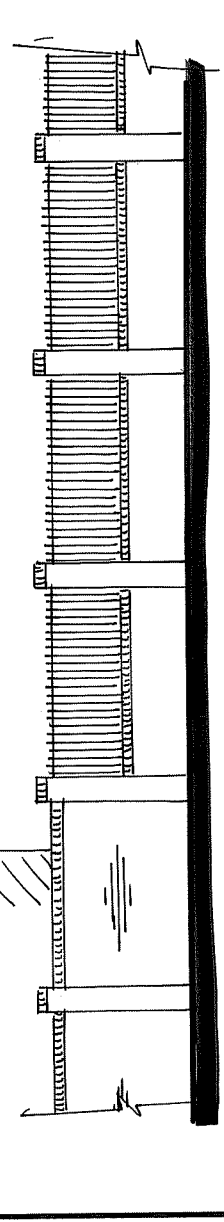


Side Elevation (C) (1:100)

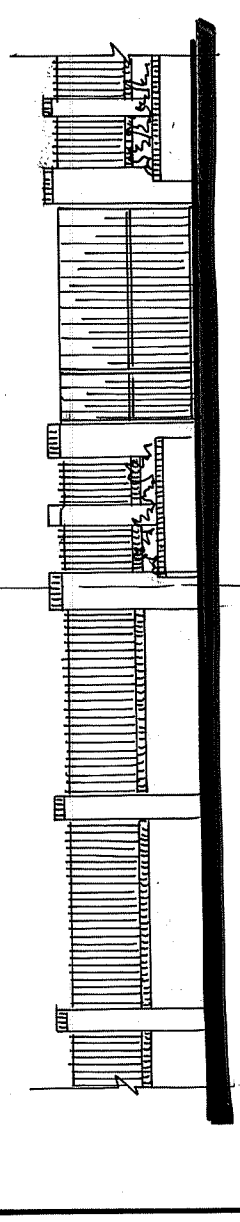


Side Elevation (D) (1:100)

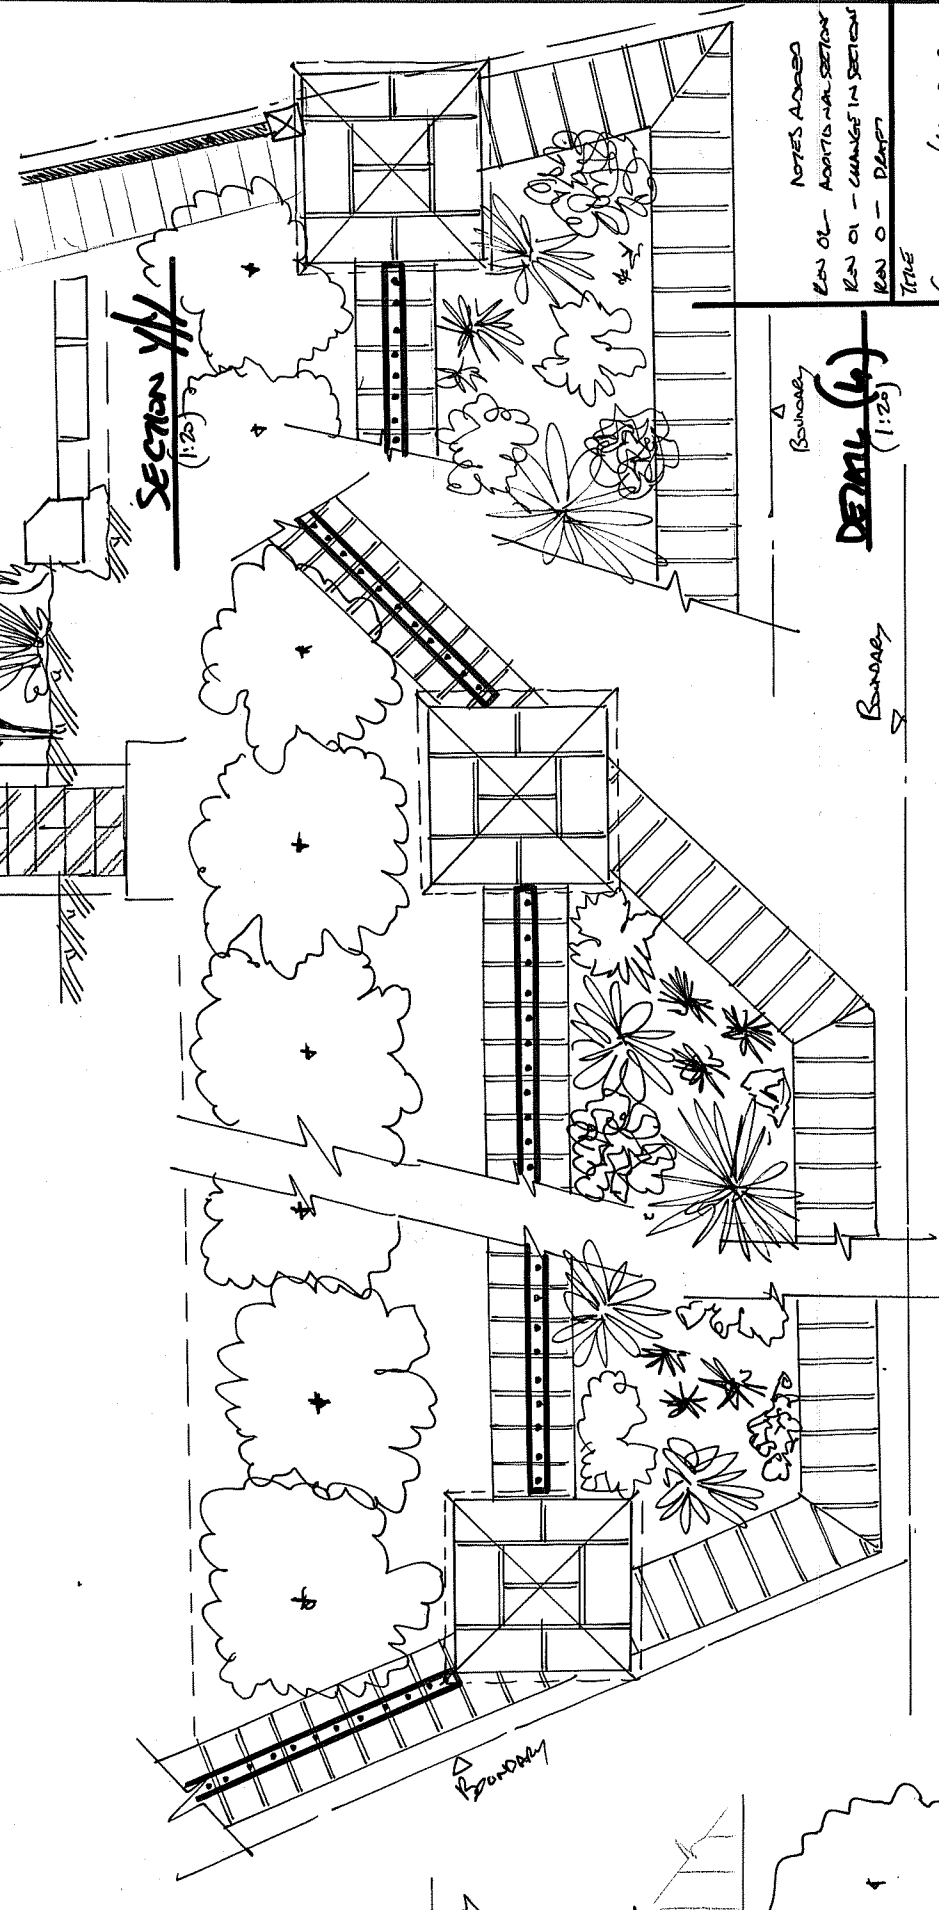

Detail (3) Front Wall & Parapet (1:20)

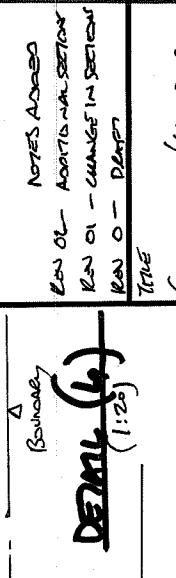

Detail (4) (1:20)

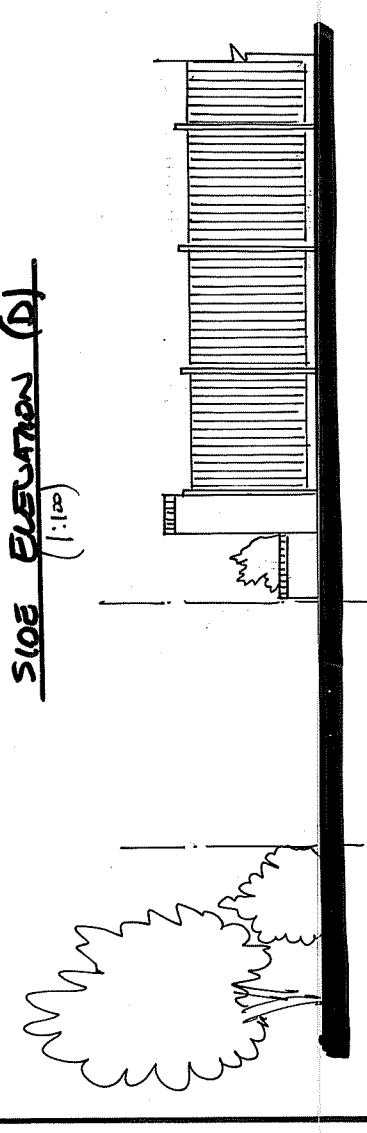

Side Elevation (E) (1:100)

Detail (2) Front Wall & Parapet (1:20)

NOTES: ADDED END OF ARCHITECTURAL SECTION END OF - CANNOT BE SECTION END OF - BUILT	DATE JUNE / 2025	SCALE 1:20 1:25 1:100 @ A2	PROJECT 63 OLD WATLING STREET GRANESBOND KENT	DRAWING DKM / 8815 / 01 OF 02
--	---------------------	-------------------------------	--	----------------------------------