






Photo Of Rear Elevation

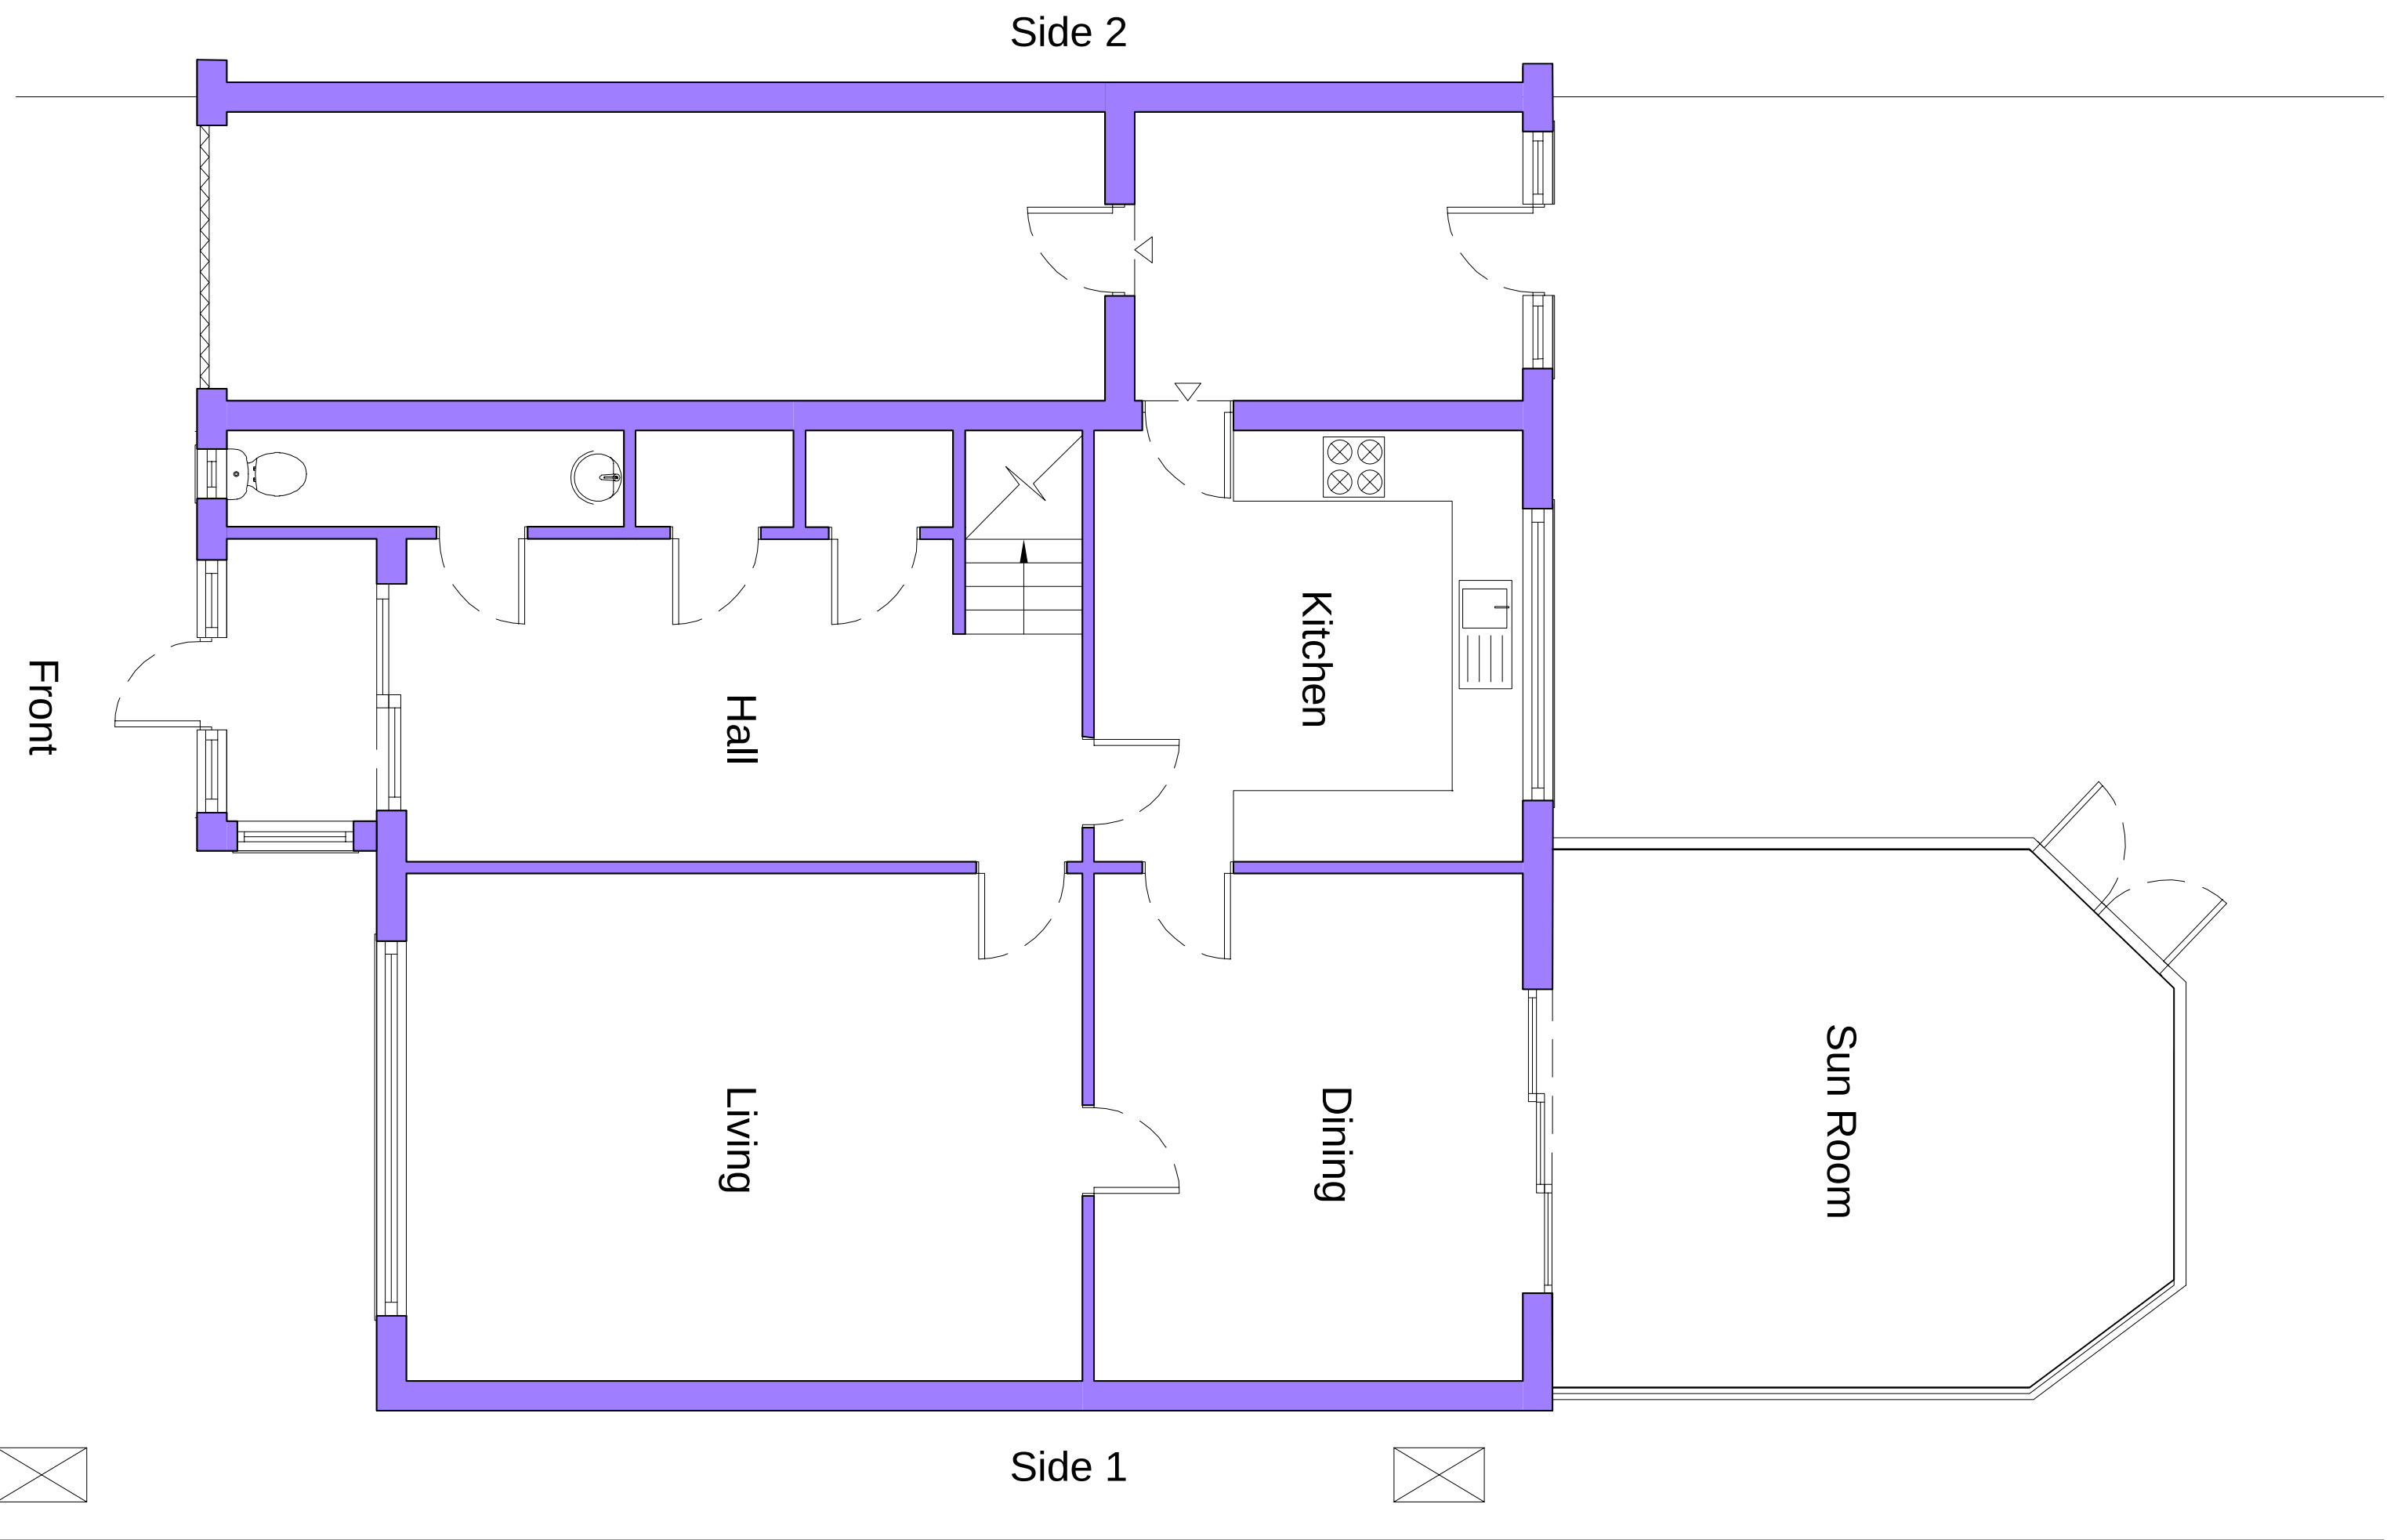

Existing Ground Floor Plan

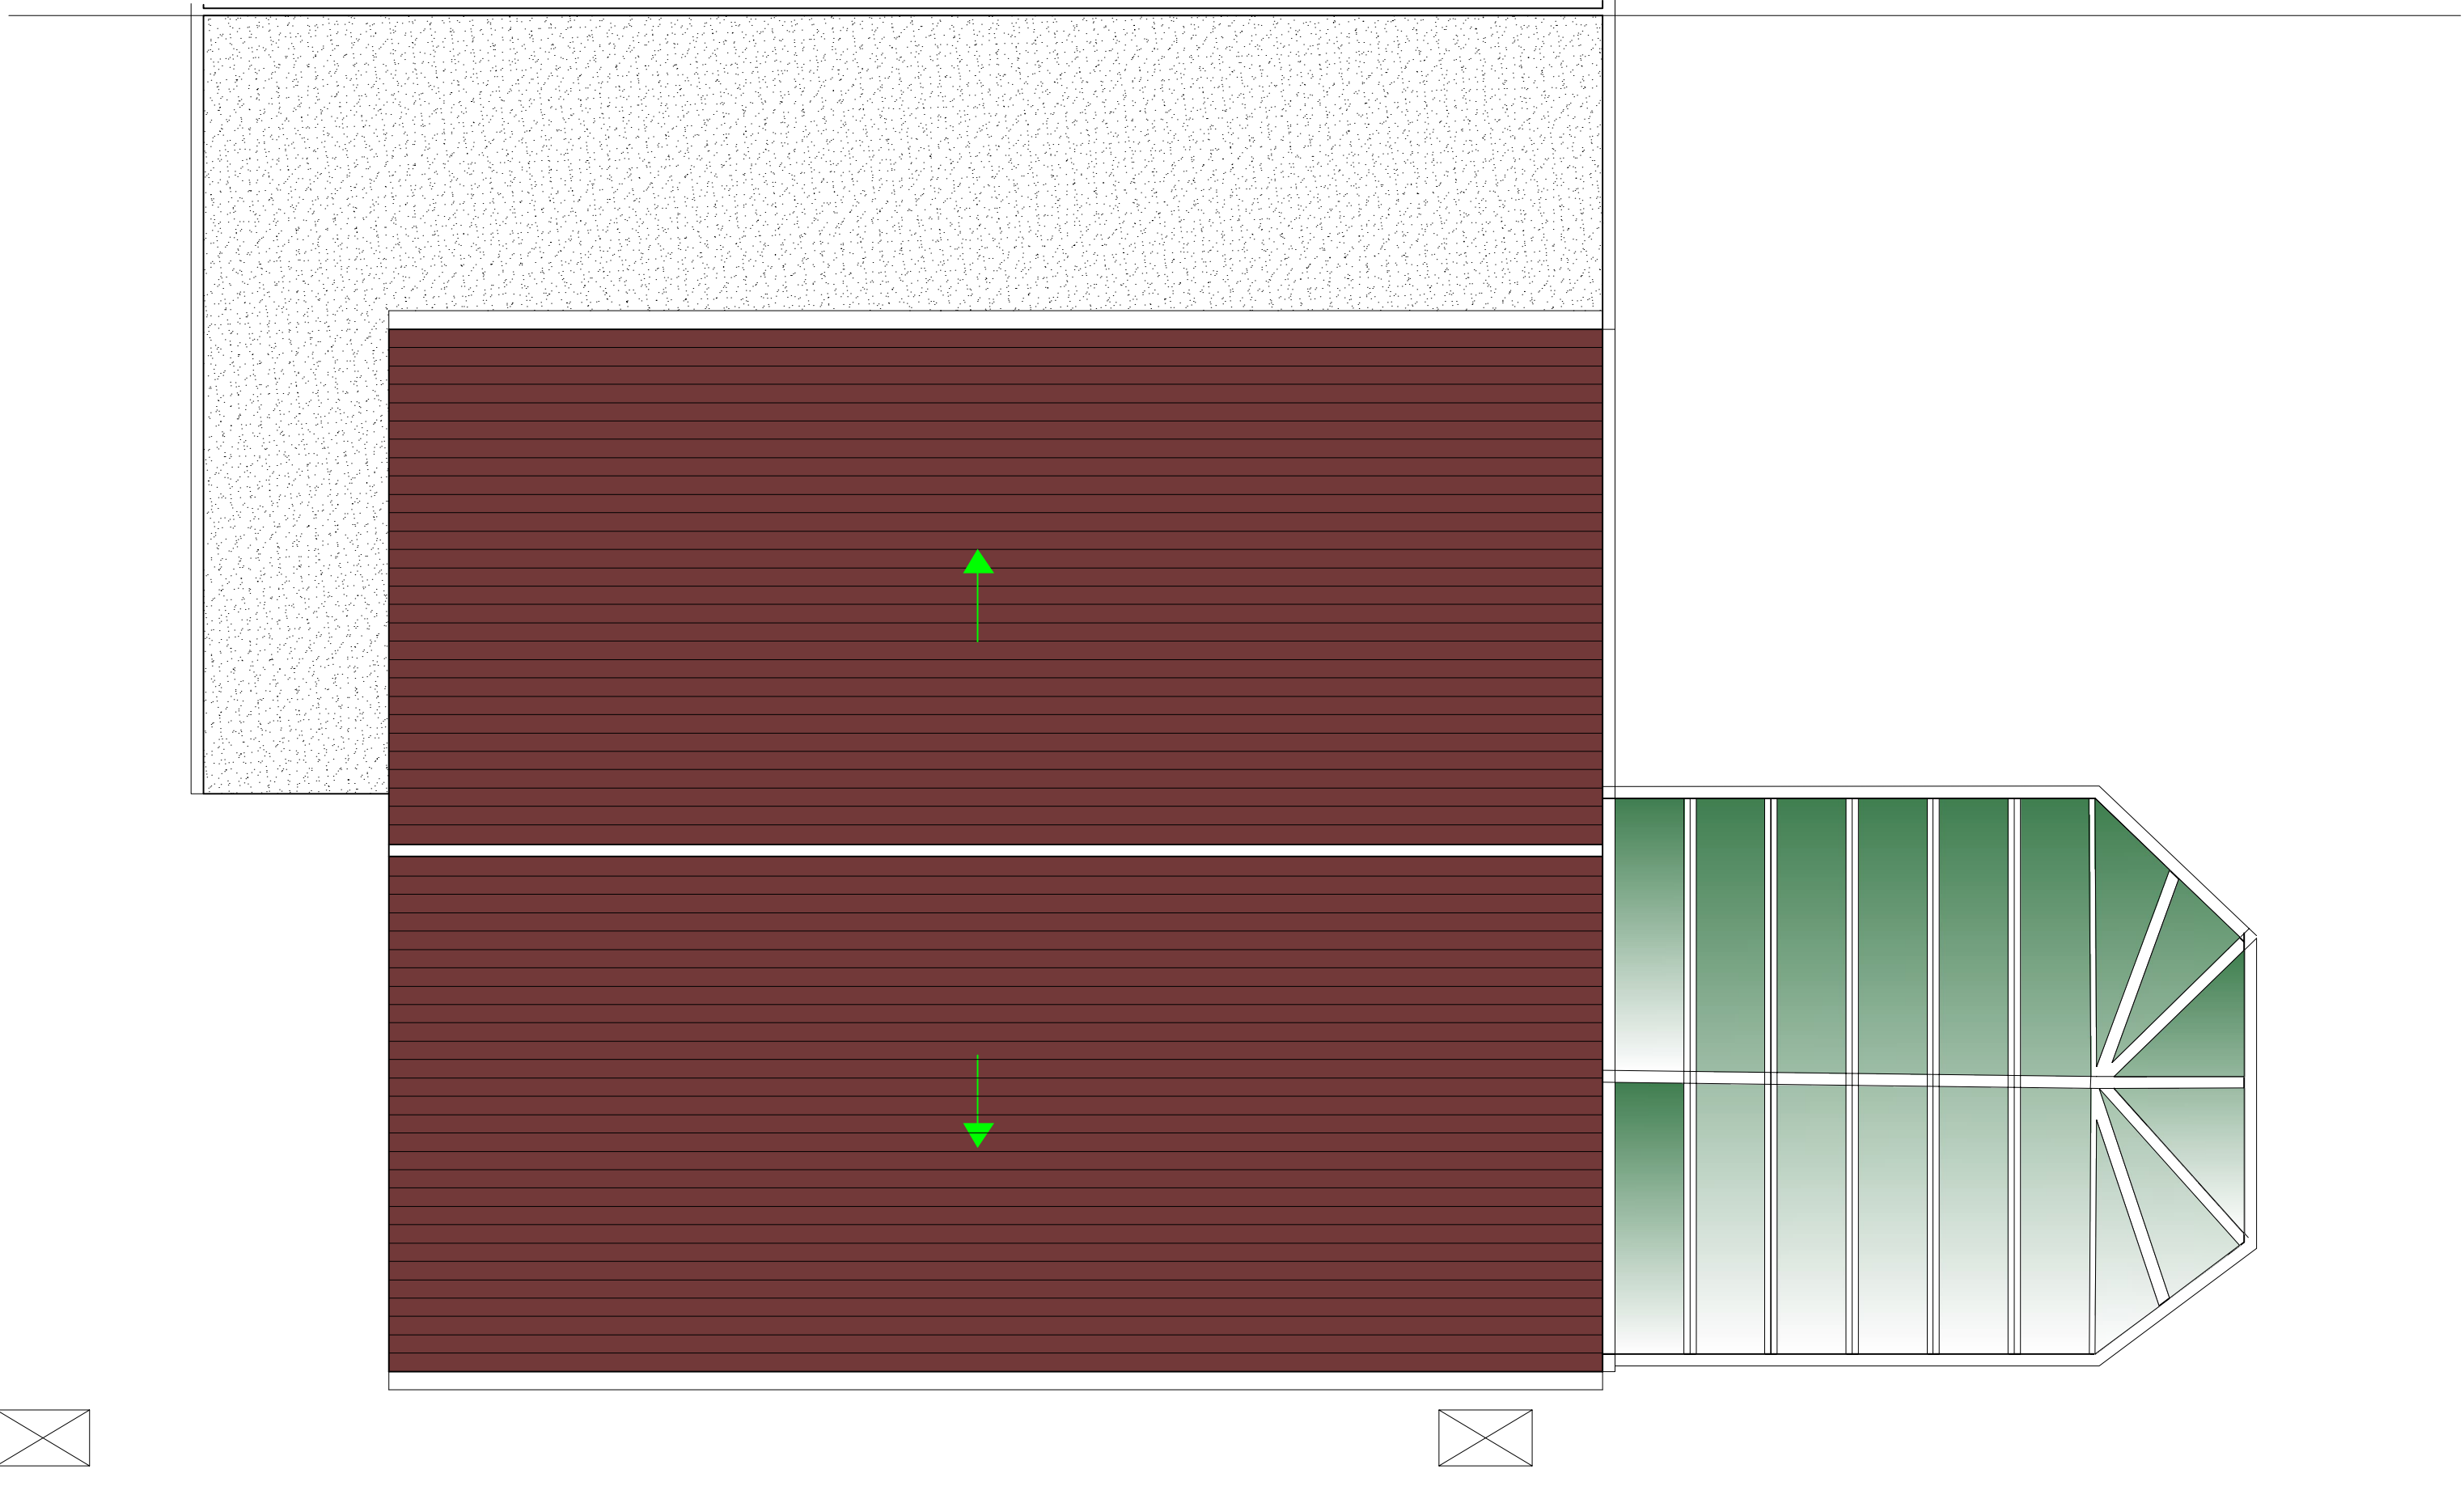

Existing Roof Plan

 

P I ISSUED TO PLANNING		XX.O4.23	WC
Rev		Date	By



Job Title

8 Farmcroft Gravesend
Kent DA11 7LT

Drawing Title

Existing Plans

Scale	Date		
1:50 @ A1	FEB `25		
Job No.	Draw No.	Rev	
51-1000-989	S03	P1	