




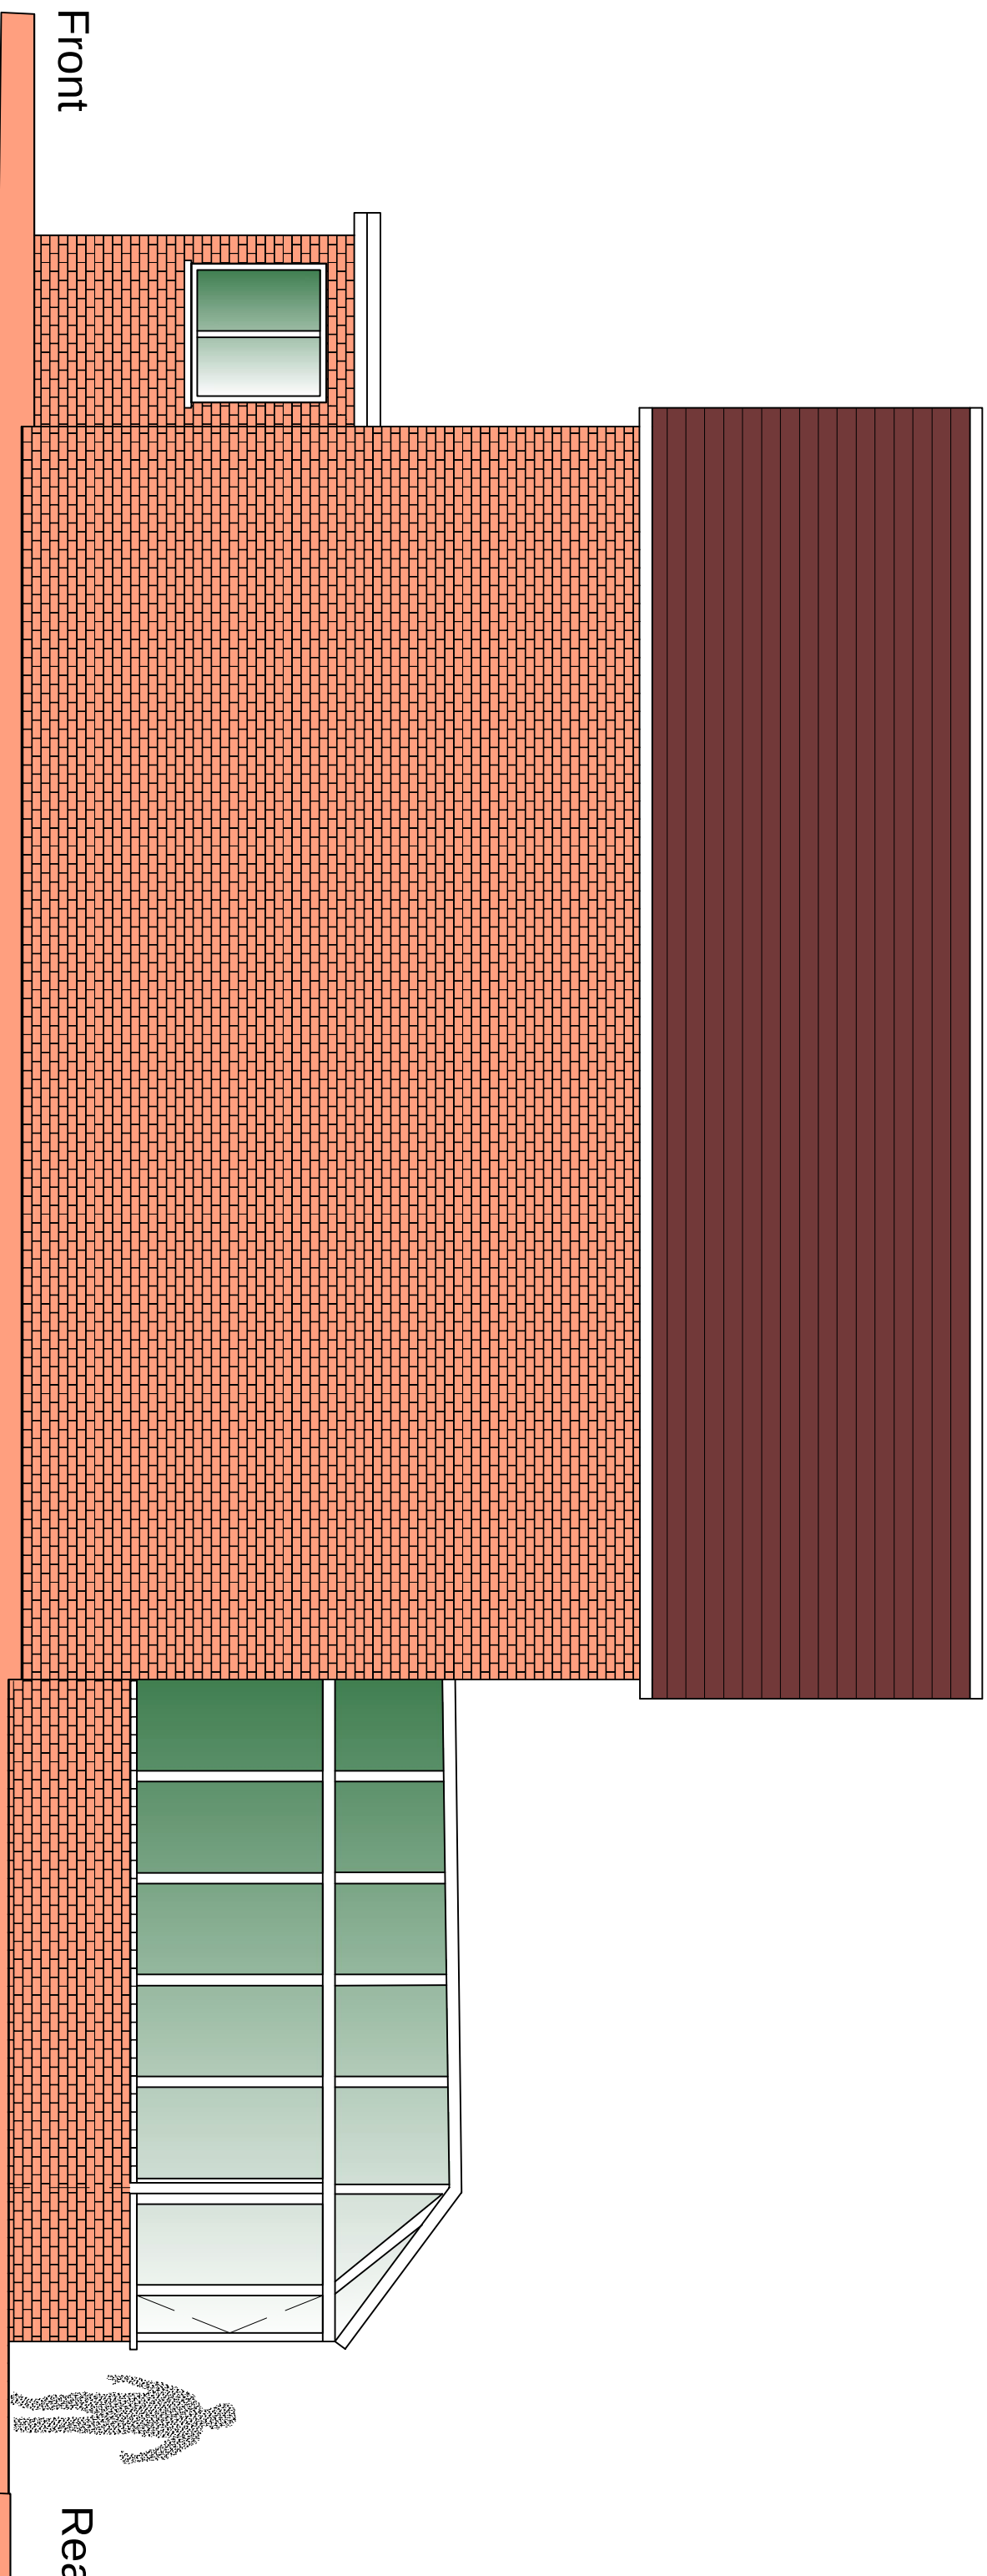


Existing Side Elevation 1

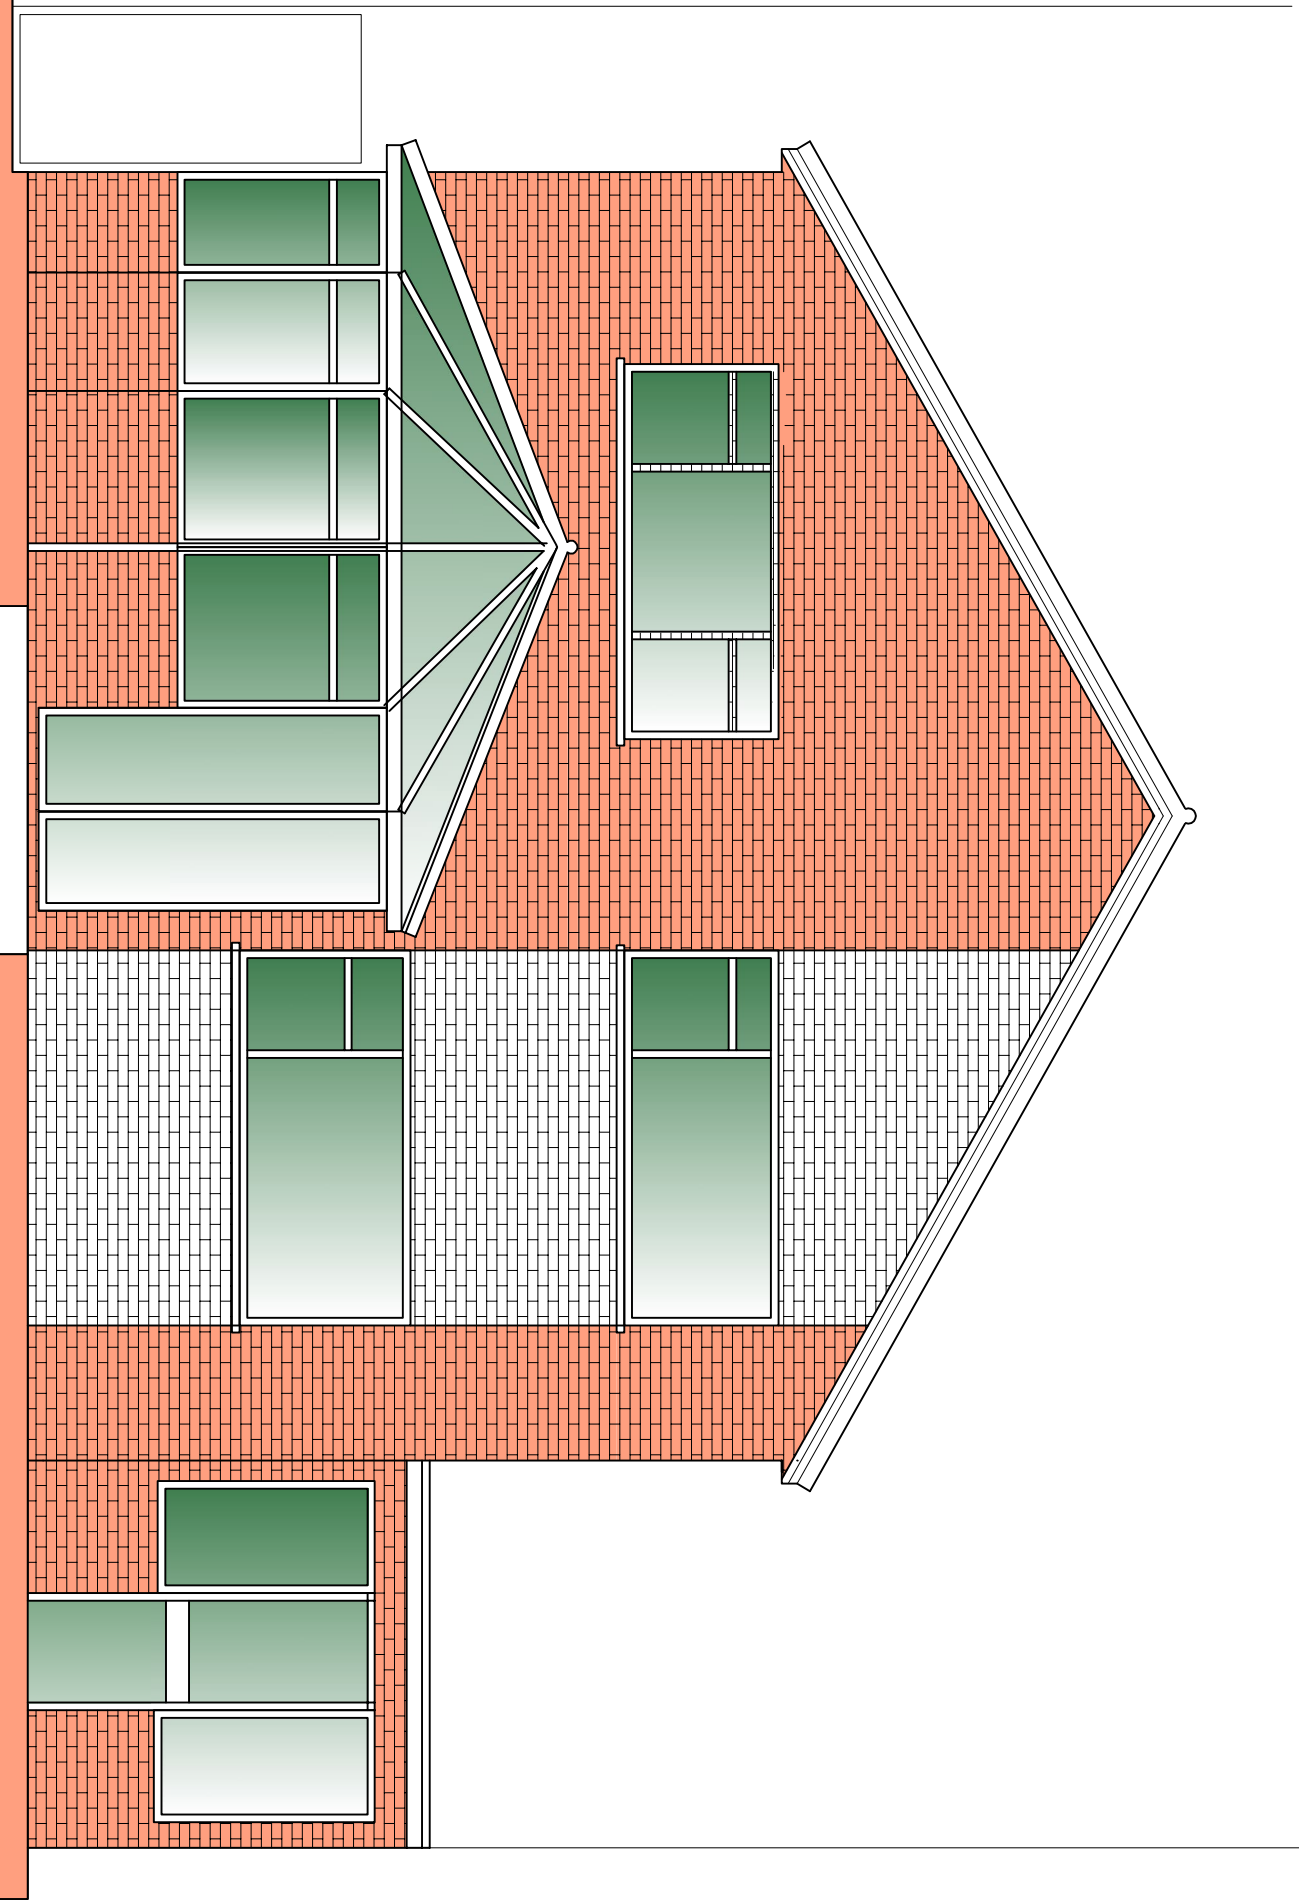

Existing Rear Elevation

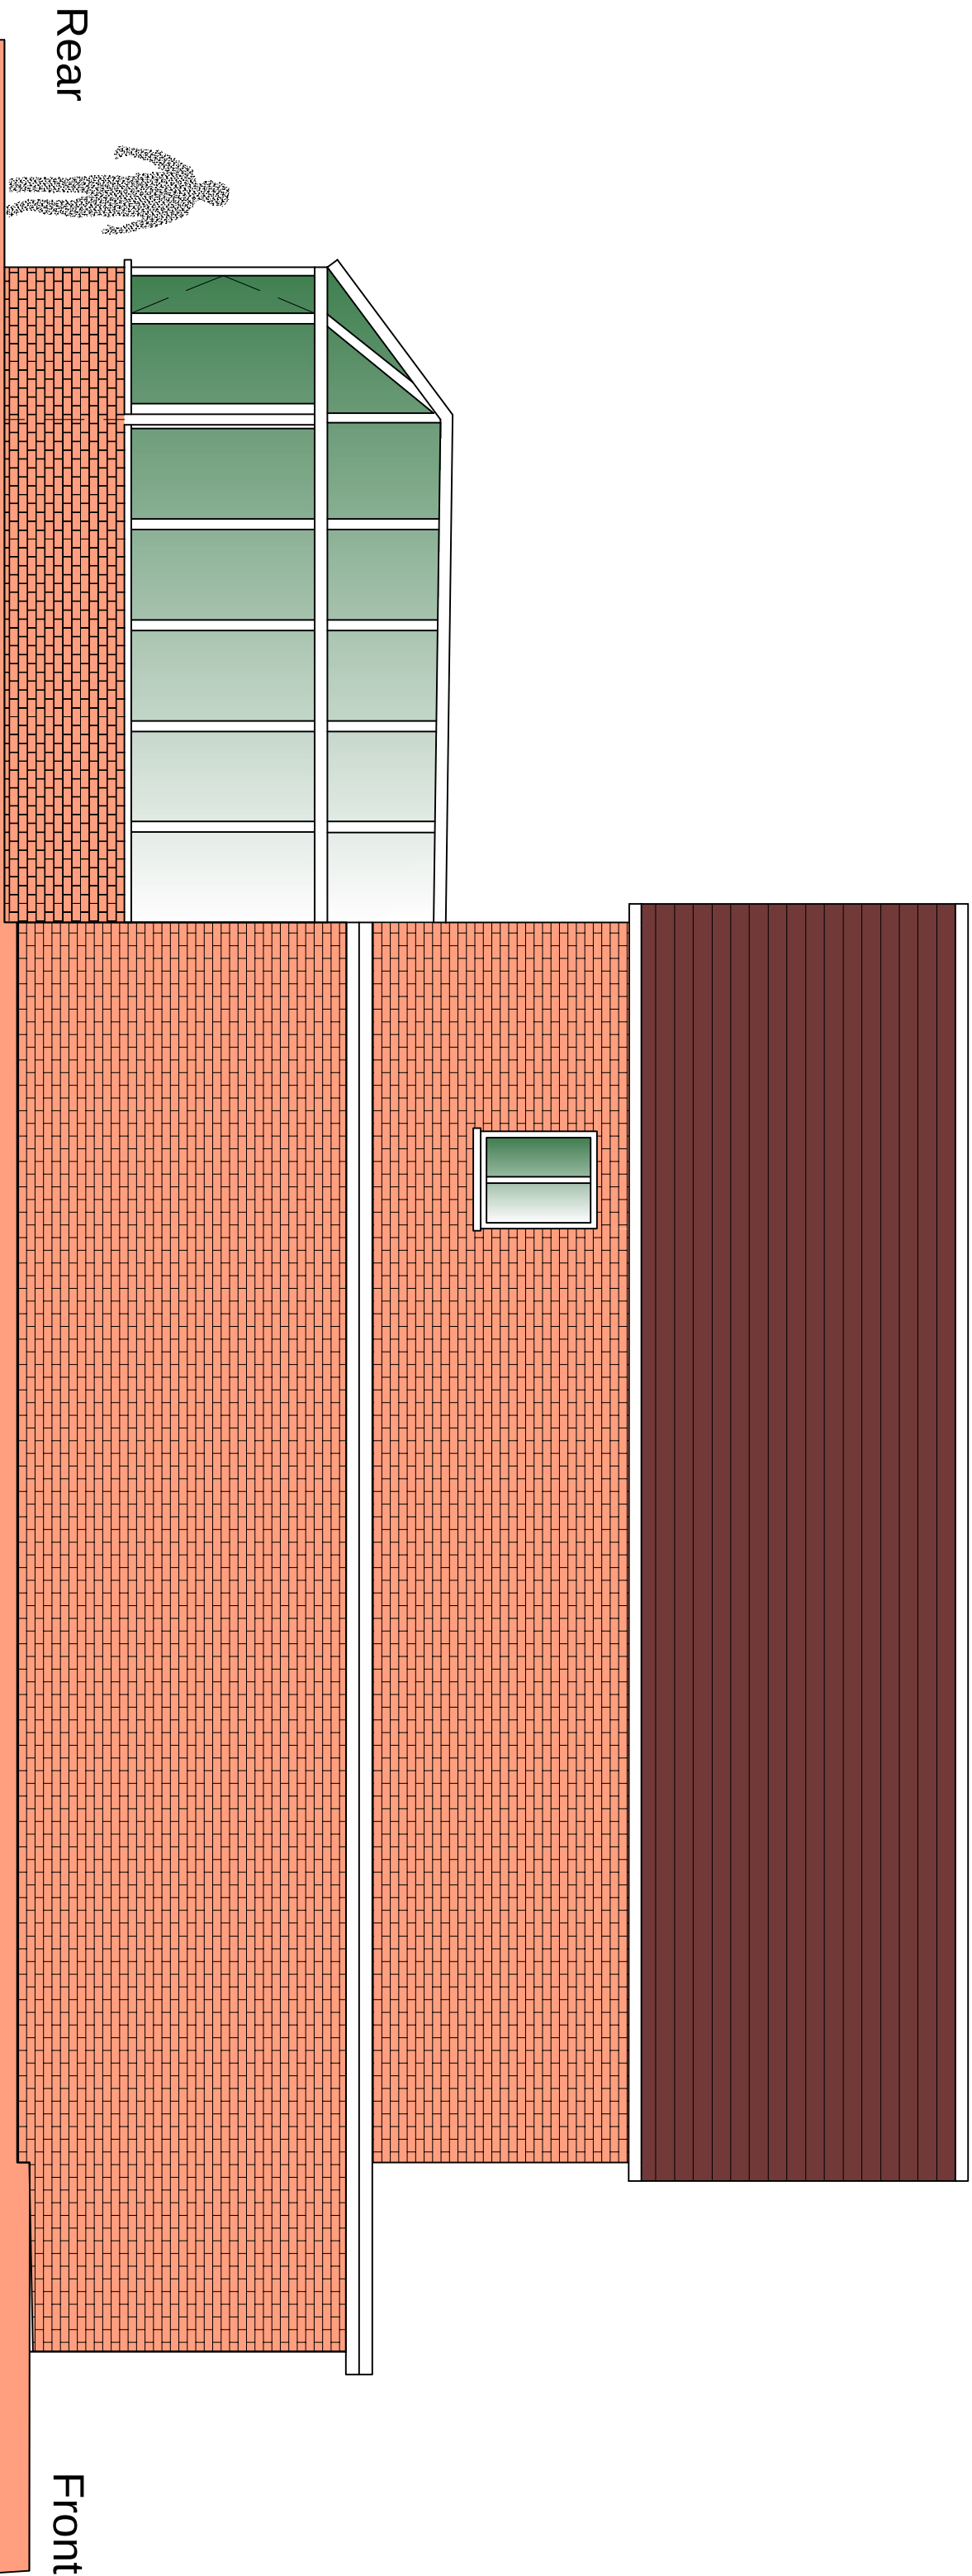

Existing Other Side Elevation 2

 

P I	ISSUED TO PLANNING	XX.04.23	WC	
Rev		Date	By	



Job Title

8 Farmcroft Gravesend
Kent DA11 7LT

Drawing Title

Existing Plans

Scale	Date		
1:50 @ A1	FEB `25		
Job No.	Proj No.	Rev	
51-1000-989	S04	P1	