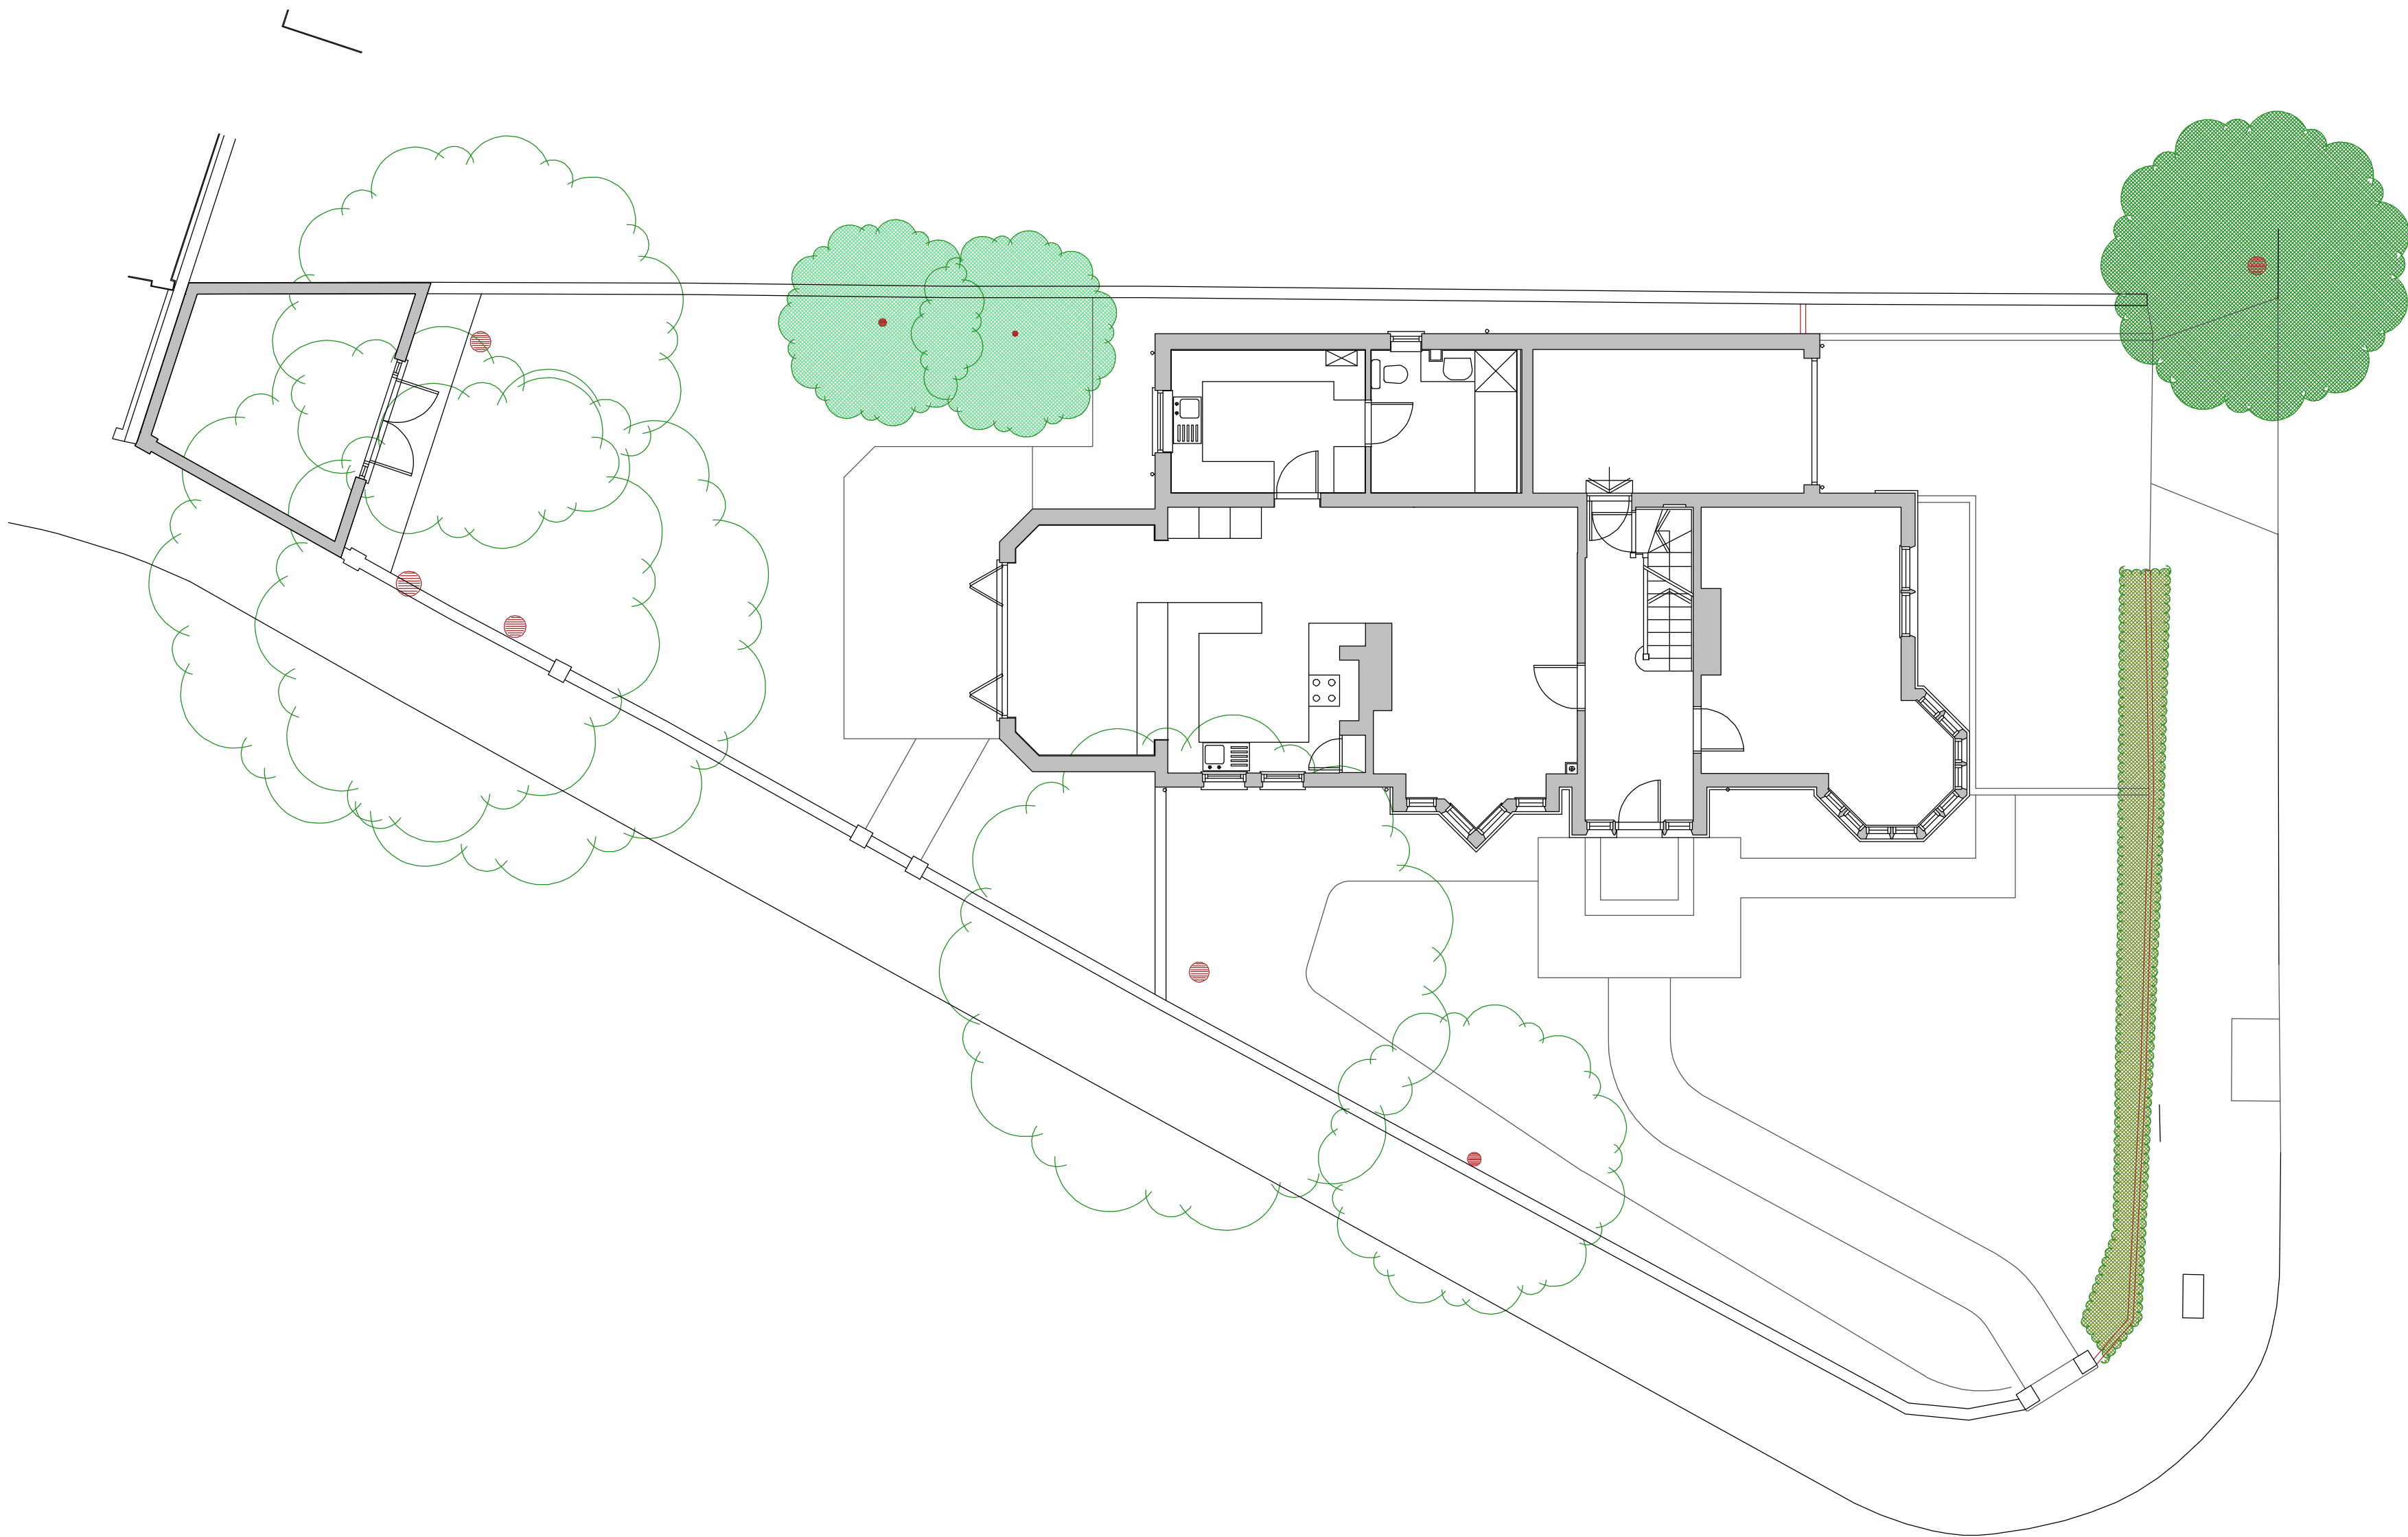


SCHEME / SHEET			
1 The Avenue, Gravesend, DA11 0NA: Mr & Mrs R. Basra Site Plan As Existing			
SCALE	DATE	DRAWING NUMBER	JEREMY S. ISHERWOOD B. Sc. (hons), B. Arch. (Wales), R.I.B.A. Chartered Architect 34 Chalky Bank, Gravesend, Kent, DA11 7NY Telephone / Fax: 01474-533793
1:100	February 2025	540/02	
©	This drawing remains the property of the Architect and may not be reproduced in whole or part without his written permission.		