




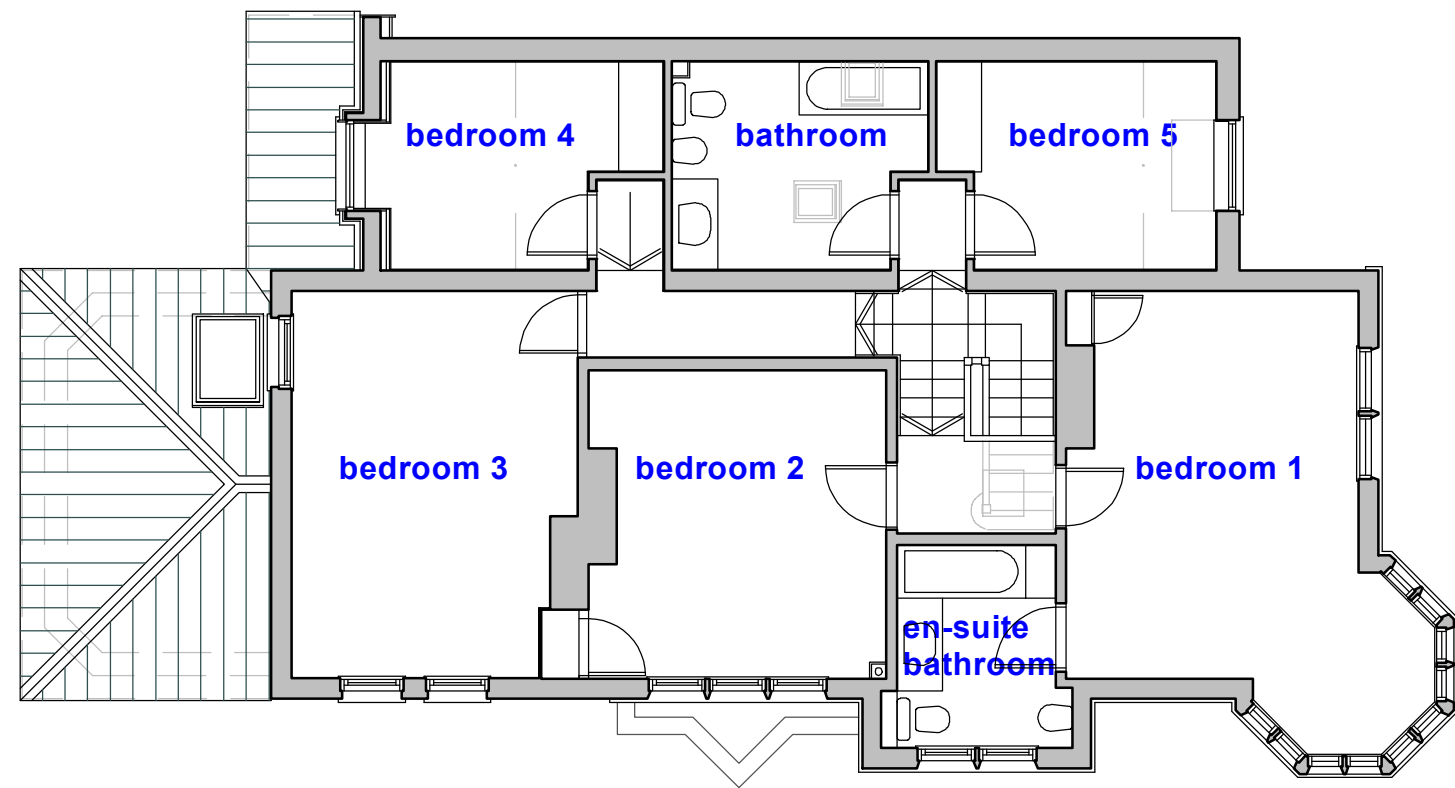


first floor plan

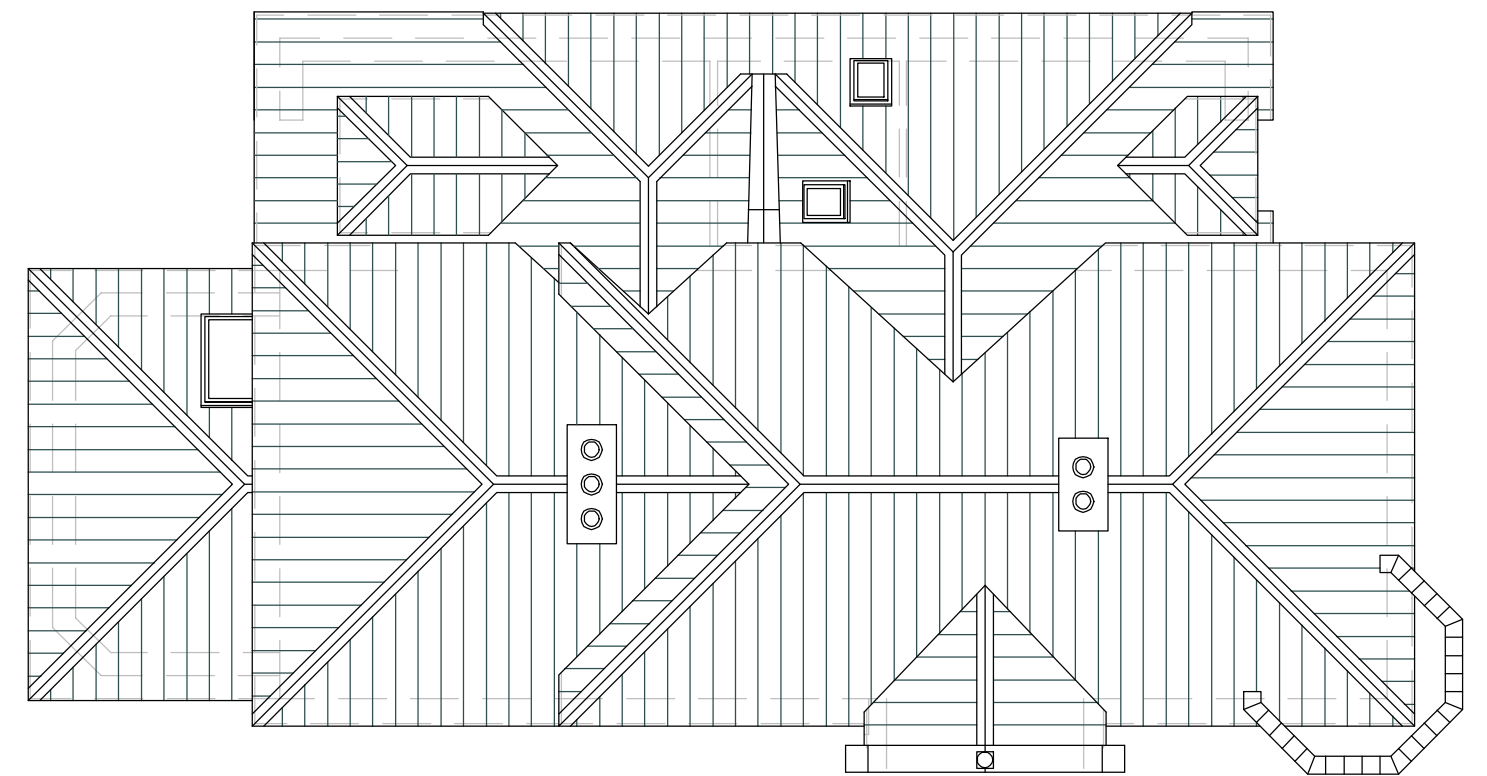

roof plan

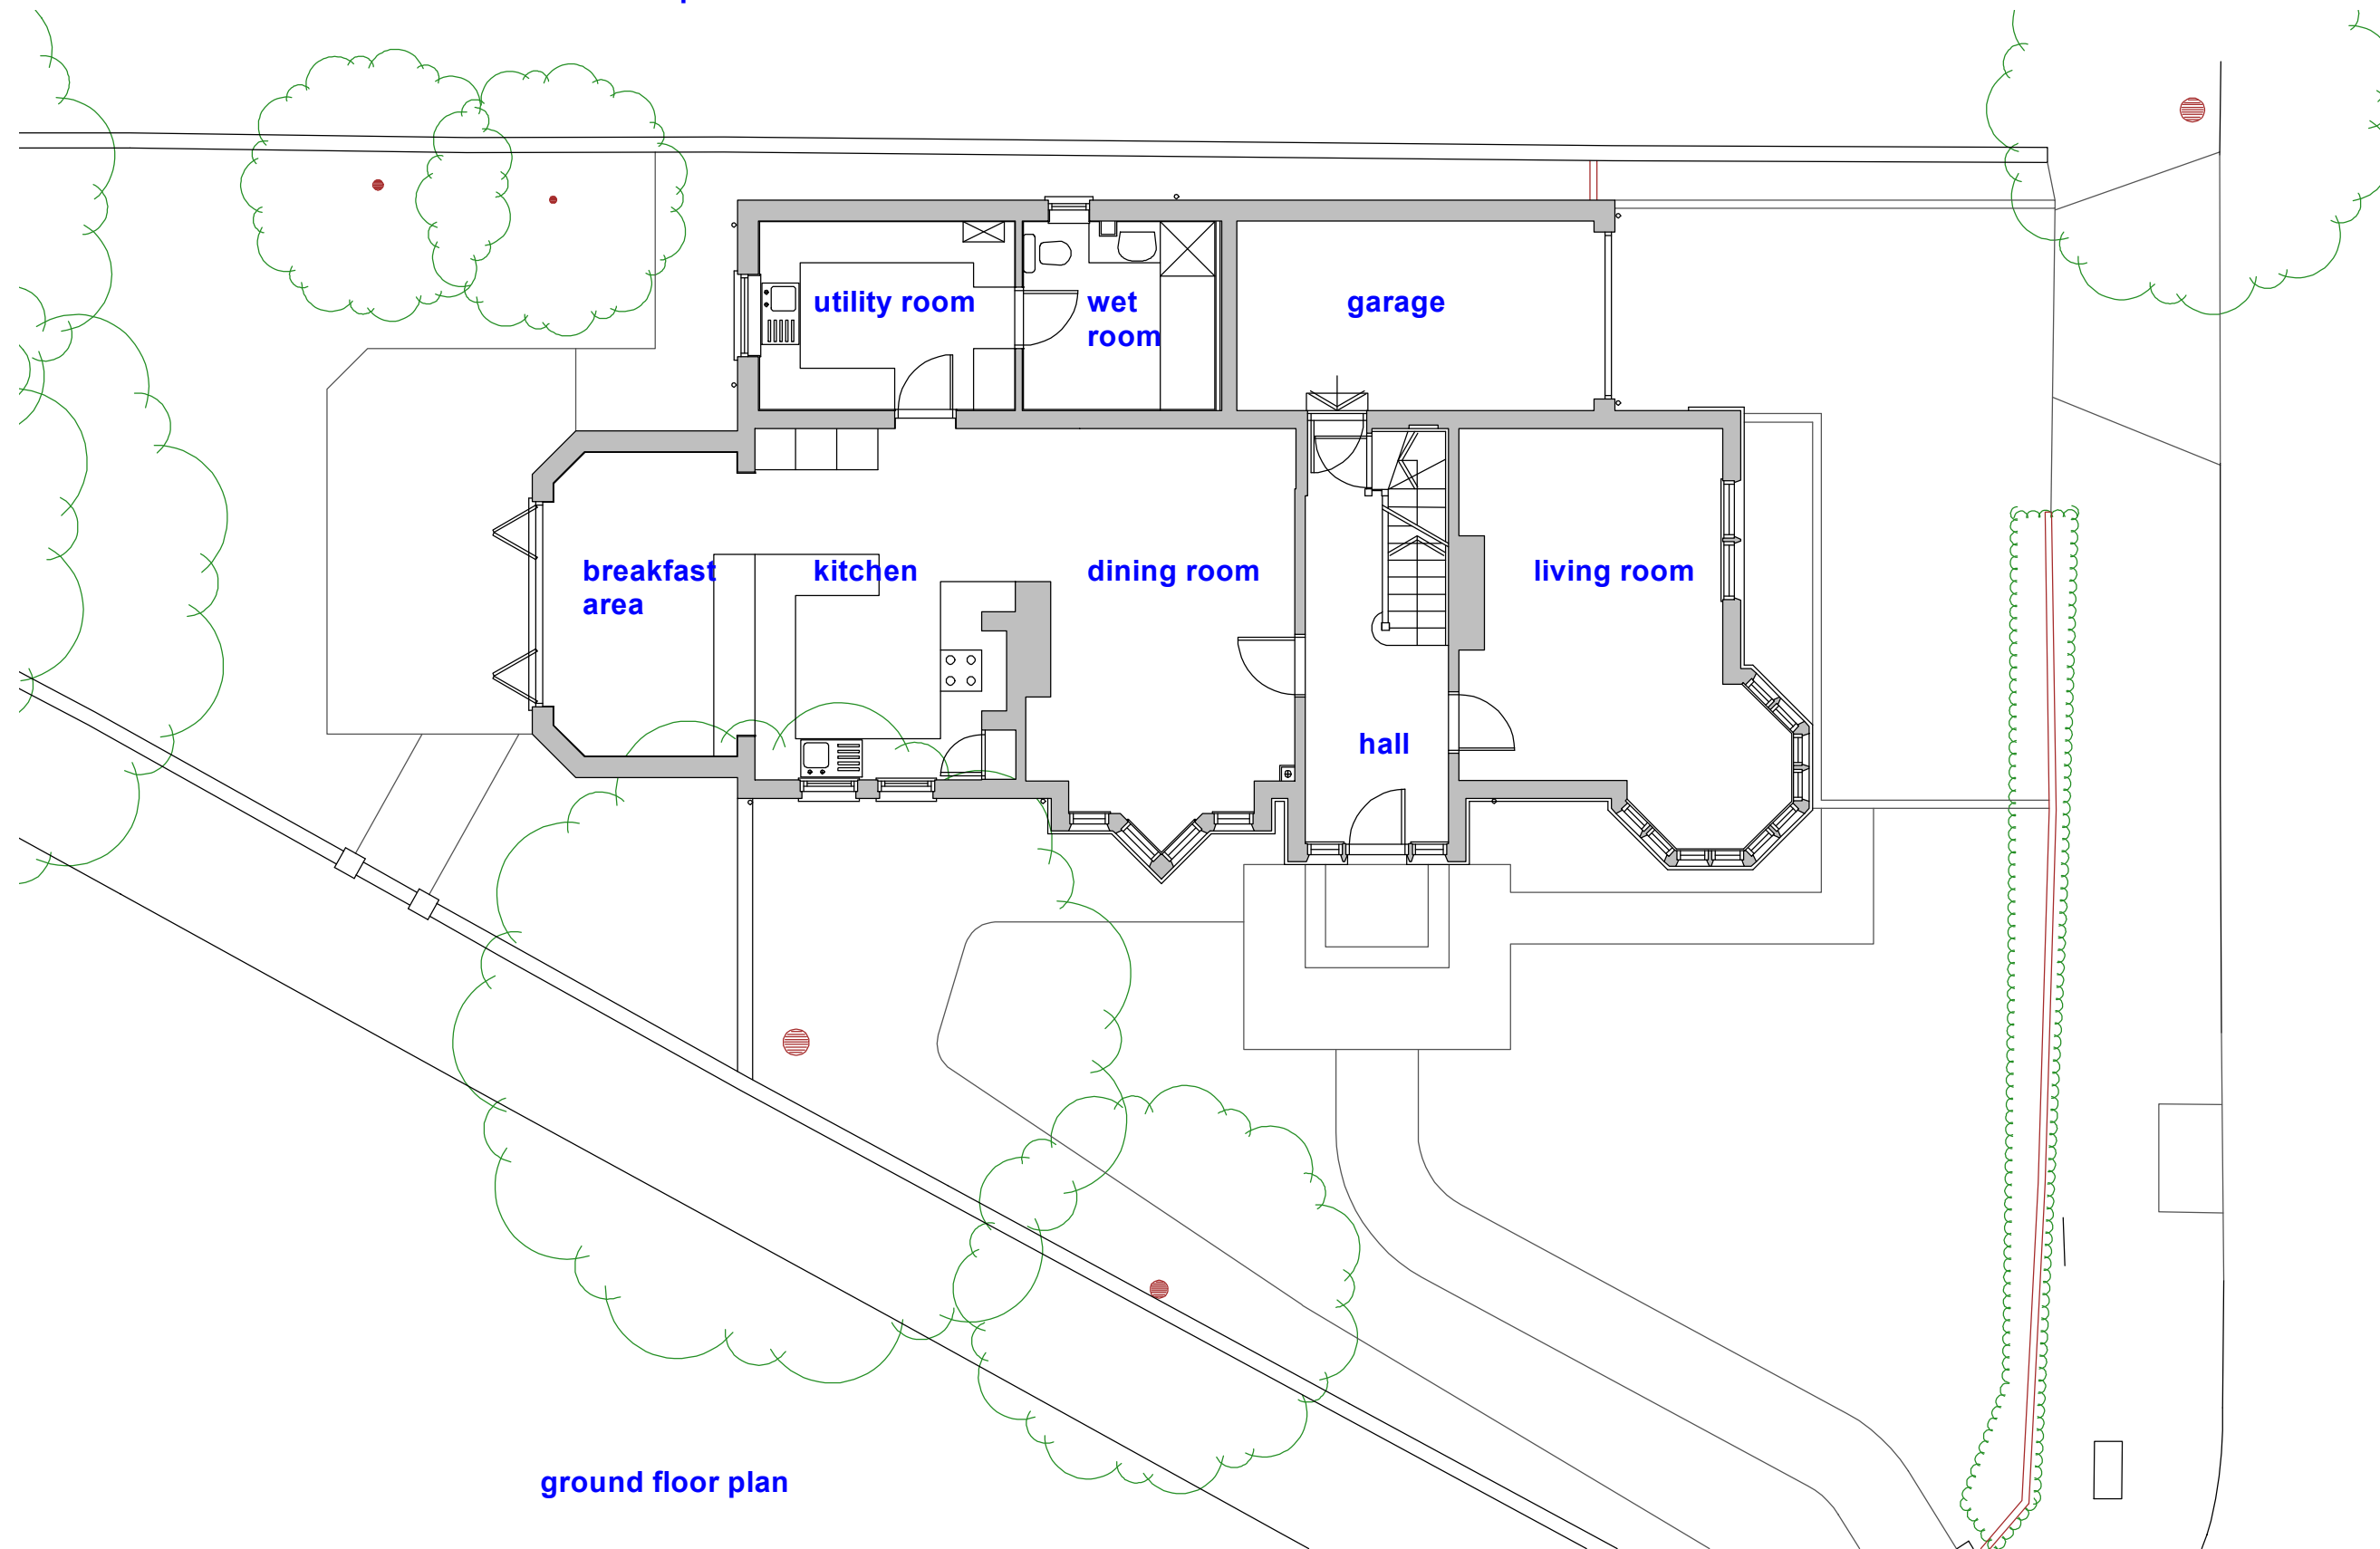

ground floor plan

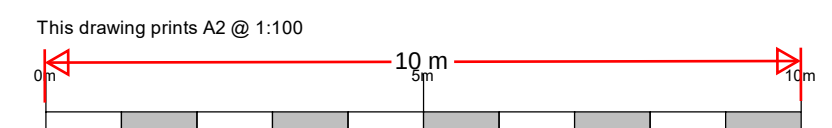

SCHEME / SHEET			1 The Avenue, Gravesend, DA11 0NA: Mr & Mrs R. Basra Plans As Existing
SCALE	DATE	DRAWING NUMBER	
1:100	February 2025	540/03	
© This drawing remains the property of the Architect and may not be reproduced in whole or part without his written permission.			JEREMY S. ISHERWOOD B. Sc. (hons), B. Arch. (Wales), R.I.B.A. Chartered Architect 34 Chalky Bank, Gravesend, Kent, DA11 7NY Telephone / Fax: 01474-533793