



Scale (m) 1:50

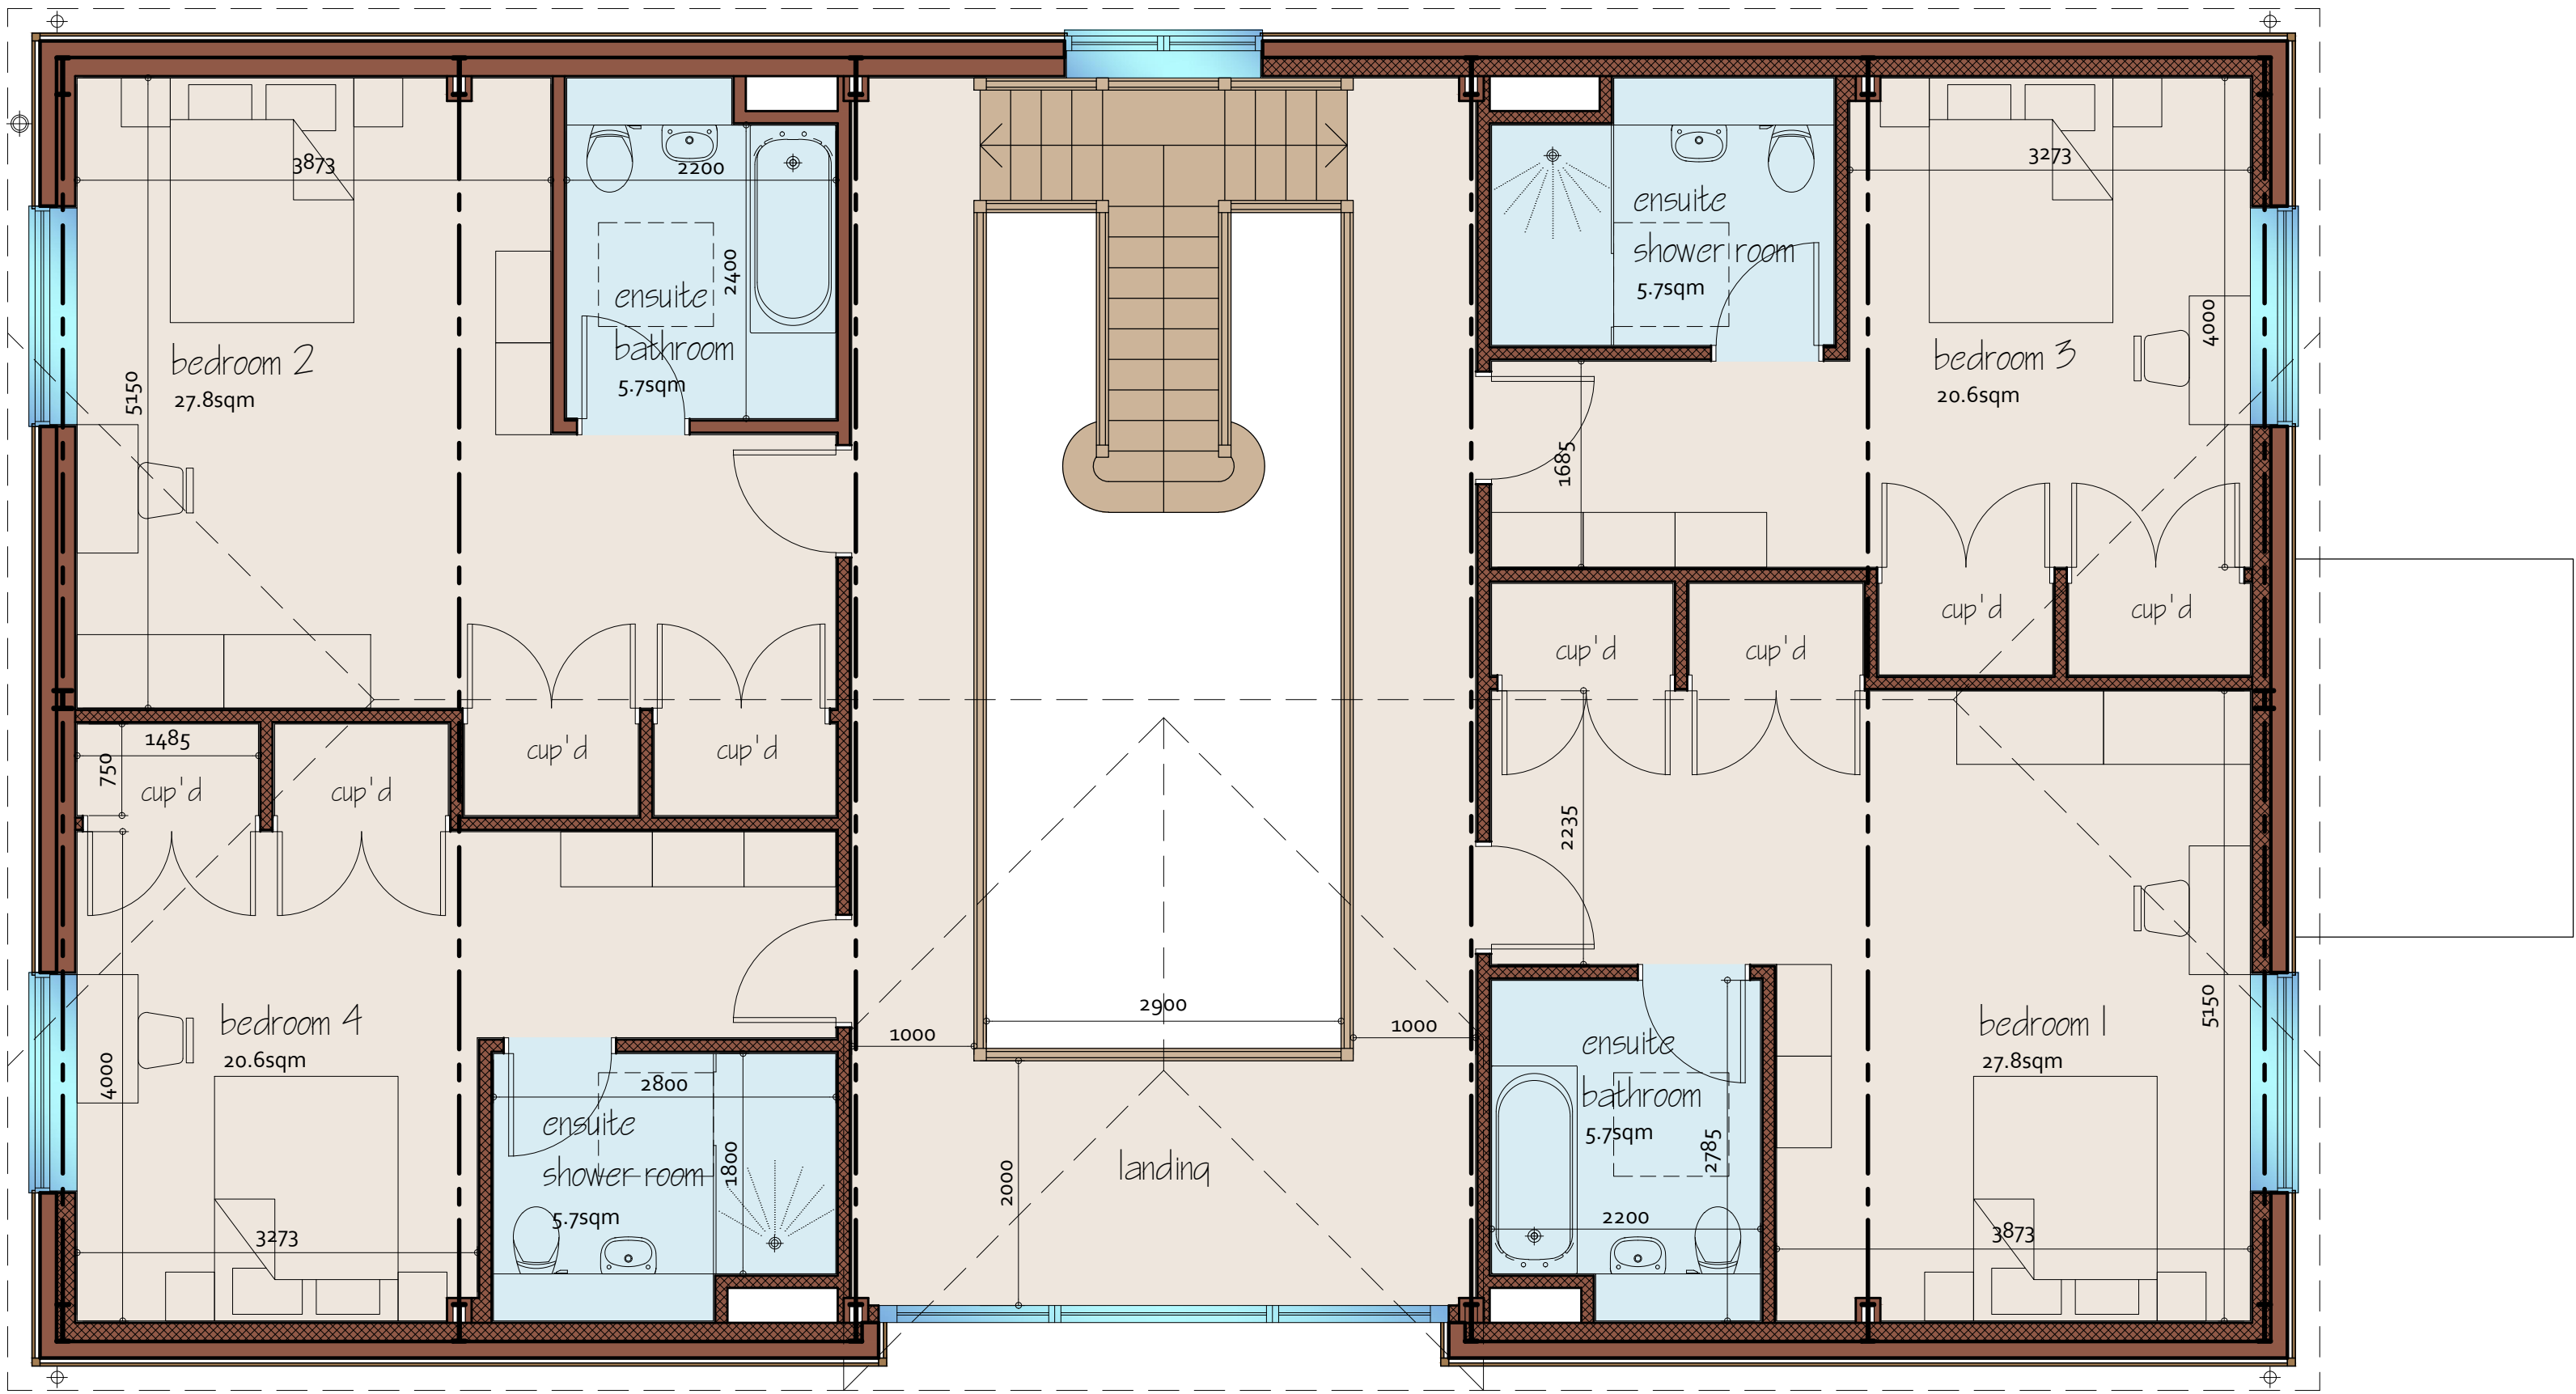

first floor plan



Although PDF files provide accurate printouts of what is on screen, small discrepancies can occur which may affect the sizes of scale drawings; check the size against the scale below and contact D+GP if you require a paper original

 

Figured dimensions are to be taken in preference to scaled dimensions. no work is to be put in hand until site dimensions have been checked and any discrepancies reported to the Architects.

The copyright of this drawing and design remains with The Duncan+Graham Partnership.

Revisions

Job title
Conversion
of
Coachfields
Northfleet Green Road

for
Mrs R Arnold

Drawing title
PROPOSED SCHEME

floor plans

the duncan+graham partnership

Scale
1 : 50

Date
Sept 2025

Drawn
pg

Job no
25.001

Dwg no
10

Rev
/

Original drawing size: A0 ☐ A1 ☒ A2 ☐ A3 ☐ A4 ☐ Other ☐



8 Cecil Square Margate Kent CT9 1BD

tel
01843 223488

email
margate@duncan-graham.co.uk

web
www.duncan-graham.co.uk