




Existing Elevations
1:100

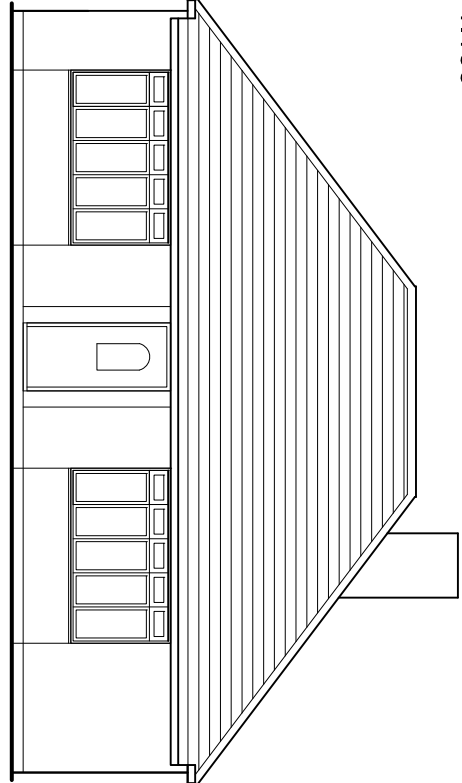


Front

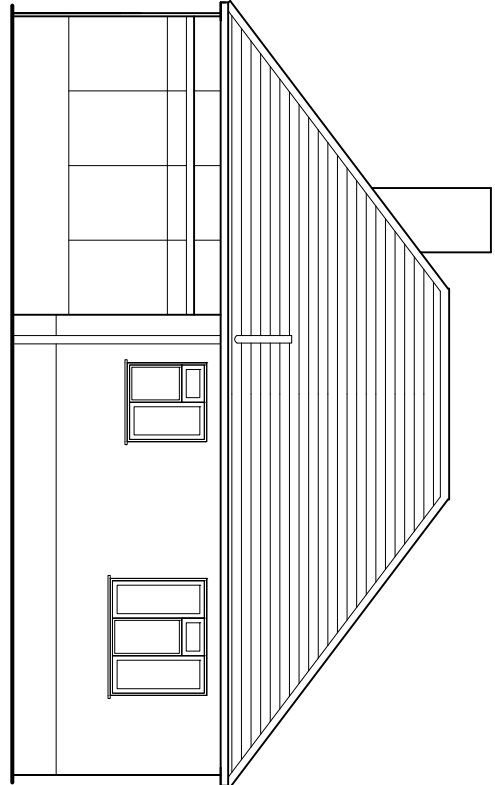

Rear

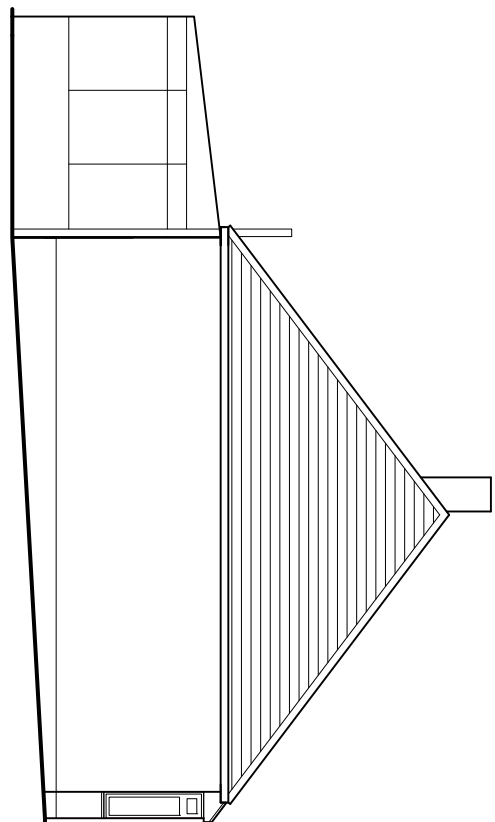


Side

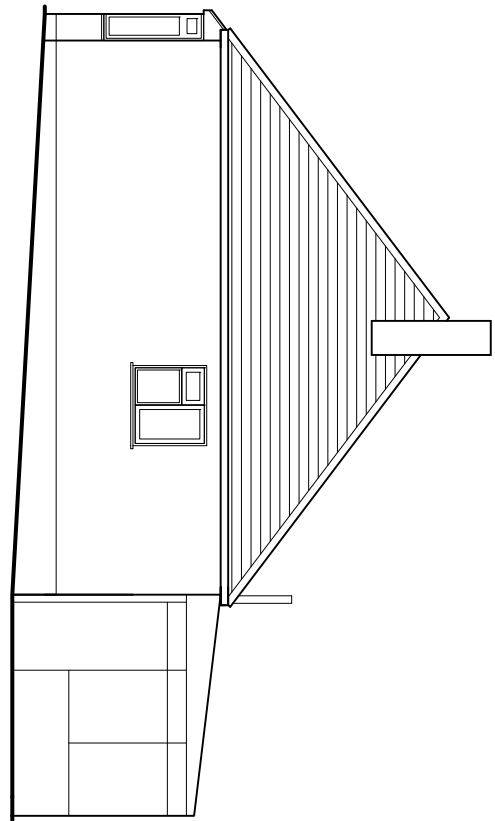


Side


Proposed Elevations
1:100

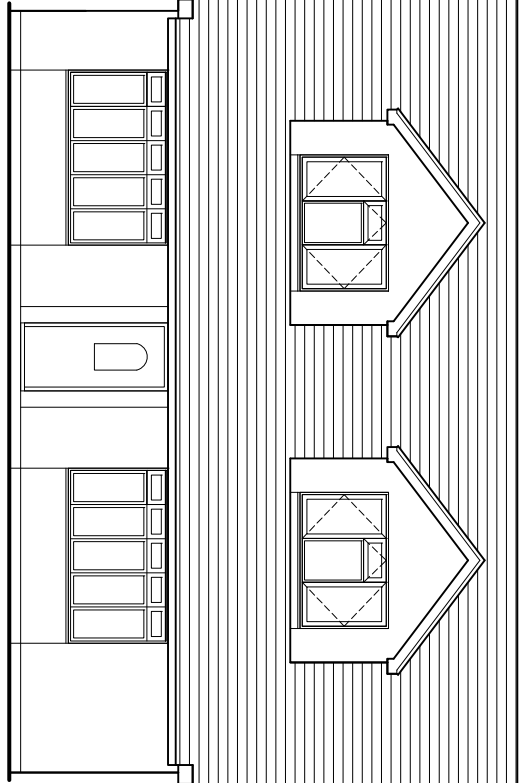


Front

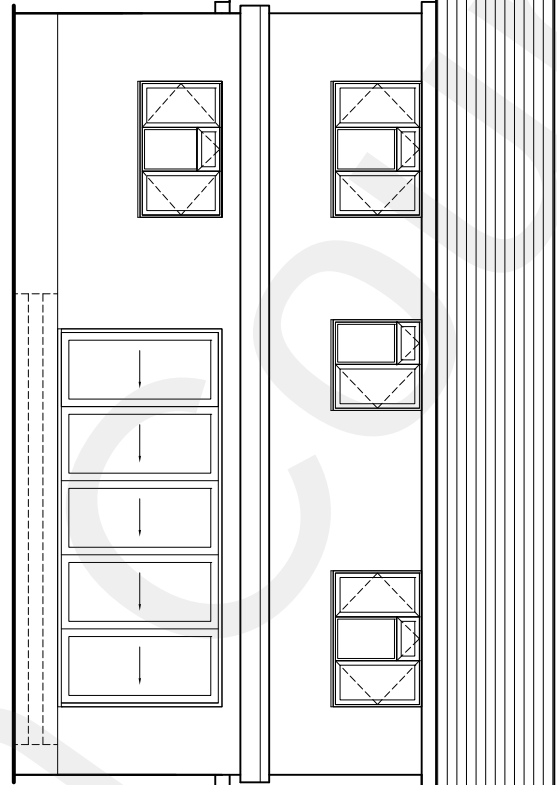

Rear

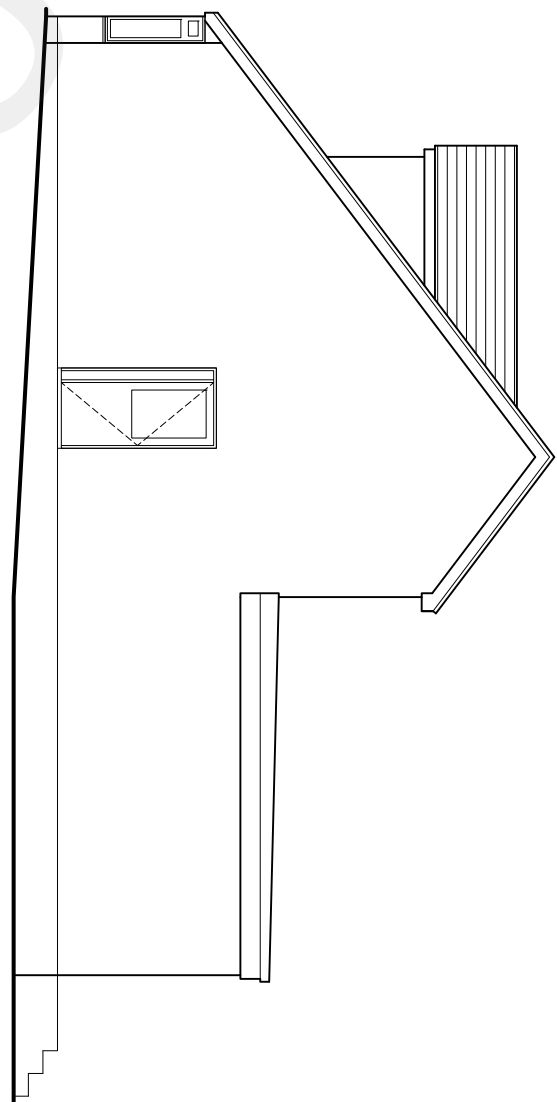


Side

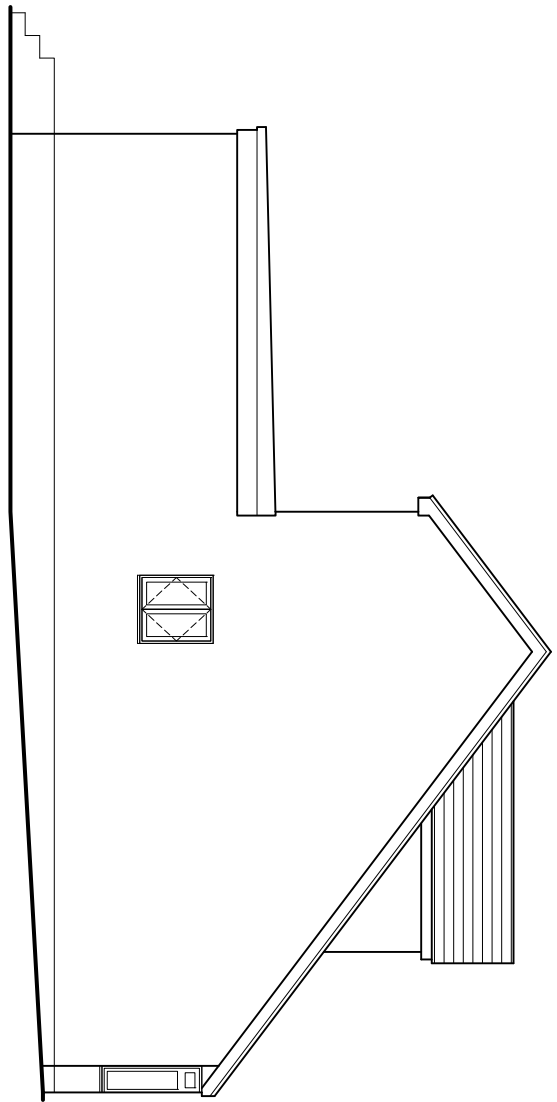


Side


Existing Ground Floor Plan
1:100

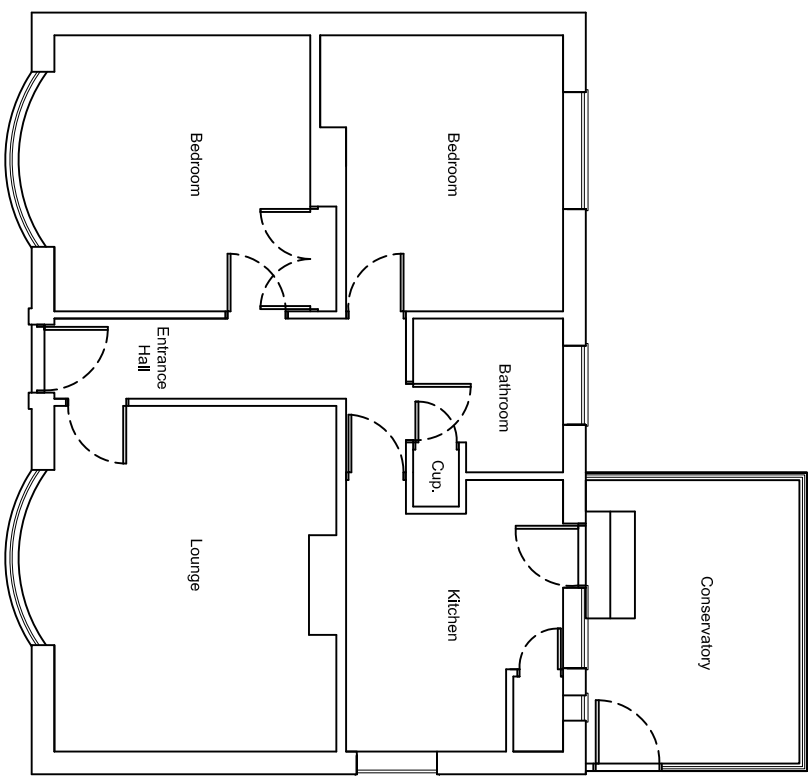


Proposed Ground Floor Plan
1:100

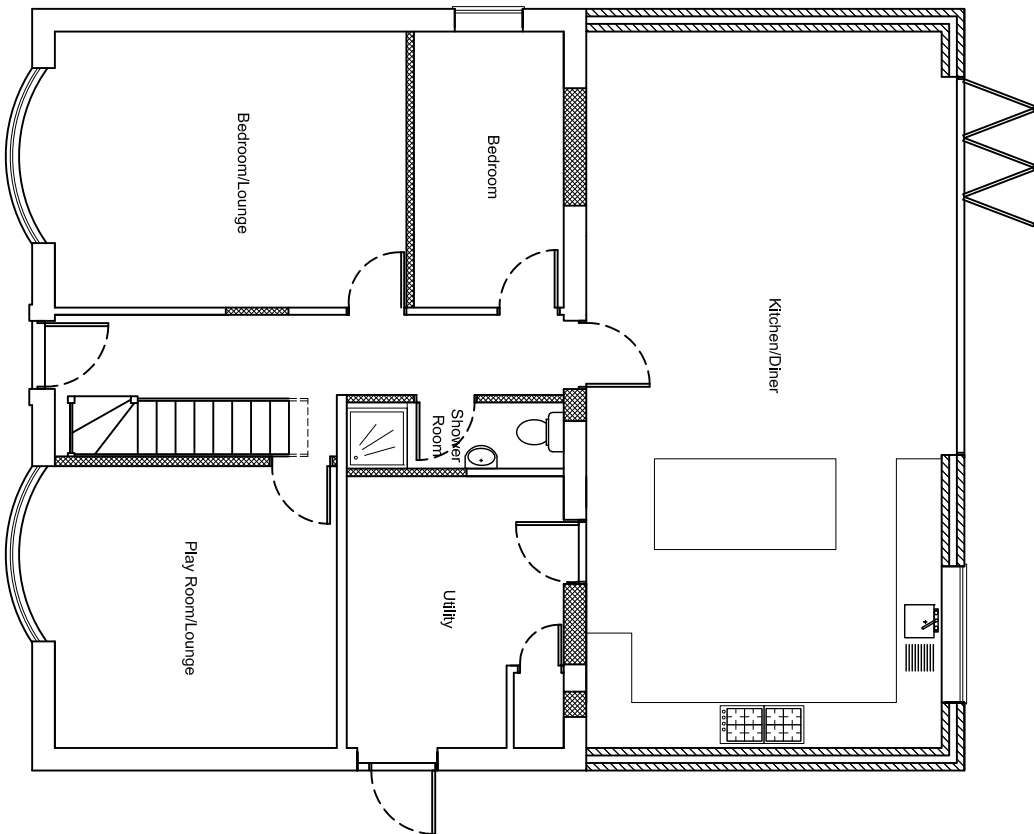


Proposed First Floor Plan
1:100

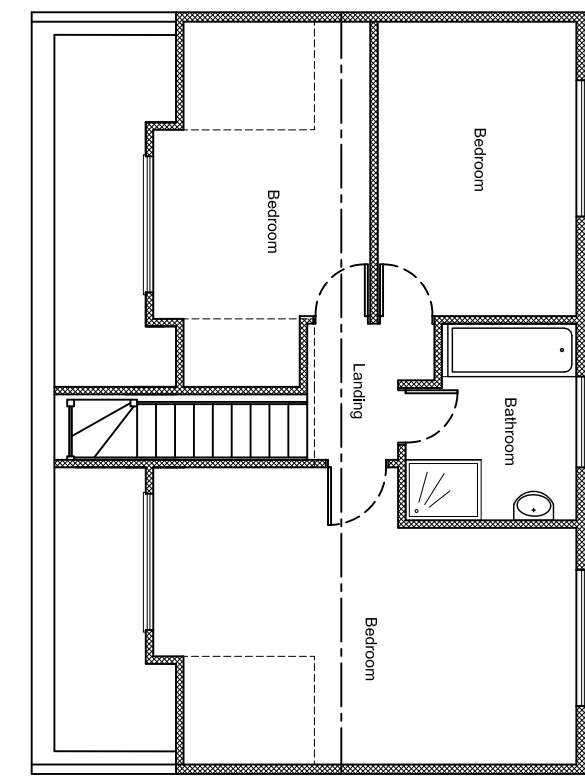

Existing Block Plan
1:500

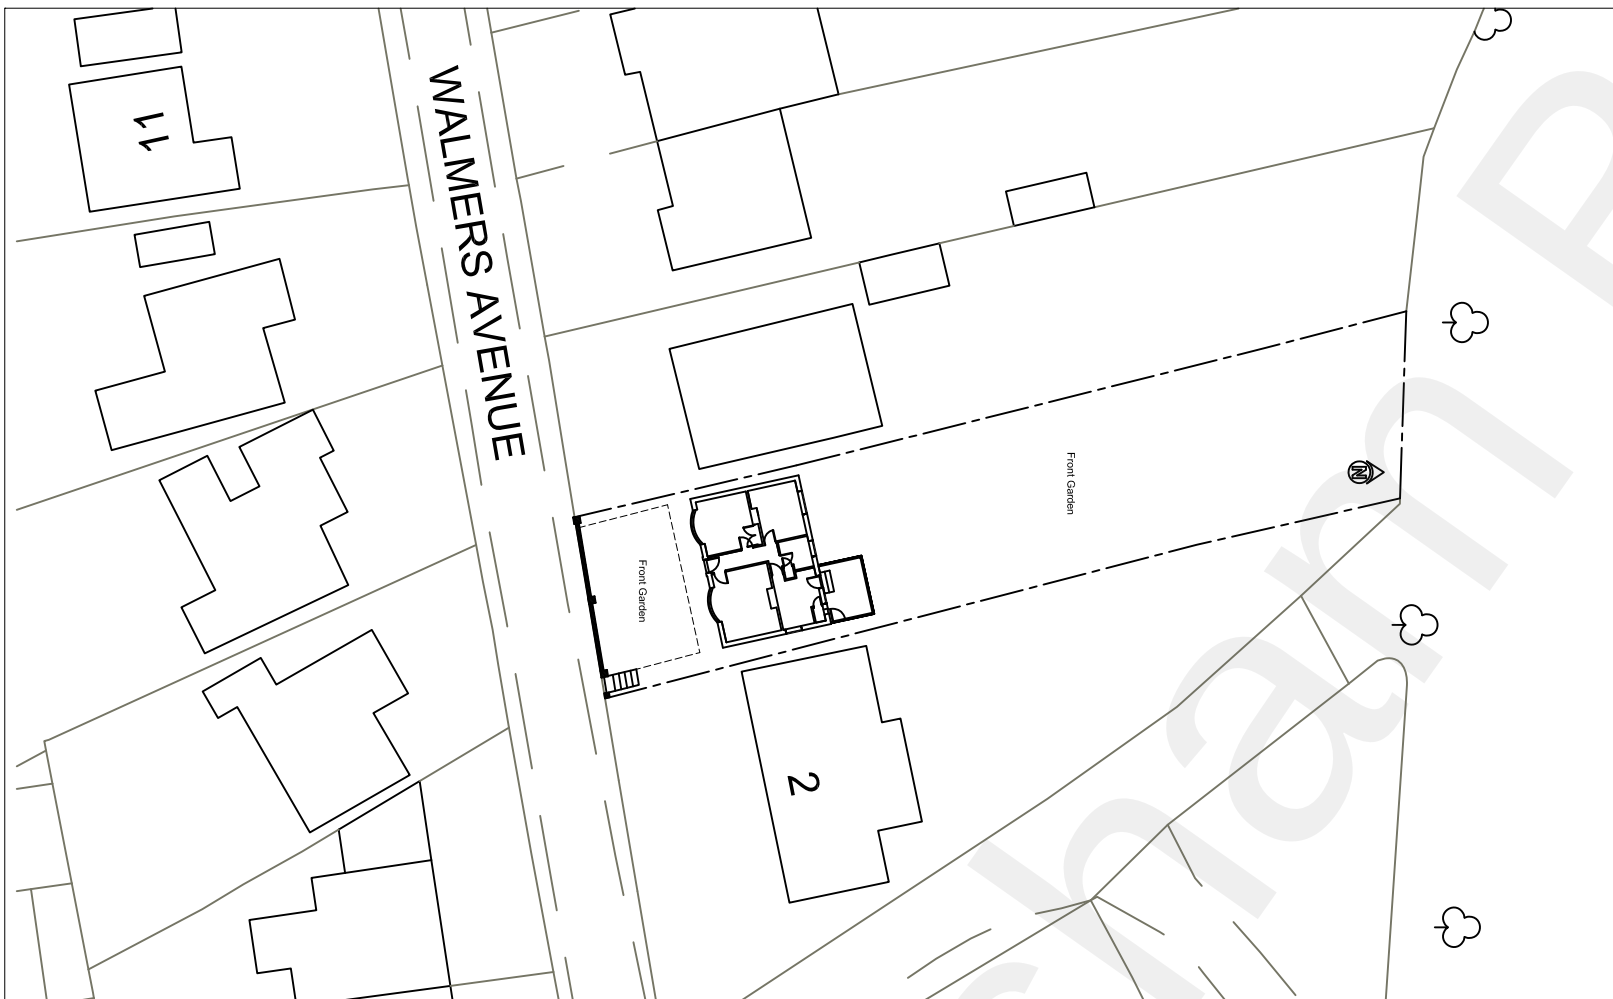

Proposed Block Plan
1:500

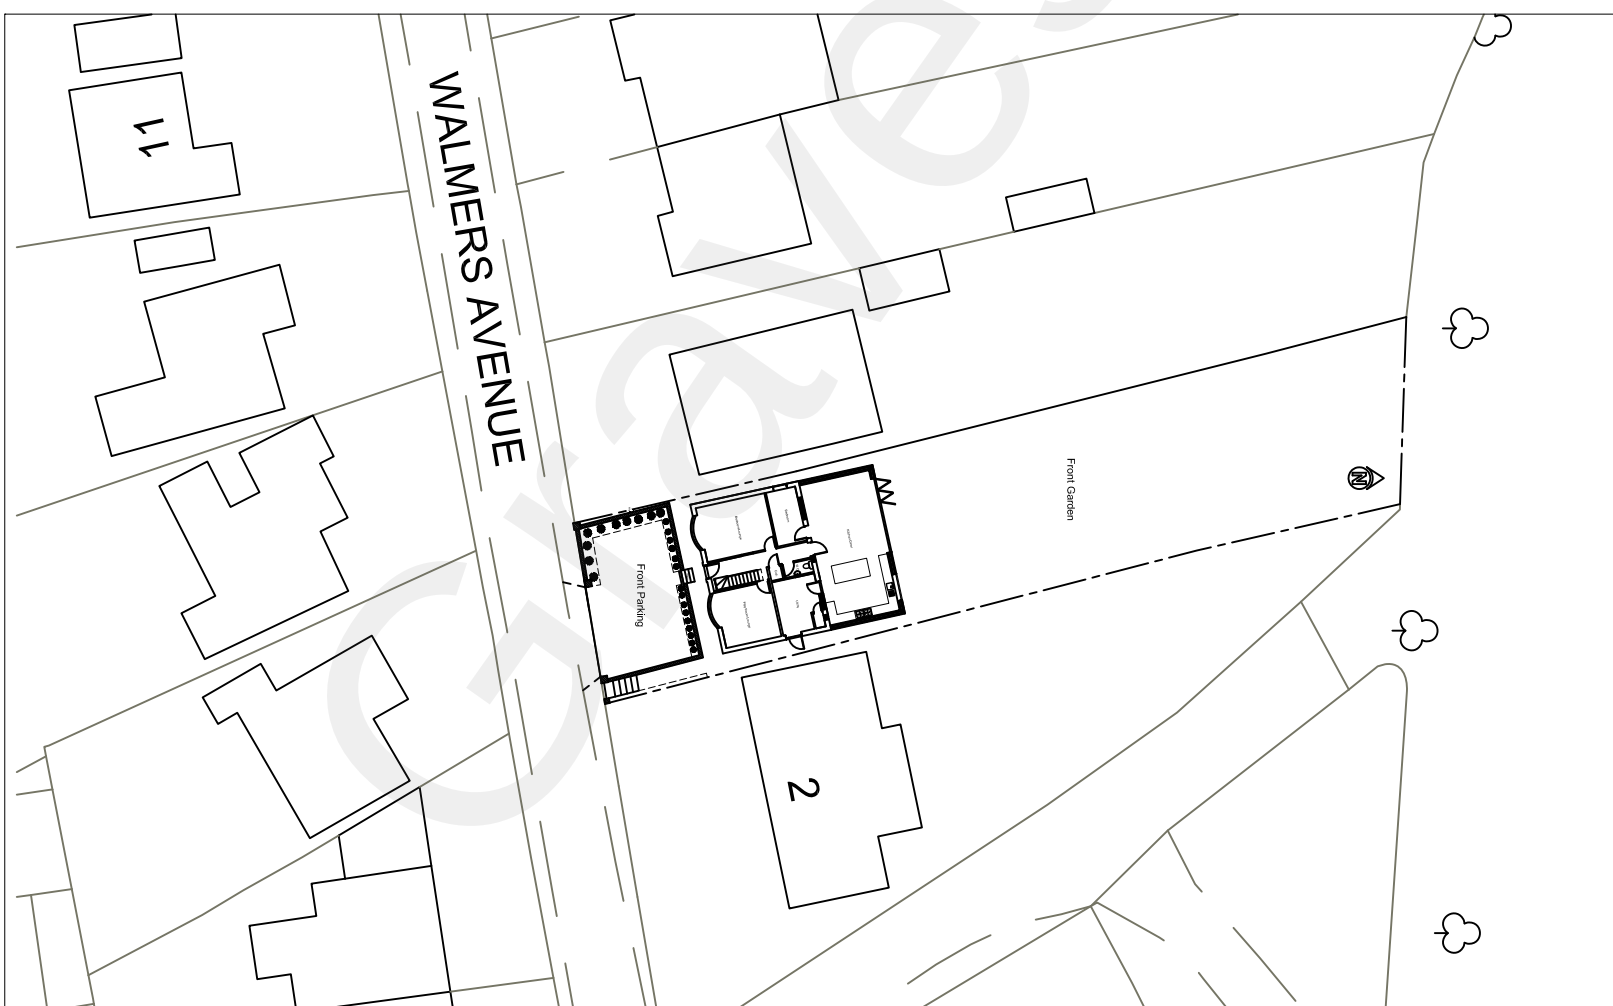

Designed by:

FCRE8ROOM LTD
Architects & Builders
30 Bosley Road
Kent ME5 8LF
Tel: 07767 338389

No.

Revision/Issue

Client/Project Name and Address

Jamie Beaumont
4 Walmers Avenue
Higham
Kent ME3 7EJ

Proposal:

Raising of roof to
create first floor
habitable space &
single storey rear
extension

Drawn by:

M.Ripley

Drawing Number:

108CP

Date:

25/11/2021

Sheet:

Scale: 1:500-1:100 @ A1