



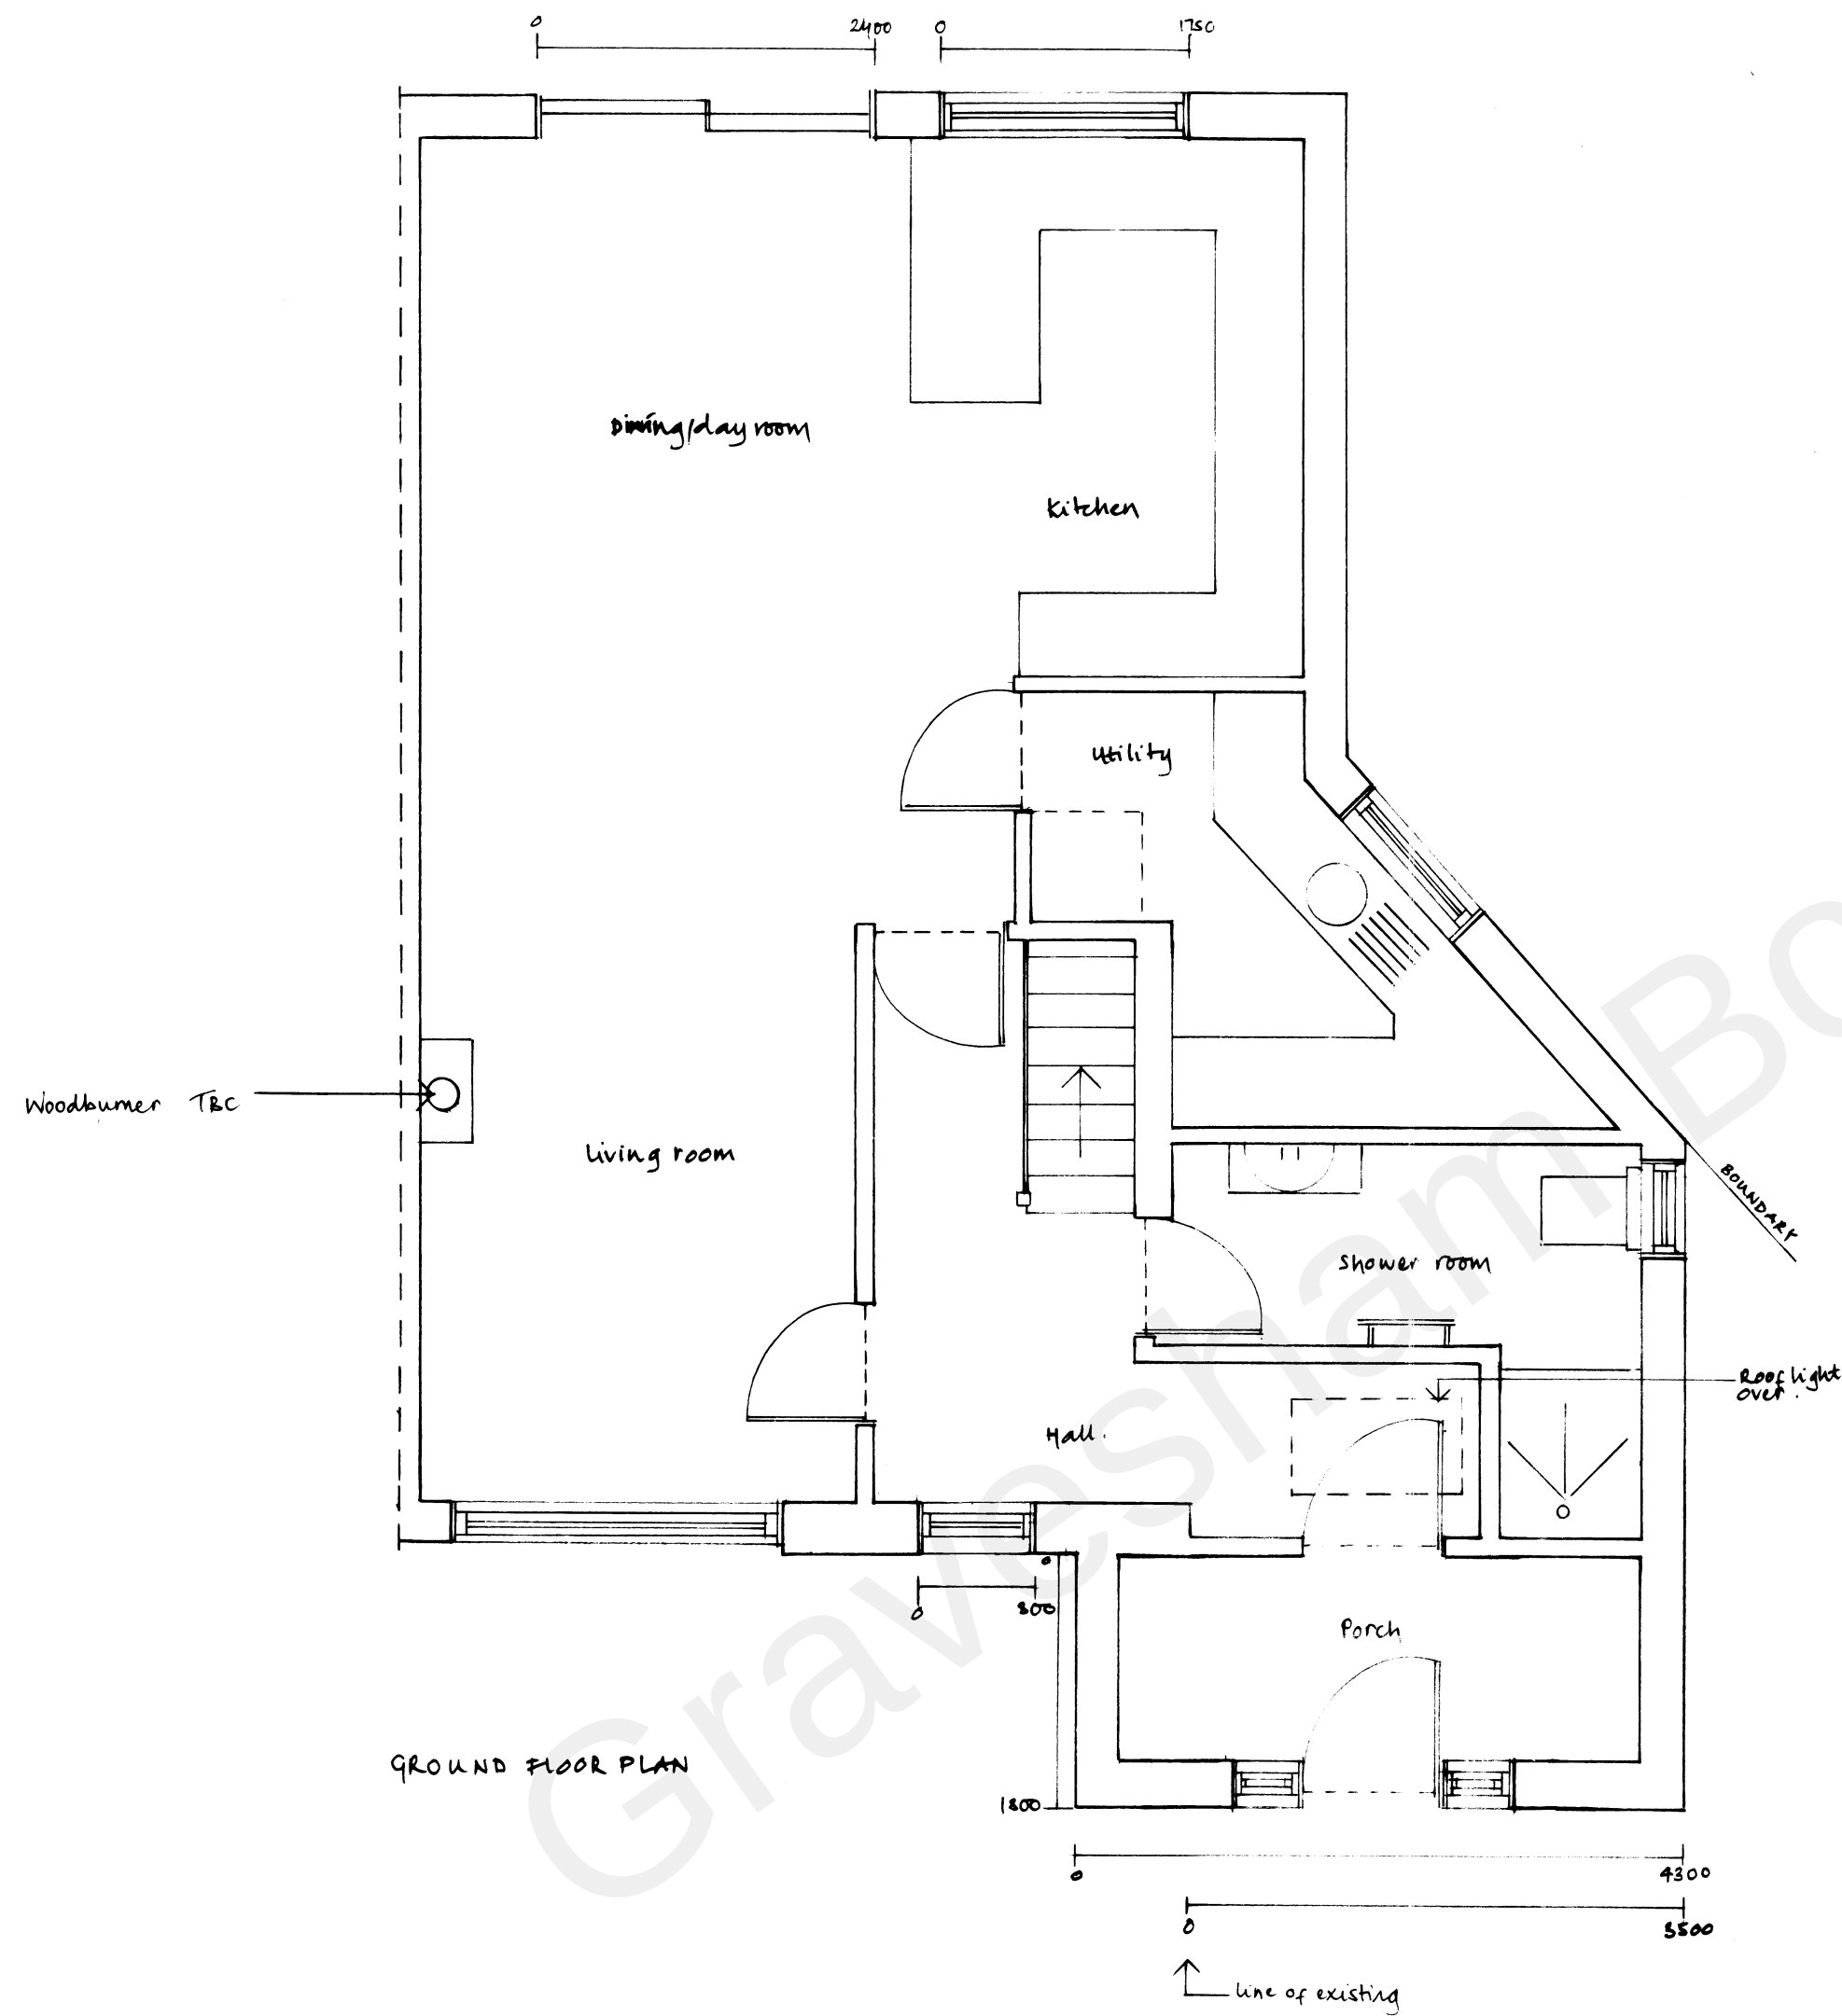


FRONT ELEVATION

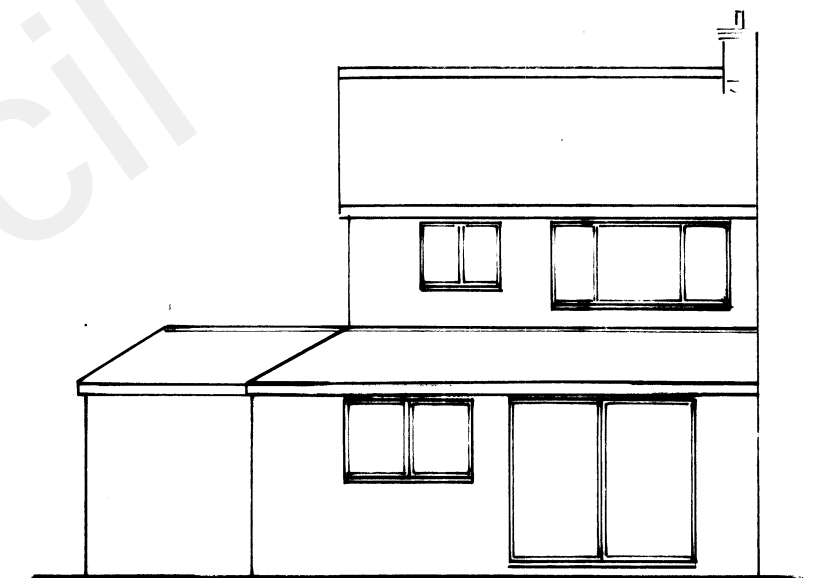


REAR ELEVATION



FLANK ELEVATION

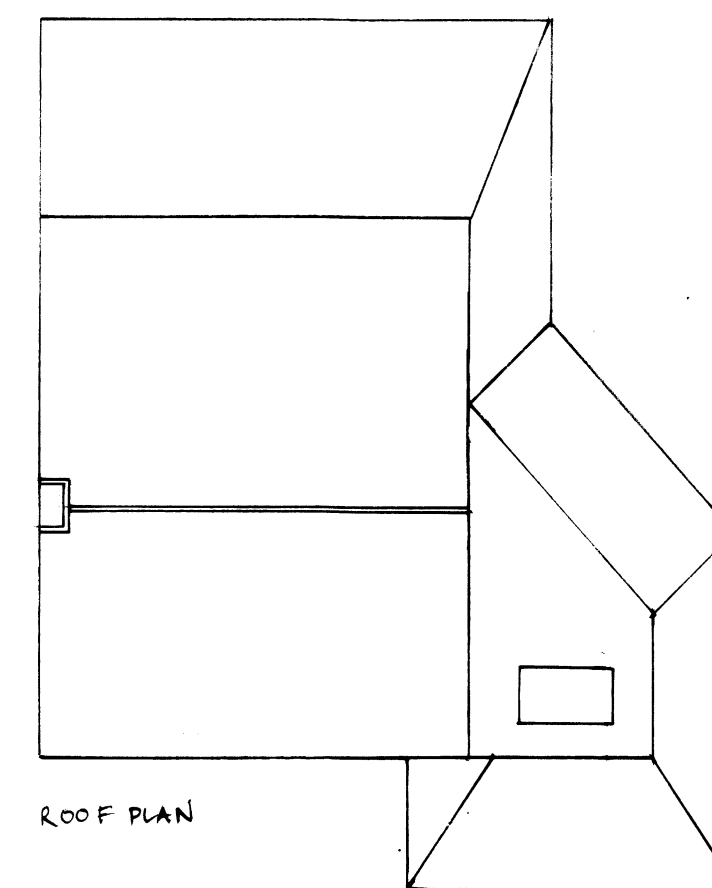

ROOF PLAN

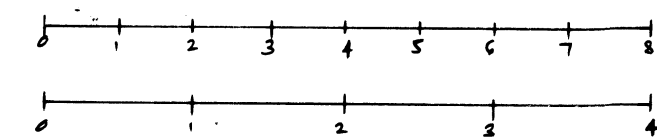

109 CURRUS CRESCENT, DA 12 & QR

PROPOSED PLANS & ELEVATIONS

DRAWING NO 2 SCALES 1:50 & 1:100

PLANNING