


SITE PLAN

148 Parrock Street, Gravesend, Kent, DA12 1EY

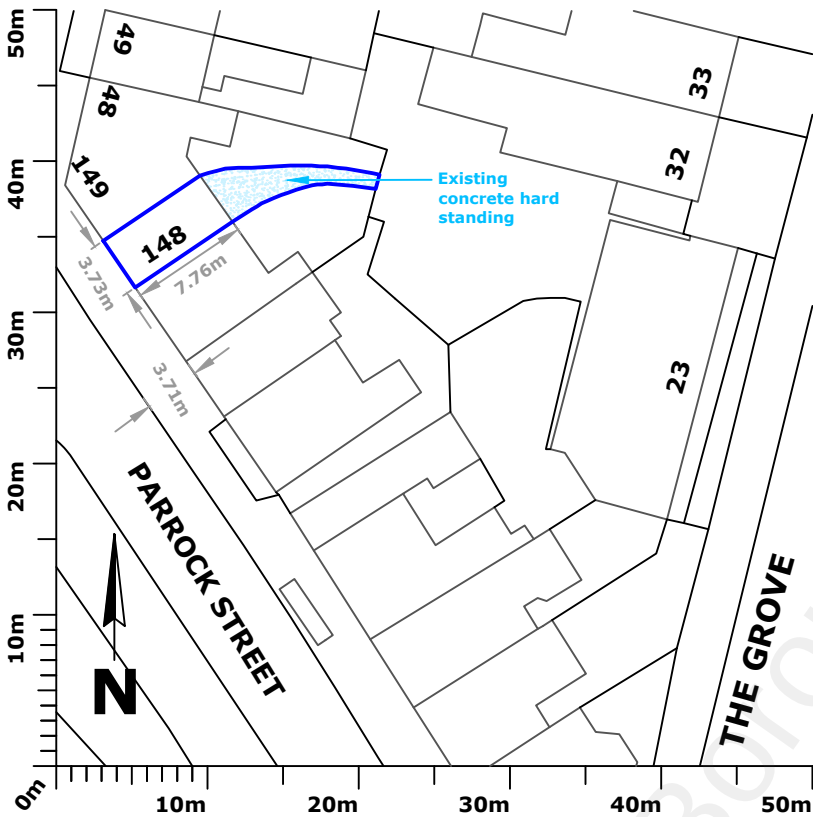

EXISTING



The Furnace
The Maltings
Princes Street
Ipswich
Suffolk
IP1 1SB


t: 01473 407911
e: enquiries@planningdirect.co.uk
w: planningdirect.co.uk

TITLE: Site Plan		
DATE: 06/09/21		
REF: 0801	DRAWING: 02	REVISION: 1
SCALE: 1:500		SHEET SIZE: A4
DRAWN BY: SH		CHECKED BY: EC
CONTACT: seth@planningdirect.co.uk		

CLIENT: ITAYI MANDIZHA
APPLICATION SUMMARY: Full planning application for change of use from shop (Class E) to hot food takeaway (Sui Generis) with installation of extractor fan to rear and retention of new signage to principal elevation.

KEY:
 Curtilage of property
 Existing concrete hard standing
 Proposed extractor fan ducting

PROPOSED

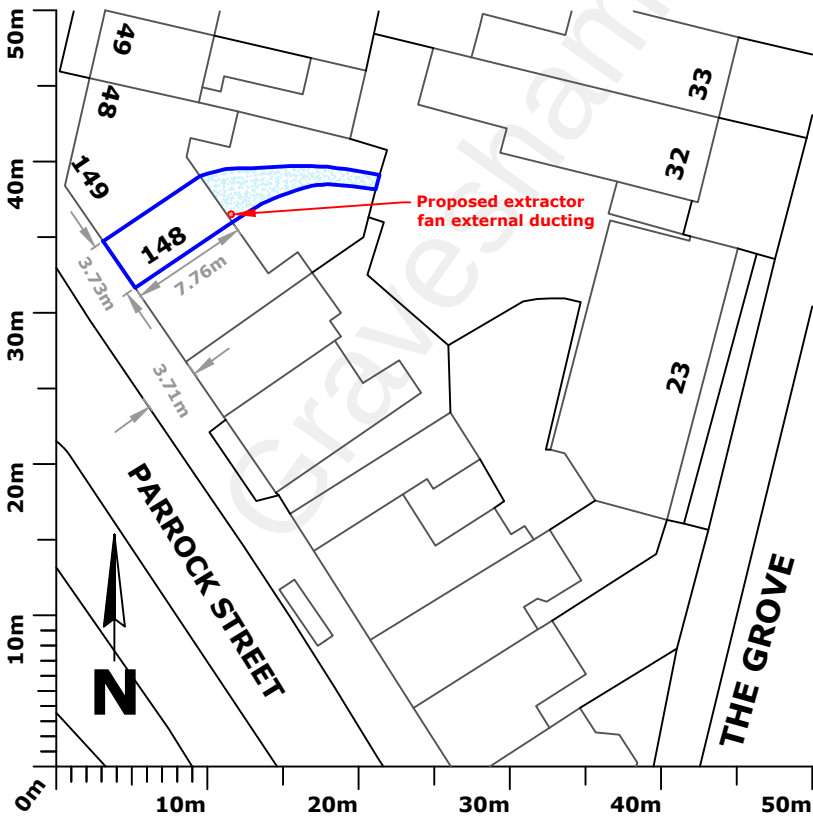

NOTES:
• Dimensions shown approx correct to within 100mm