


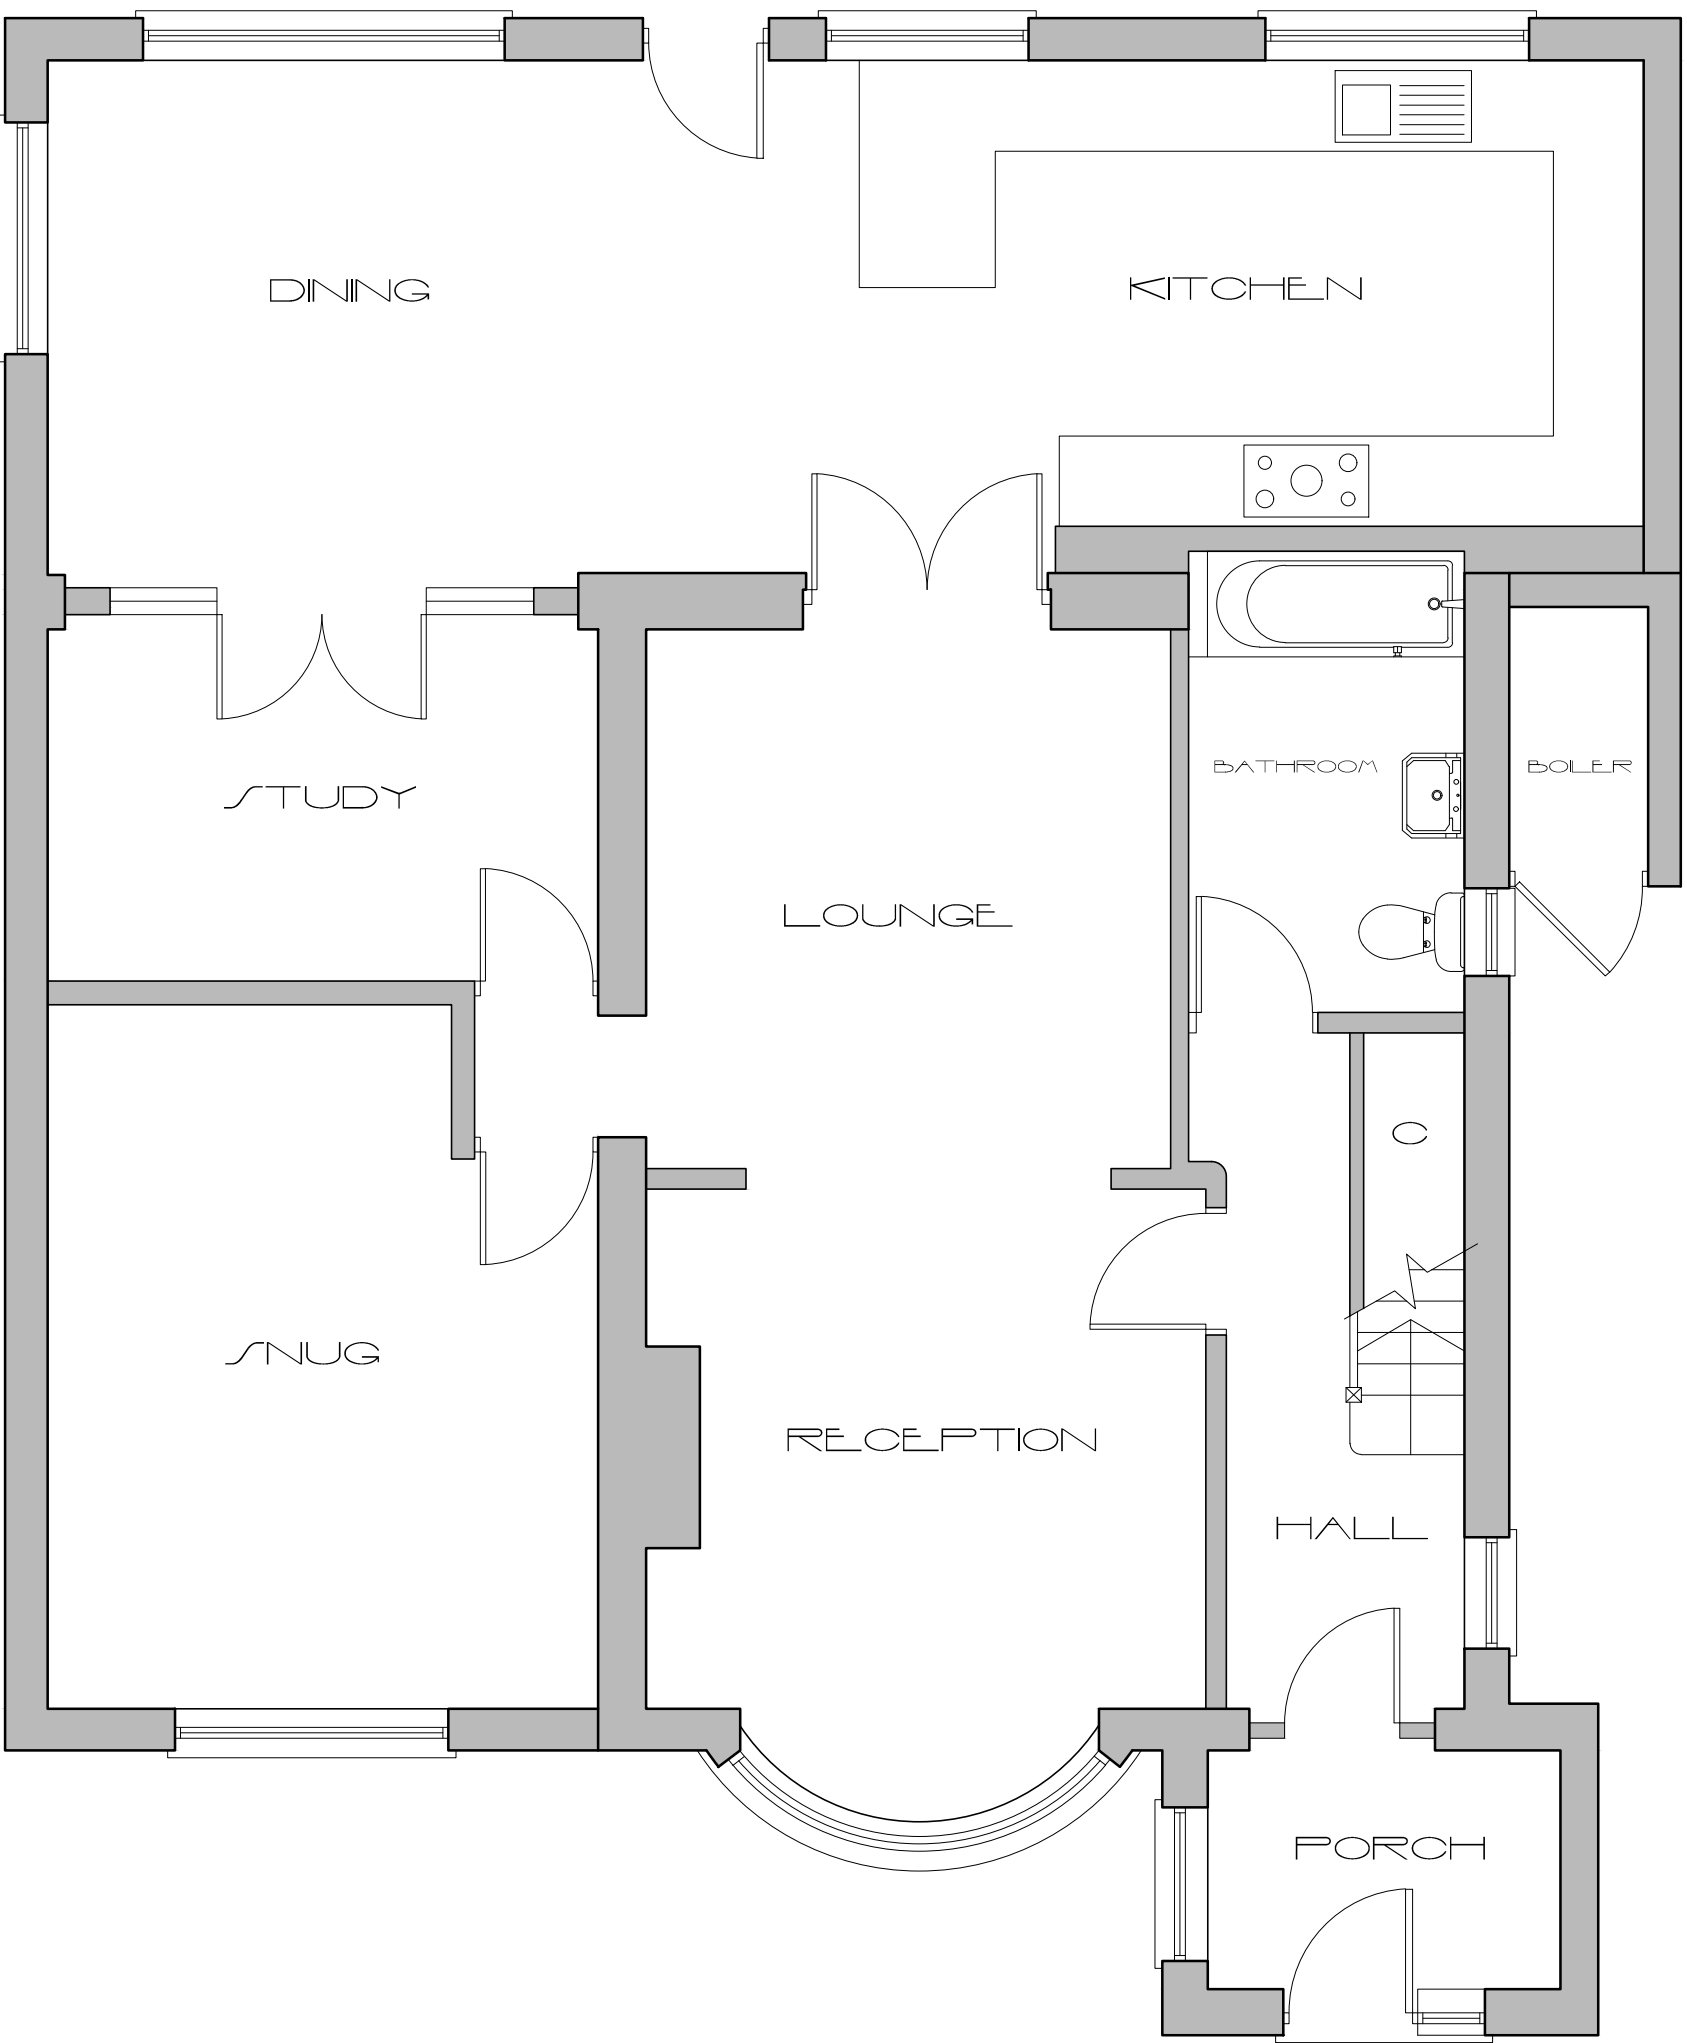


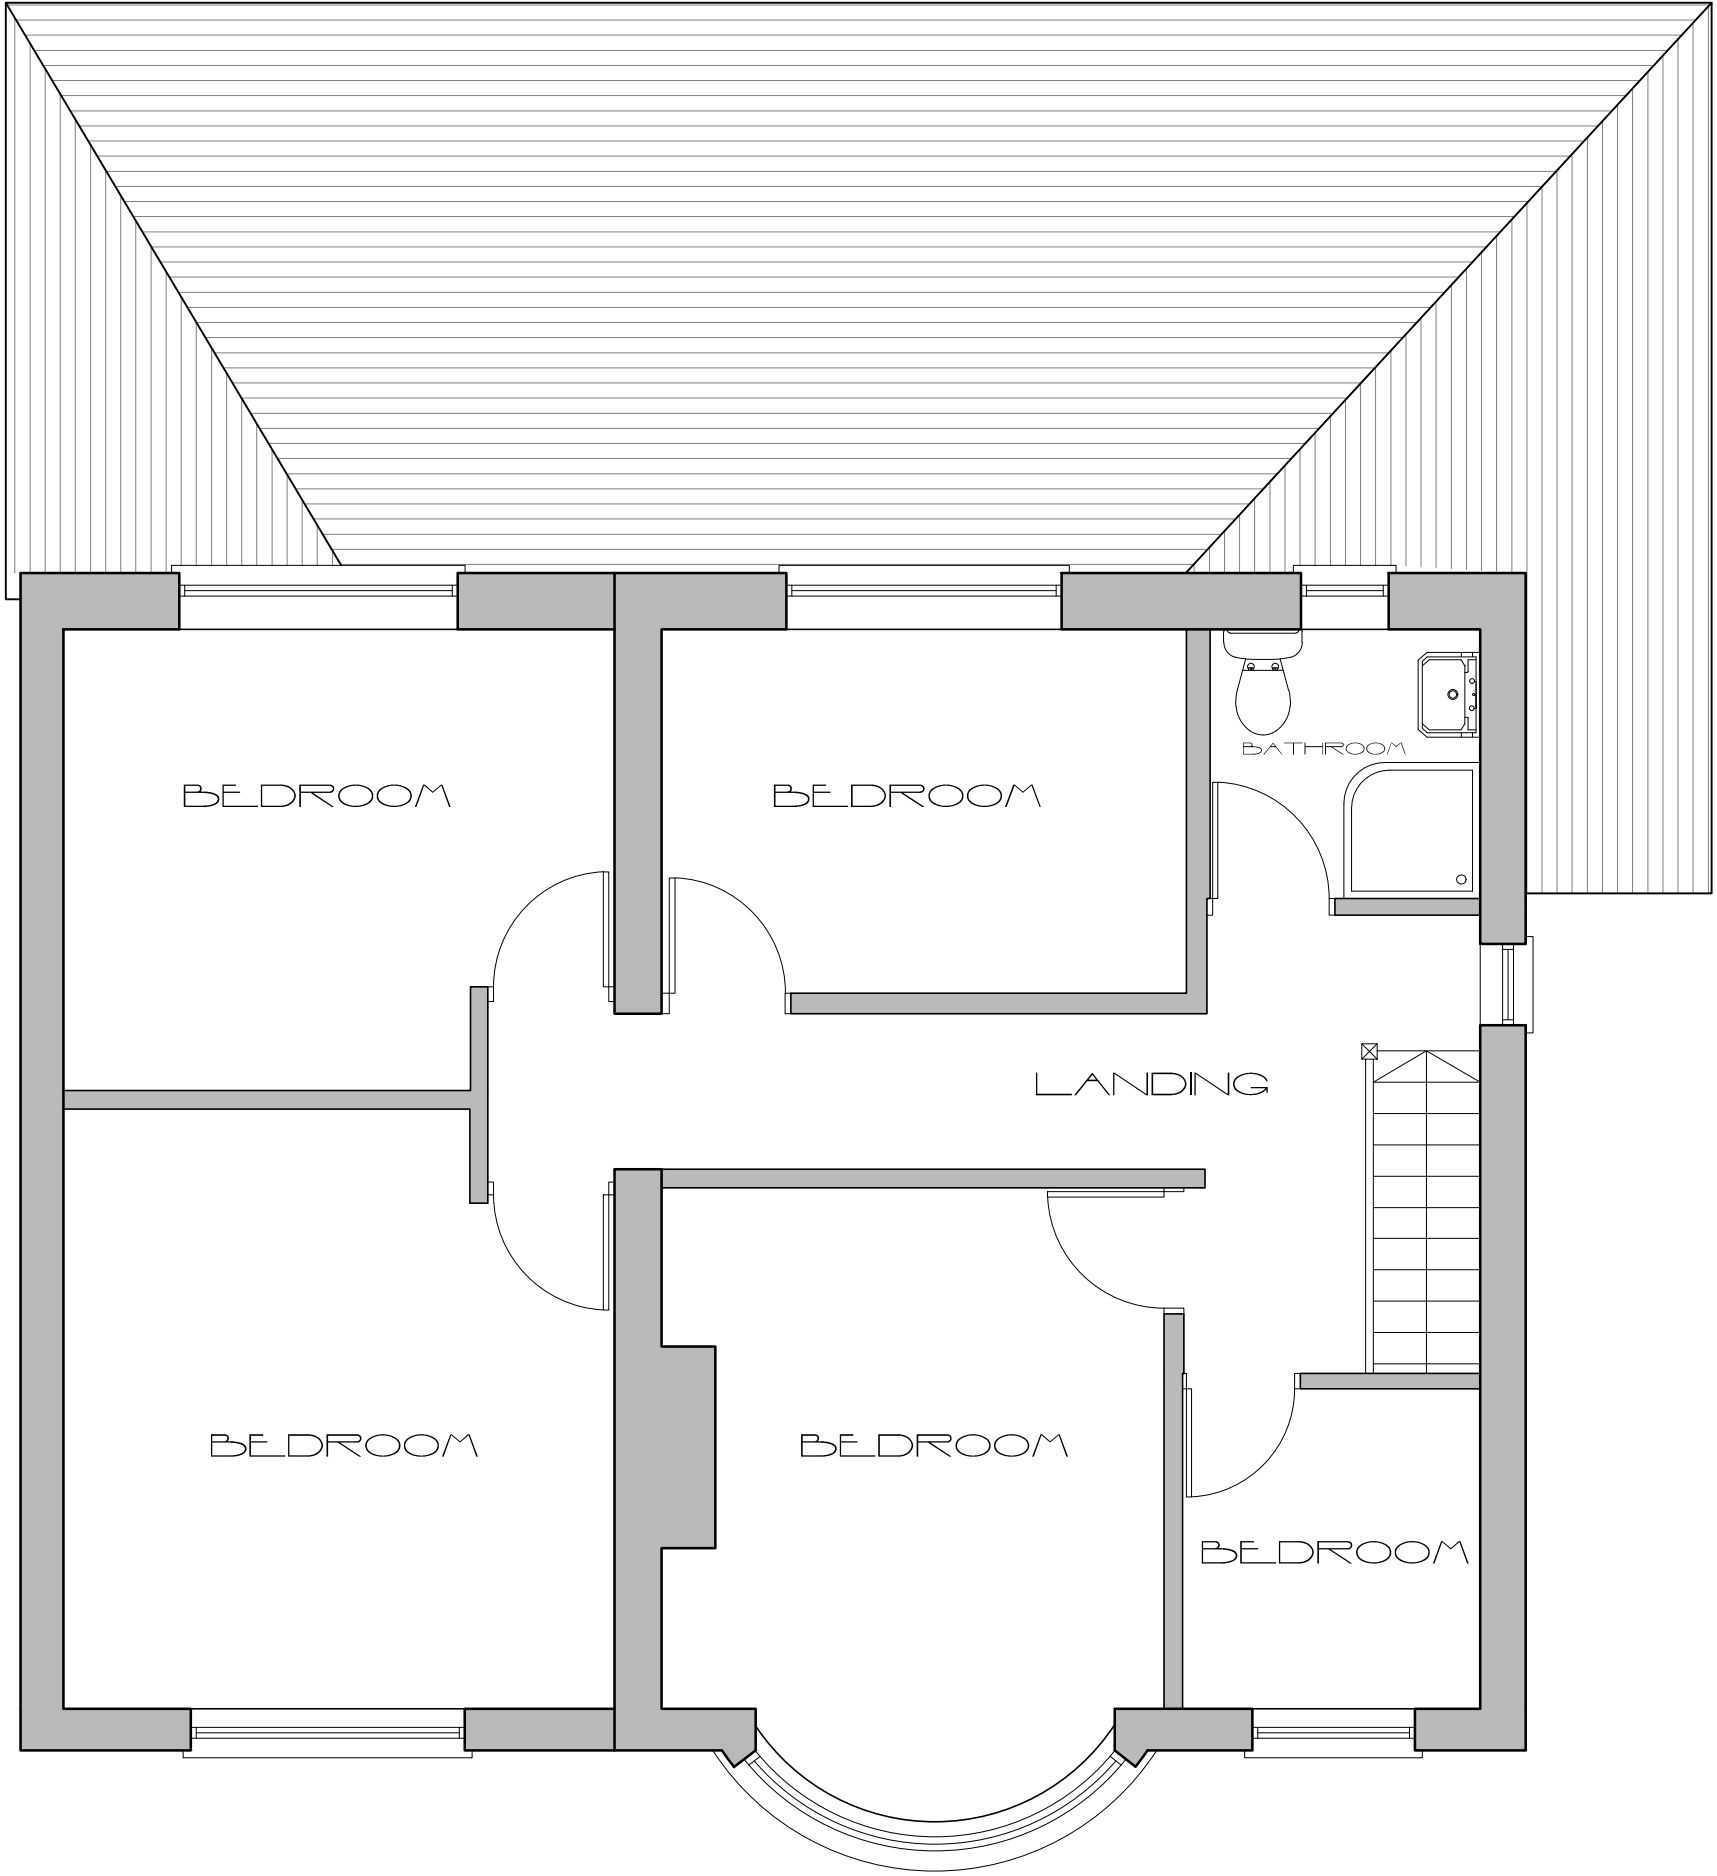

GROUND FLOOR

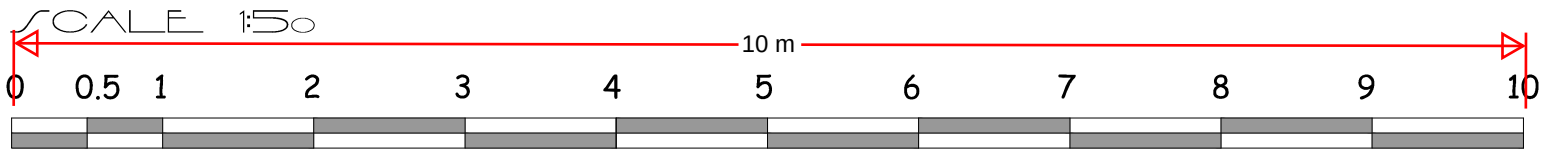

FIRST FLOOR

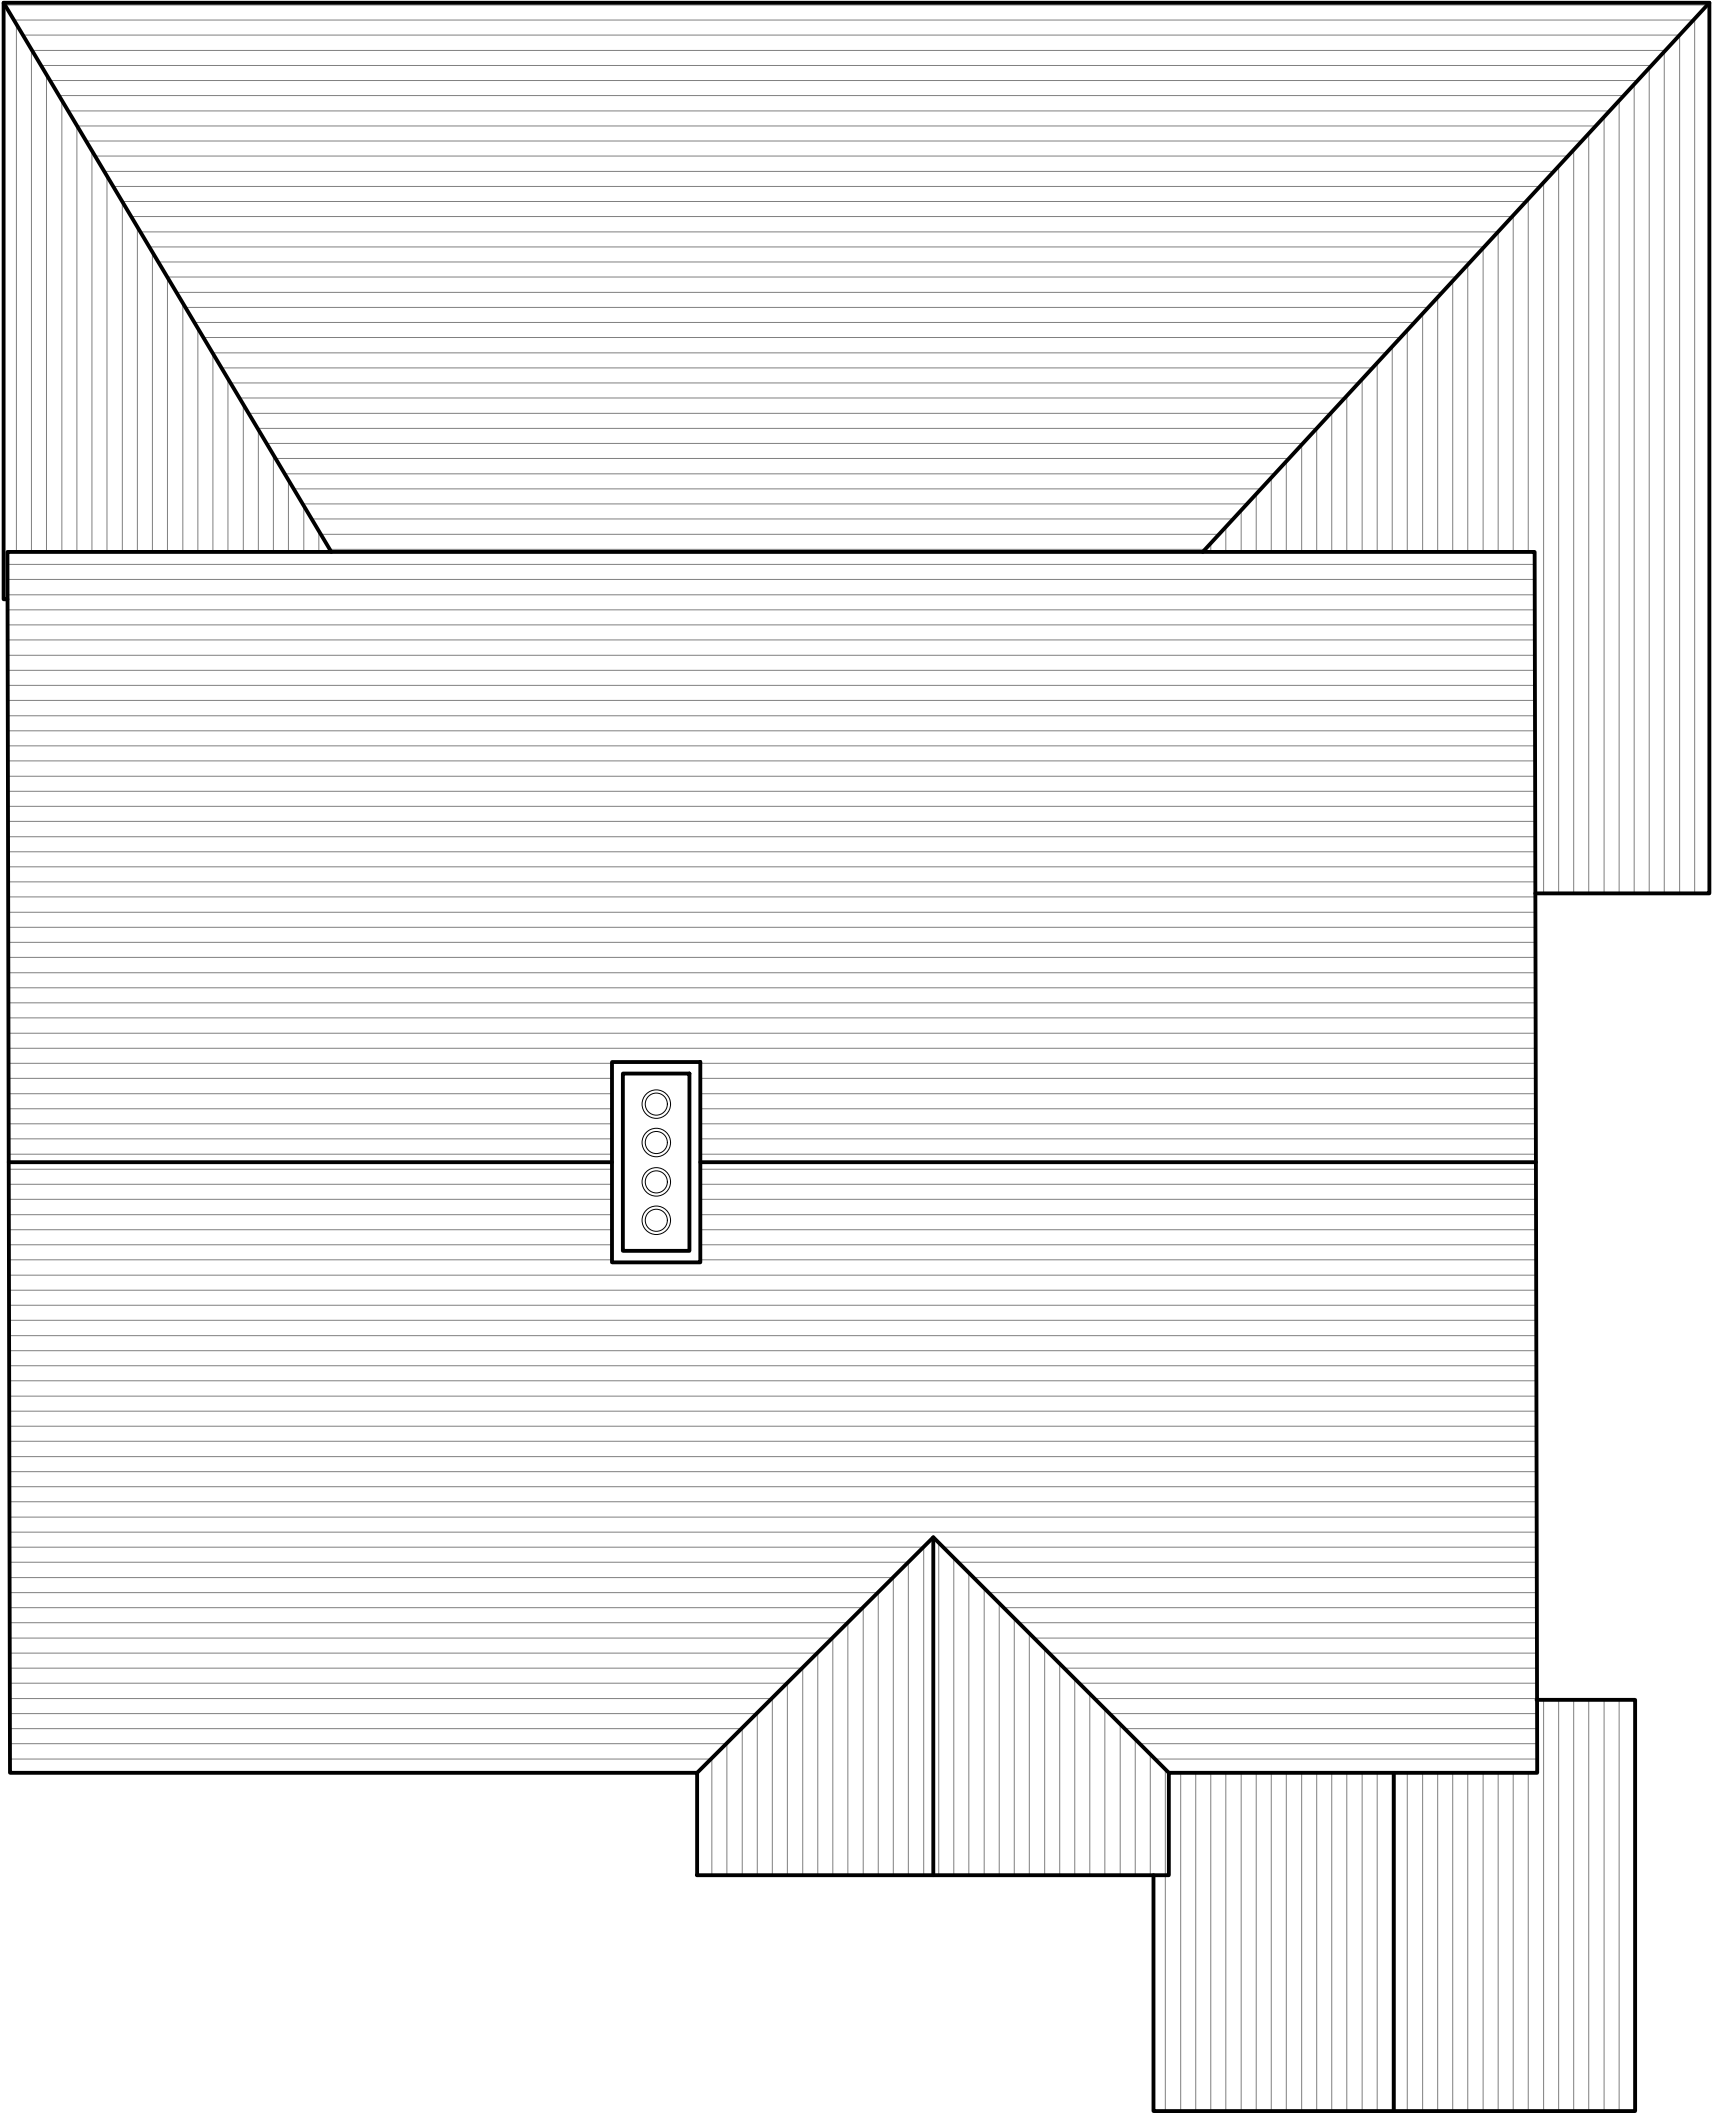

ROOF PLAN

SAHOTA ARCHITECTURAL SERVICES			
CLIENT		Mr & Mrs Bhangle	
SITE		388 Rochester Road Gravesend Kent DA12 4TT	
DRAWING TITLE		Existing Plans	
SCALE		1:50 @A1	
DATE	August 2024	DRAWING NO.	25/01/02

All dimensions to be verified on site before works