


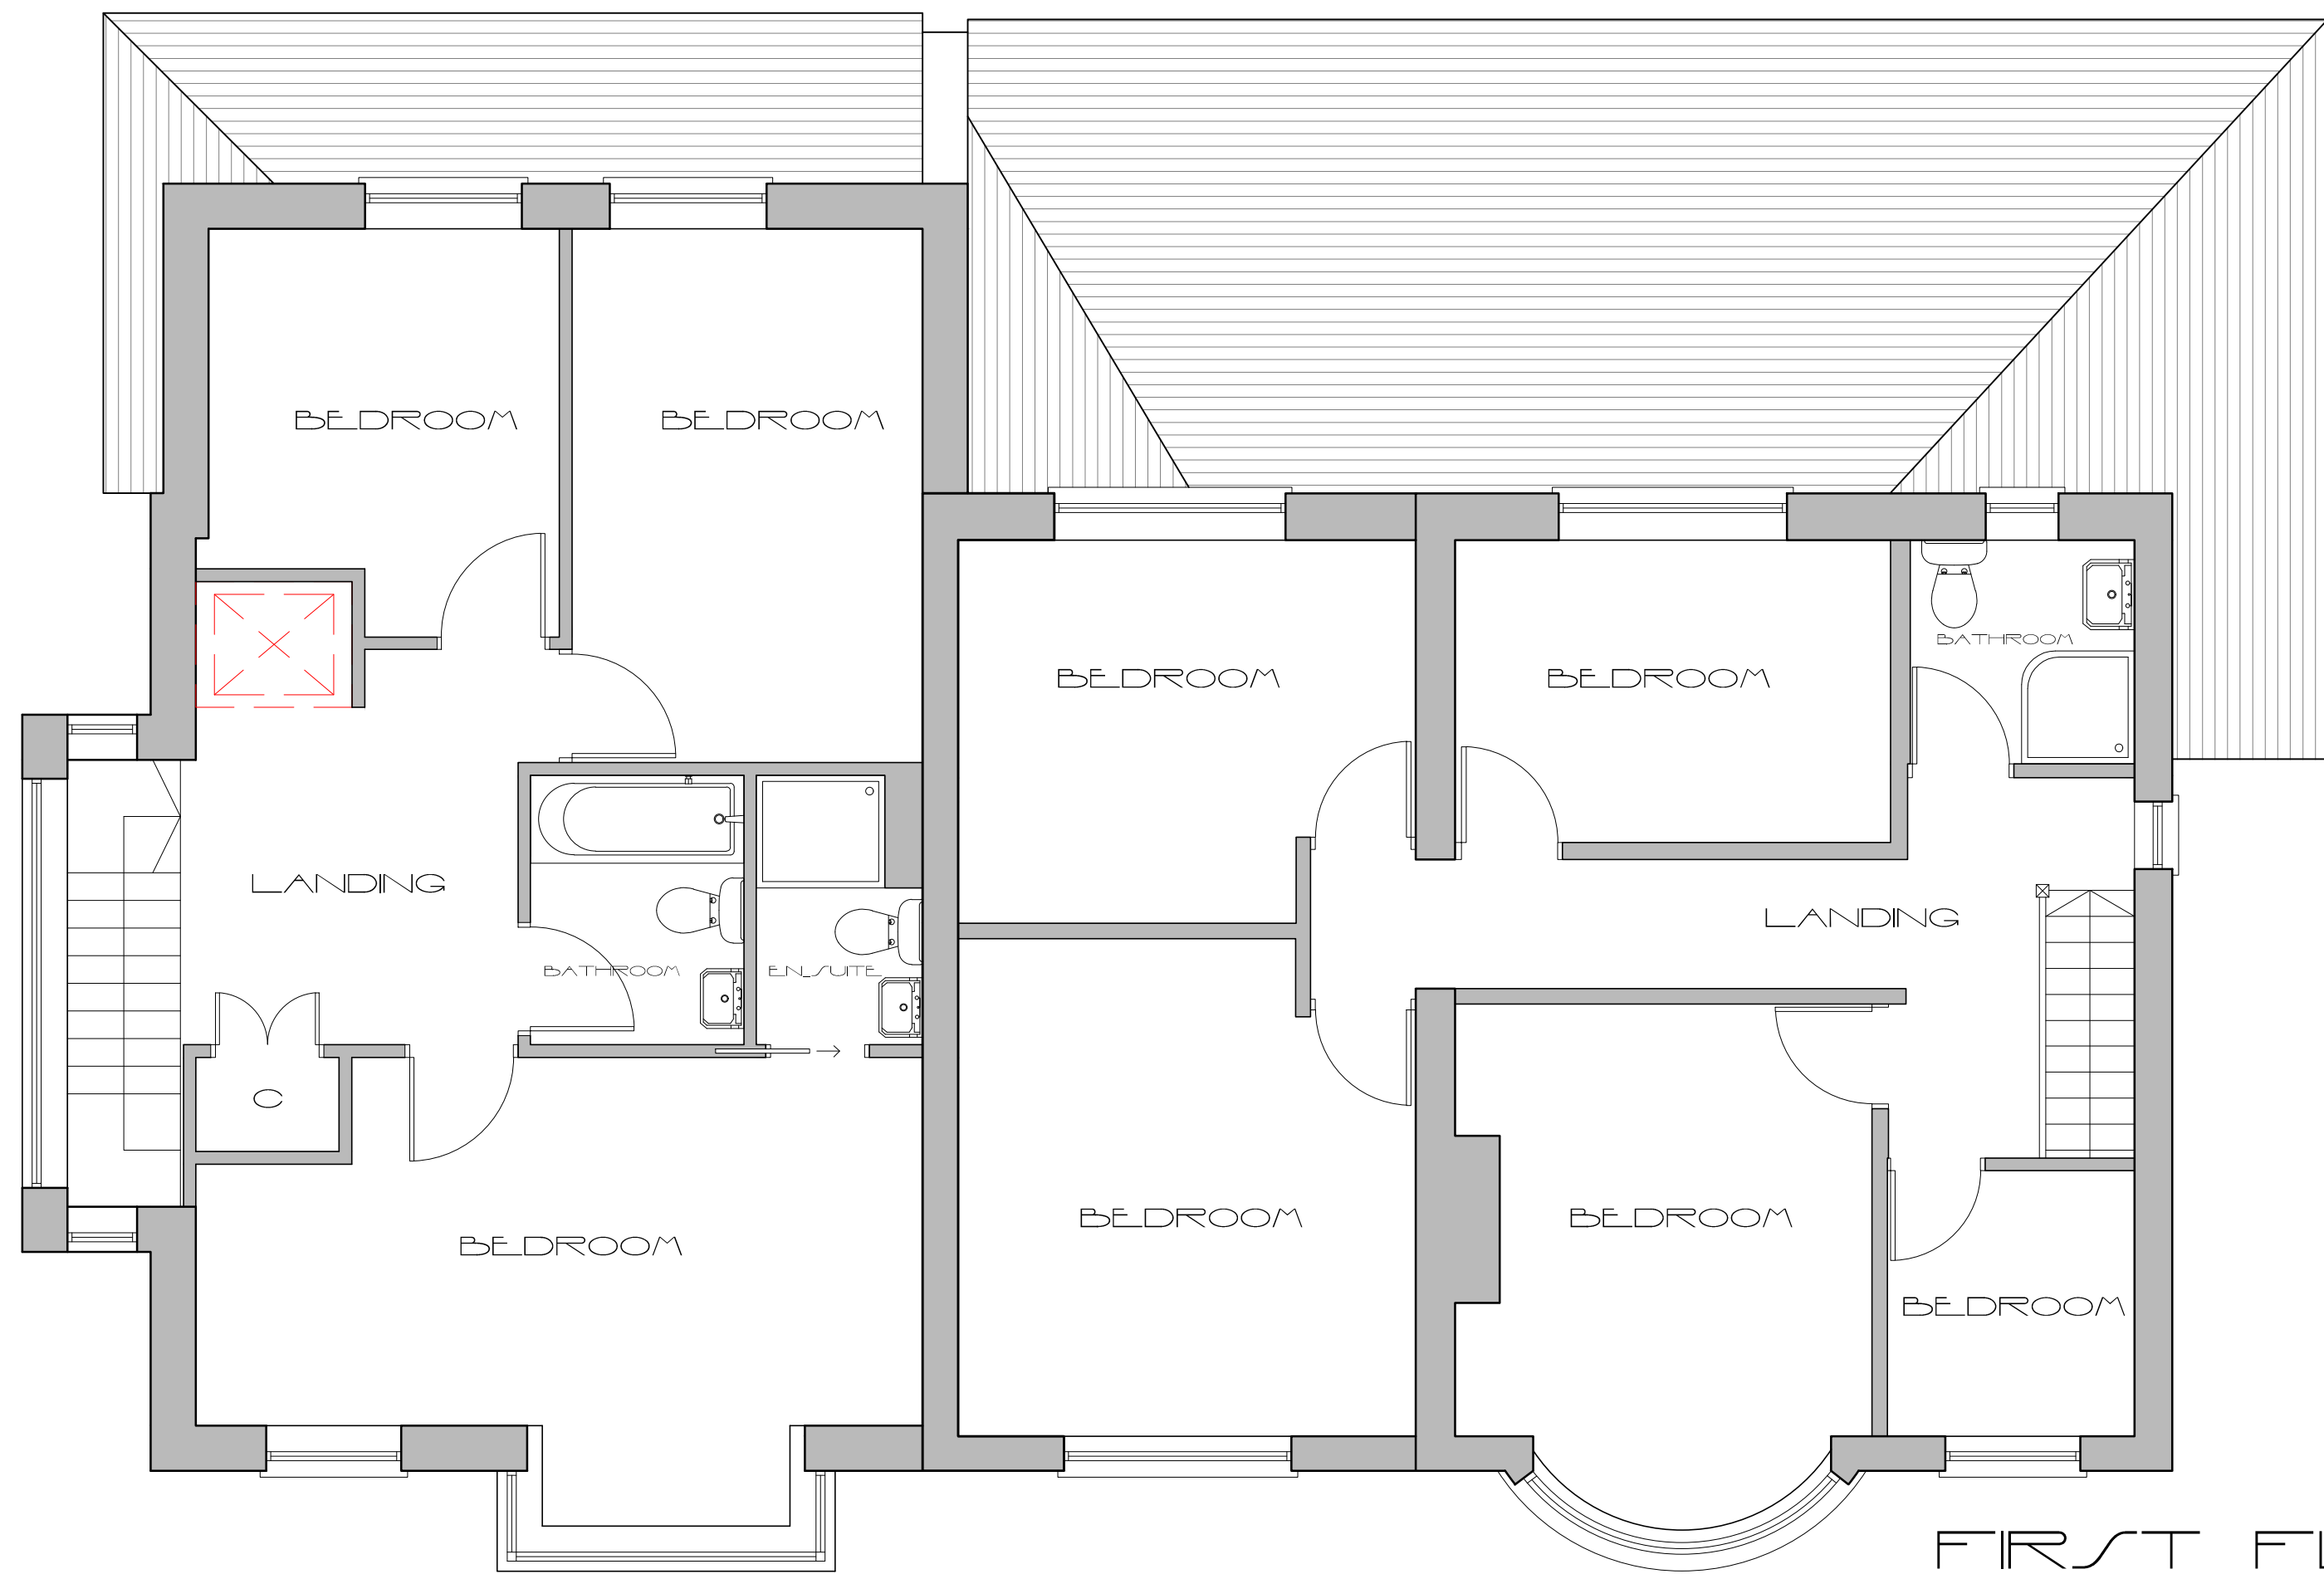


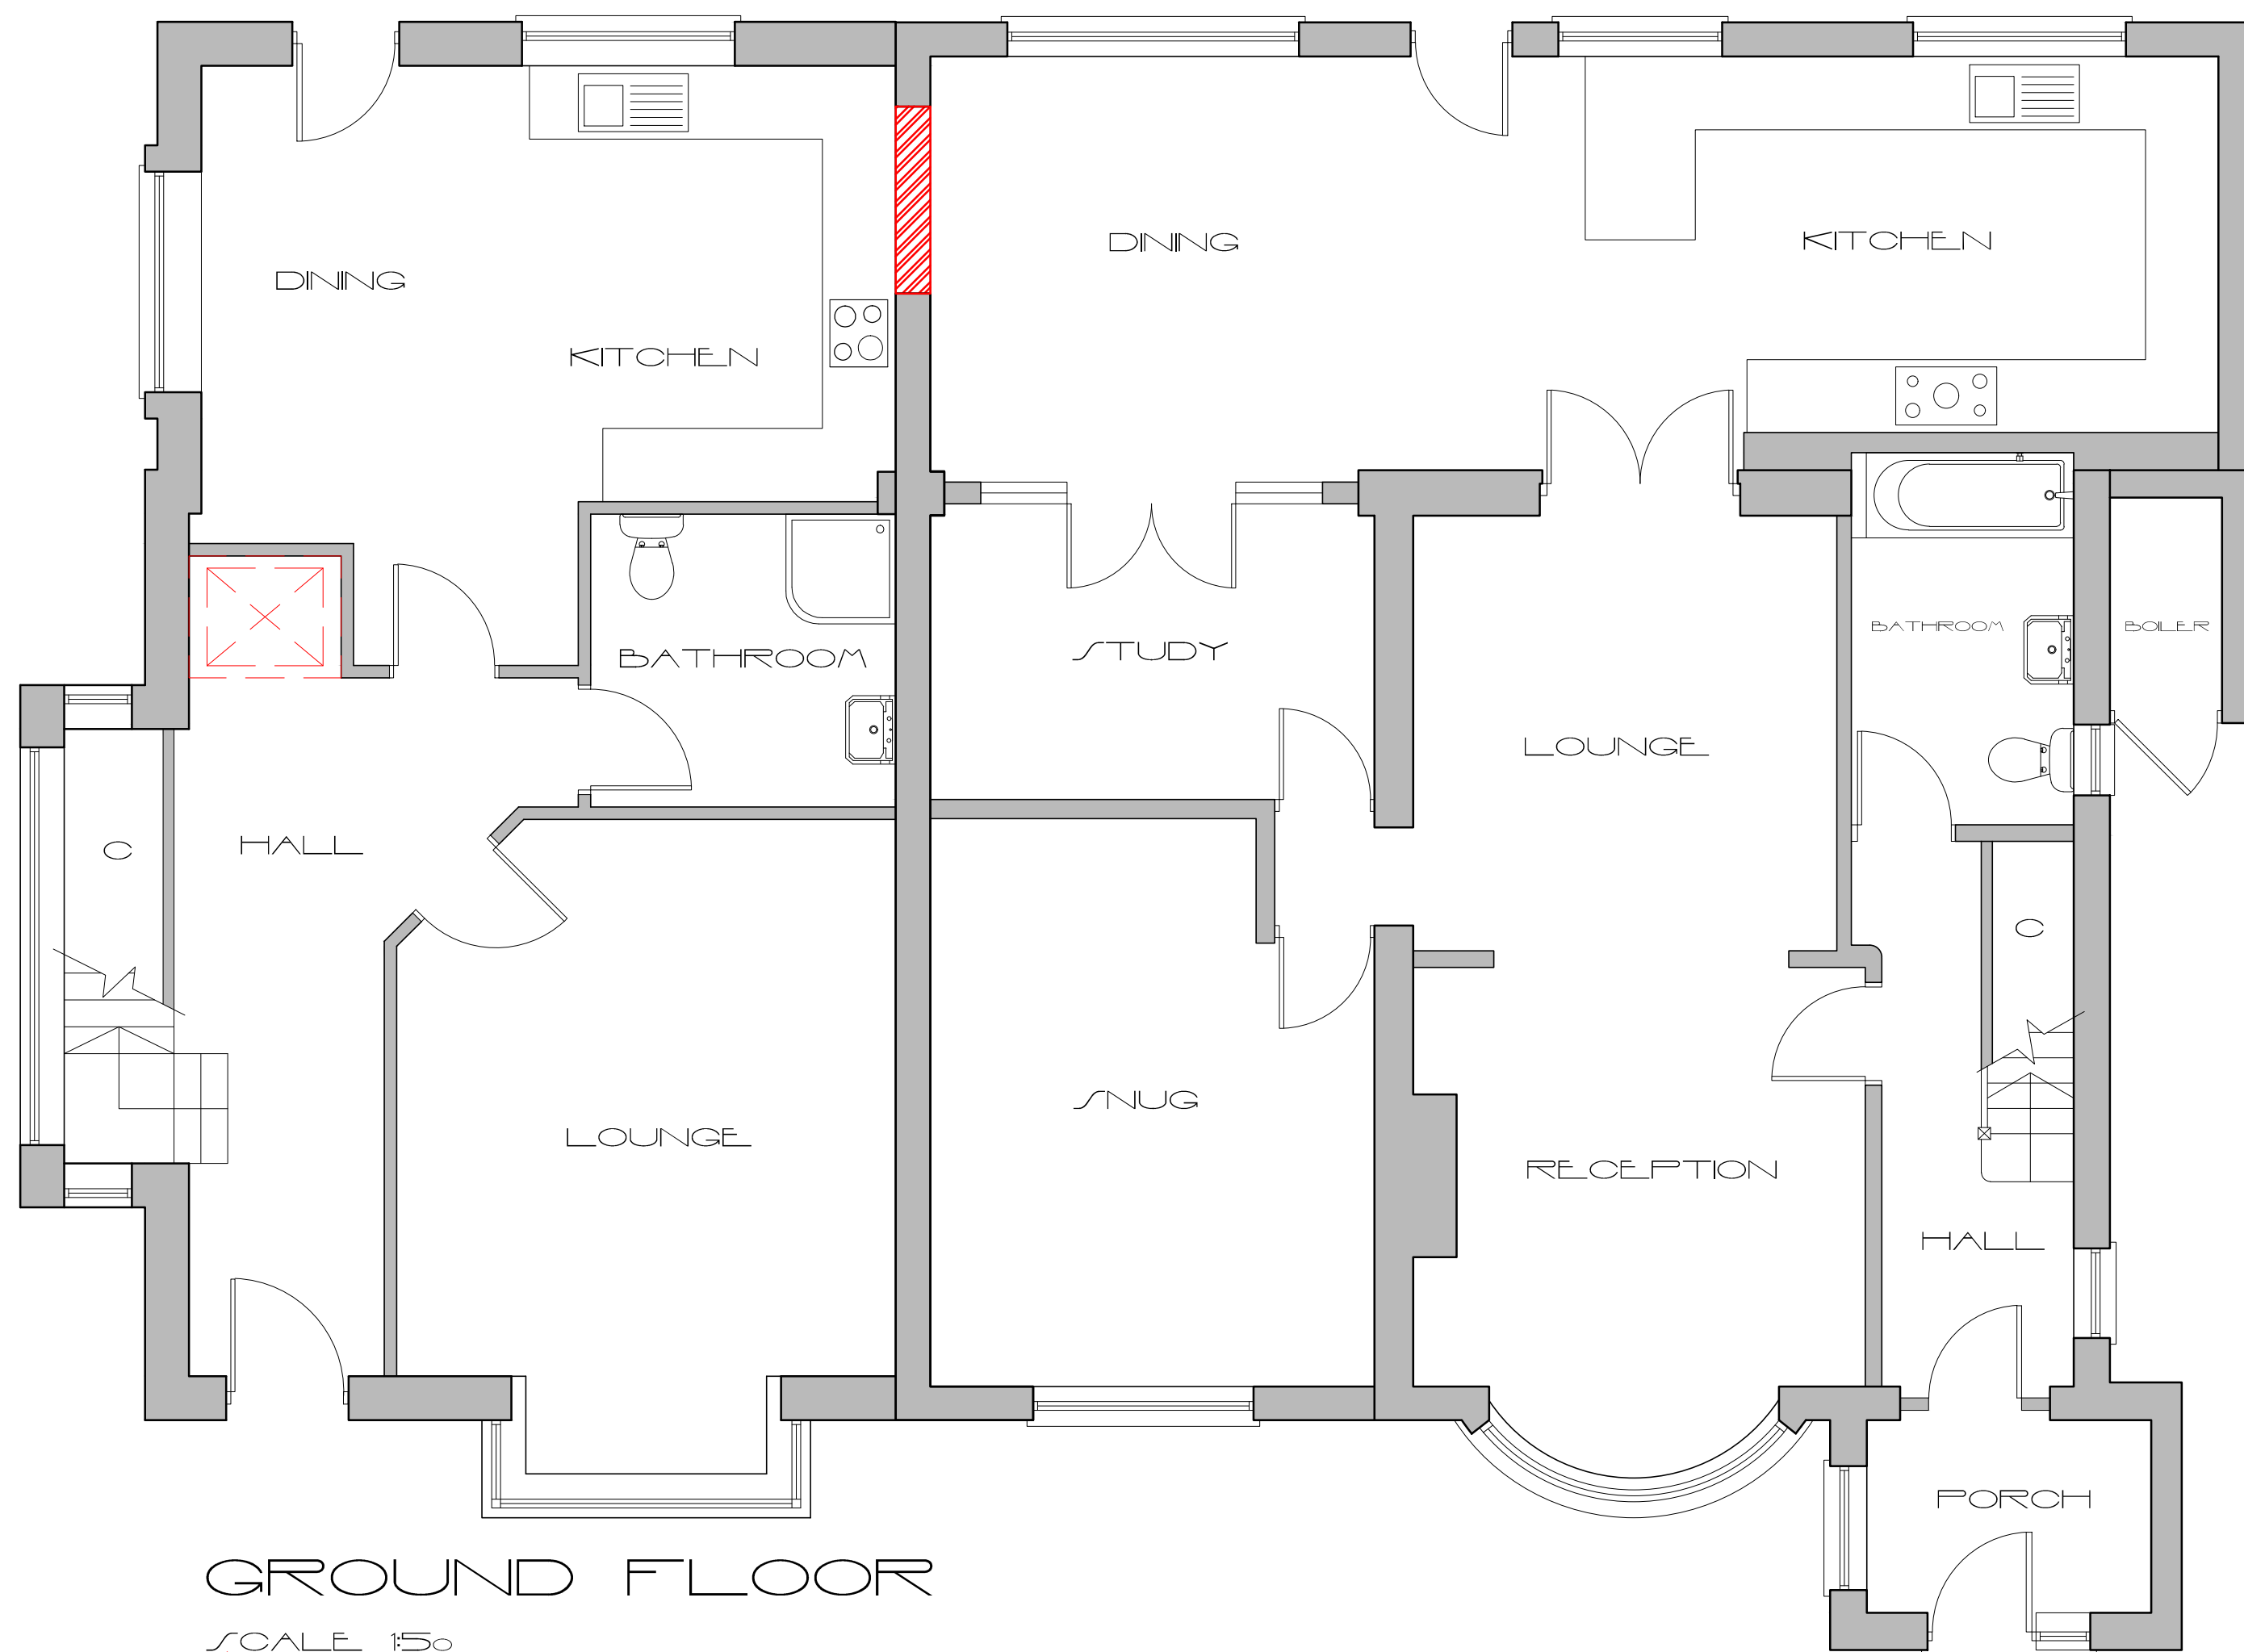

FIRST FLOOR

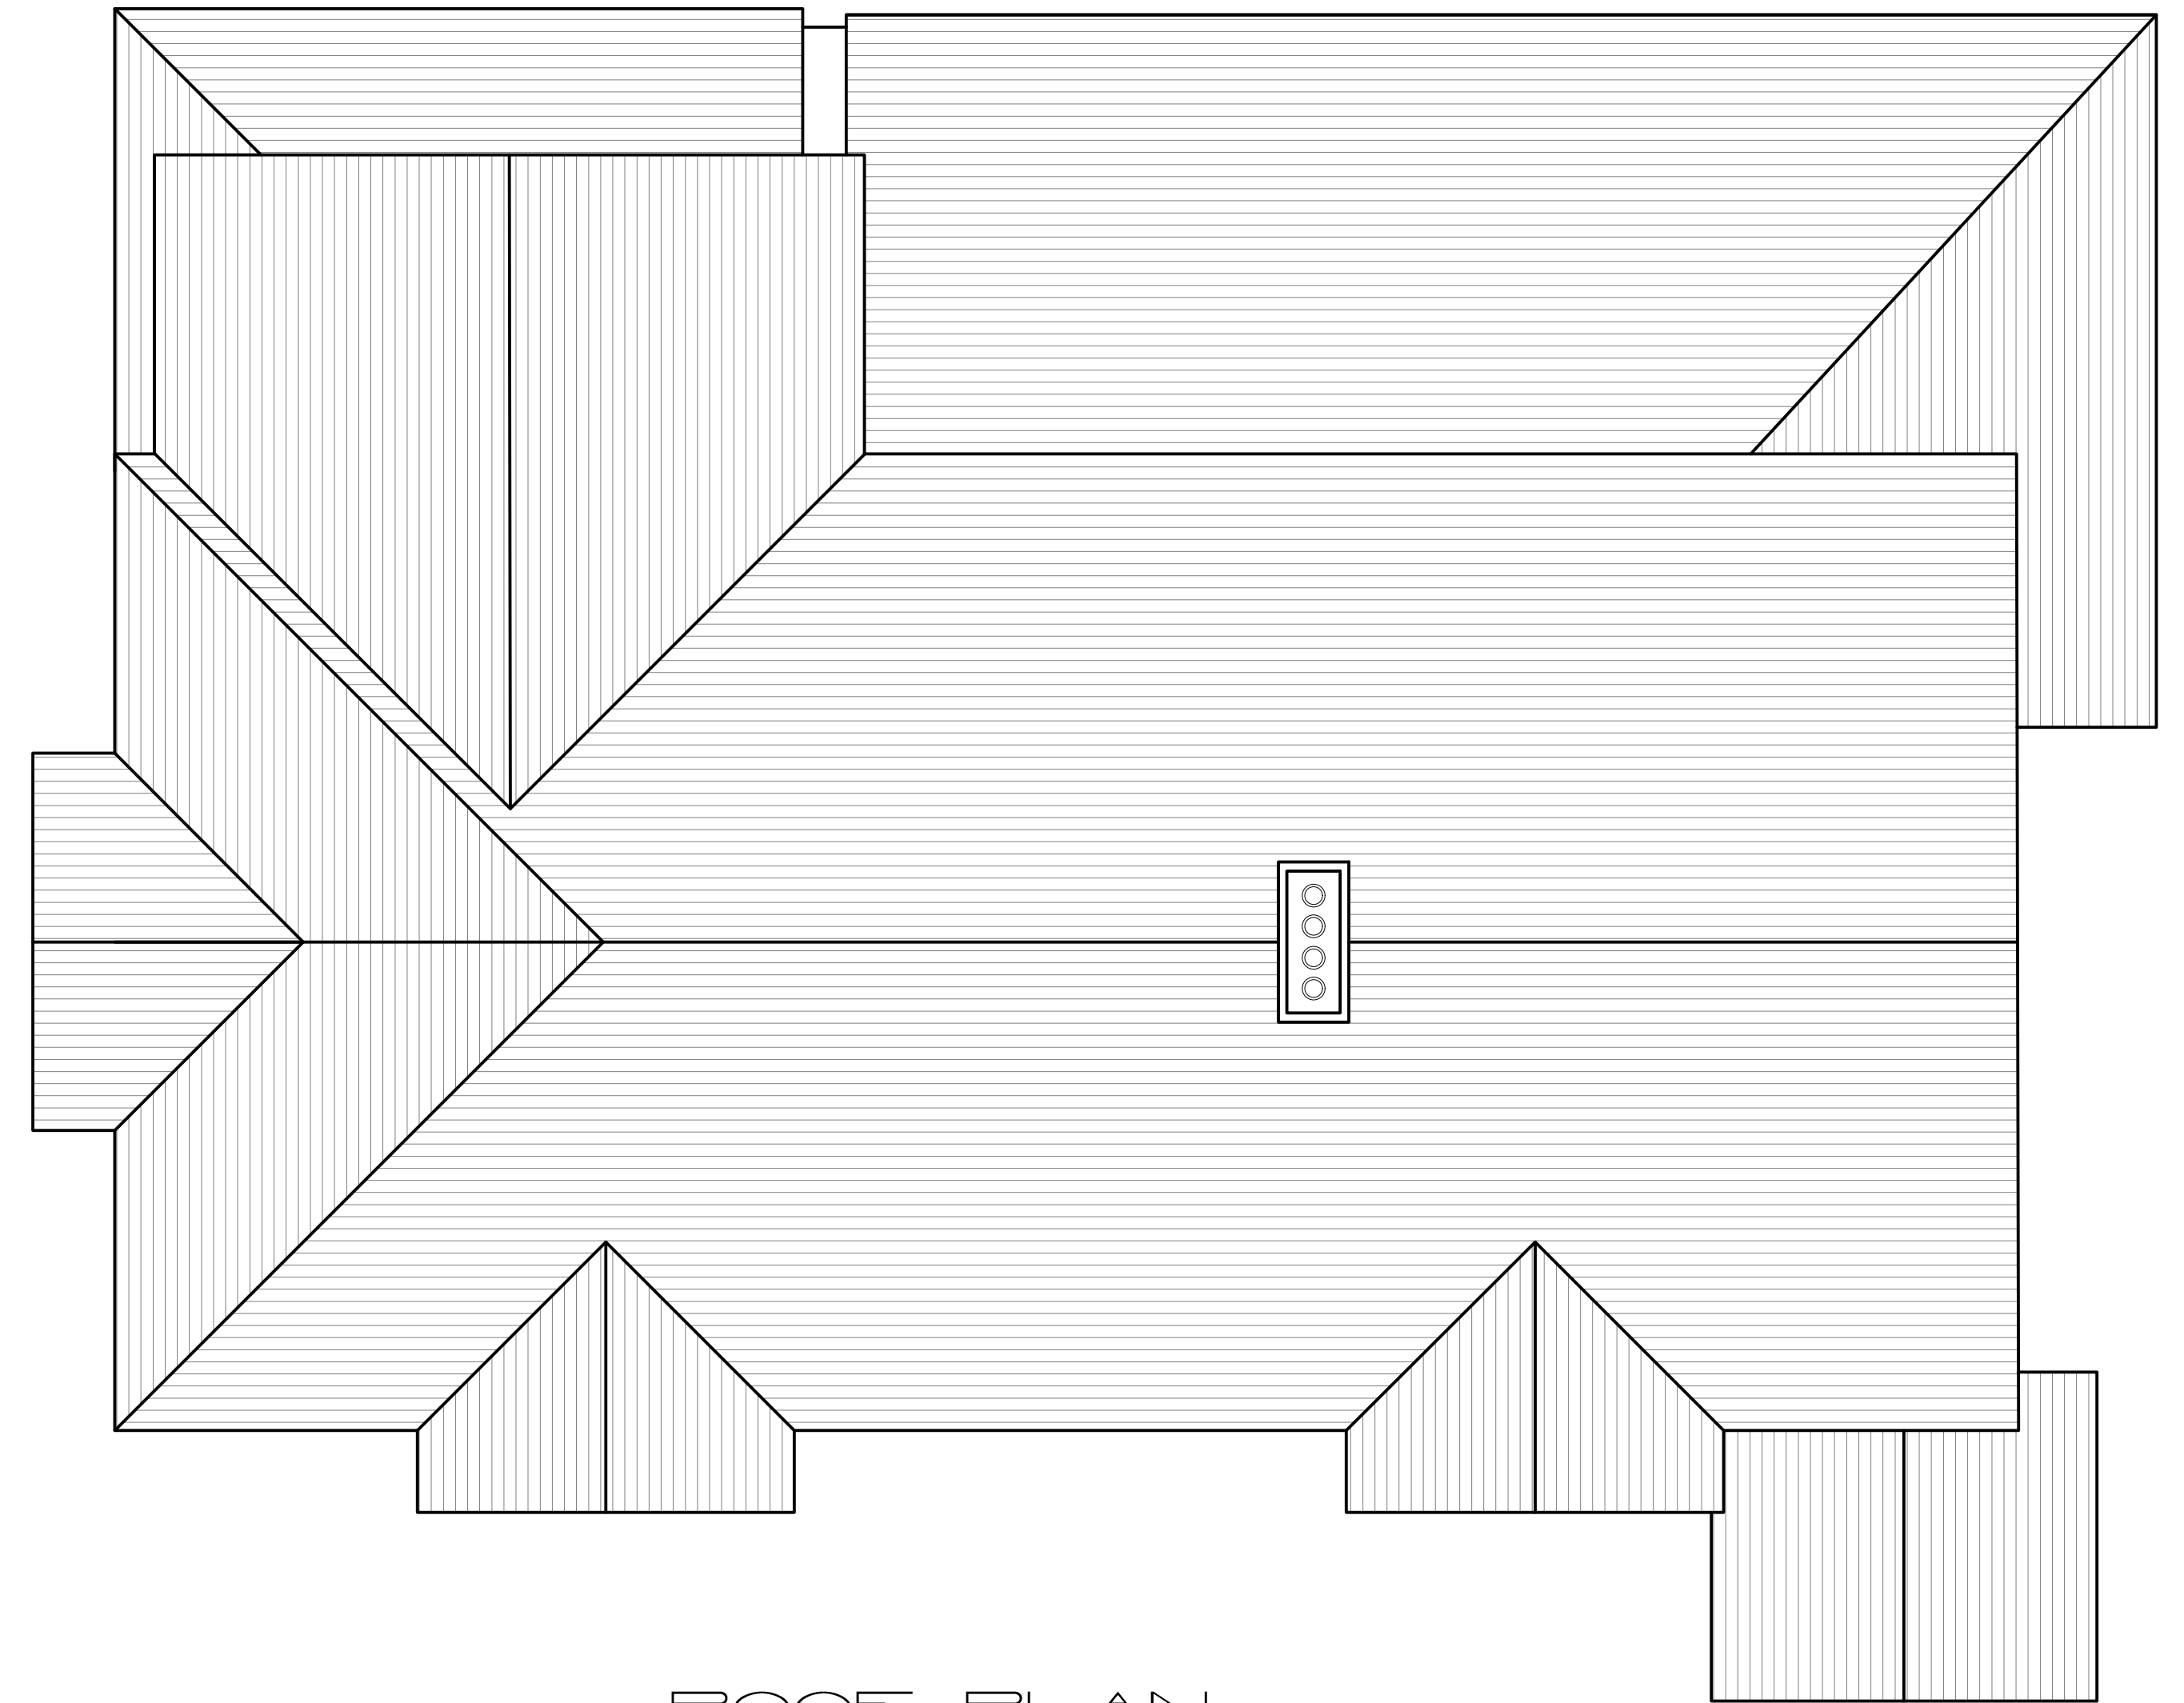

GROUND FLOOR

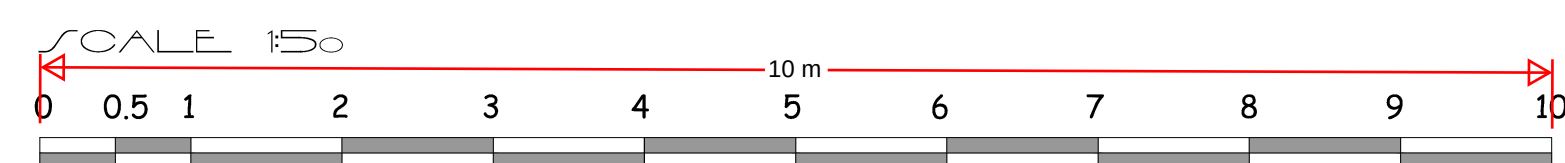

ROOF PLAN

SAHOTA ARCHITECTURAL SERVICES			
CLIENT	Mr & Mrs Bhangle		
SITE	388 Rochester Road Gravesend Kent DA12 4TT		
DRAWING TITLE	Proposed Plans		
SCALE	1:50 @A1		
DATE	February 2025	DRAWING NO.	25/01/05

All dimensions to be verified on site before works