




Existing Front Elevation




Existing Rear Elevation




Existing Side Elevation

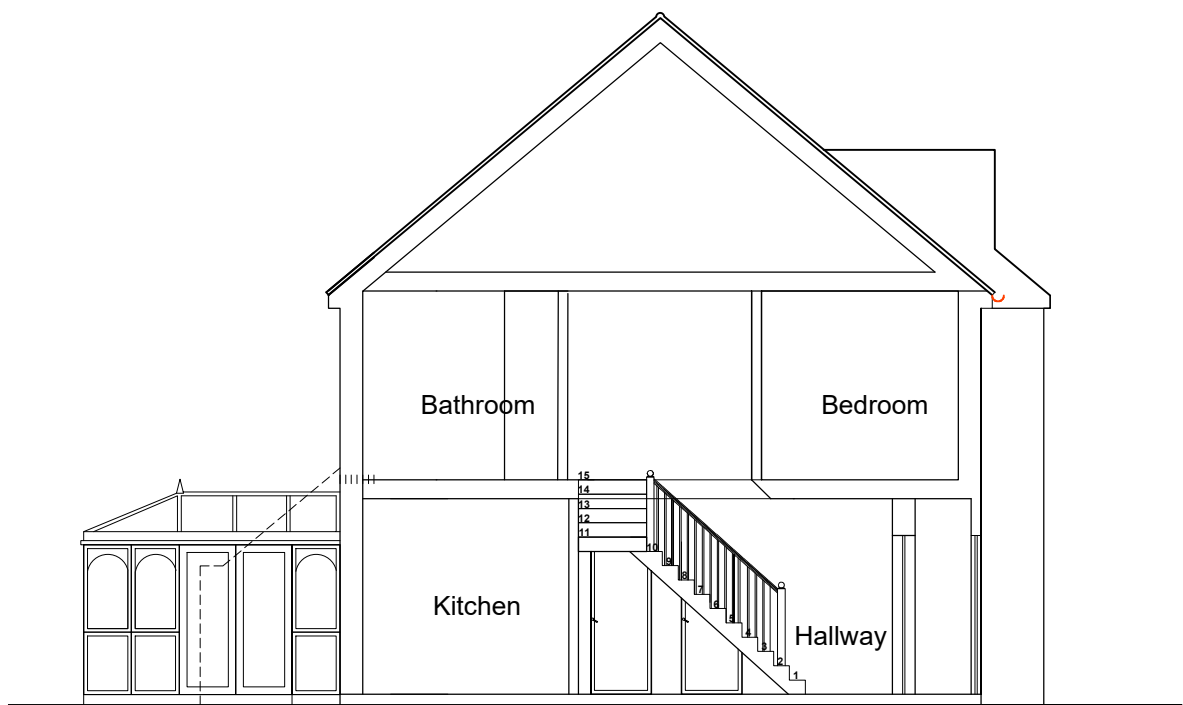


Proposed Section AA

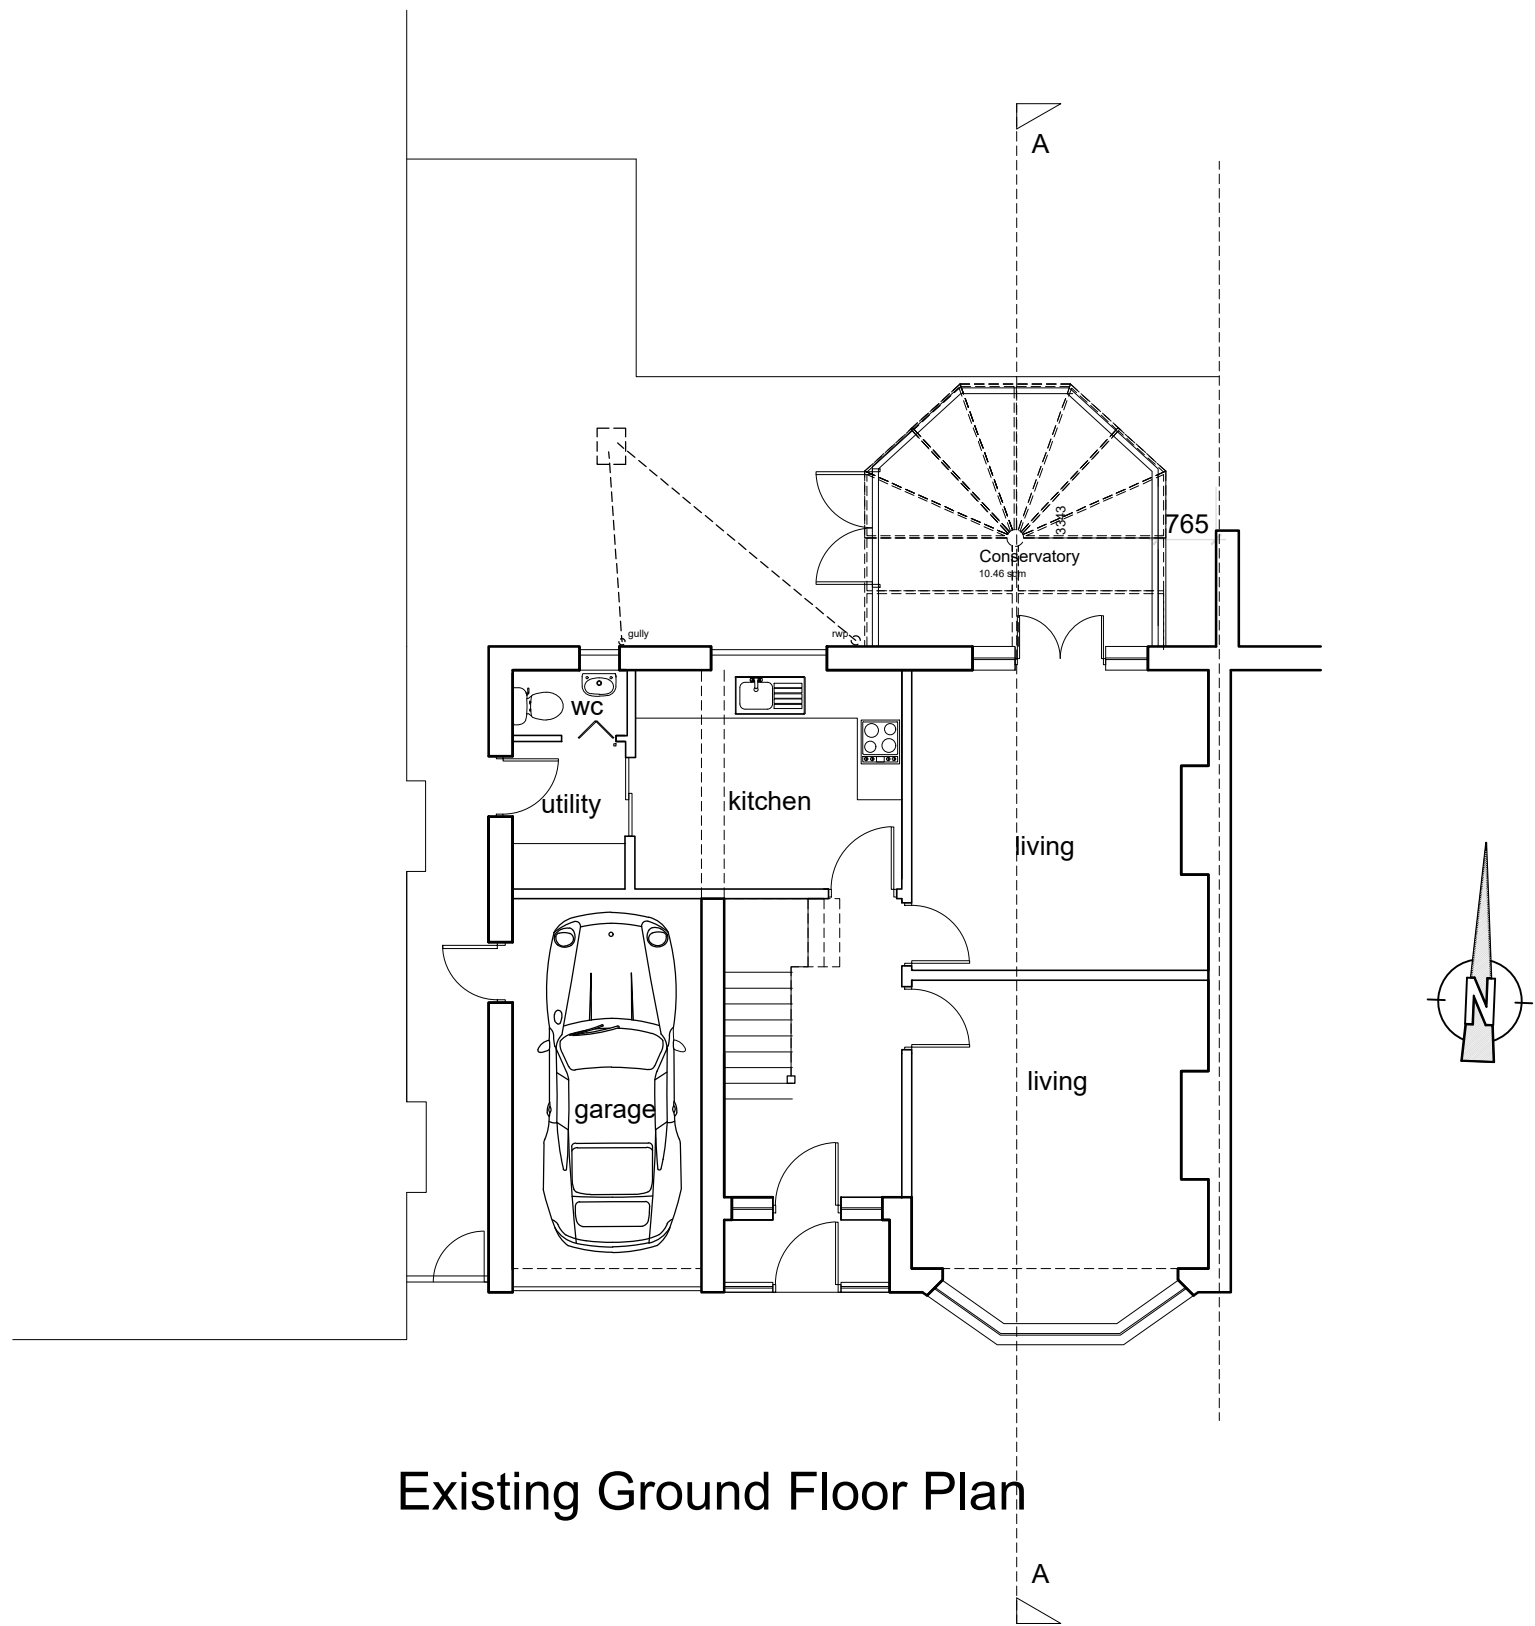



Existing Ground Floor Plan

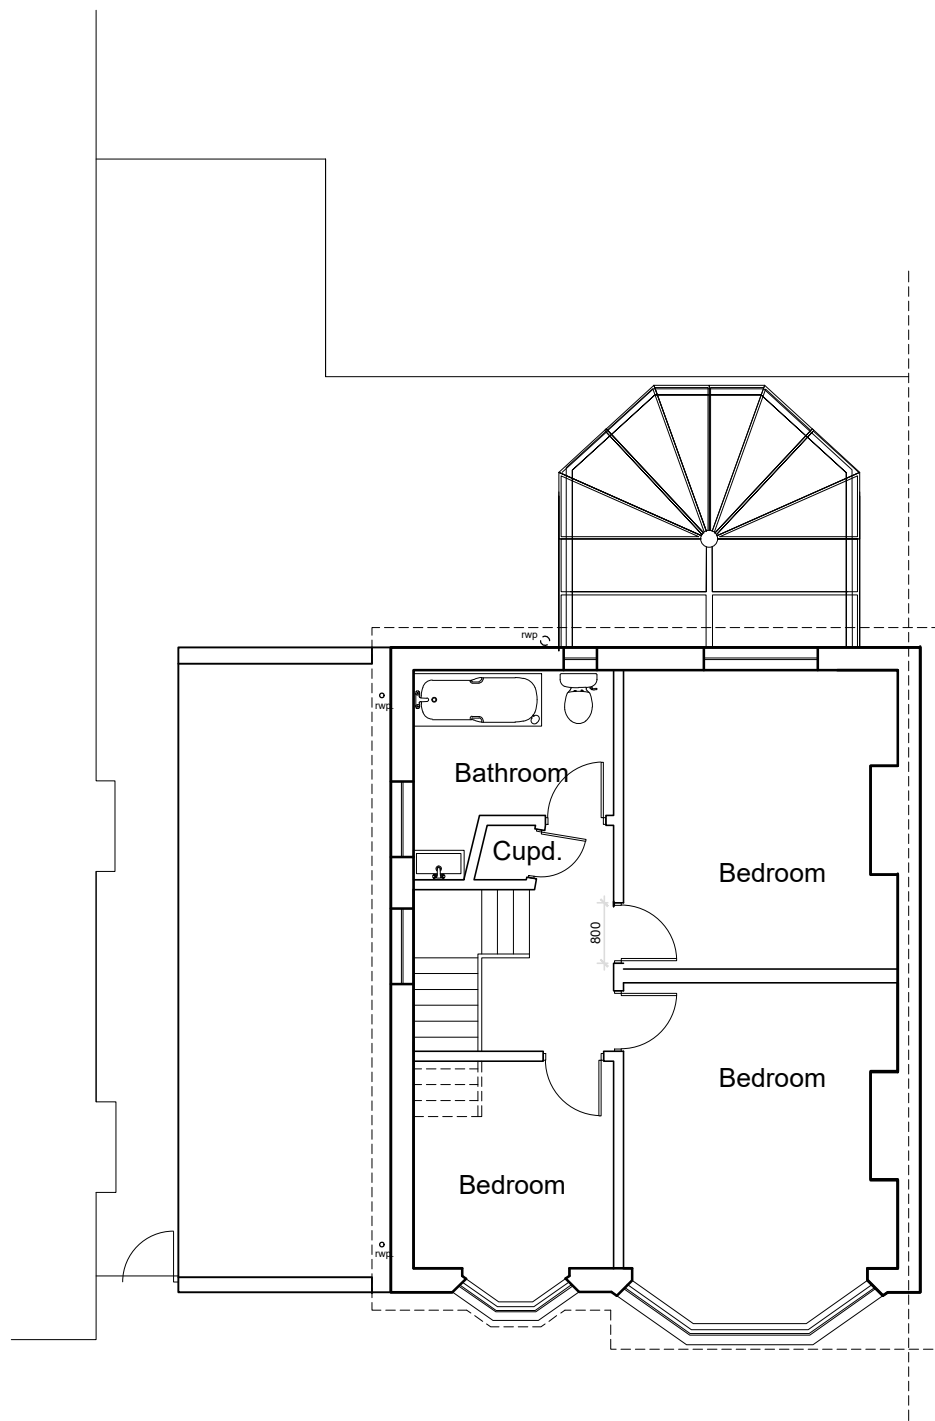

Existing First Floor Plan

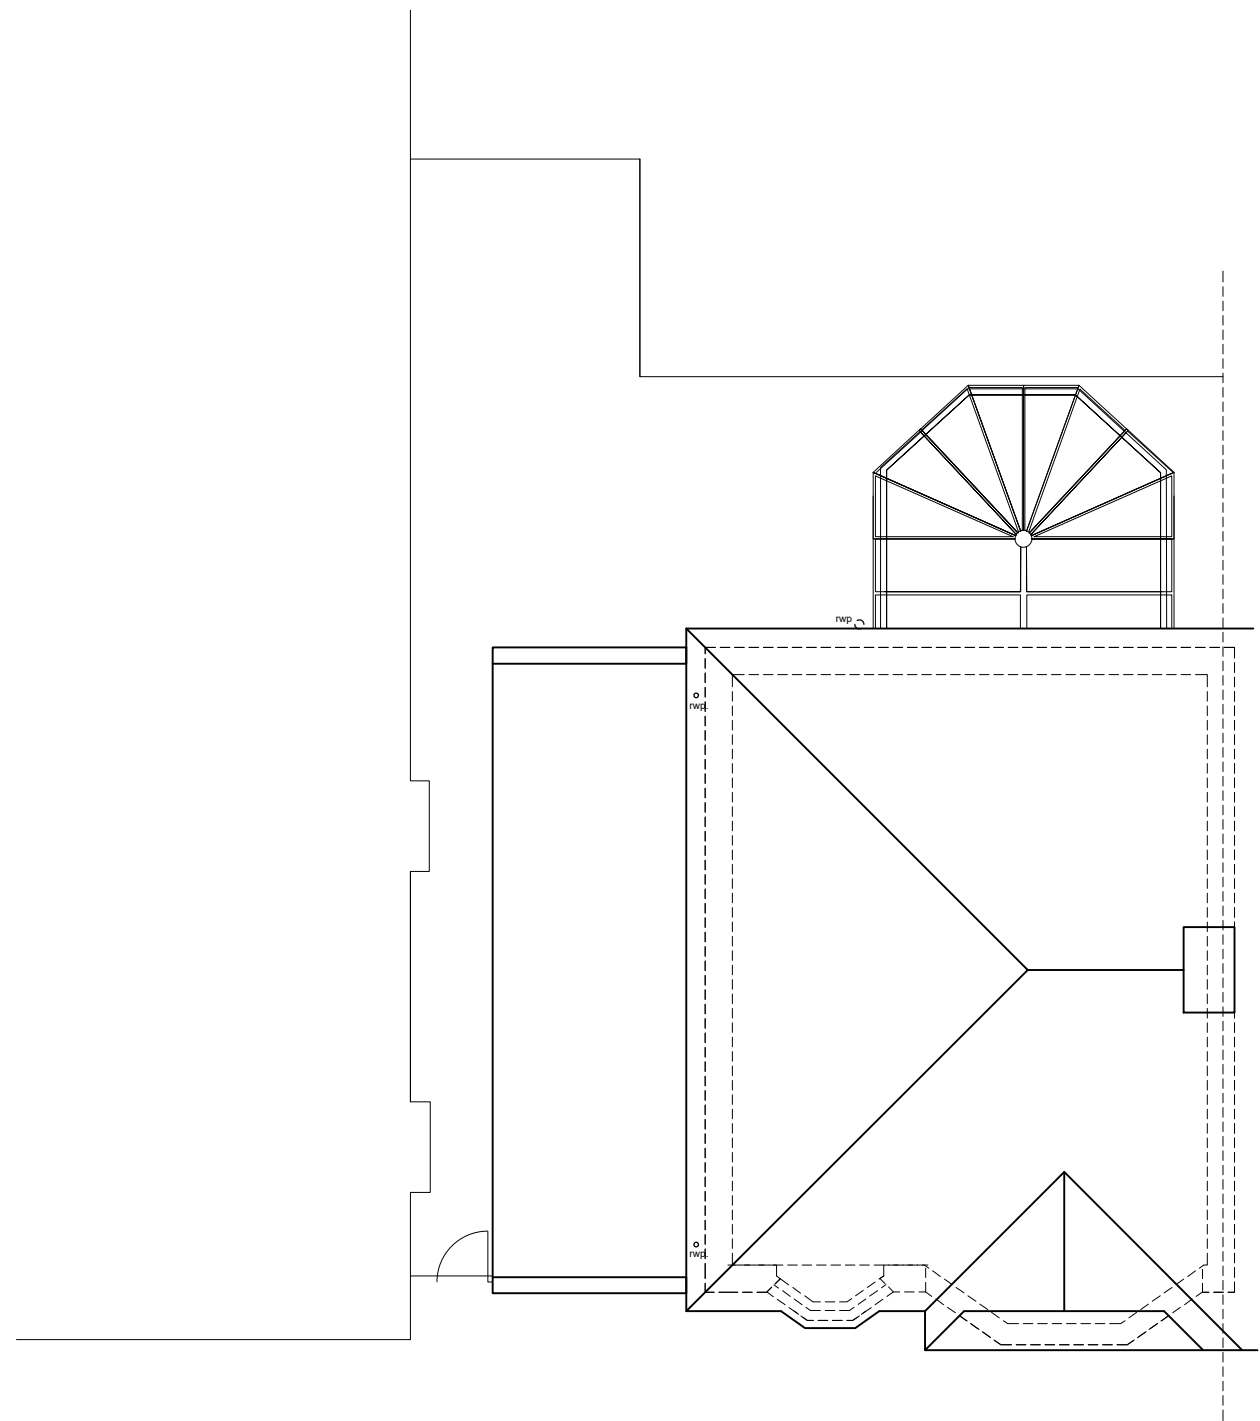

Existing Roof Plan

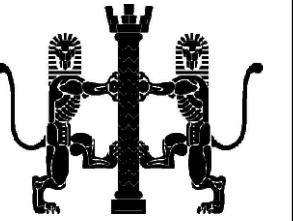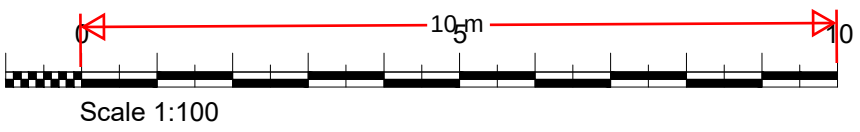

NOTES

Do not scale

Verify all dimensions on site before commencing any work or preparing any shop drawings

All building materials, components and workmanship to comply with the appropriate Public Health Acts, Building Regulations, British & European Standards and Codes of Practice and to the appropriate manufacturers recommendations.

For all specialist work see relevant drawings

All schemes to be set out completely including buildings, roads, drainage and levels prior to the commencement of works

Sites to be checked against Land Registry plans and any necessary Easements to be established

Any discrepancies, errors or omissions to be reported to the architect for further instructions before commencement of works

K		
J		
H		
G		
F		
E		
D		
C		
B		
A		
Date	Revisions	By

DAC

Architects

21 Stone Street, Gravesend, Kent, DA11 0NP
Tel: 01474 566996 Fax: 01474 320374
Design@DACarchitects.co.uk

Project Title

17 Harman Avenue
Gravesend
Kent
DA11 7RJ

Client

Mrs Harpreet Dale

Drawing Title

Plans, Elevations Section
as existing

Scale	Date	Drawn By
1:100	27/03/25	LDM
Project No.	Dwg. No.	Rev.
5496	P-02	