


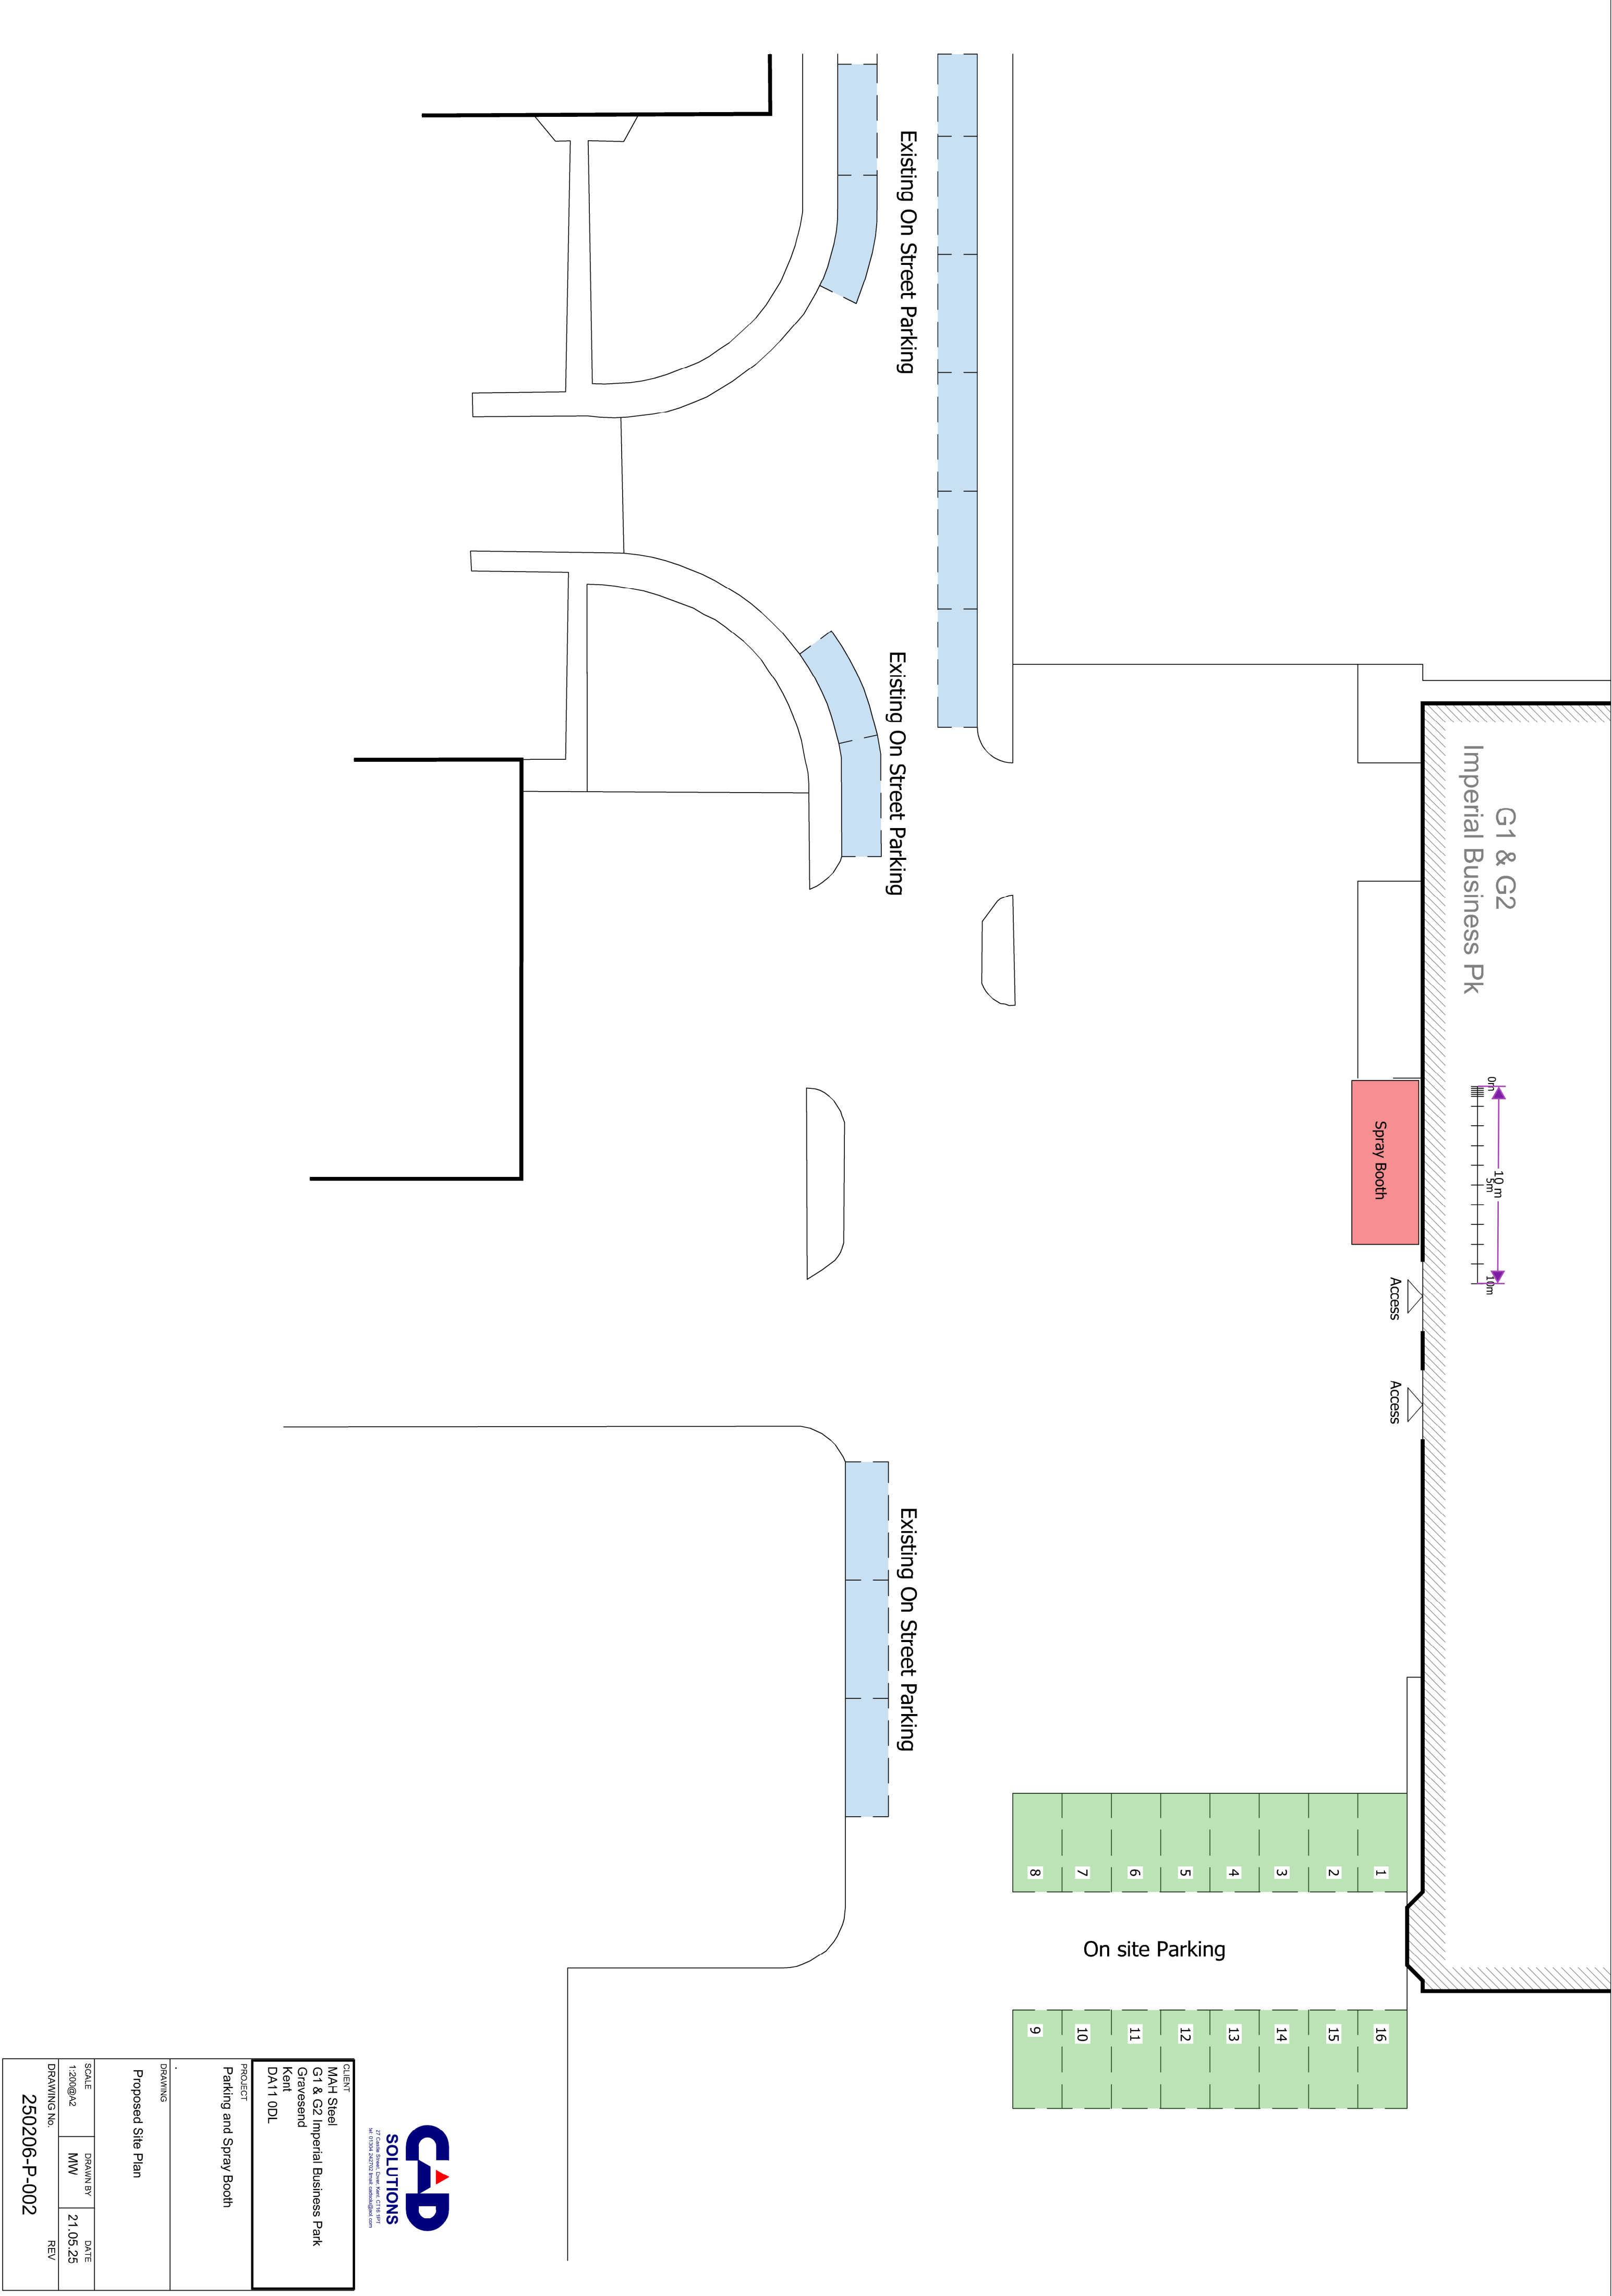

CLIENT
MAH Steel
G1 & G2 Imperial Business Park
Gravesend
Kent
DA11 0DL

PROJECT
Parking and Spray Booth

DRAWING
Proposed Site Plan

SCALE	DRAWN BY	DATE
1:200@A2	MW	21.05.25
DRAWING No.	REV	

250206-P-002