

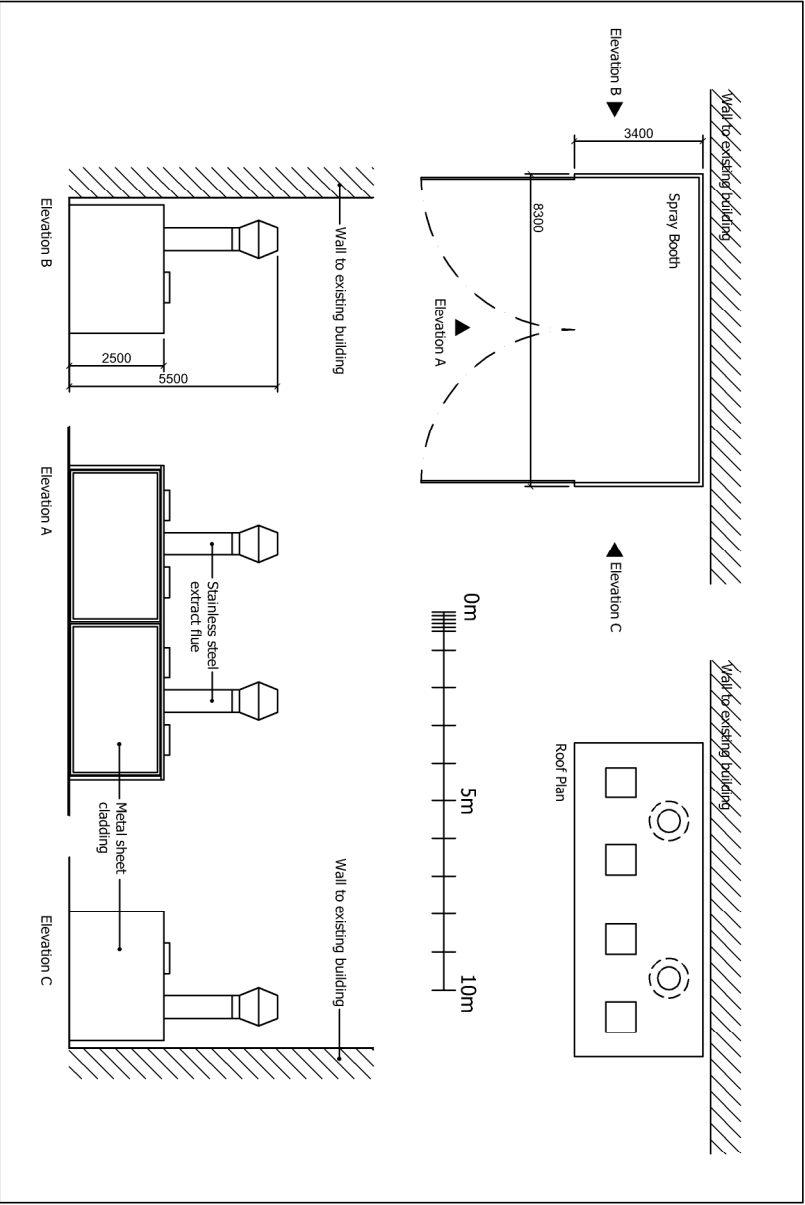


G1 & G2
Imperial Business Pk

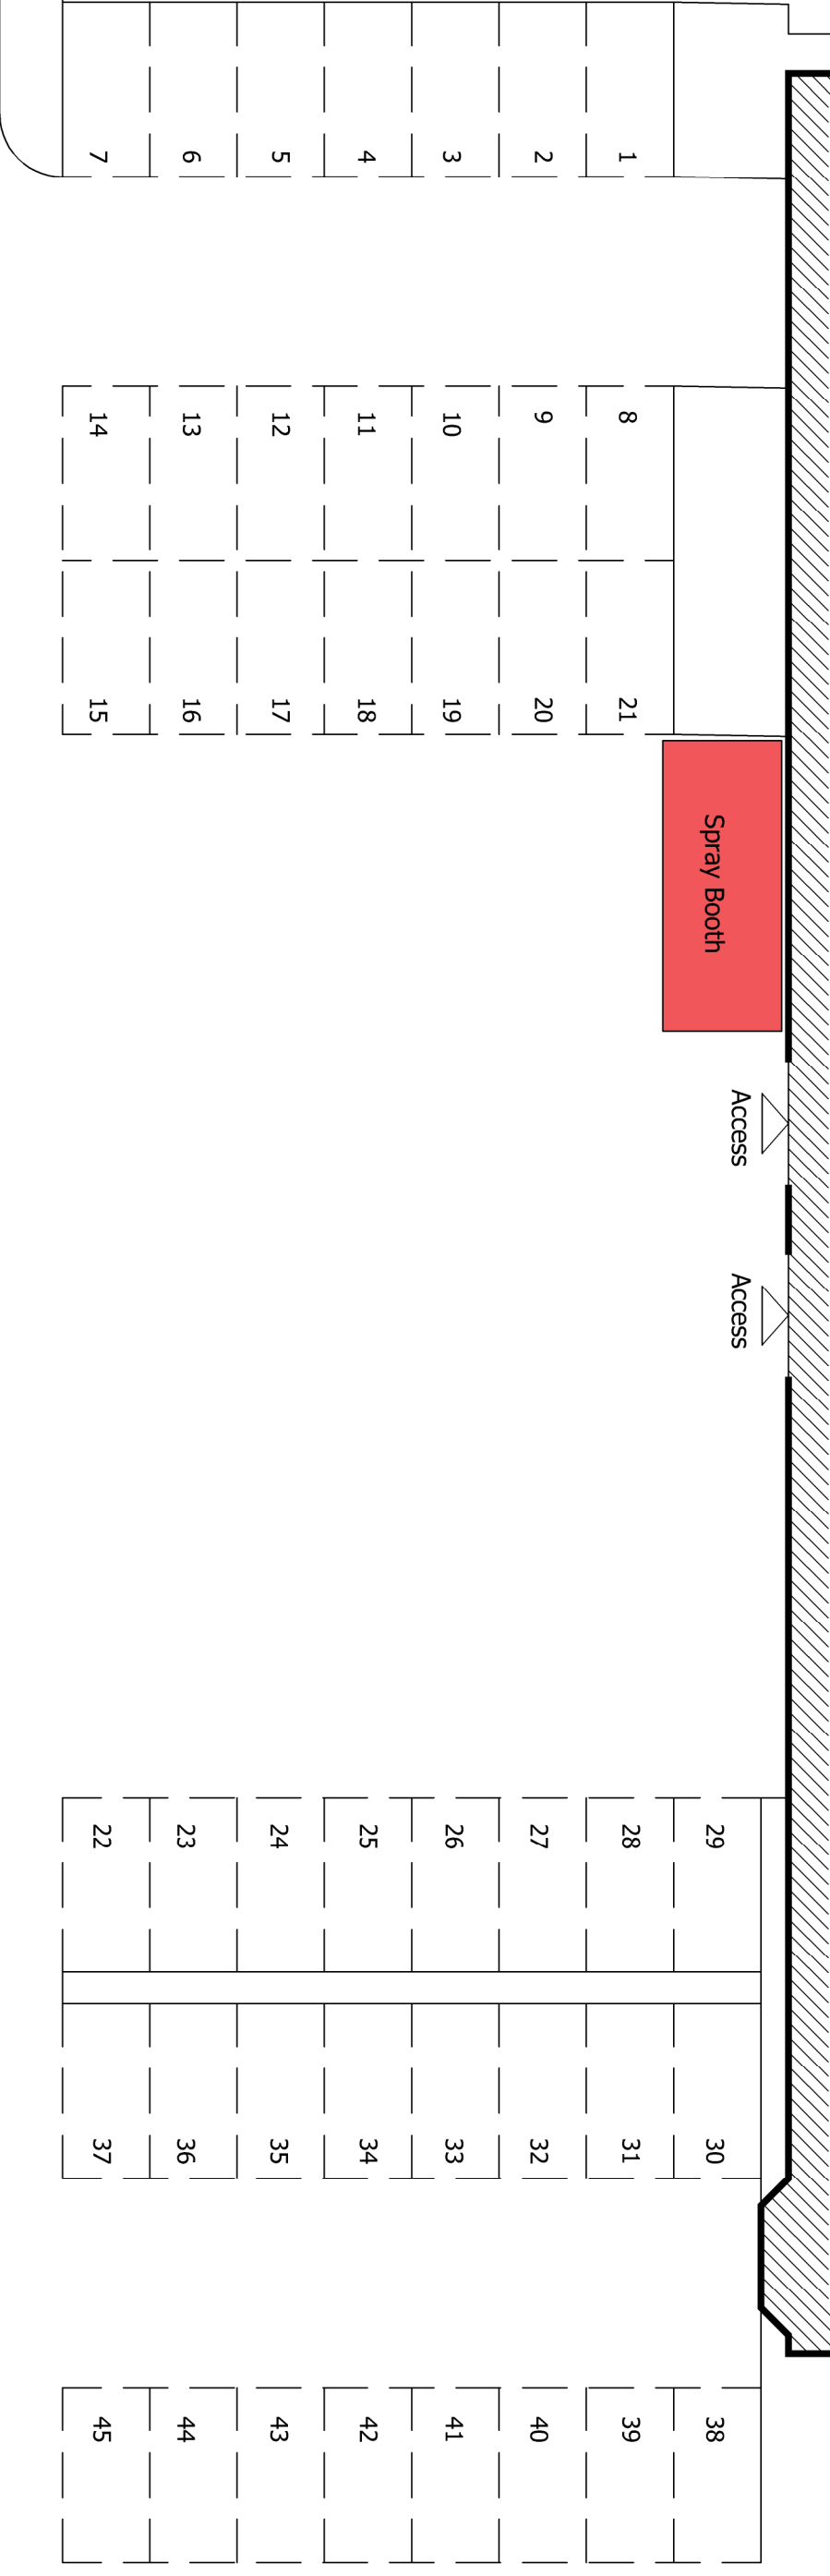

Spray Booth

 

CLIENT
MAH Steel
G1 & G2 Imperial Business Park
Gravesend
Kent
DA11 0DL

PROJECT
Parking and Spray Booth

DRAWING
Site plan and
Plans and Elevations of Spray Booth

SCALE	DRAWN BY	DATE
1:200@A3	MW	20.02.25

DRAWING No. 250206-P-001
REV