


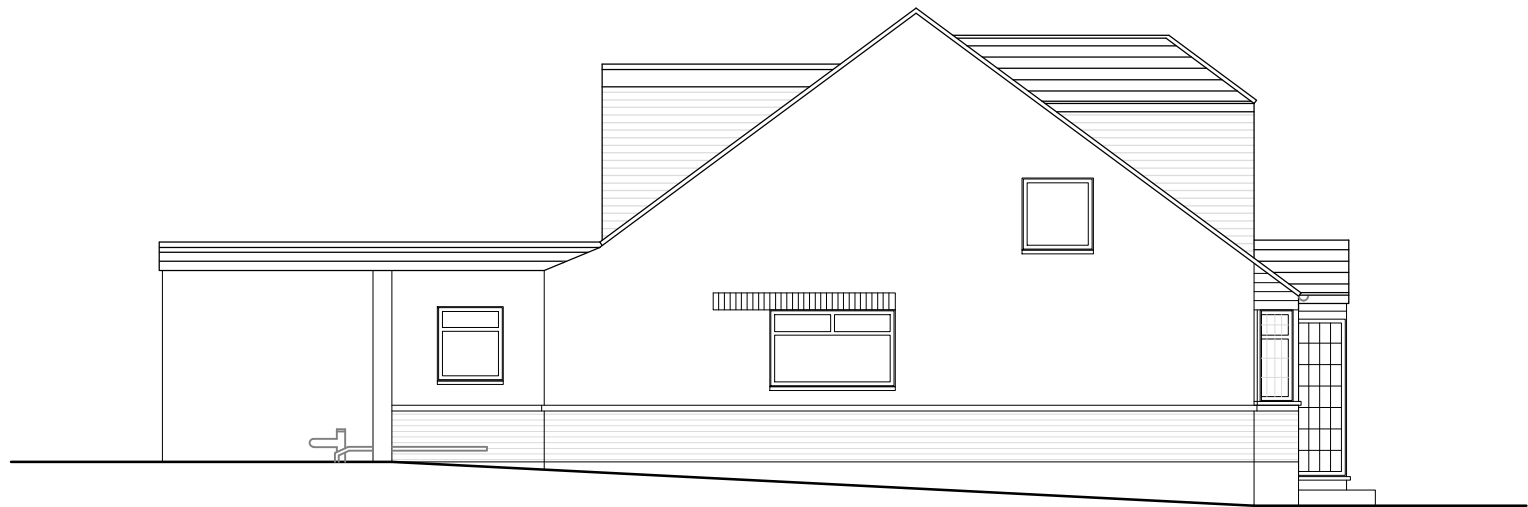

North Elevation

Scale 1:100




East Elevation



South Elevation




West Elevation

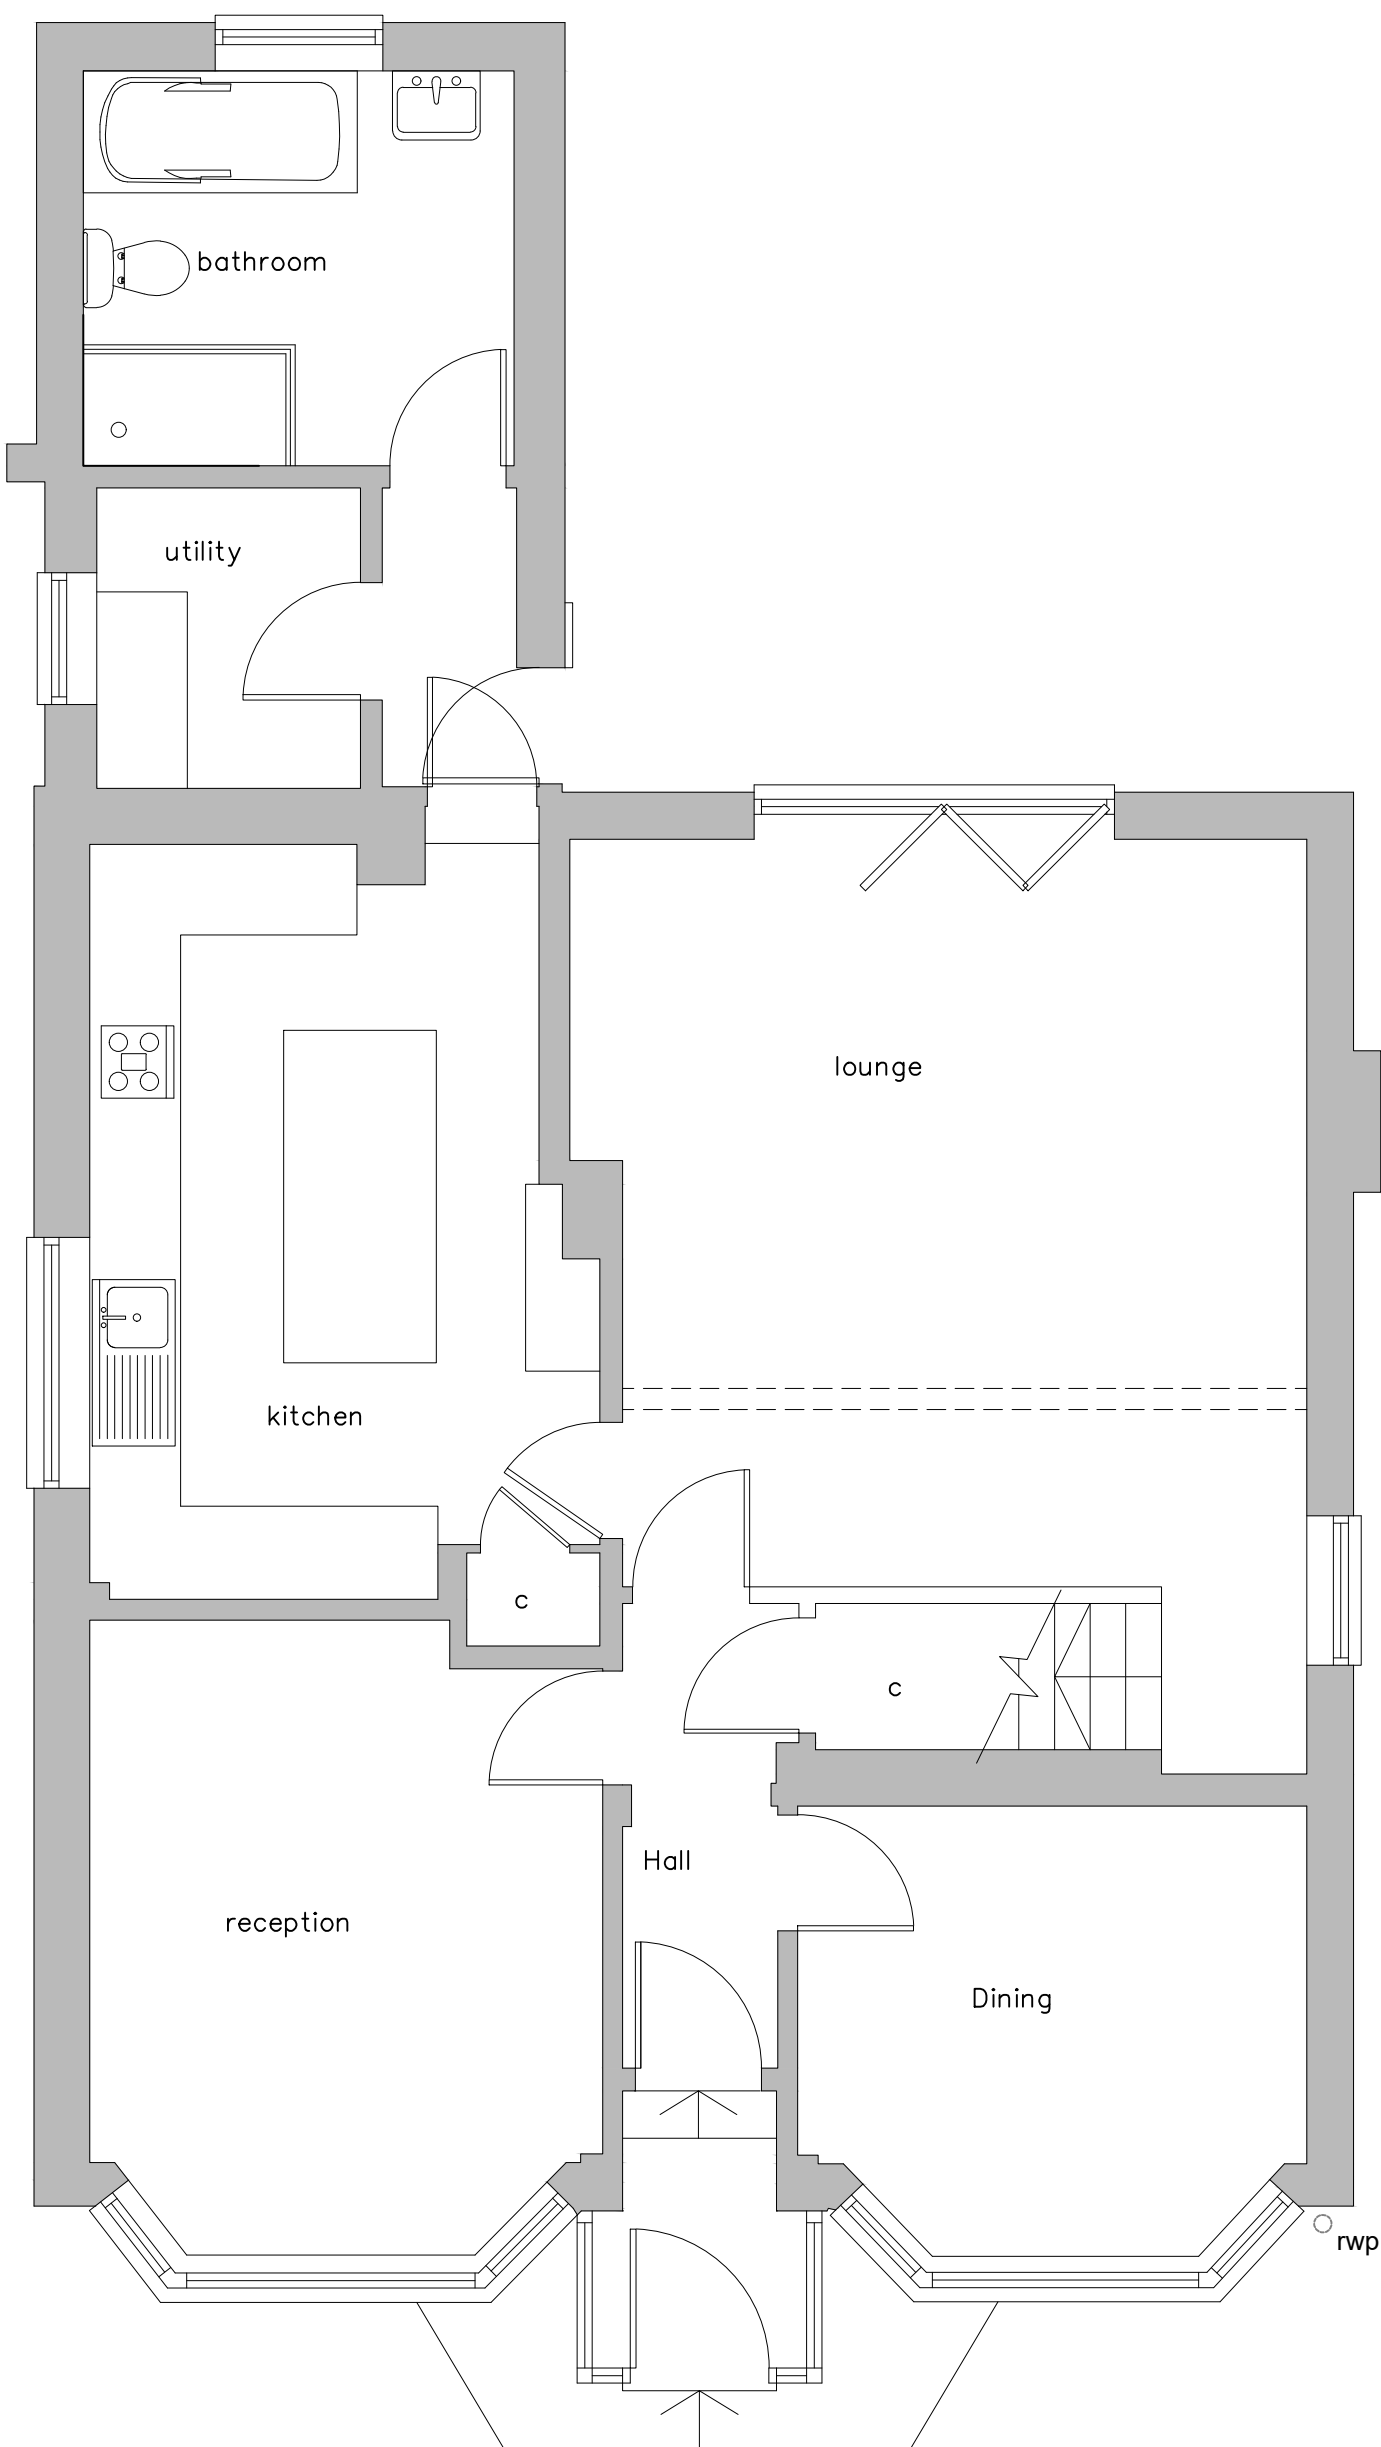


Ground Floor Plan

Scale 1:50

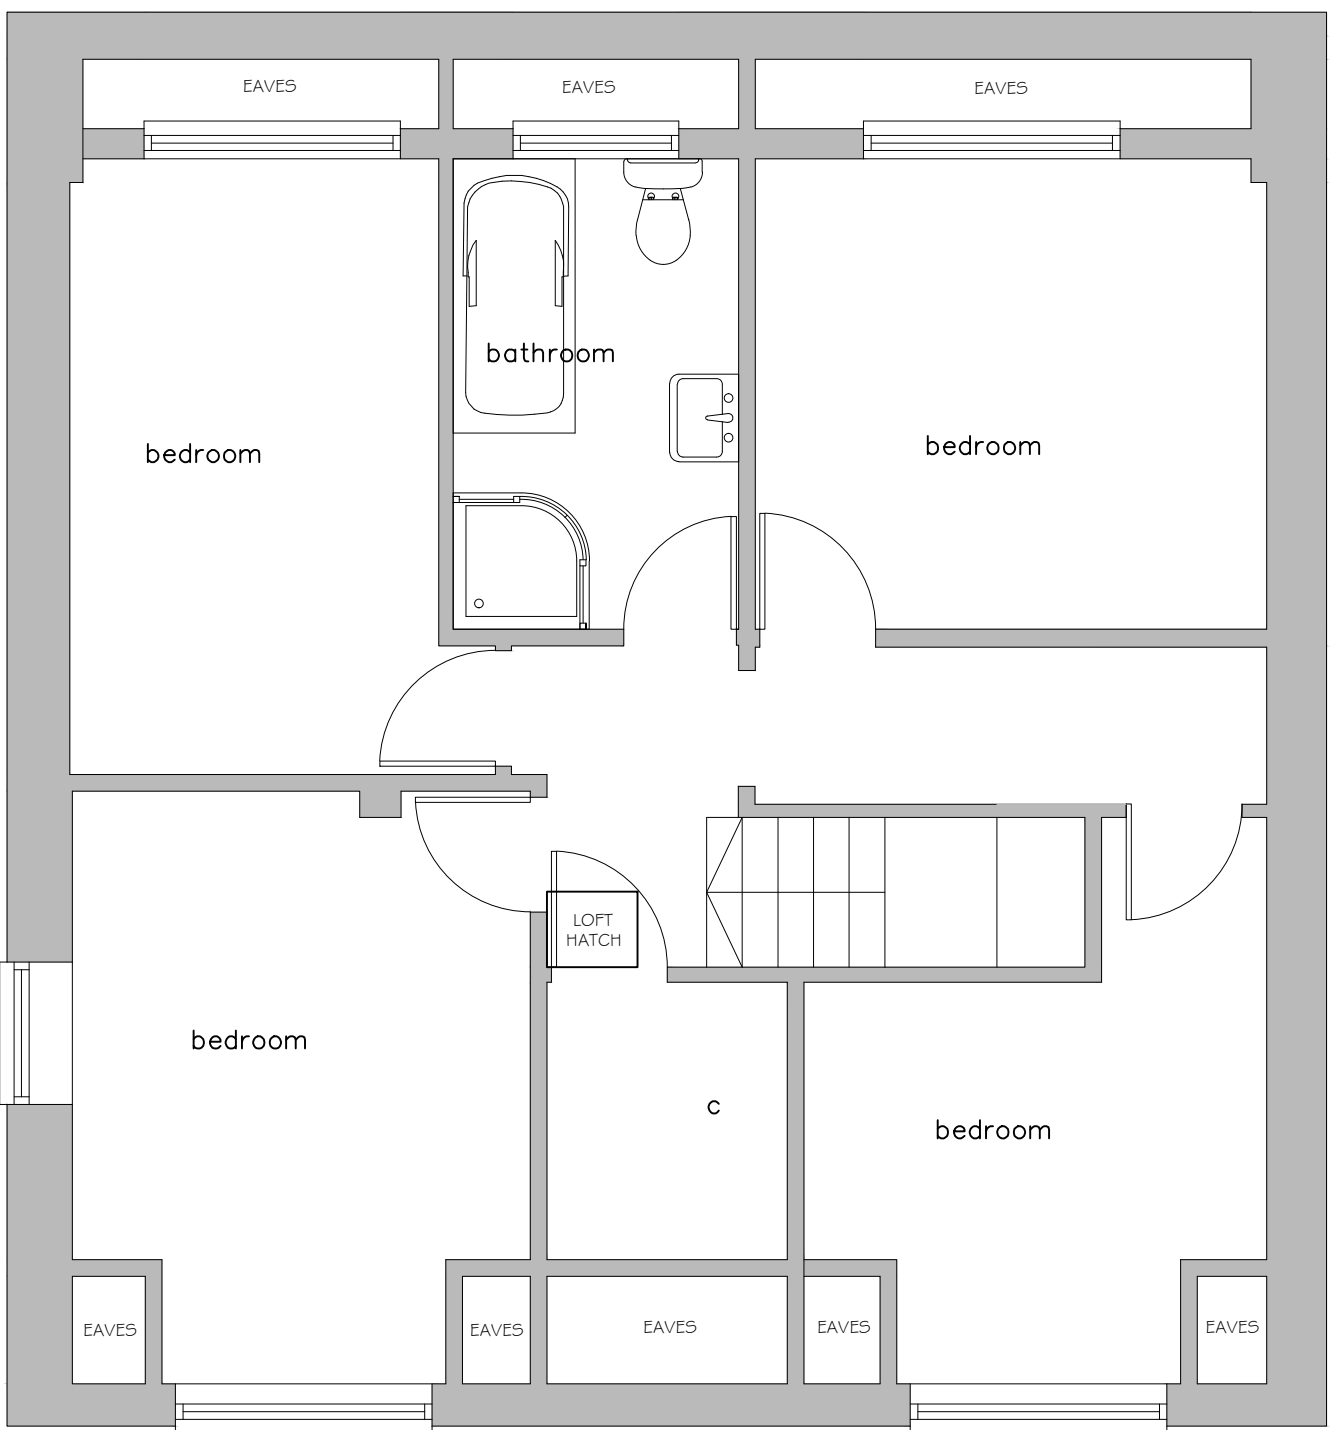



First Floor Plan

Scale 1:50

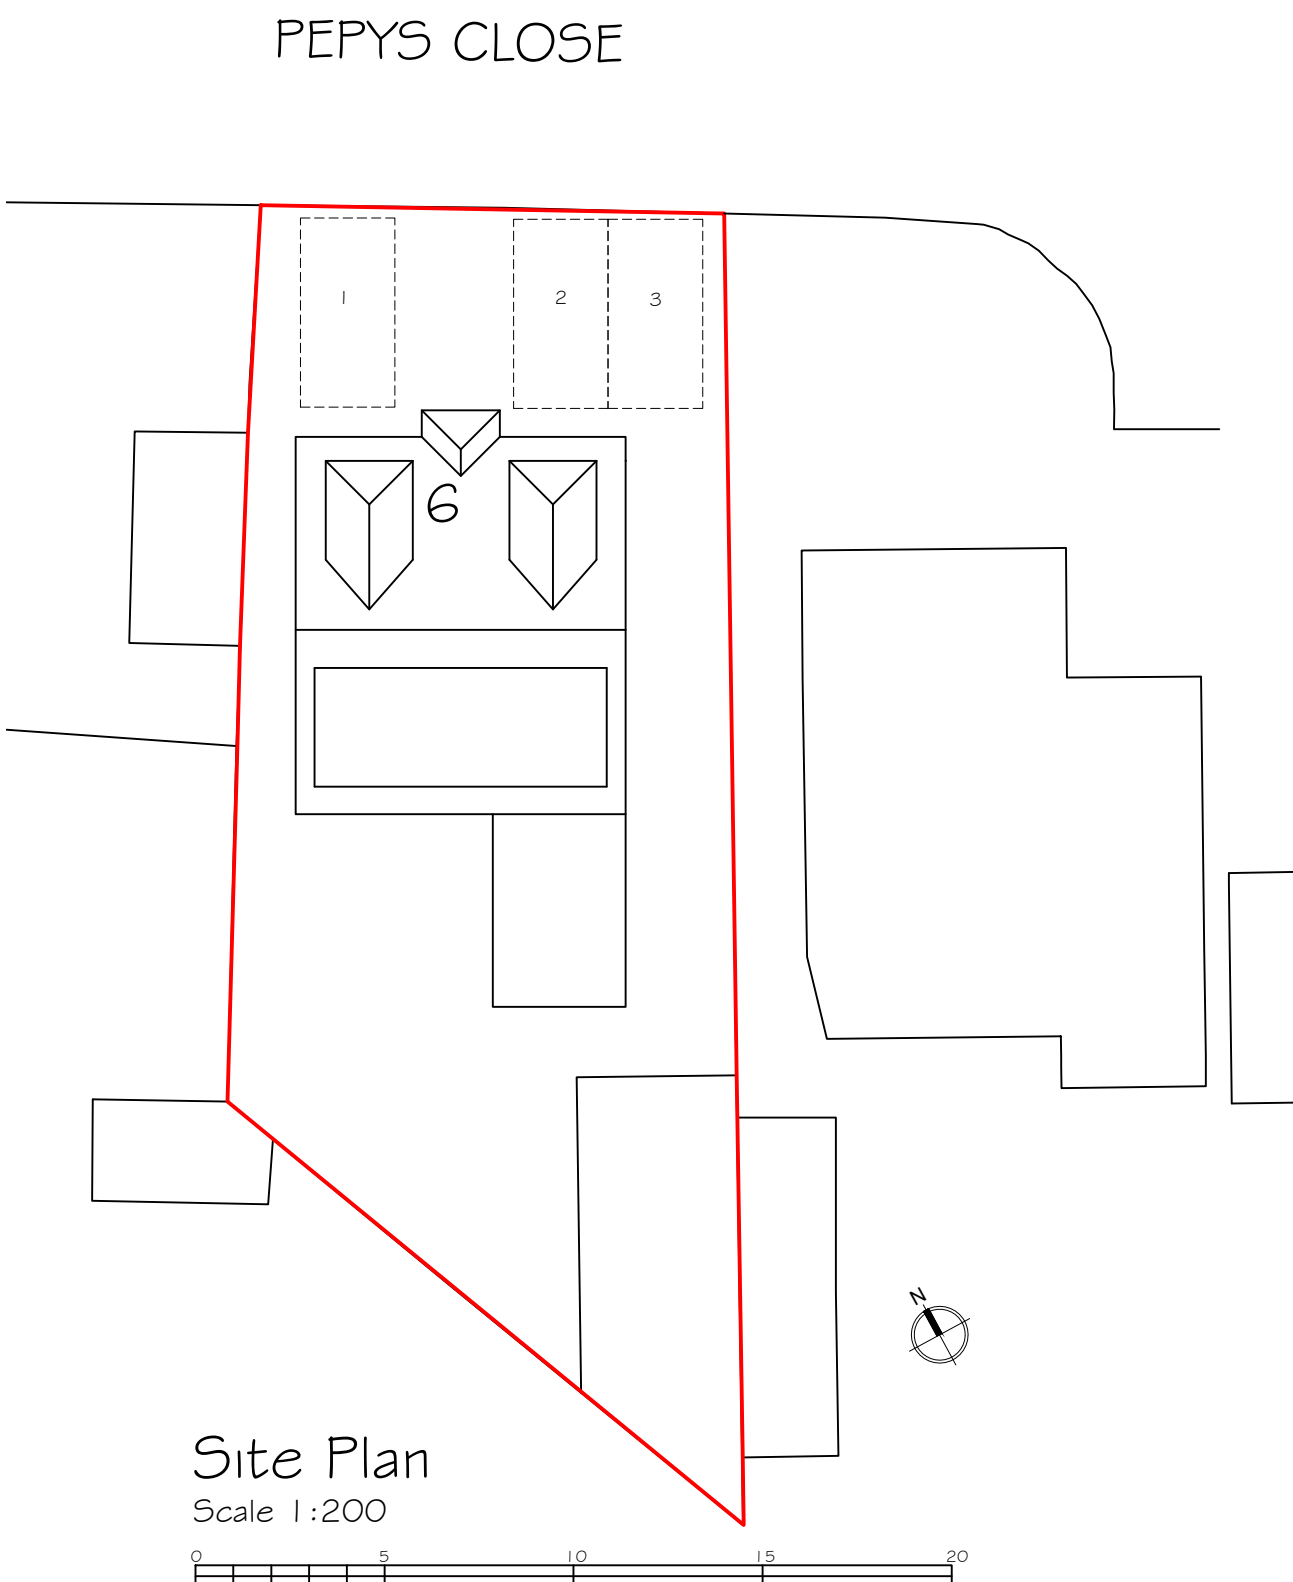


Site Plan

Scale 1:200

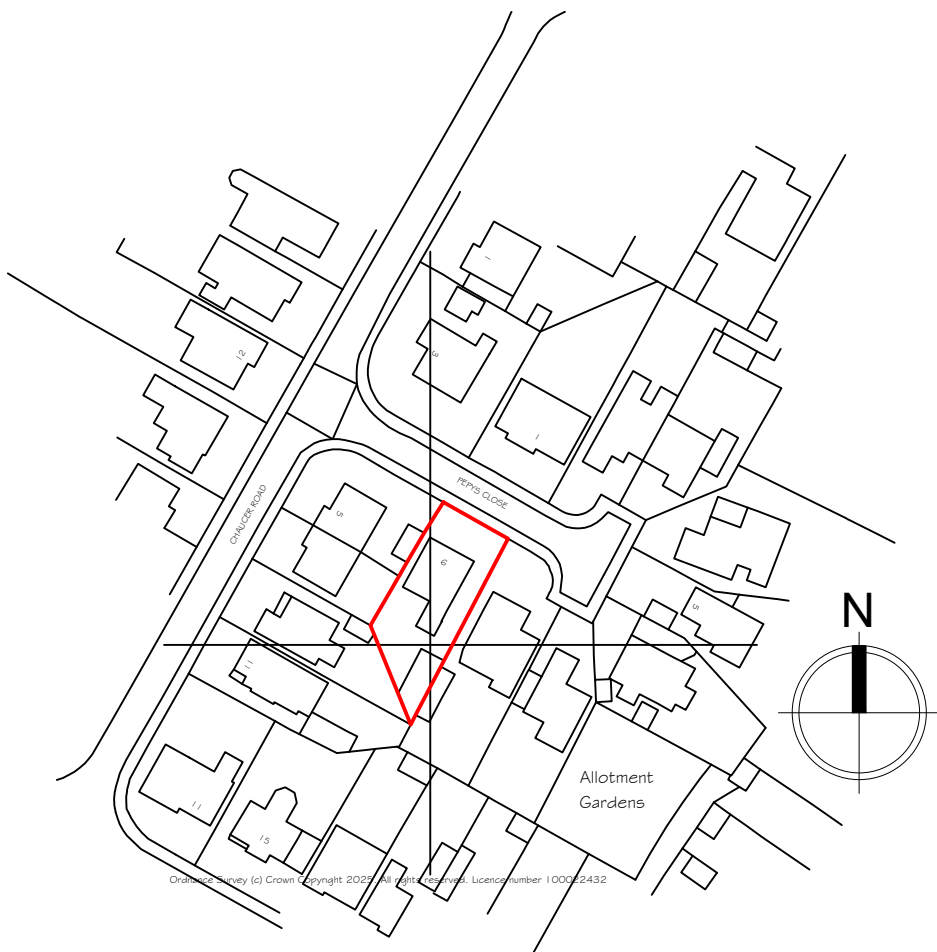 

Location Plan

Scale 1:1250

 

Rev A: Site plan added.

11 June 2025

Synergy Planning & Property Consultants Ltd The Office The Larches Rochester Kent ME3 7NQW		
Client Mr B Hayre		
Address 9 Pepy's Close		
Drawing title Previously approved plans & elevations		
Scale 1:50/1:100/1:200		
Date April 2025	Drawn by	
Drawing No 24/459/01	A	