



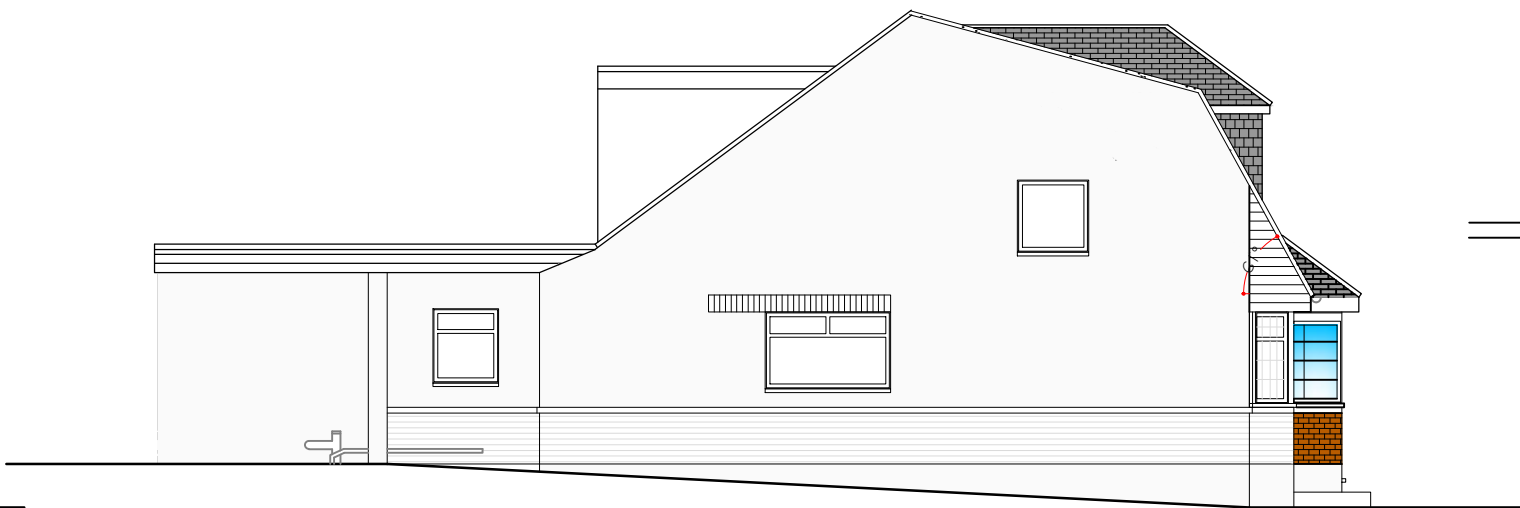


North Elevation


Scale 1:100

 

East Elevation

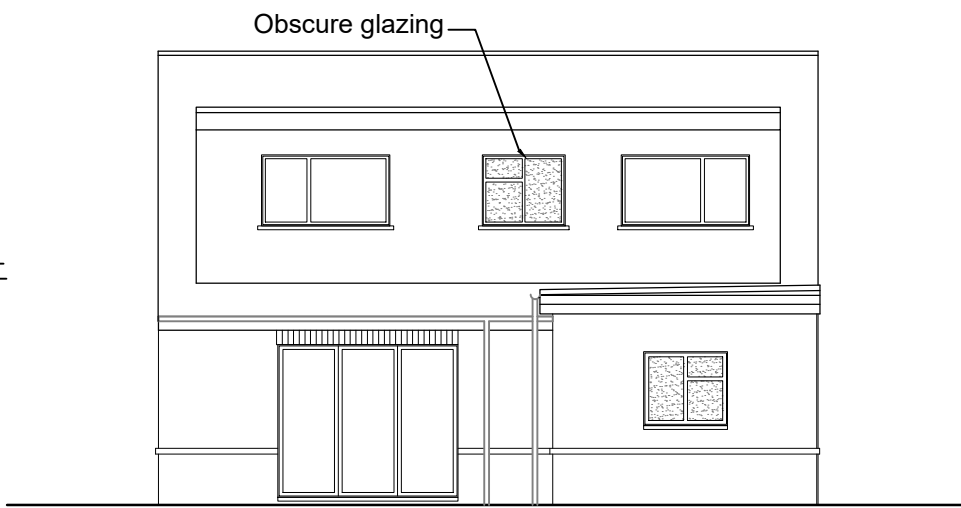


South Elevation

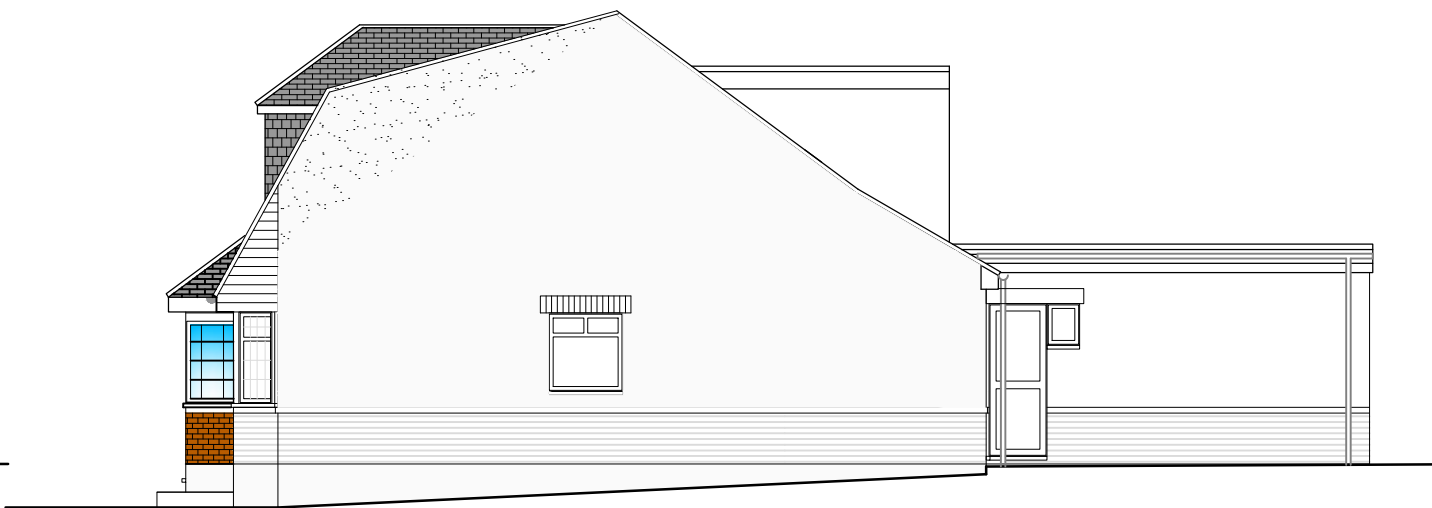


West Elevation

PEPYS CLOSE

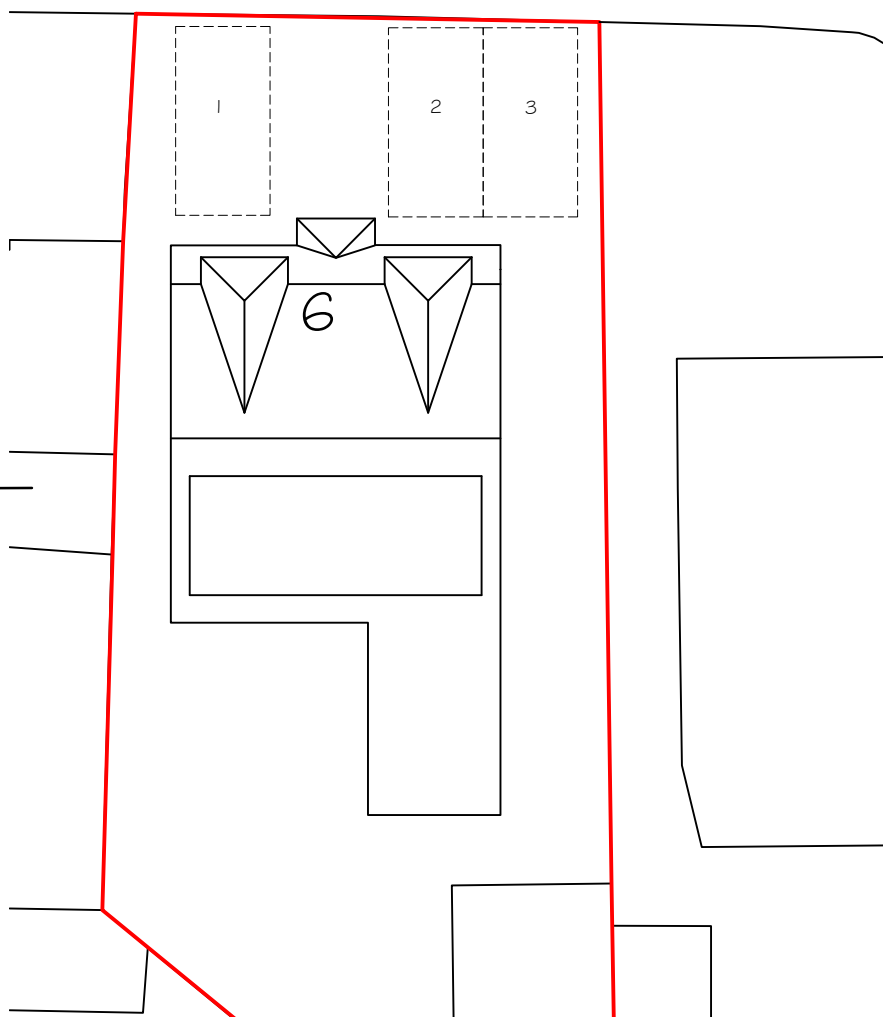


Site Plan

Scale 1:200

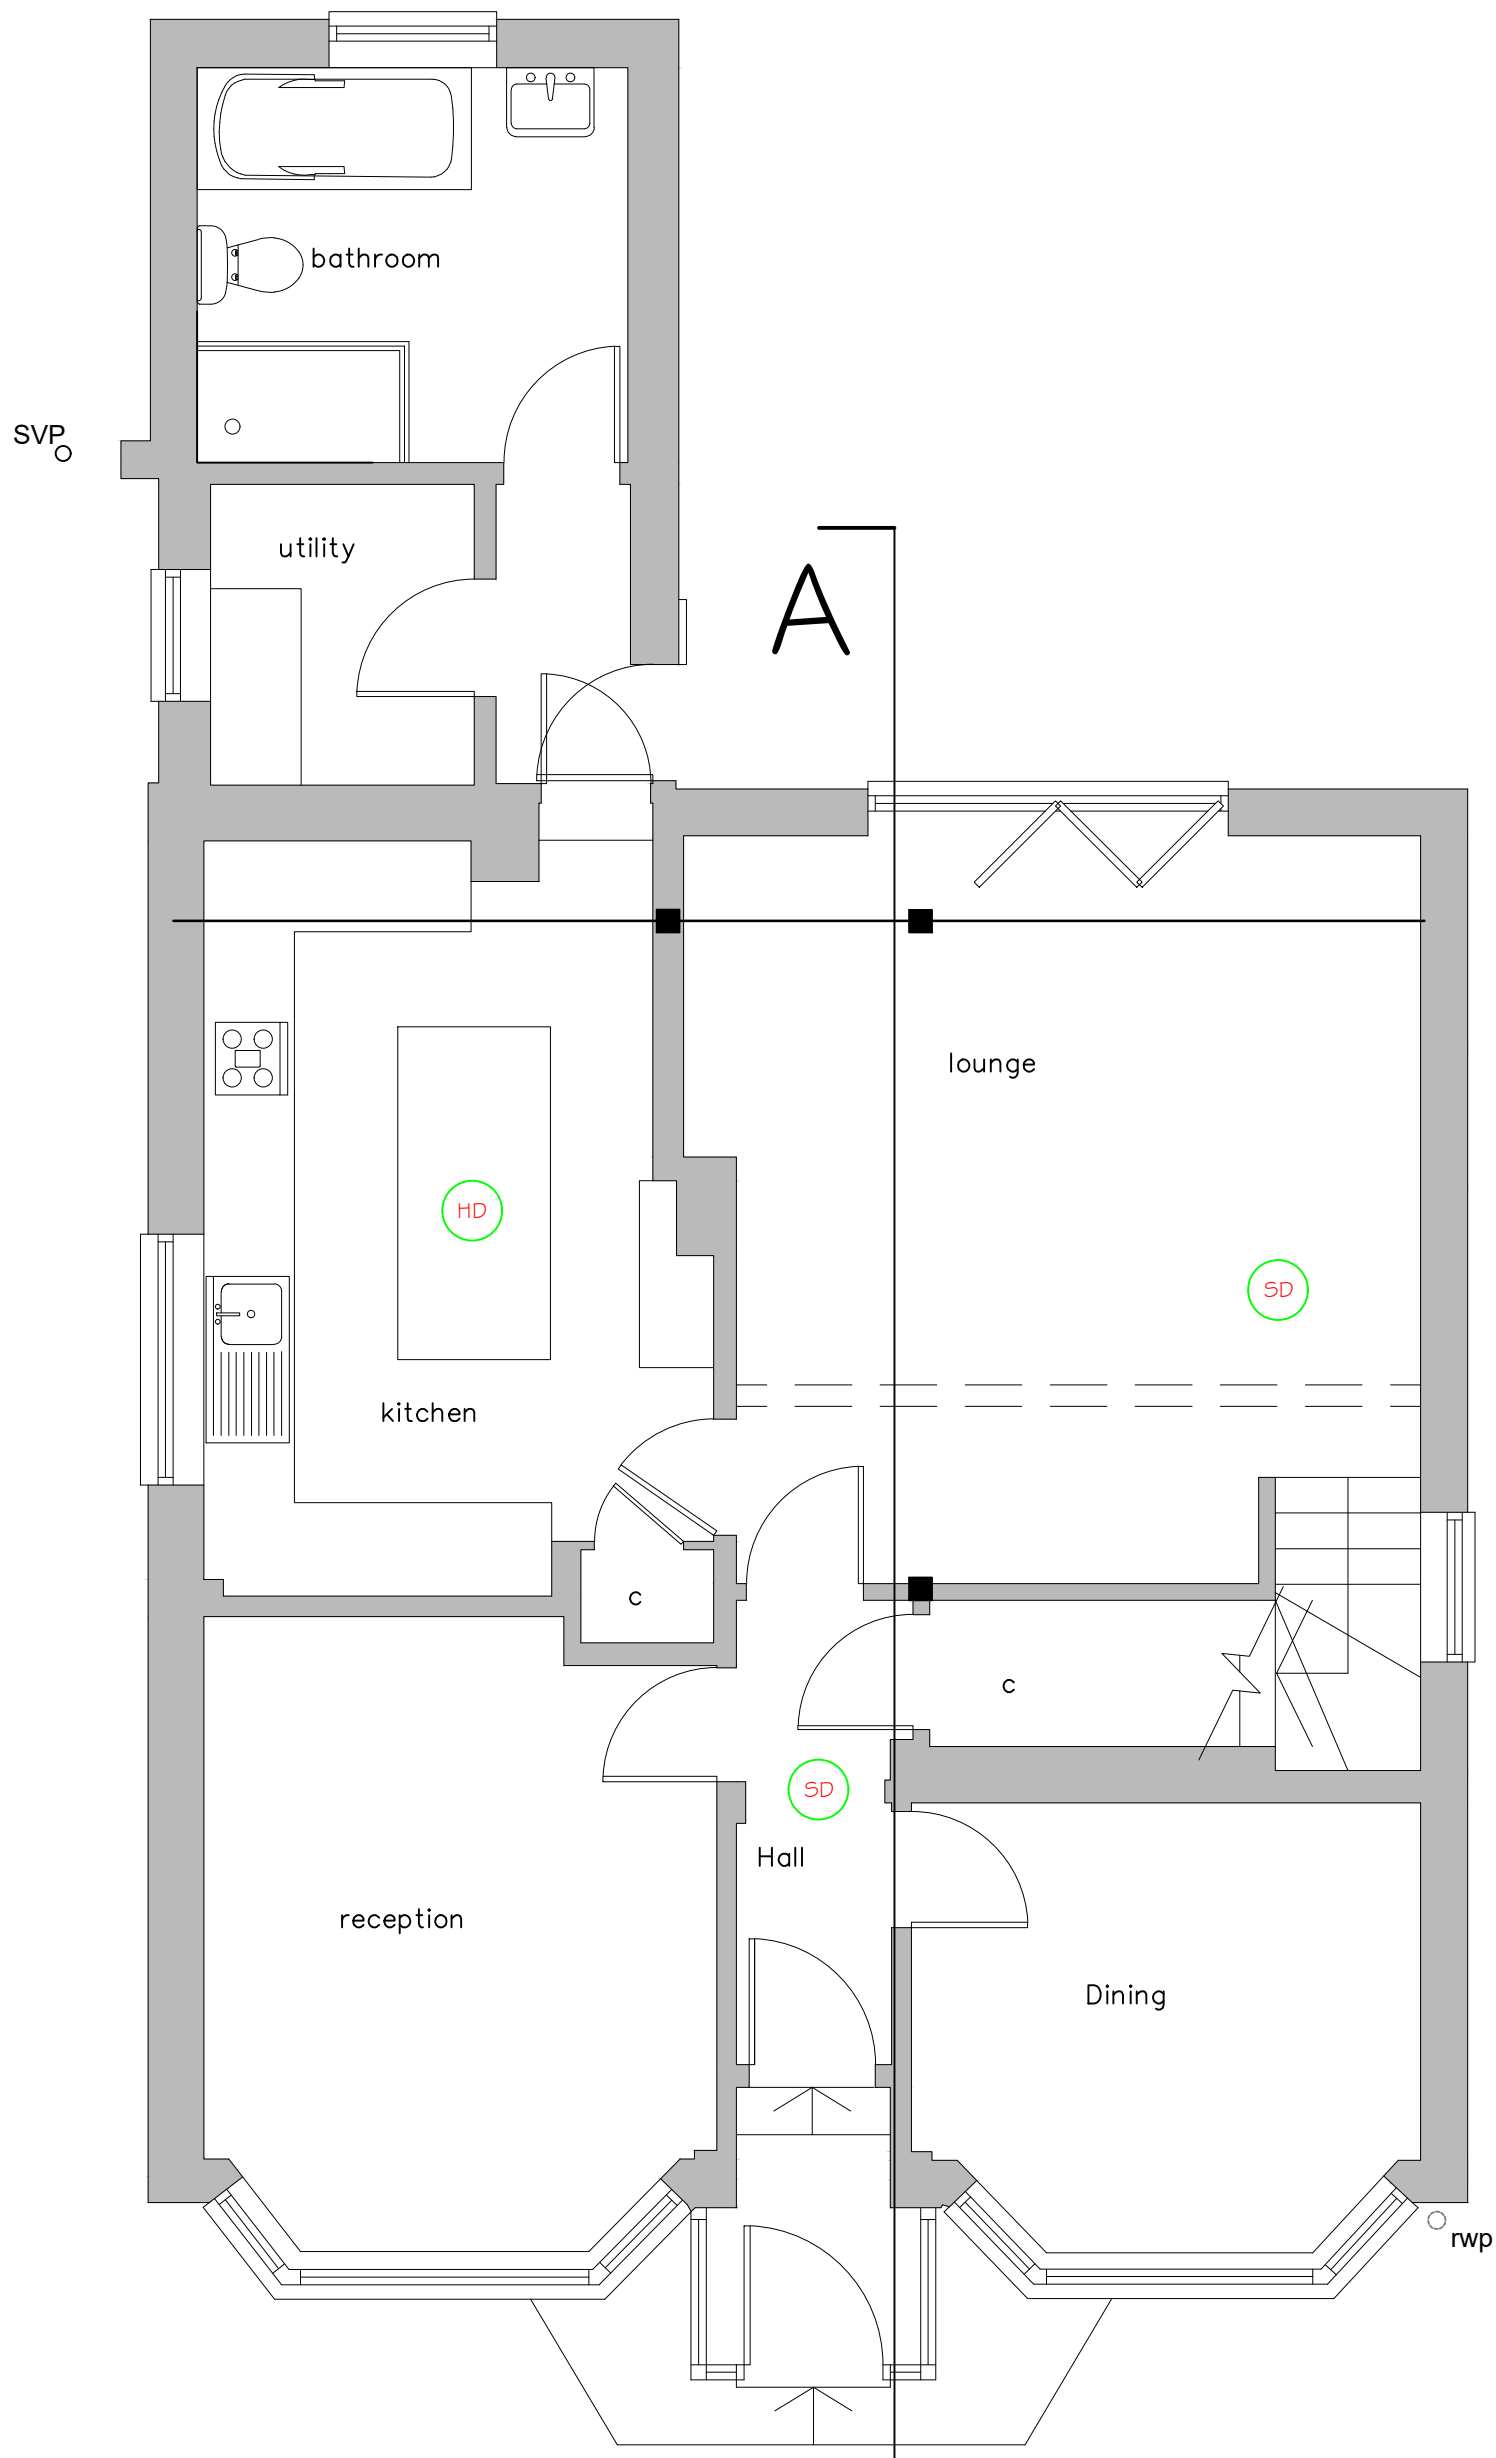


Ground Floor Plan

Scale 1:50

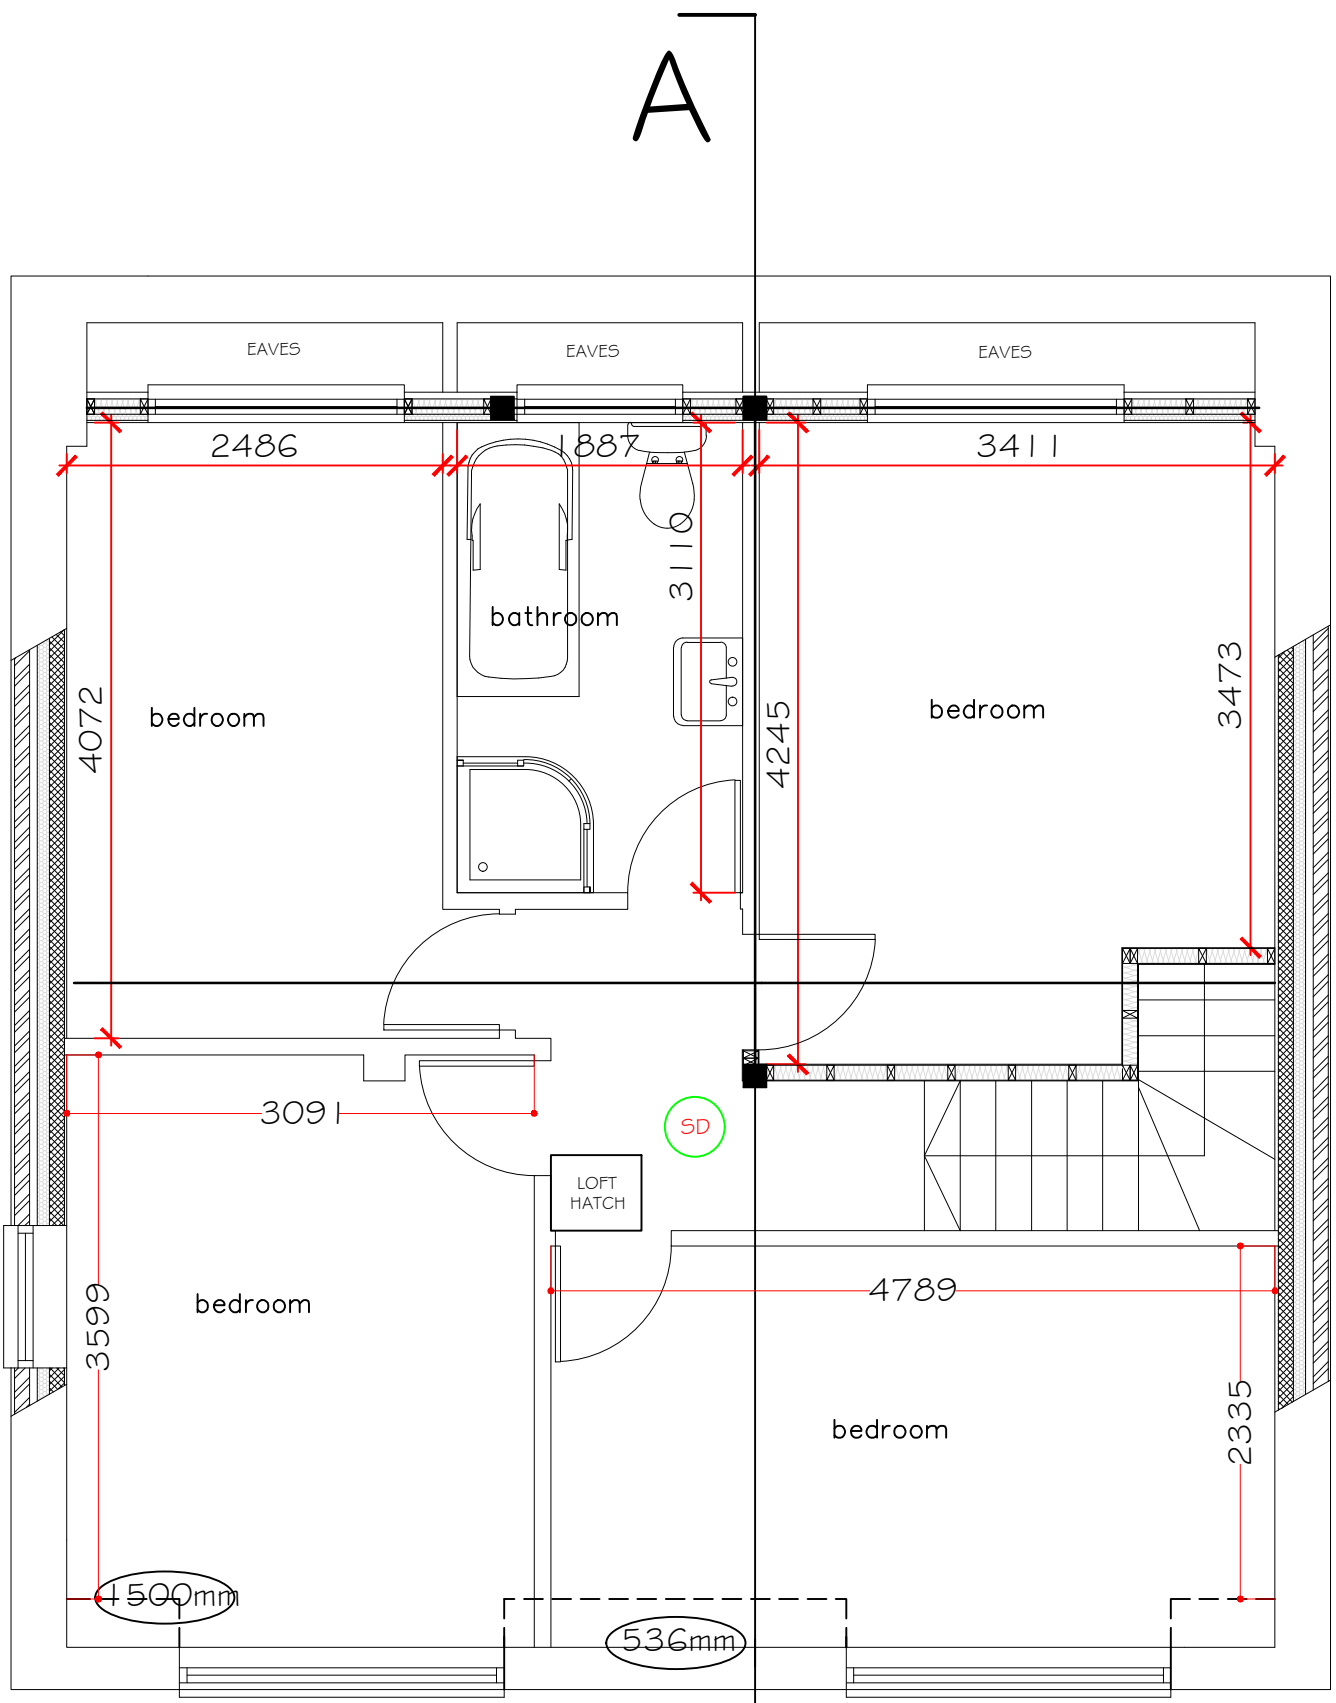

First Floor Plan

Scale 1:50

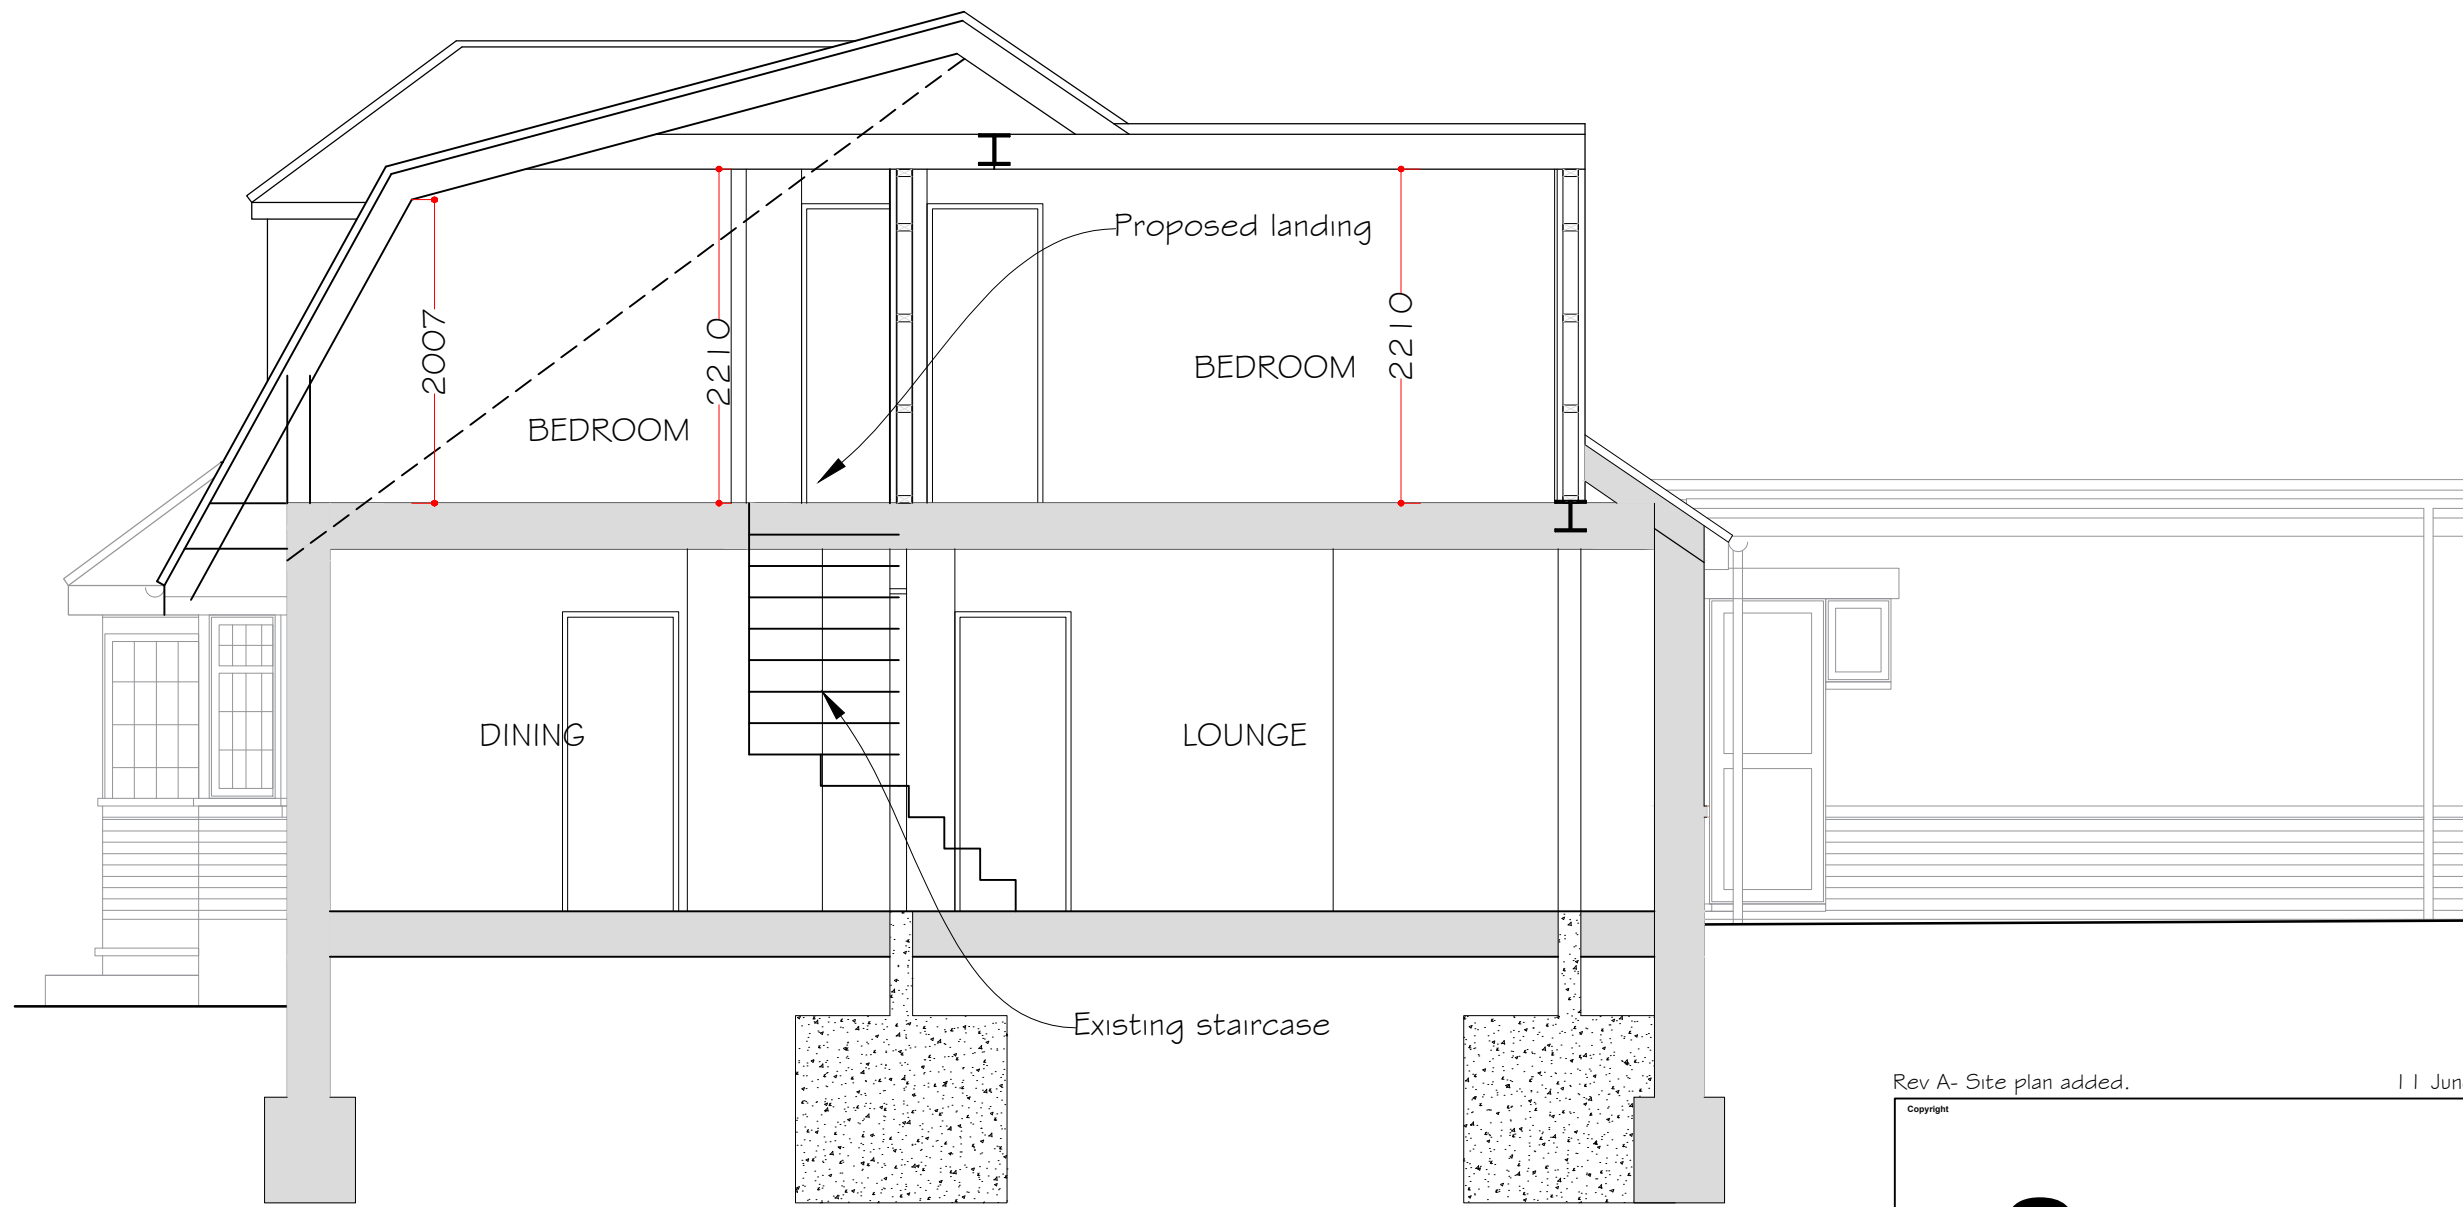

Section A-A

Scale 1:50



Rev A: Site plan added.

11 June 2025

Synergy

Planning & Property Consultants Ltd
The Office
The Larches
Rochester
Kent ME3 7NQW

Client
Mr B Hayre

Address
9 Pepy's Close

Drawing title
Proposed plans & elevations

Scale
1:50/1:100/1:200

Date
April 2025

Drawn by

Drawing No
24/459/02

A