




Front Elevation




Side Elevation



Rear Elevation

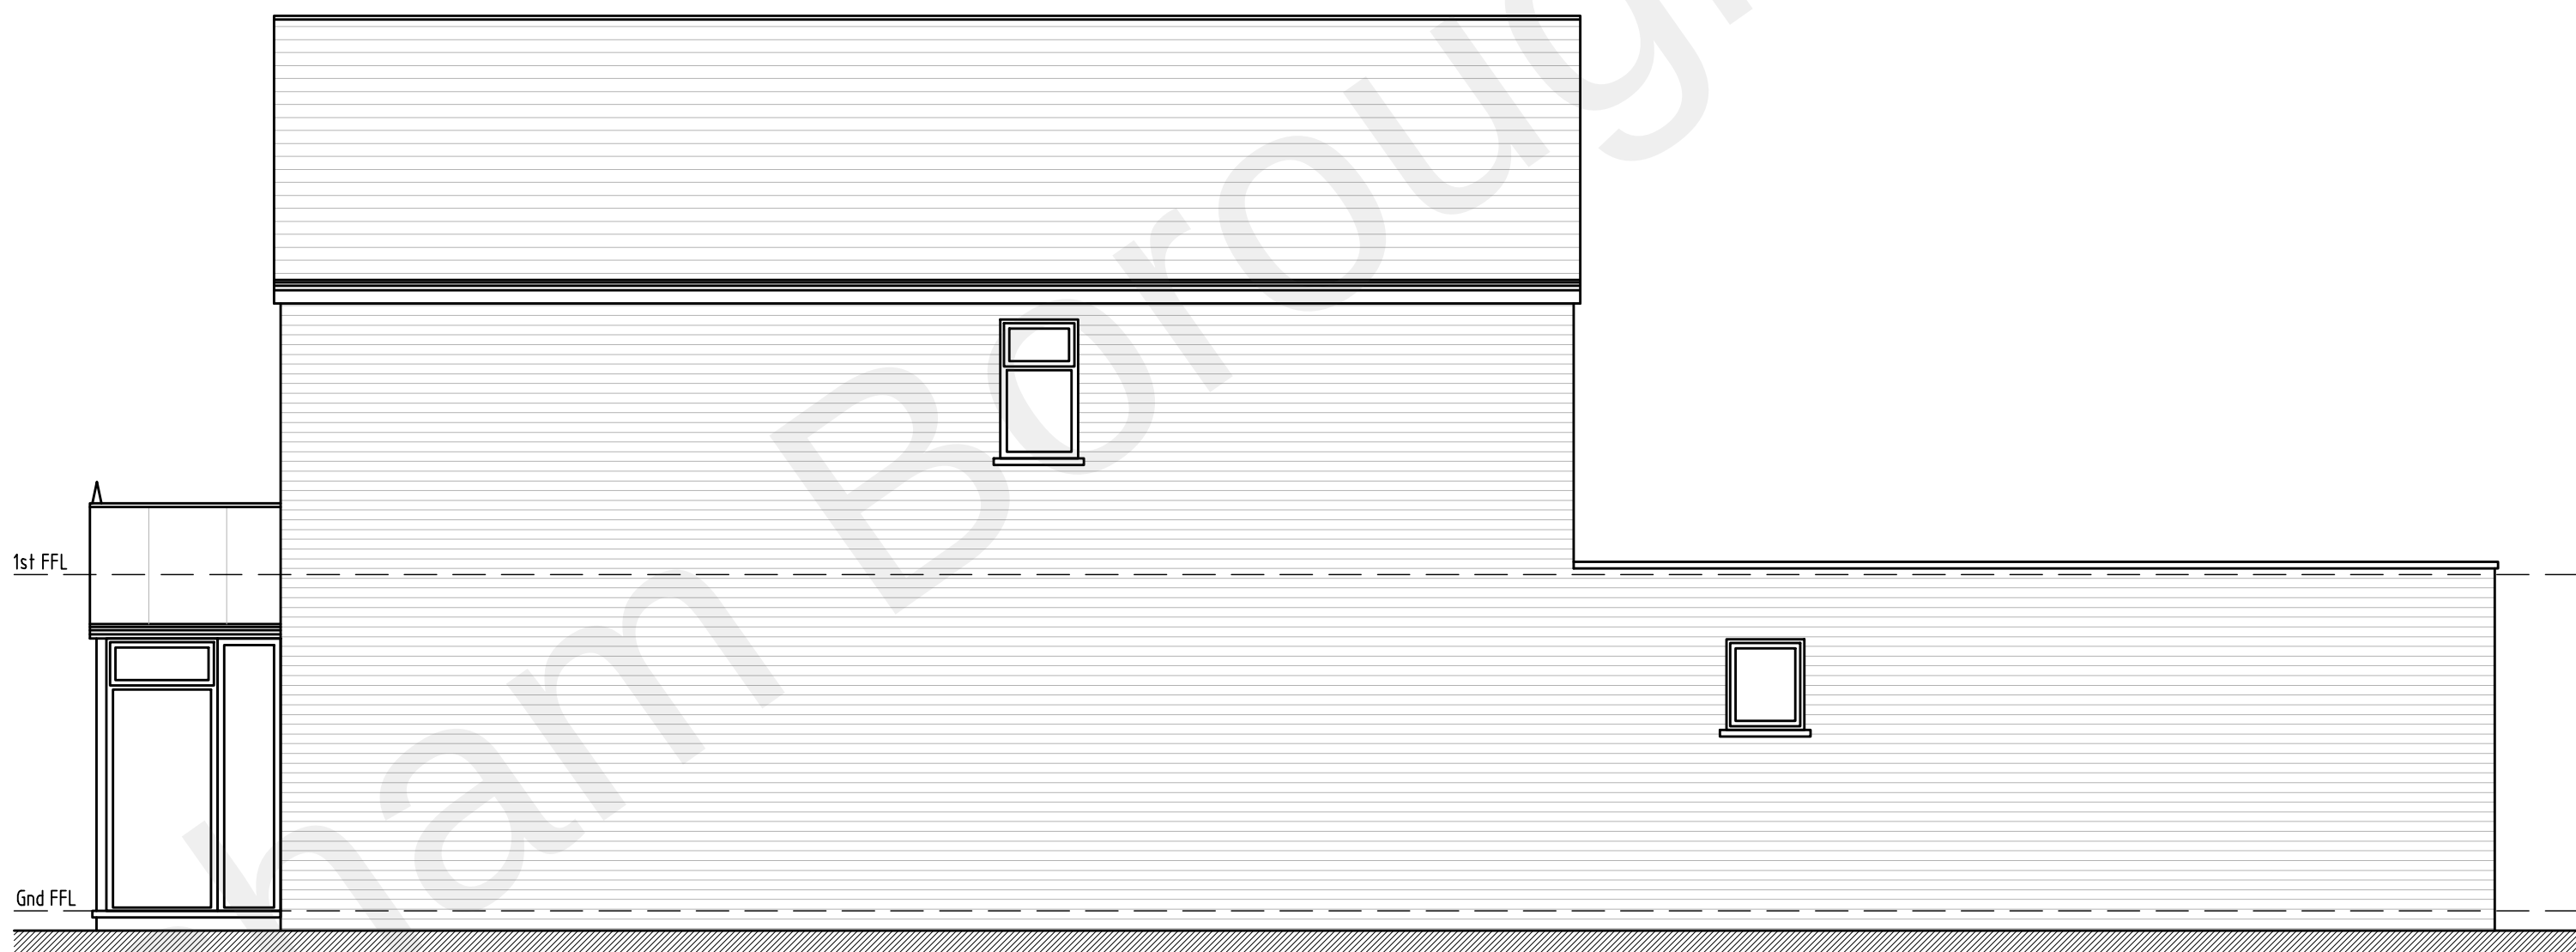

Side Elevation

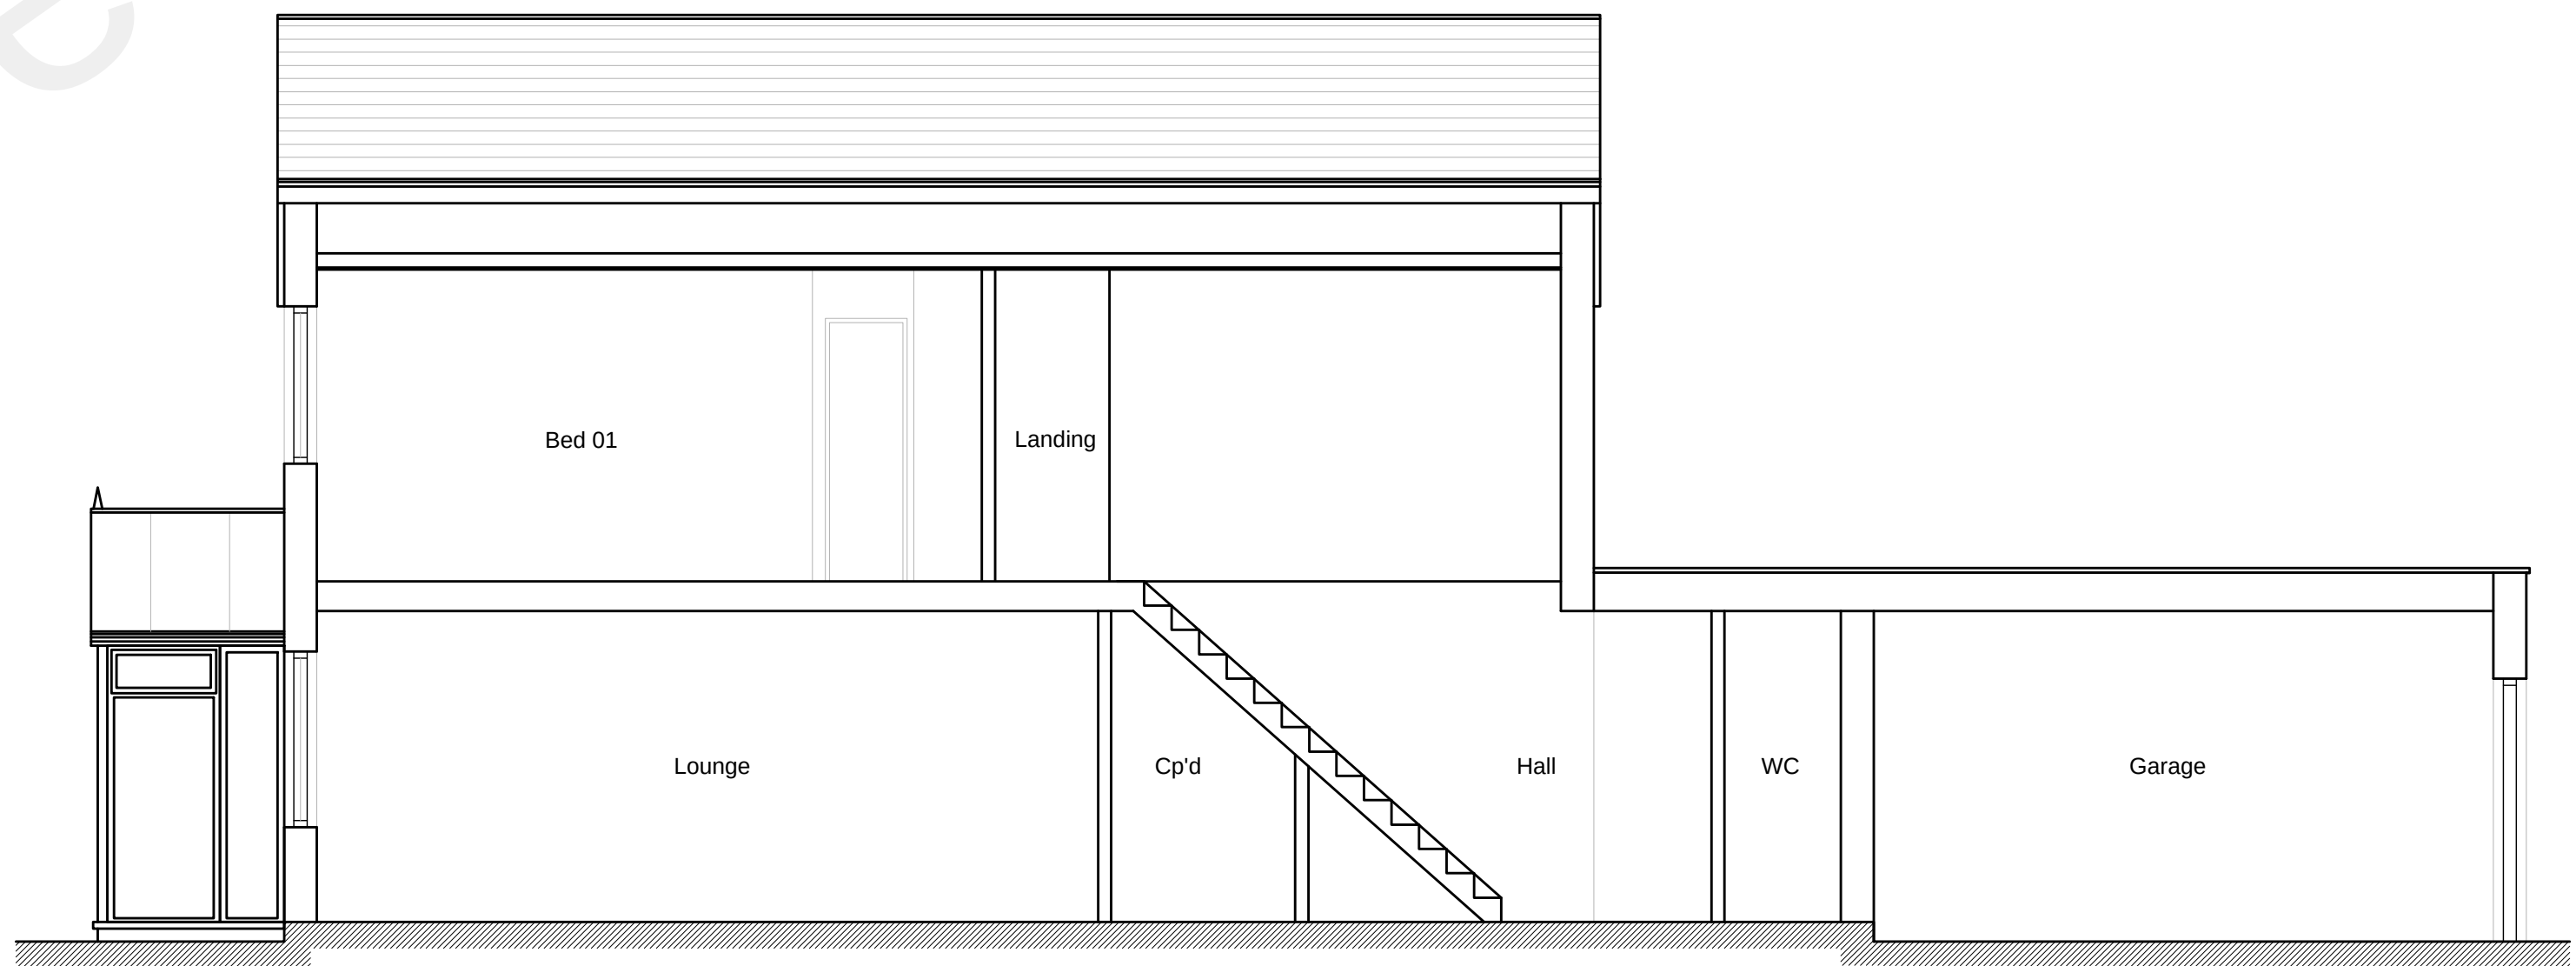

Section A-A



REV	DESCRIPTION	DATE	INT	CHKD
STATUS	FOR INFORMATION			

Client
Mr & Mrs Oakley

Project
Beechcroft, Wrotham Road,
Meopham, Kent. DA13 0AQ

Title
Existing Elevations & Section

Scale 1:50@A1	Date July '21	Drawn N/A	Checked N/A
Project No: 2021-174	Drawing No. 003	Revision ~	