



PREVIOUSLY APPROVED

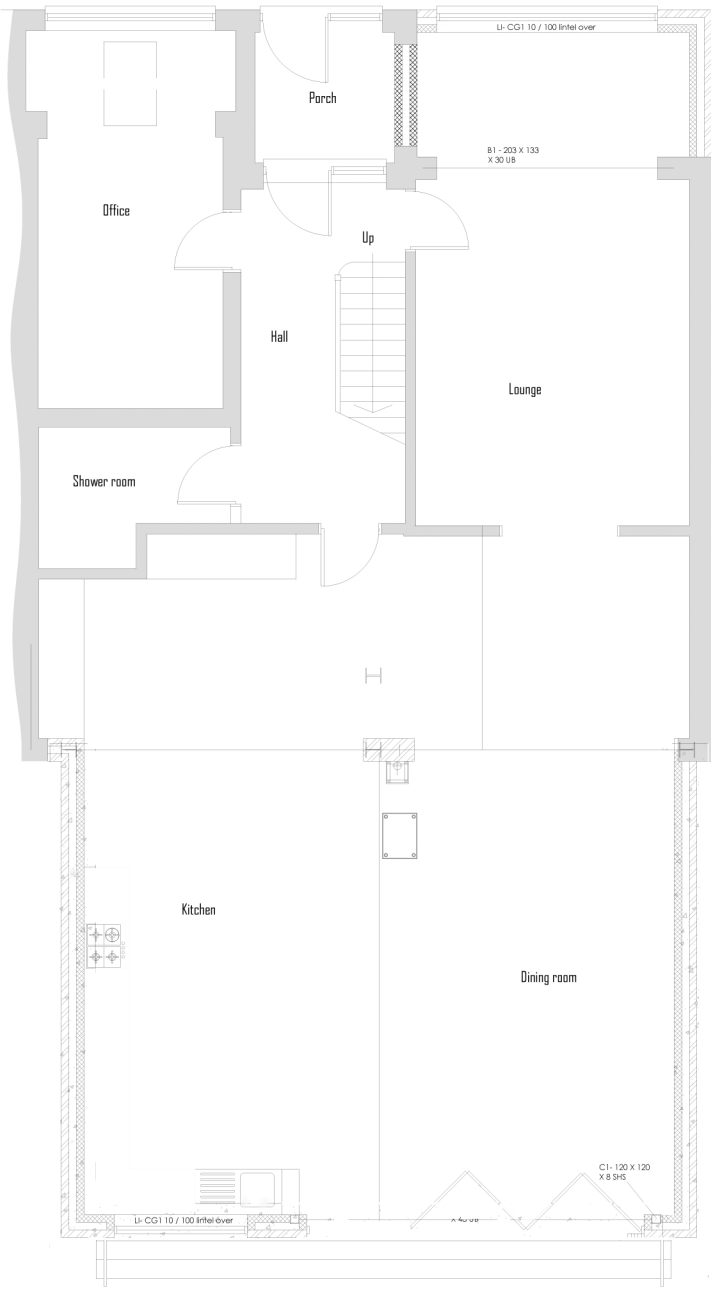

Ground Floor Plan  
Scale 1:50  
0 0.5 1 2 3 4 5 6 7 8 9 10

PROPOSED PLANS

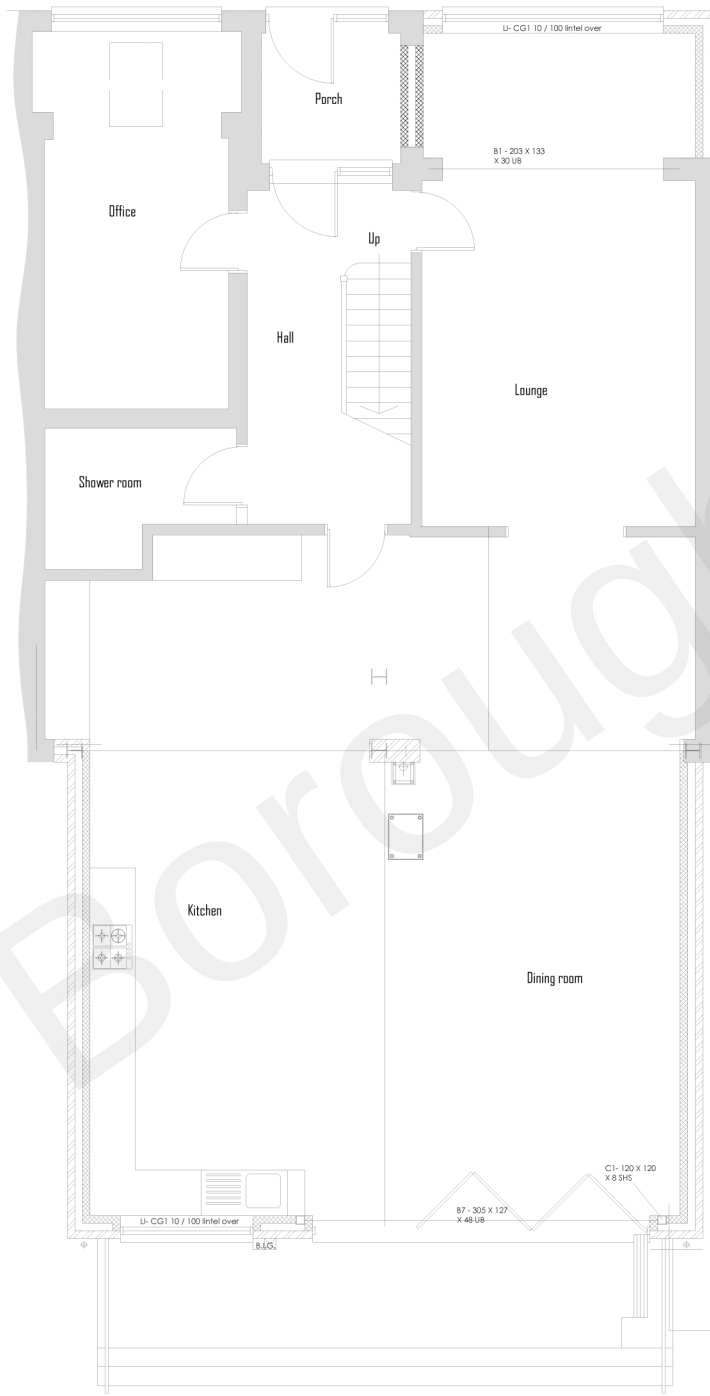

Ground Floor Plan  
Scale 1:50  
0 0.5 1 2 3 4 5 6 7 8 9 10



GROUND FLOOR PLAN 1/100  
0 5 10

- NOTES:
- Do not scale from this drawing.
  - All dimensions to be verified on site and is in mm.
  - Builder to verify all dimensions, heights and levels prior to commencement of work.
  - All documents shall be checked to ensure that they are compatible by the contractor before construction commences. In the event of apparent ambiguity or contradiction the engineer and/ or architect shall be notified immediately.
  - The contractor in preparing his estimate shall visit the site and acquaint himself with the problems involved .
  - The contrator shall issue all statutory notices to the local Authority during progress and completion of works.

| REV                             | DESCRIPTION | DRAWN    | DATE     |
|---------------------------------|-------------|----------|----------|
| REVISIONS                       |             |          |          |
| Issued for                      |             |          |          |
| PLANNING                        |             |          |          |
| SITE ADDRESS                    |             |          |          |
| 53 NICKELBY ROAD                |             |          |          |
| GRAVESEND                       |             |          |          |
| KENT                            |             |          |          |
| DA12 4UQ                        |             |          |          |
| CLIENT                          |             |          |          |
| Moeed Sheikh                    |             |          |          |
| SCALE                           | SHEET SIZE  | DRAWN    | DATE     |
| I-100                           | A2          | KC       | 27-10-21 |
| DRAWING TITLE                   |             |          |          |
| PREVIOUSLY APPROVED FLOOR PLANS |             |          |          |
| PROPOSED FLOOR PLANS            |             |          |          |
| DRAWING NUMBER                  |             | REVISION |          |
| A102                            |             | -        |          |

MAC  
DESIGNERS LTD.

UNIT 4  
INNOVATION CENTRE  
CANAL STREET  
ROCHESTER, KENT  
ME2 4DT

T: 0147440-7575  
M: 073-7501-9174

www.mac-designers.com  
info@mac-designers.com

Company Reg. No. 11613890  
VAT Reg. No. 956 2764 15