



EXISTING FLOOR PLANS & ELEVATIONS W/ PD EXTENSIONS AS APPROVED (APP REF: 20210368)

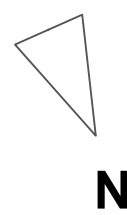

Notes:

NOTES:


- Do not scale from this drawing.
- All dimensions to be verified on site and is in mm.
- Builder to verify all dimensions, heights and levels prior to commencement of work.
- All documents shall be checked to ensure that they are compatible by the contractor before construction commences. In the event of apparent ambiguity or contradiction the engineer and/ or architect shall be notified immediately.
- The contractor in preparing his estimate shall visit the site and acquaint himself with the problems involved.
- The contractor shall issue all statutory notices to the local Authority during progress and completion of works.

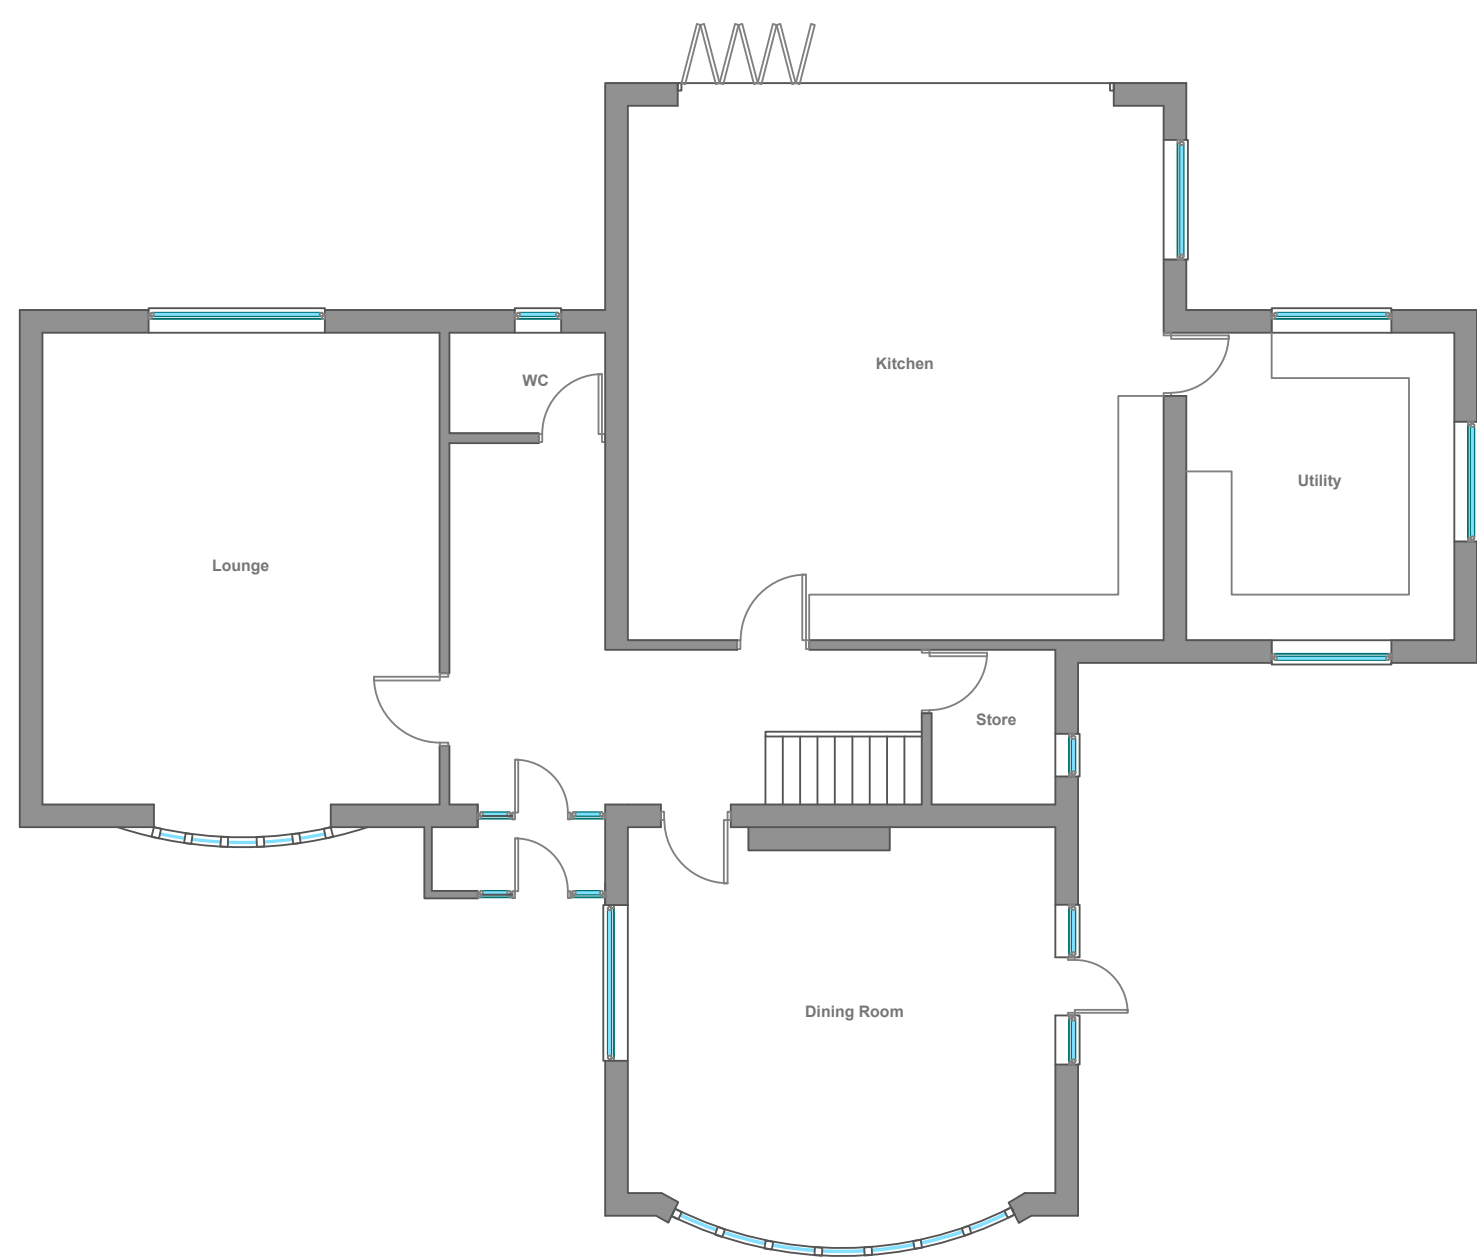

GROUND FLOOR




FIRST FLOOR

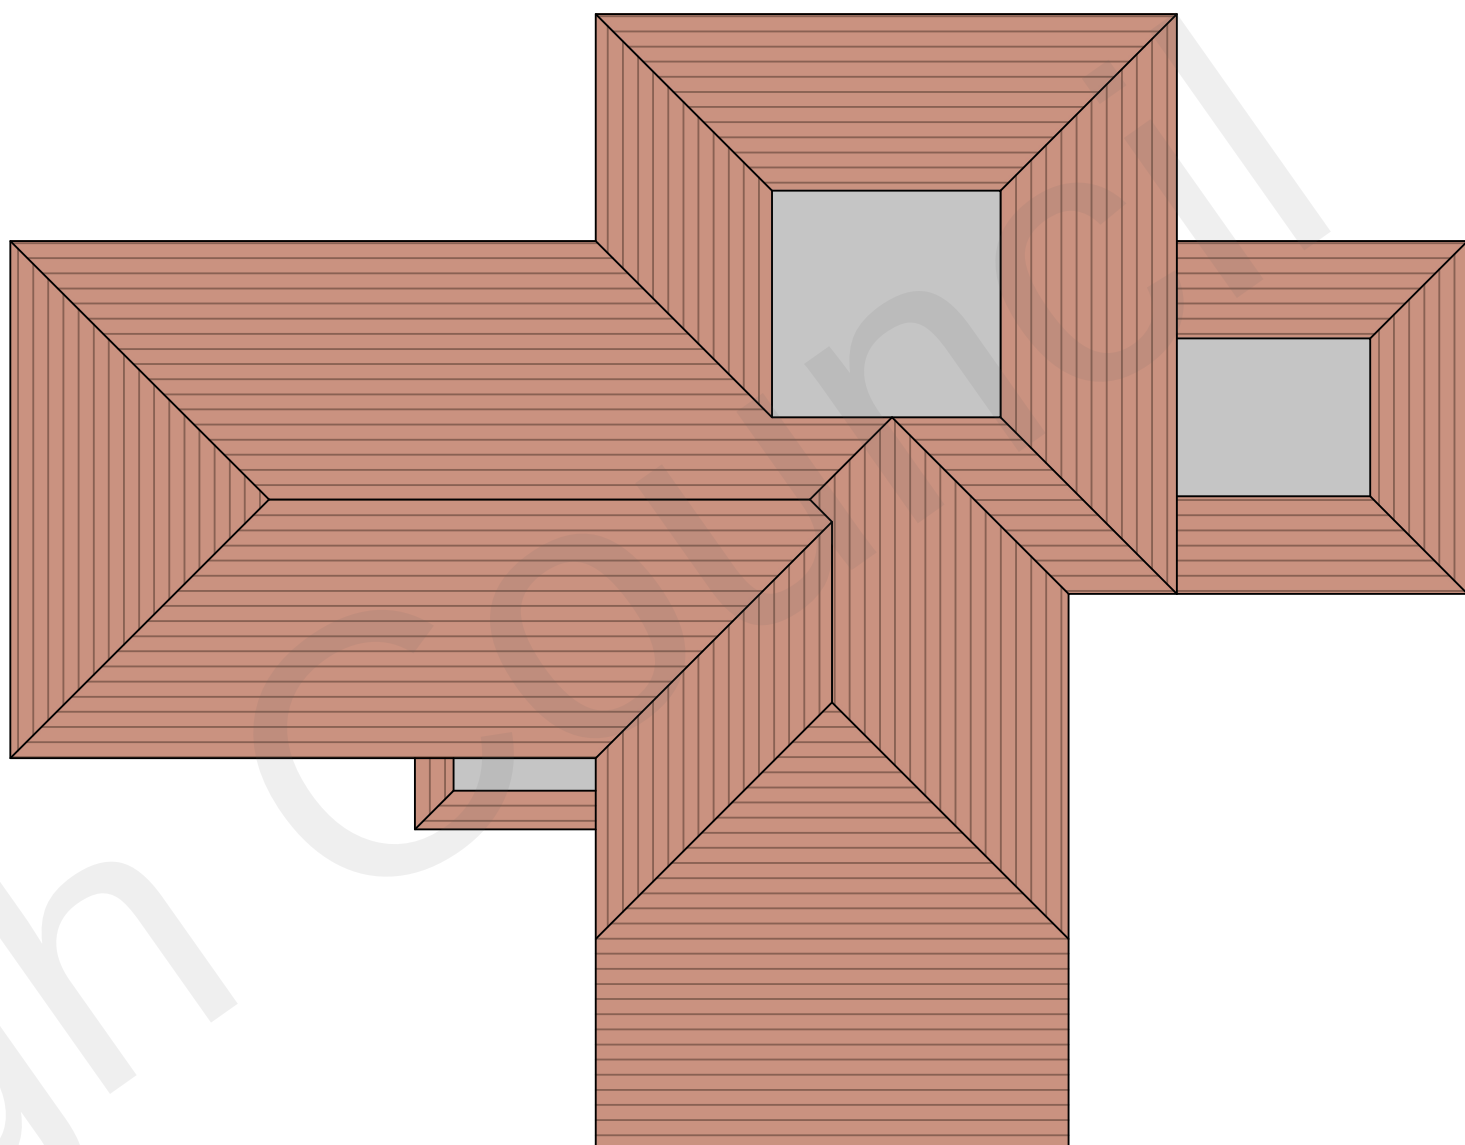

ROOF



NORTH ELEVATION

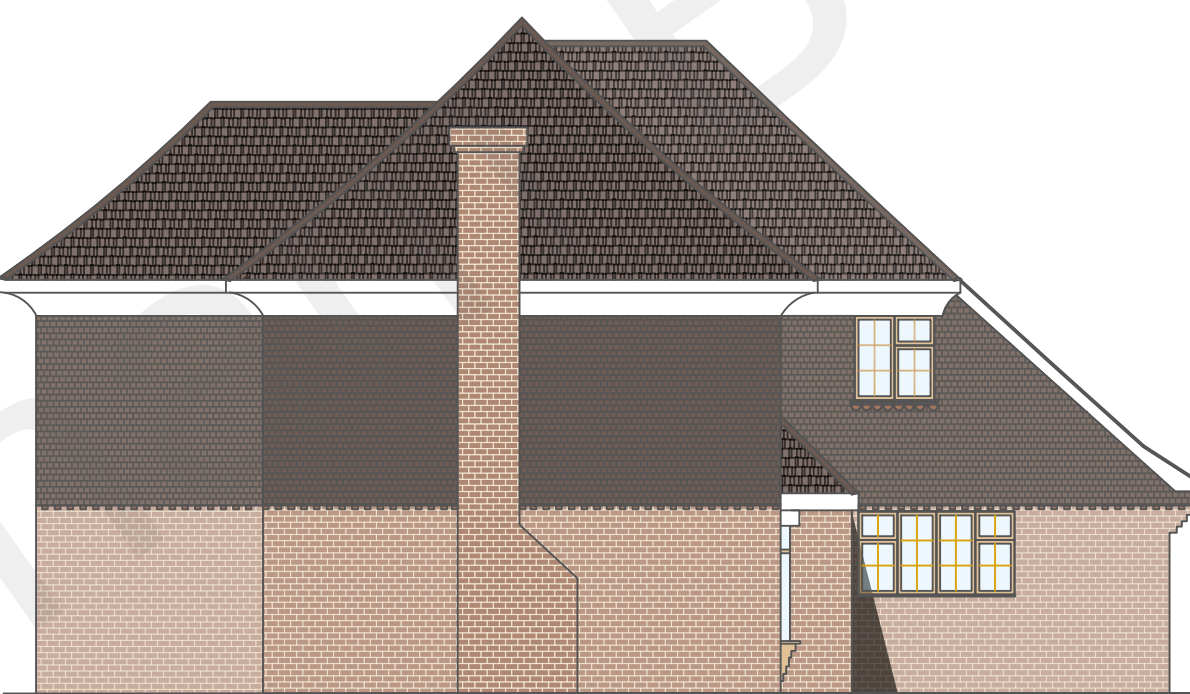

EAST ELEVATION



SOUTH ELEVATION



WEST ELEVATION



1	0	1	2	3
A	-	-	-/-/-	
REV:	DESCRIPTION:	BY:	DATE:	
STATUS:	PLANNING ISSUE			

BARRONEDWARDS
PLANNING & ARCHITECTURE

Whitehall Place
47 The Terrace, Gravesend, Kent
DA12 2DL
01474 247 787
info@barronedwards.co.uk
www.barronedwards.co.uk

SITE:	Courtlands Gravesend Road Gravesend, Shorne, Kent DA12 3JR
TITLE:	Existing Floor Plans W/ Permitted Development Extensions Shown as approved (app ref: 20210368)

SCALE AT A1: 1:100	DATE: 07/04/21	DRAWN: AM
PROJECT NO: 210603 A	DRAWING NO: 003	REVISION: -