


- Key
- FD Half hour fire check door
 - SD Smoke Detector
 - HD Heat Detector
 - CO Carbon Dioxide Detector

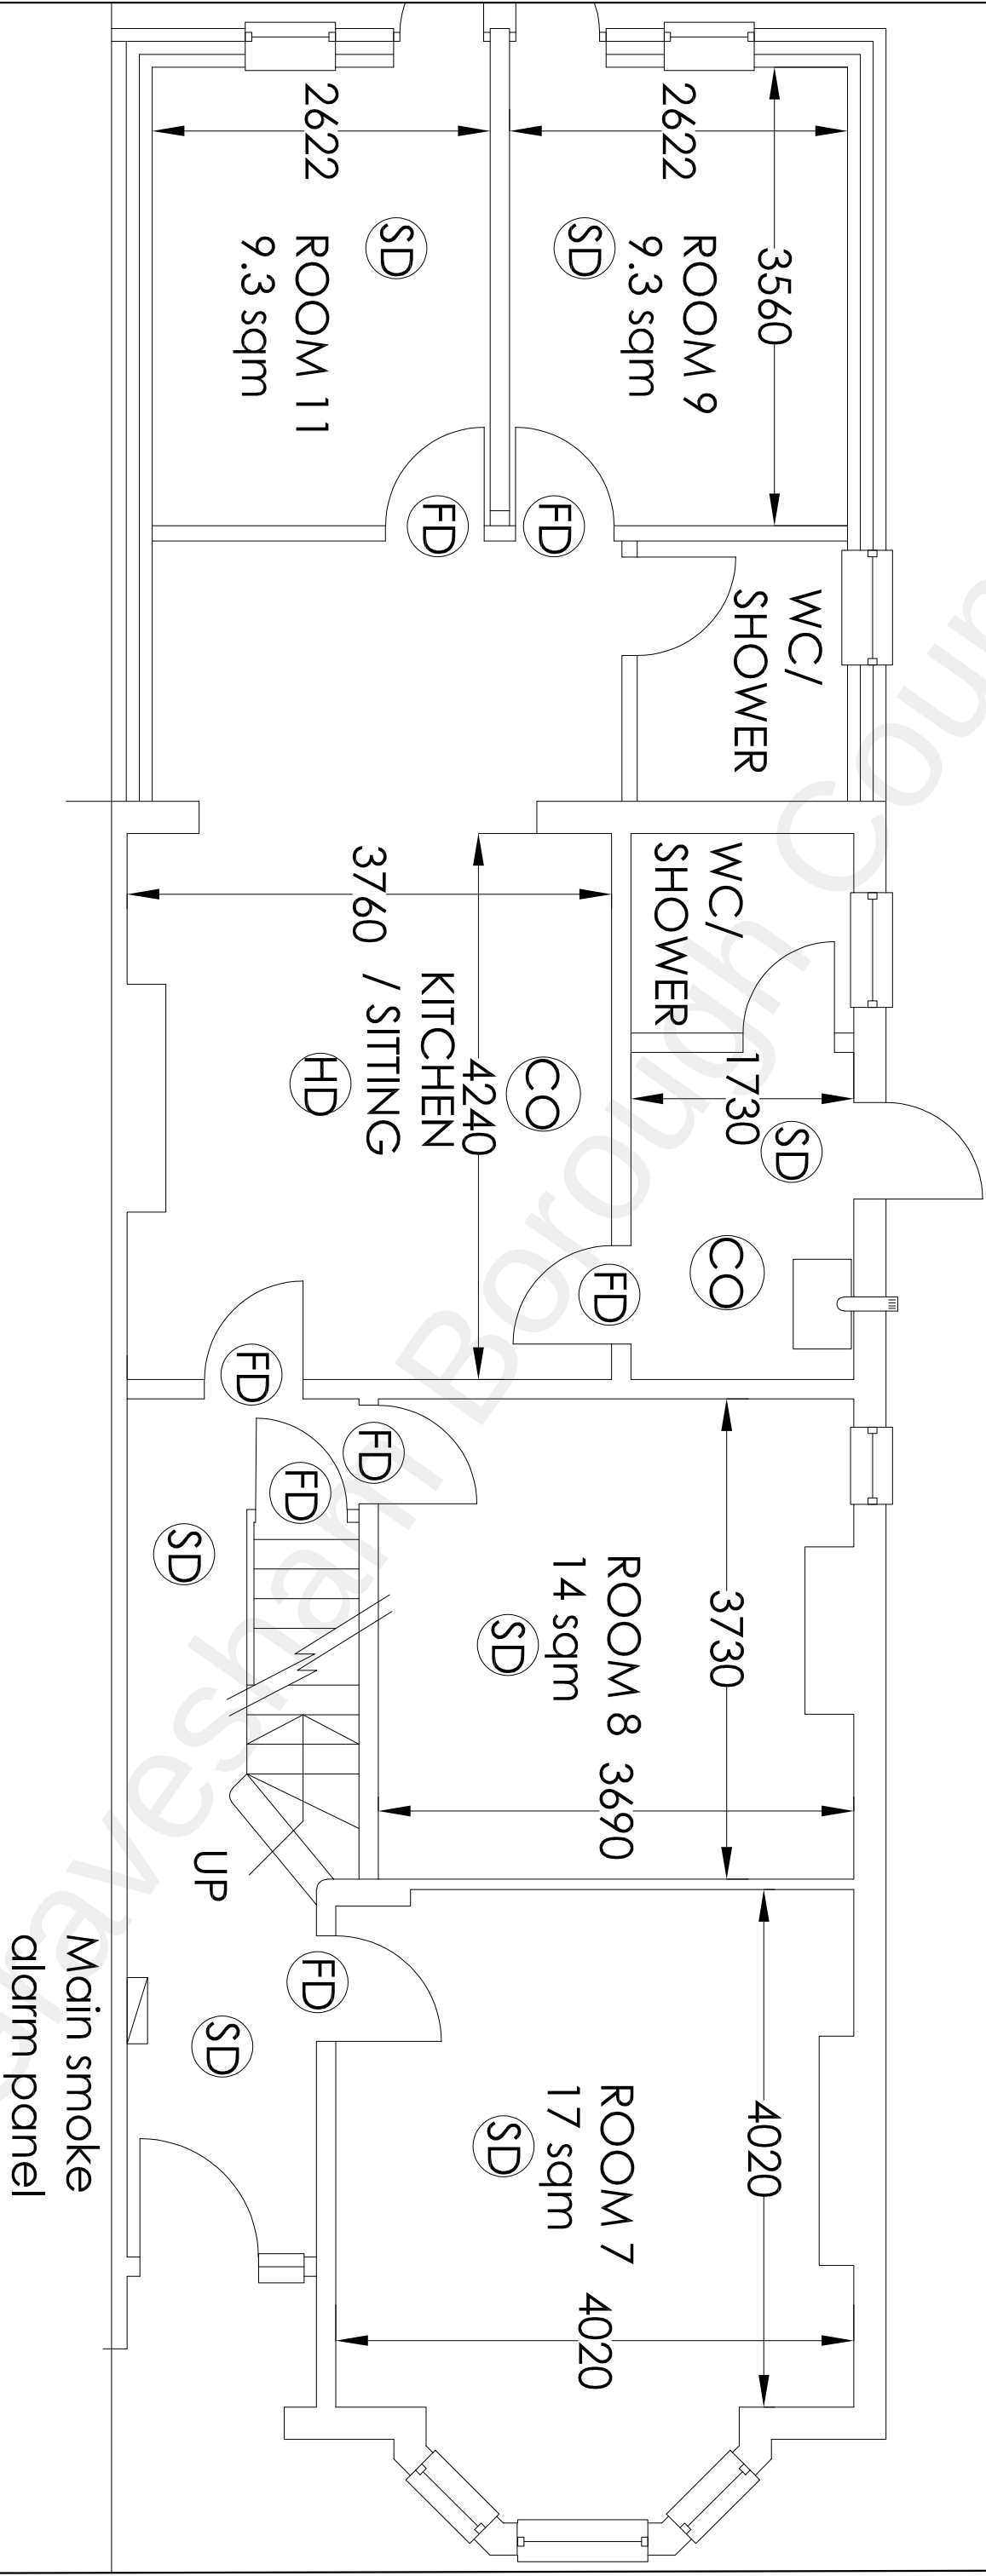

Main smoke
alarm panel

Project		HMO Conversion		25 The Avenue Gravesend Kent DA11 1 ONA	
Drawing Title		Proposed Ground Floor Plan			
Rev		Description		Date	
HC		Drawn		Date	
1:50		Scale		Drawing No.	
251A/A3/02		July 2021			

H Channa

PICAROONS MAIDSTONE ROAD PLATT KENT TN15 8LB

Tel / Fax: 01732 605759 E-mail: hbchanna@tiscali.co.uk