


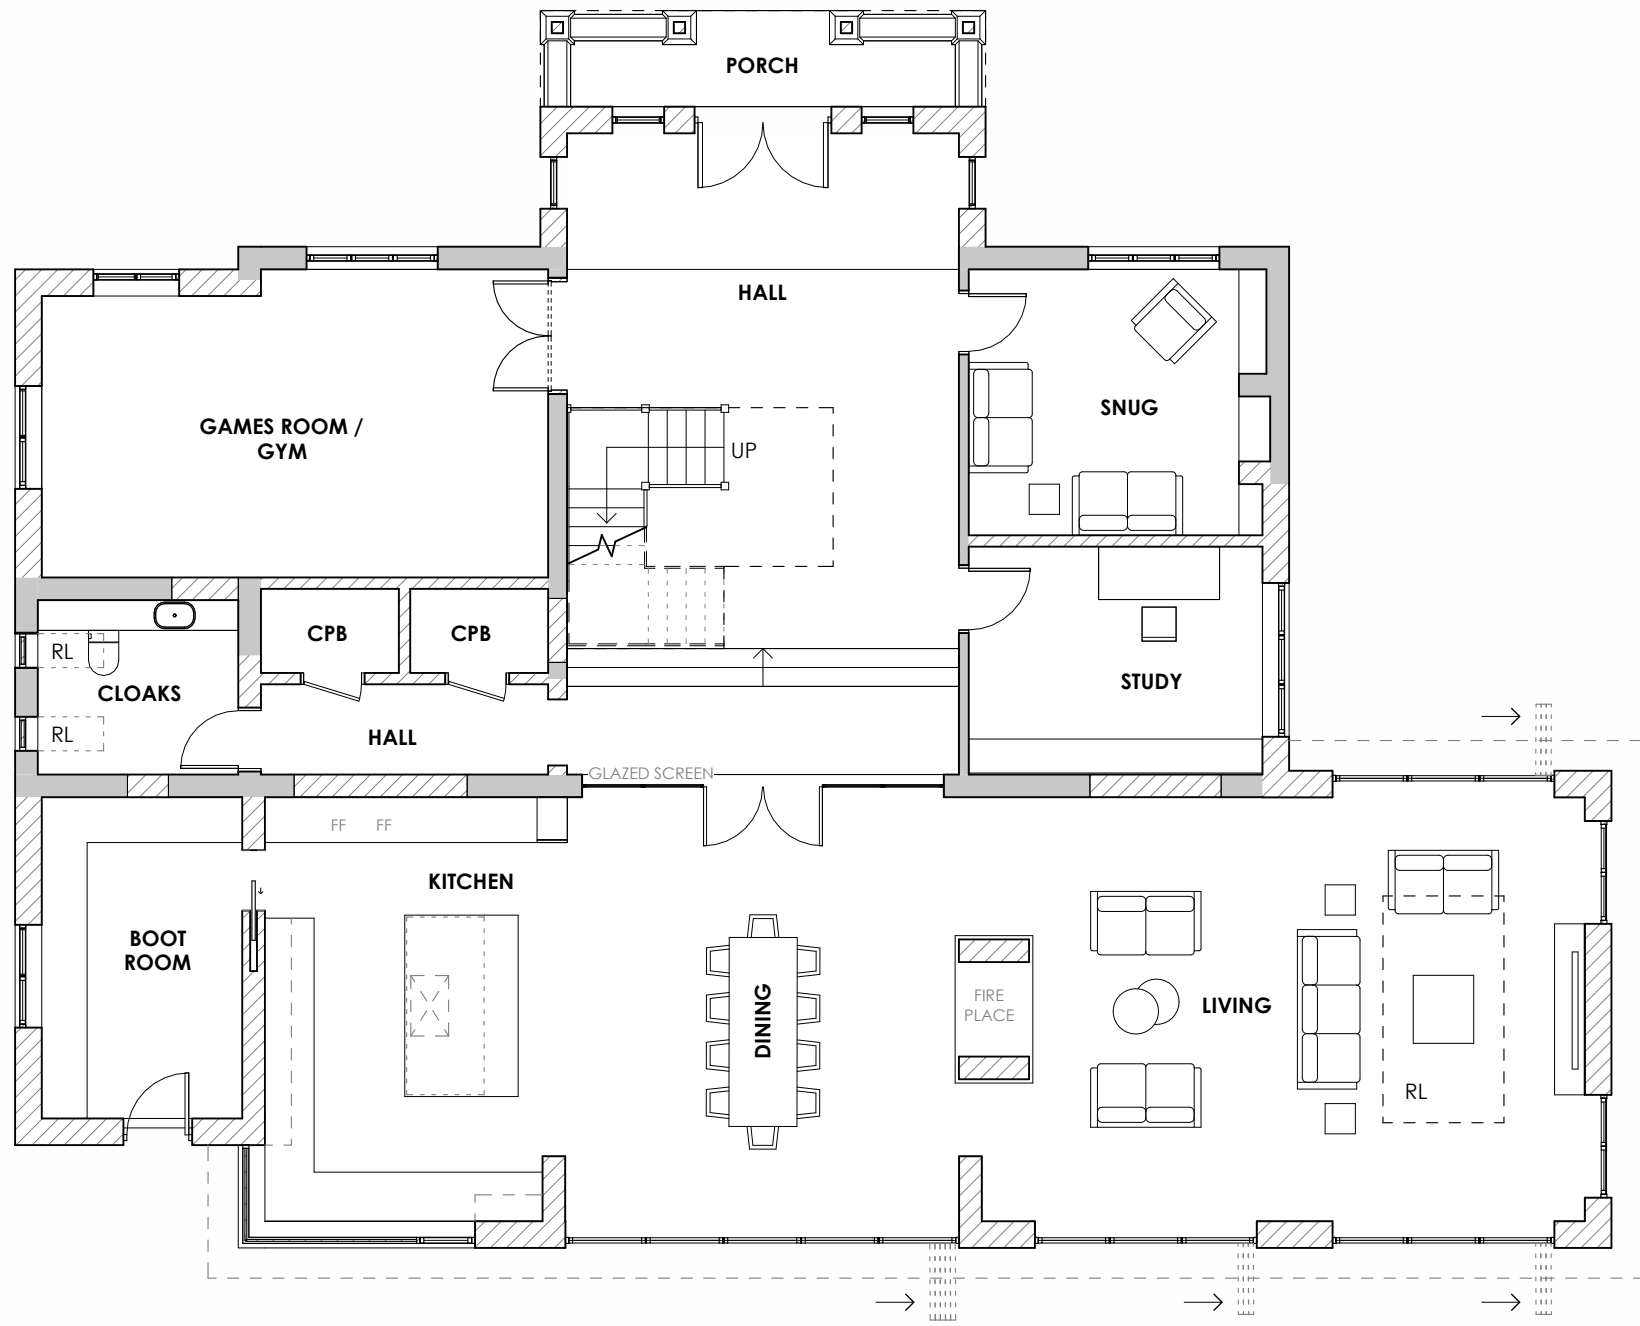

GROUND FLOOR PLAN
Scale 1 : 100



FIRST FLOOR PLAN
Scale 1 : 100



ROOF PLAN
Scale 1 : 100

LEGEND:

- EXISTING WALLS
- PROPOSED WALLS
- OBS
- RL
- ST
- OBSURED PRIVACY GLASS
- ROOFLIGHT OVER
- SUNTUBE OVER



REAR (NORTH-WEST) ELEVATION
Scale 1 : 100



SIDE (NORTH-EAST) ELEVATION
Scale 1 : 100



FRONT (SOUTH-EAST) ELEVATION
Scale 1 : 100



SIDE (SOUTH-WEST) ELEVATION
Scale 1 : 100



- B 23/03/2026 Front window in central gable reduced in height
- A 09/01/2026 Rear extension redesigned to reduce perceived bulk

Rev | Date | Comments

PLANNING

CLIENT
Mr & Mrs Sakaria

PROJECT
Woodside, Pear Tree Lane, Shorne, Kent,
DA12 3JT

TITLE
Proposed Plans and Elevations

PROJECT NO. 8768
DRAWING NO. 8768 - PD-04
SCALE 1 : 100@ A1
DATE March 2025
REVISION B
DRAWN RD
CHECKED PH

Nepiclar House, London Road,
Wrotham Heath, TN15 7RS
phone: 01732 753333
fax: 01732 753334
info@offsetarchitects.co.uk
www.offsetarchitects.com

