




PLANNING APPLICATION TO
DISCHARGE OF CONDITION 2 REF: 20240395
FLOOR PLAN, FRONT ELEVATION
SIDE ELEVATION CROSS-SECTION & BLOCK PLAN
DC 01

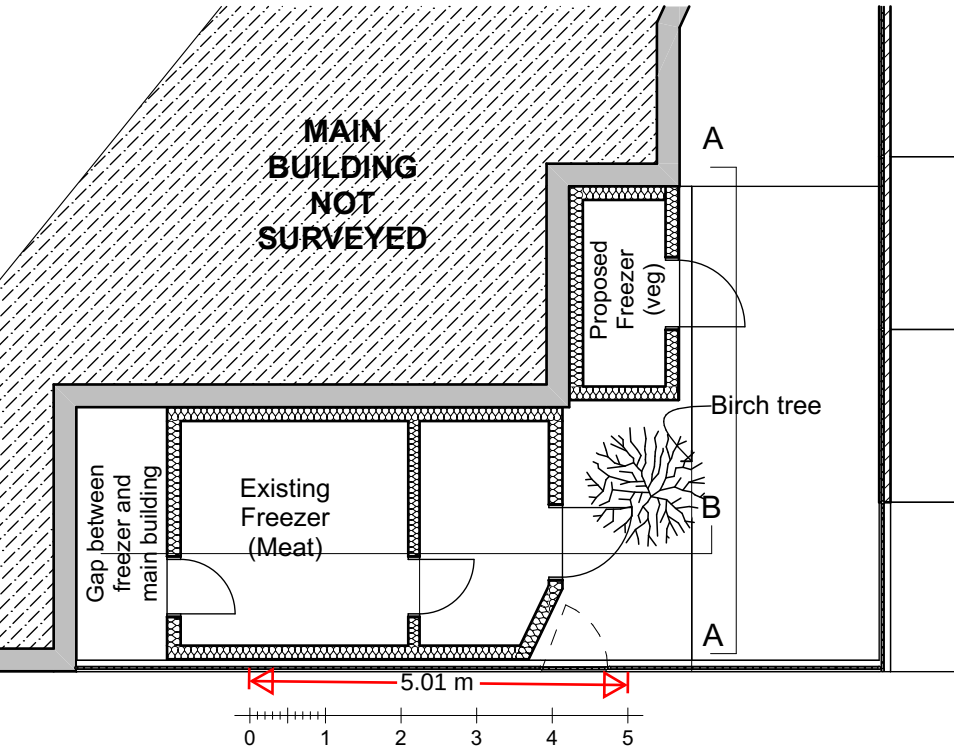


GROUND FLOOR PLAN

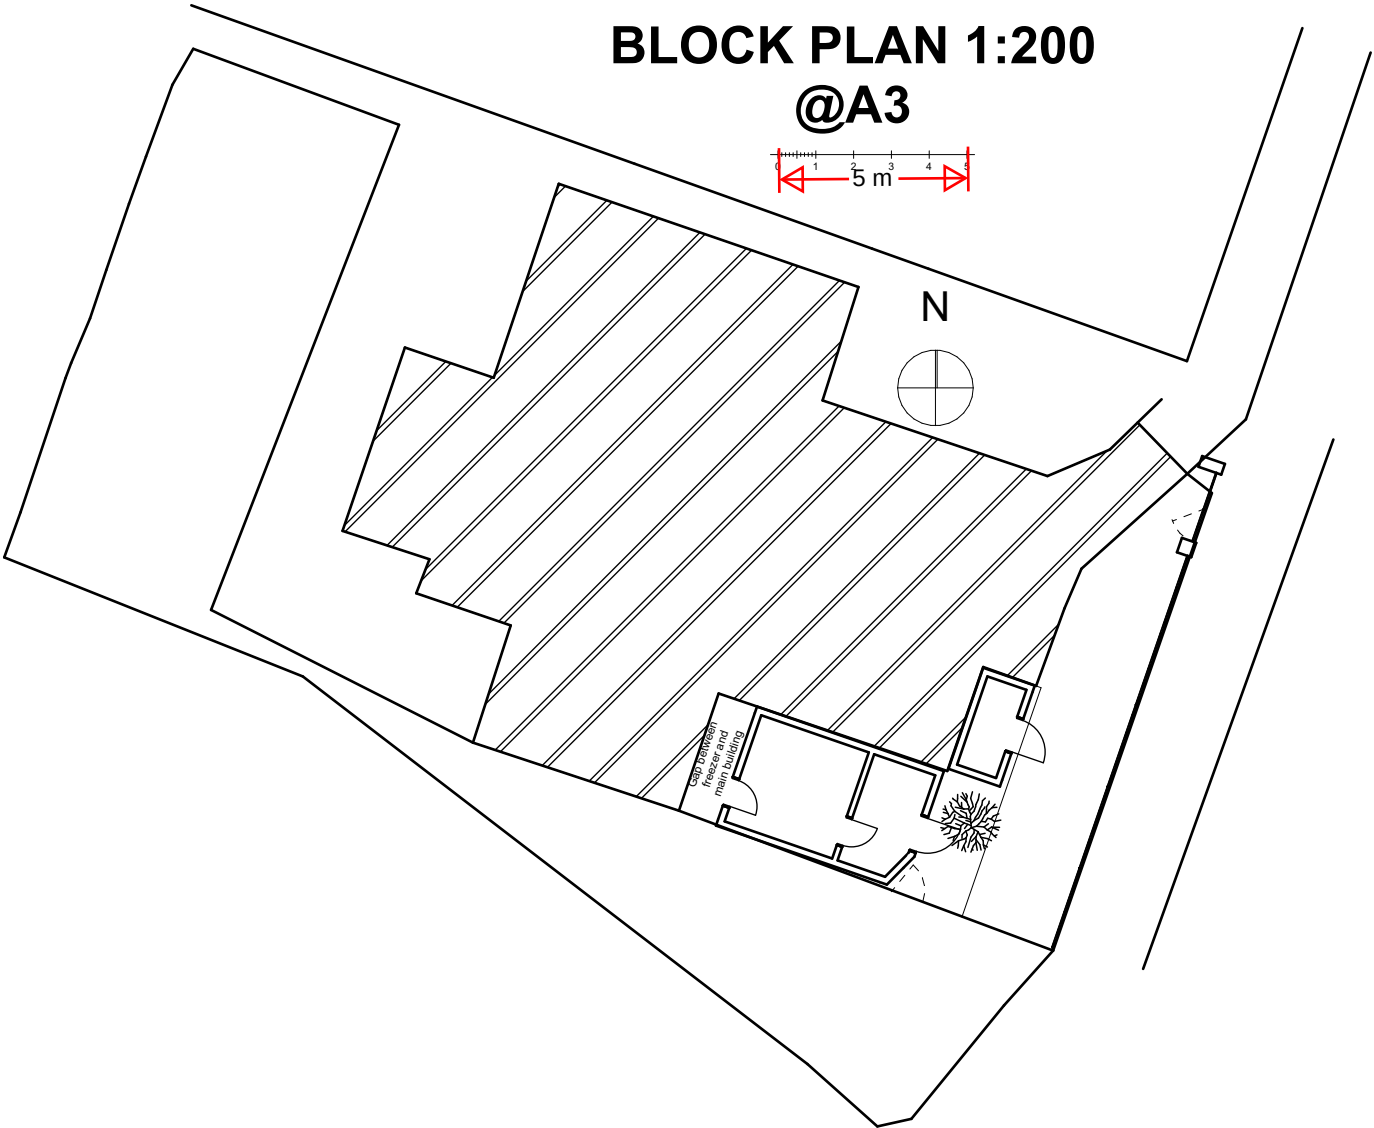

BLOCK PLAN 1:200
@A3

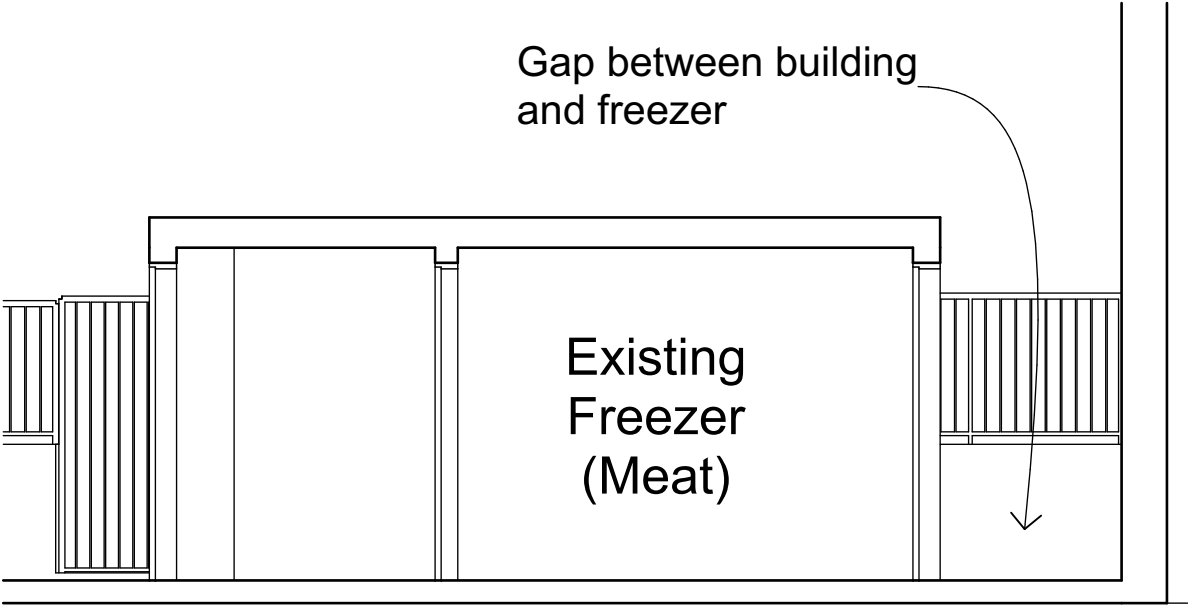

CROSS-SECTION B

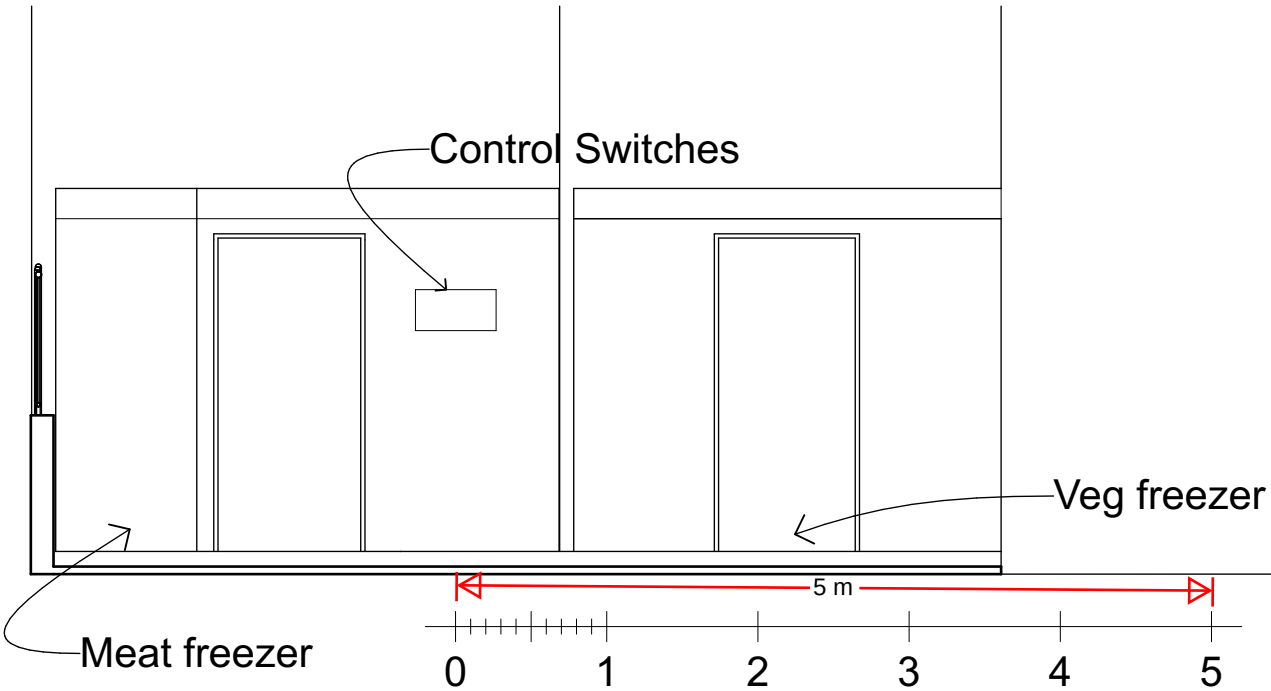

ELEVATION A-A

DESIGN
HOME
PLAN

M: 07792781971
e-mail:
designhomeplan23@gmail.com
Website: designhomeplan.co.uk

Client: Okoruwe

Site Location
Ebbsfleet Rainbow Centre,
Rose Street, Northfleet DA11
9EQ

Dwg Desc:
GROUND FLOOR PLAN
FRONT ELEVATION
CROSS-SECTION &
BLOCK PLAN

Job Ref 1325

Dwg No DC1

Scale 1:100 @A3

Drawn By IT

Date - June 2025

Do not Scale from this drawing all
dimensions to be checked on site before
work commences. Copyright Reserved