



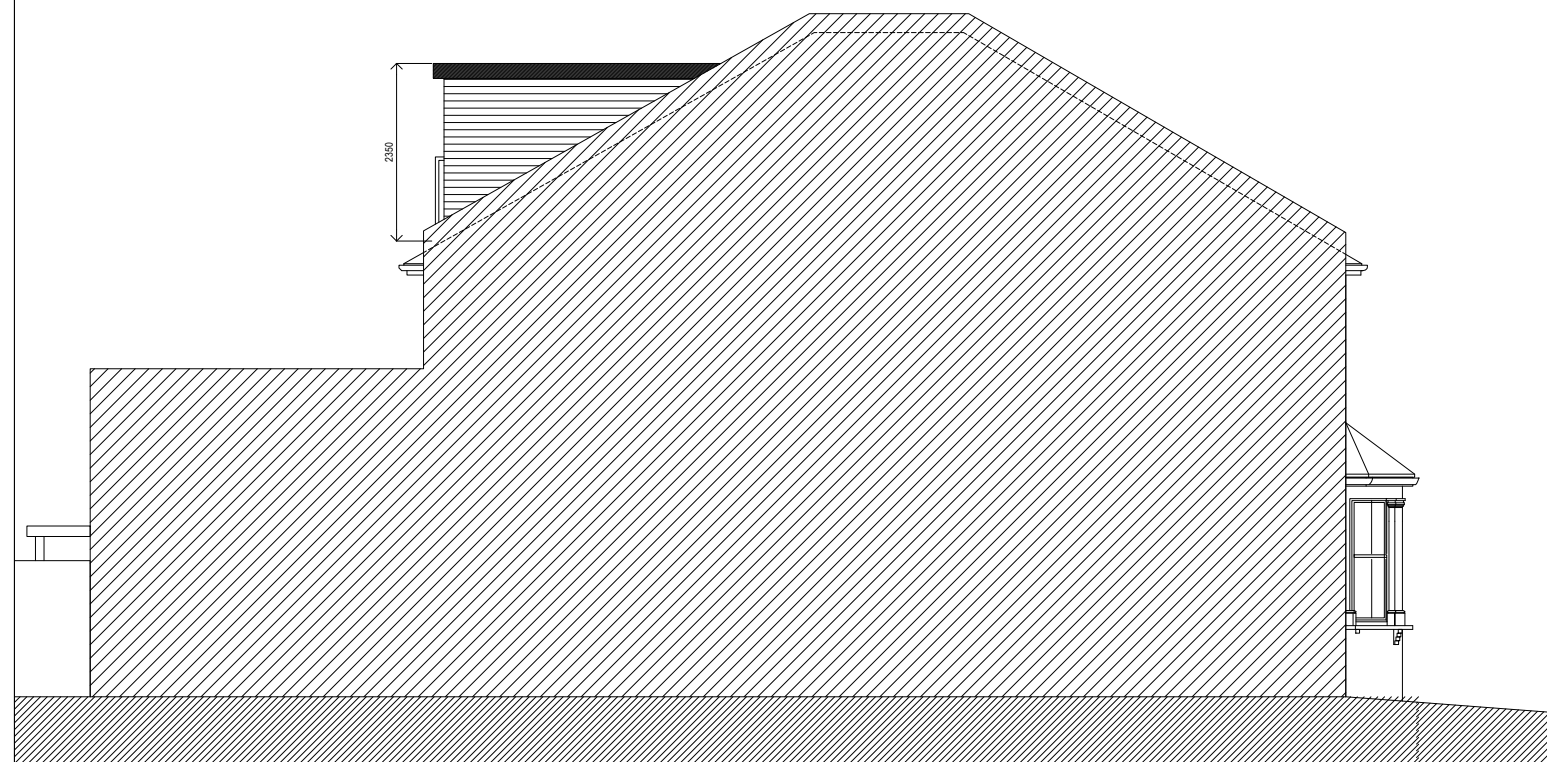

PROPOSED FRONT ELEVATION

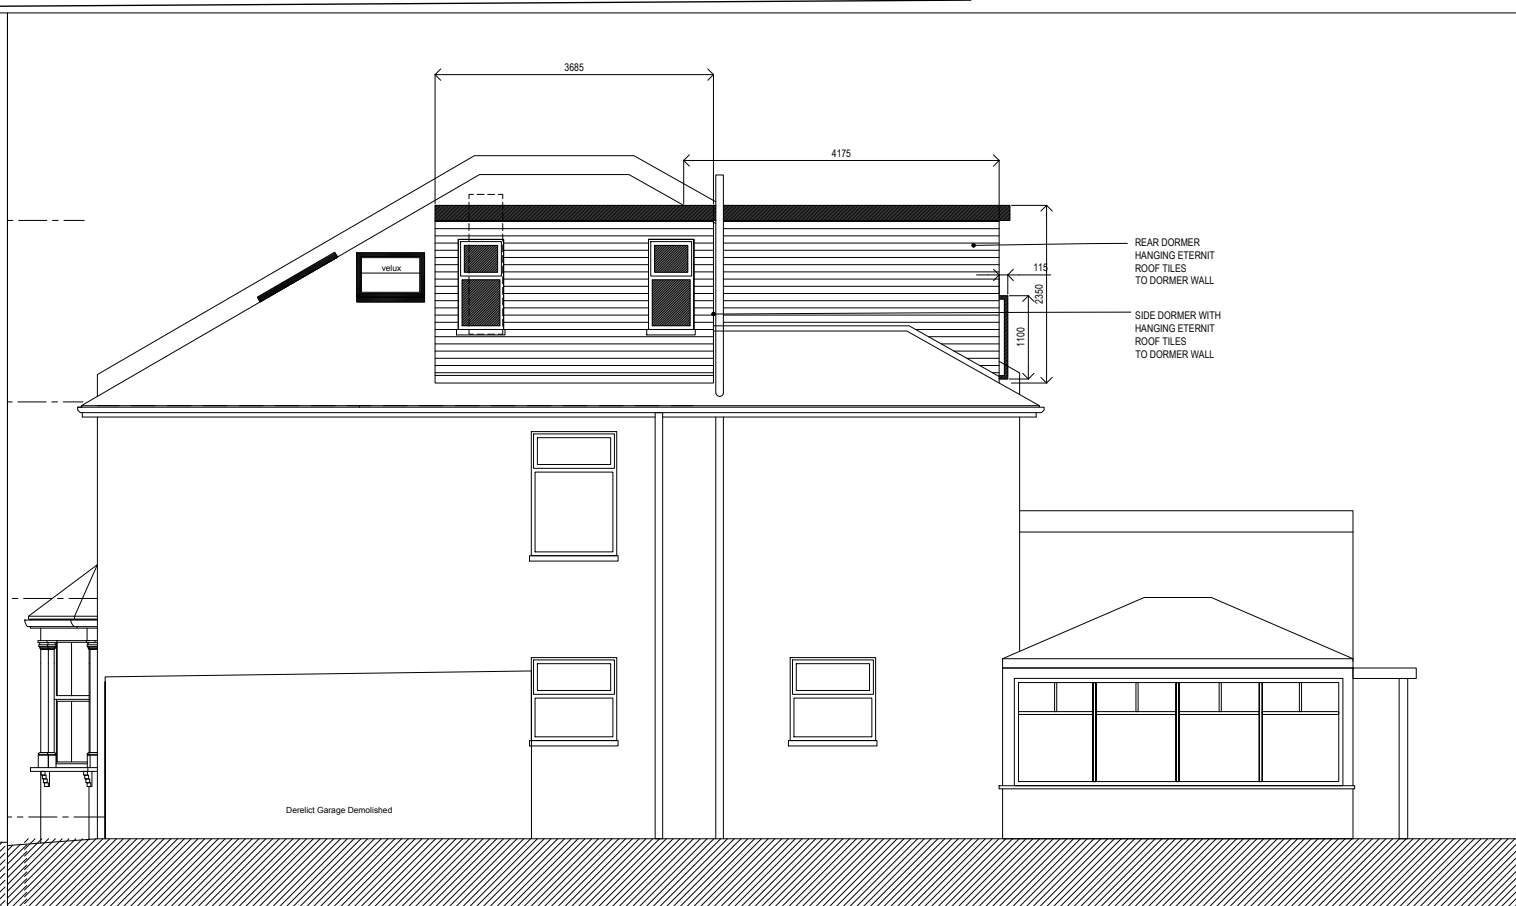

PROPOSED LIFT -SIDE ELEVATION



SCALE : 1/100

[illegible]

HPDESIGN STUDIO

HPDESIGN STUDIO
146 Essex Road
Leytonstone
E10 6BS
T: 07946883273
E: purbeckhouse16@gmail.com

Project	40 Springhead Rd, Northfleet, Gravesend DA11 9QY
---------	---

Title	Proposed Elevations
-------	---------------------

	Client
--	--------

Lead Consultant

Project Number	Spring 40/ 23
----------------	---------------

Drawing Number

Drawing Number
A-07A

Revision	S
----------	---

Scale 1:100@A3

Date
DEC 2023