


## SPECIFICATIONS

All dimensions to be checked & agreed on site prior to commencement of works & ordering of materials. Any discrepancies to be reported to Tri-nel & Tri-nel/Contractor to be made aware that there may be alterations to the original plan to suit local conditions. Tenderers must submit a detailed plan. Approval is obtained, plans are added to the contract documents. The contractor is required to submit a detailed plan of the building control approval is obtained. Refer to Structural engineers drawings and details for structural modifications on this drawing, indicative only and is to be updated depending on Structural engineers' details, drawings and calculations.


Copyright in design and this drawing is the property of Trivedi & Trivedi

Reproduction in whole or in part is forbidden without written sanction of Trivedi & Trivedi.  
Print out to actual size. Do not scale from this drawing.

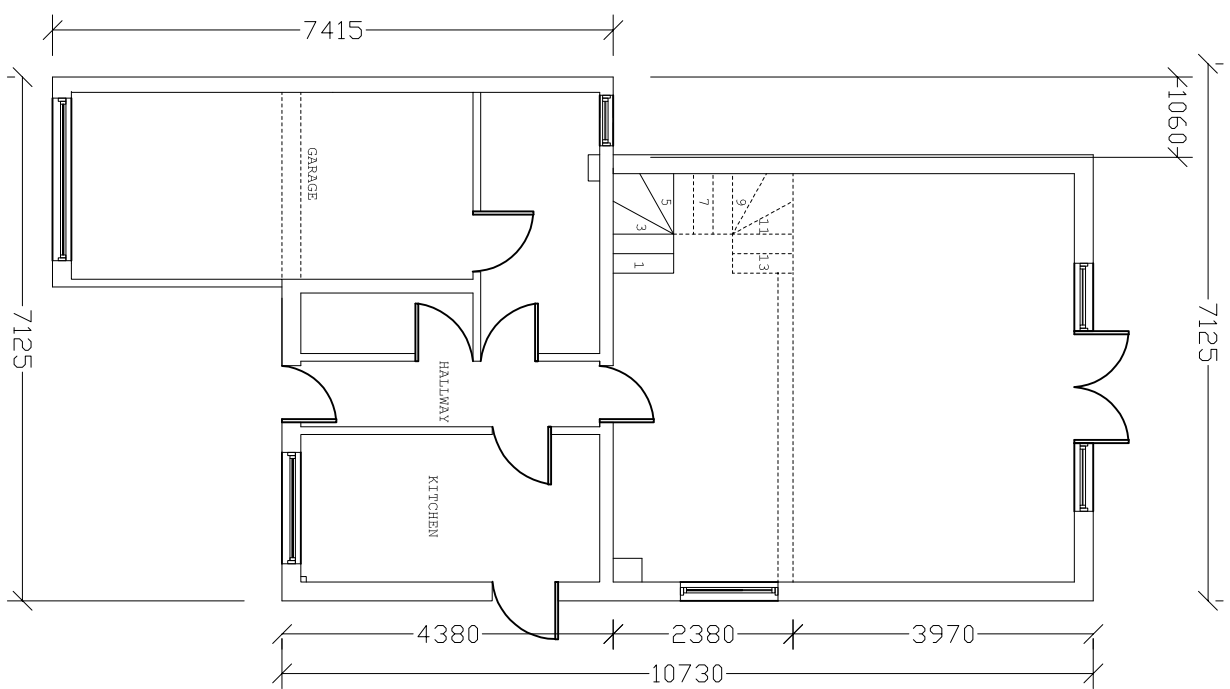


## 1 Existing Ground Floor Plan

Scale: 1:100

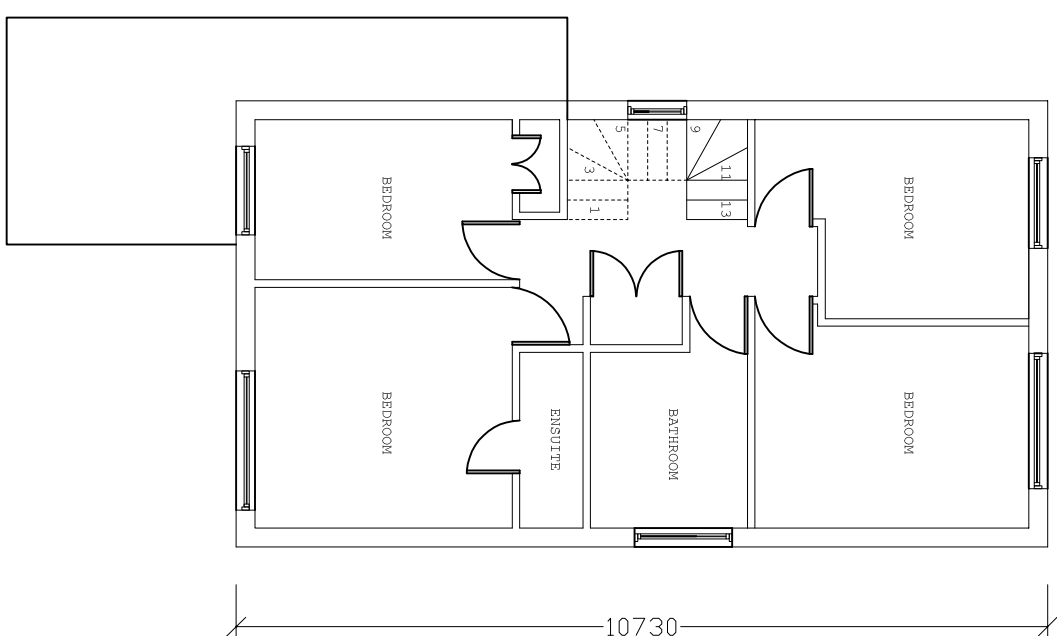


## 2 Existing First Floor Plan

Scale: 1:10M

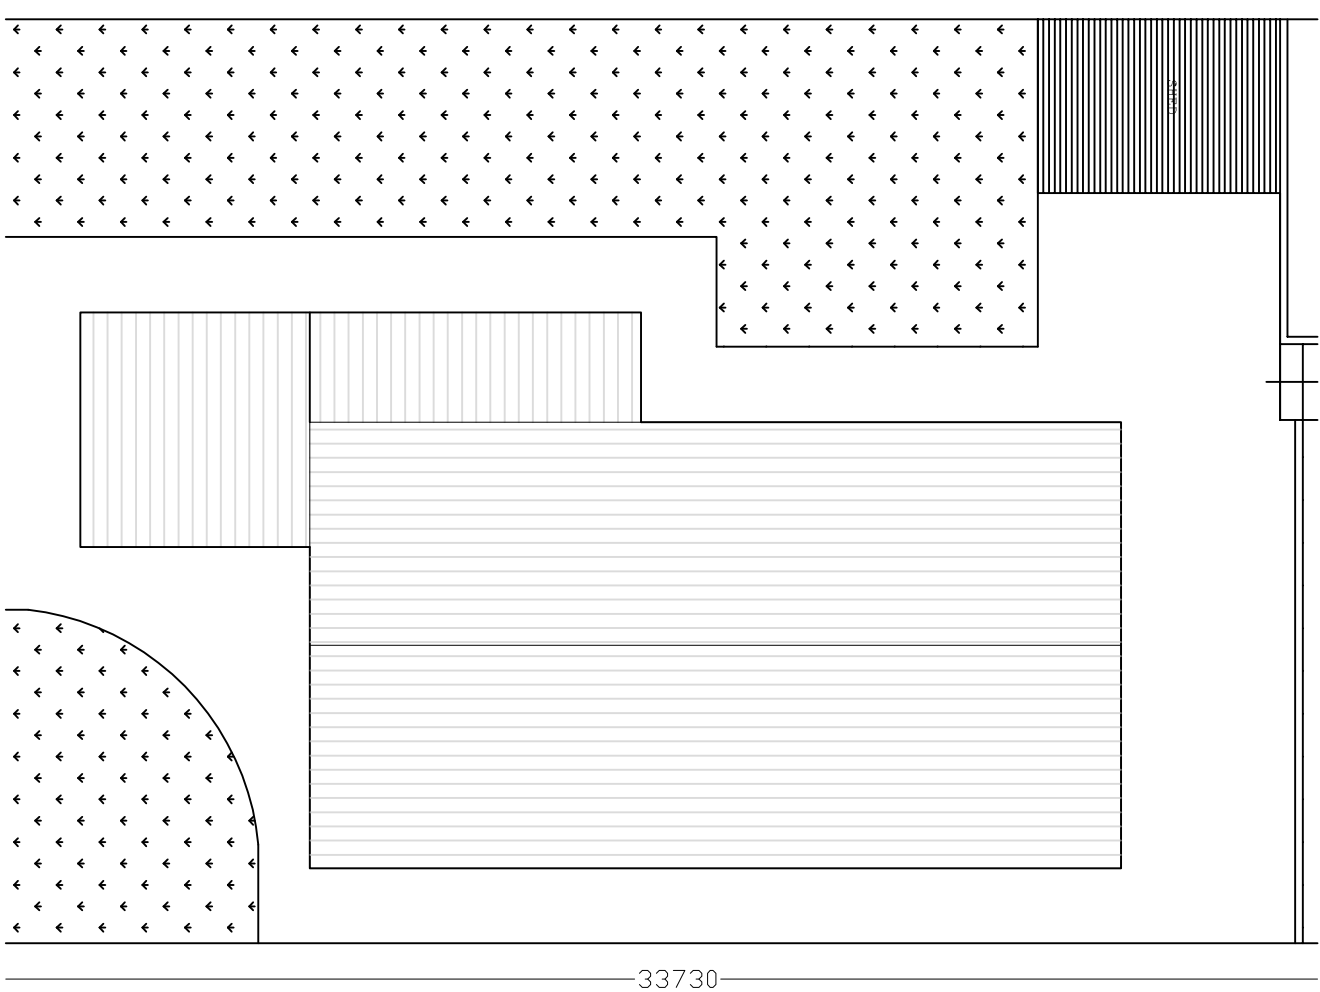


### 3 Existing Roof Plan

Scale: 1:100

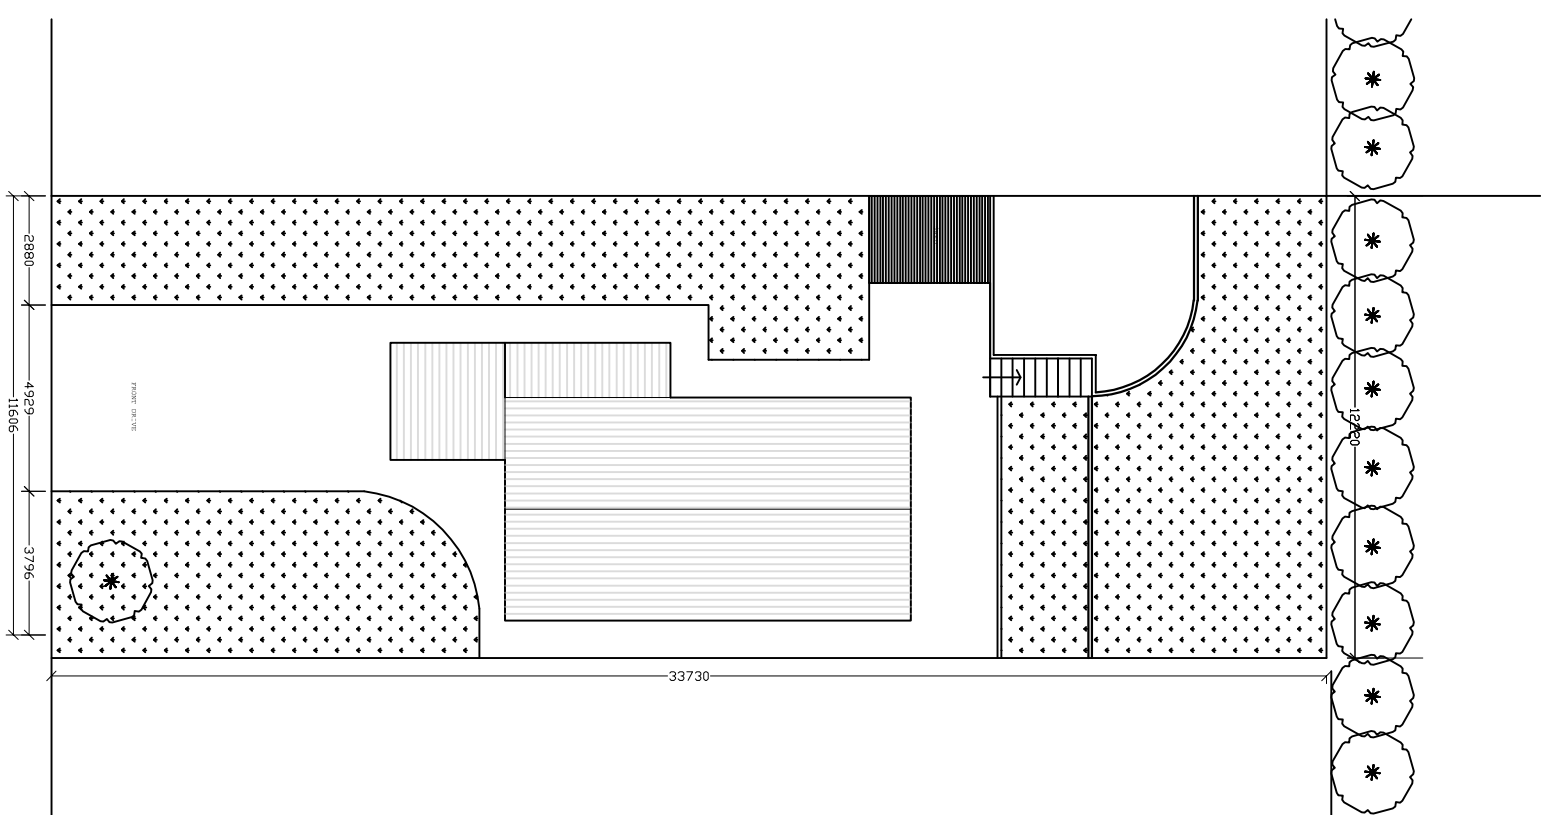


8 Existing Site Plan

Scale: 1:200

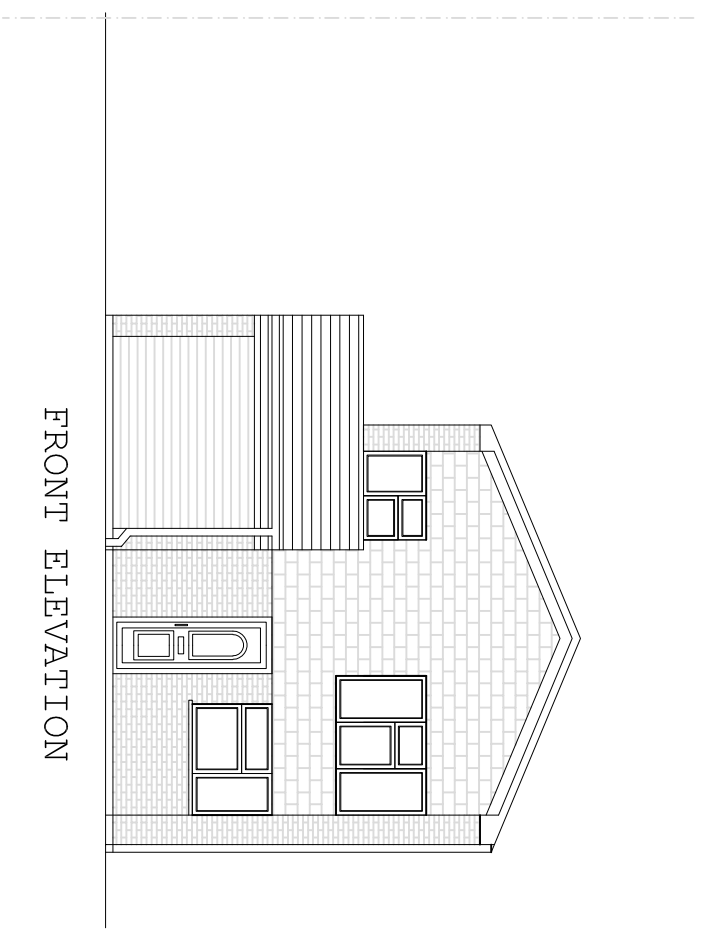


#### 4 Existing Front Elevation

Scale: 1:1000

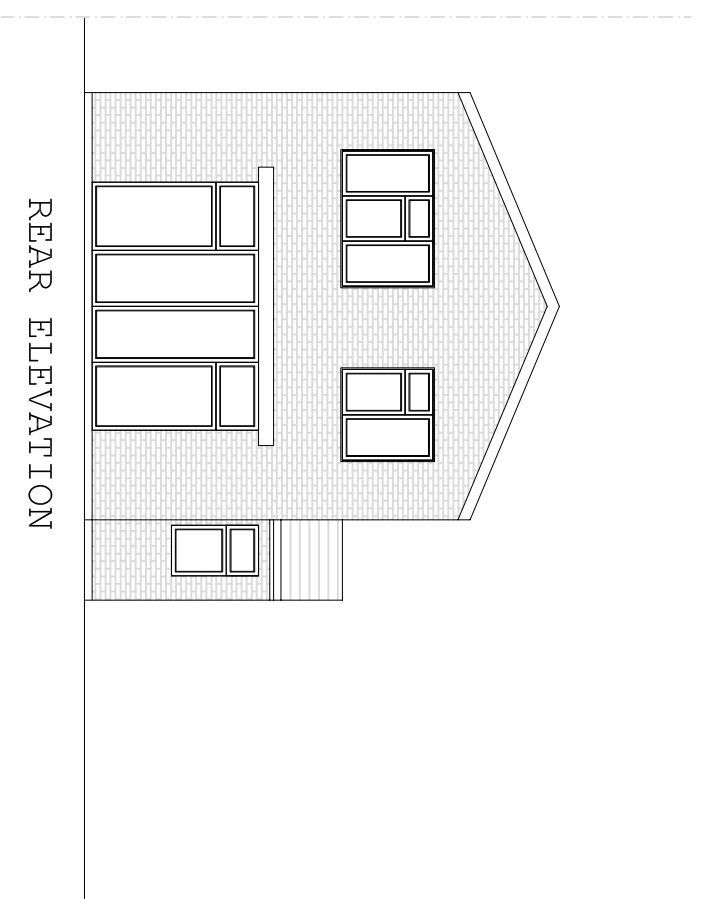


5 Existing Rear Elevation

Scale: 1:100

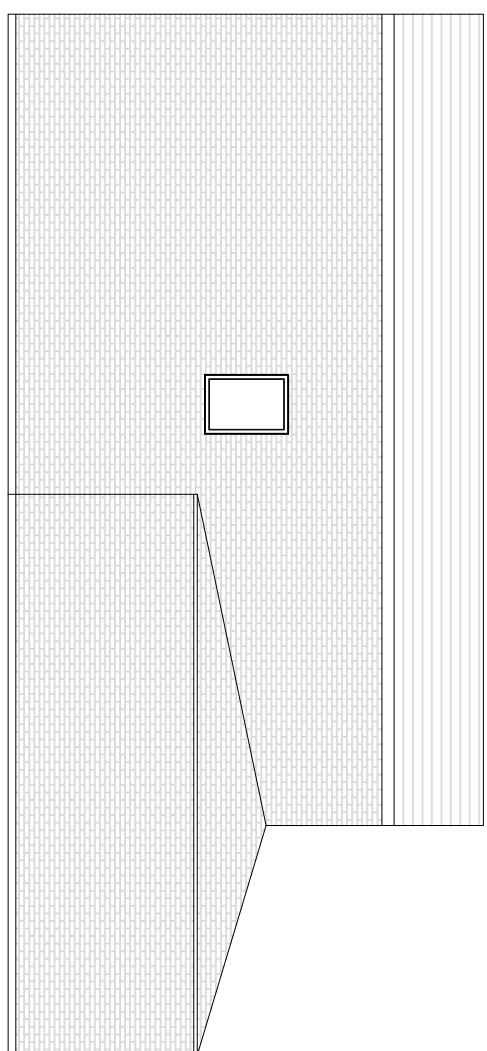


### 6 Existing Side Elevation

Scale: 1:100

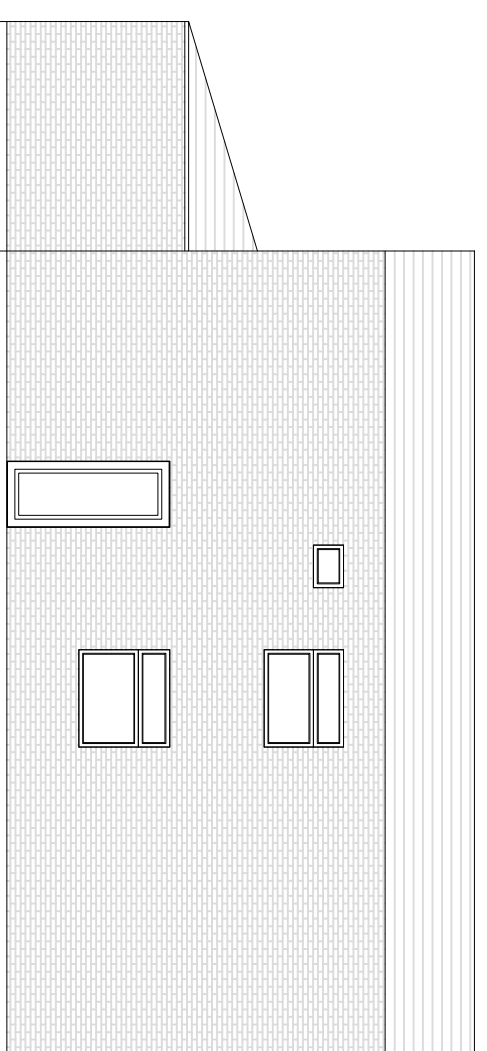

7 Existing Side Elevation

Scale: 1:10M

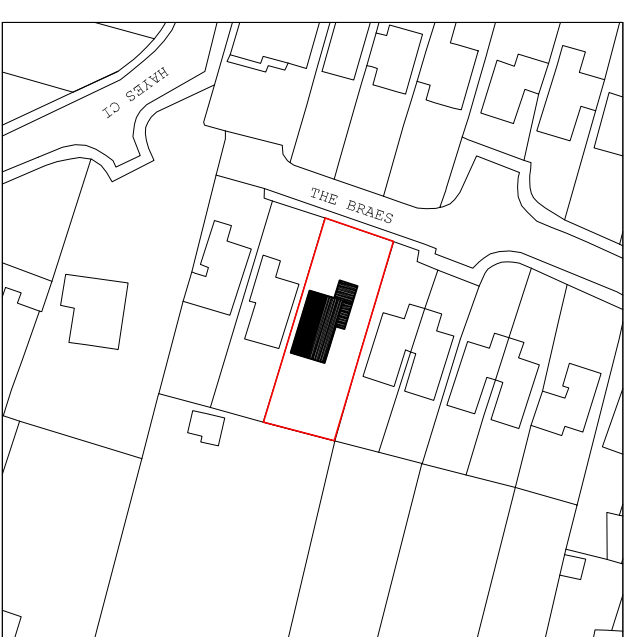

## 9 Location Plan

Scale: 1:125

|              |              |          |
|--------------|--------------|----------|
| CLIENT       | Ms. Flopse   |          |
| SITE ADDRESS | 27 The Praes |          |
| SCALE        | DATE         | DRAWN BY |
| 1:100; 1:200 | 05/2023      | S.B.     |
| DWG. No      | TITLE        | REVISION |
| 1059/05/13   | Existing     | V5       |
|              |              | DESIGNER |
|              |              | A.T      |
|              |              | Planning |