



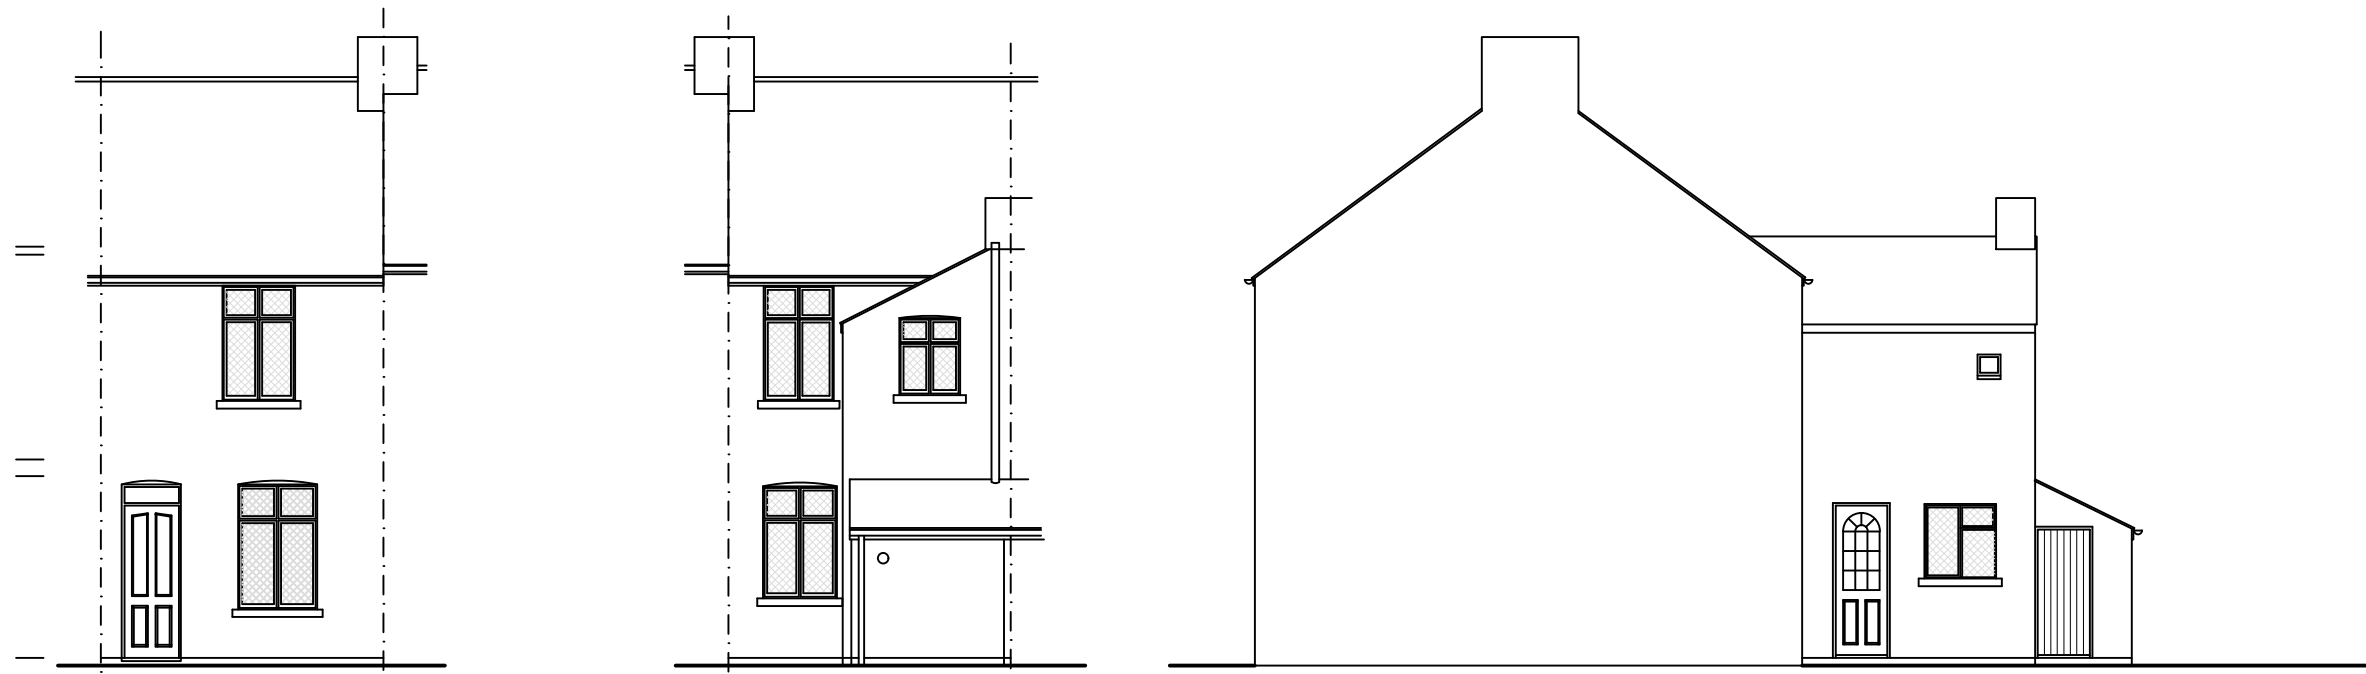

Front Elevation Rear Elevation Part Side Elevation

Scale 1:100
0 0.5 1 2 3 4 5 6 7 8 9 10

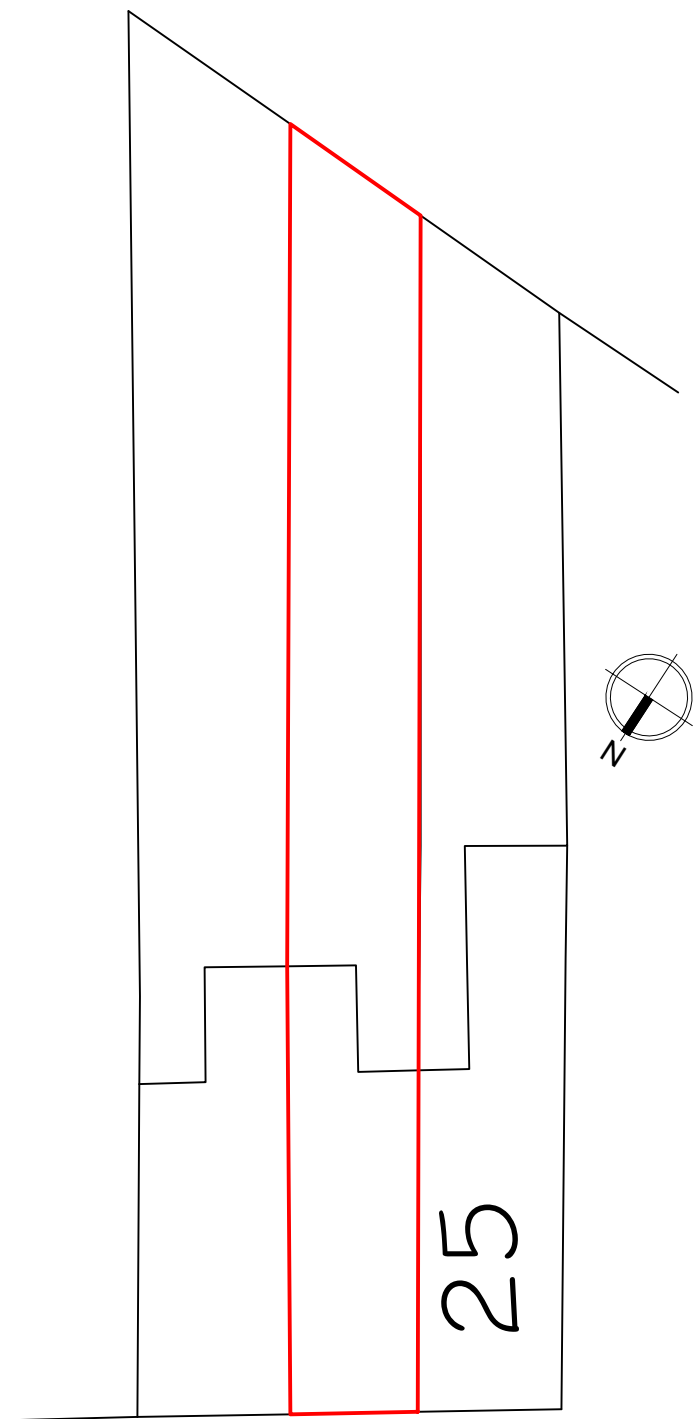


Block Plan

Scale 1:200
0 0.5 1 2 3 4 5 6 7 8 9 10




Location Plan

Scale 1:1250
0 0.5 1 2 3 4 5 6 7 8 9 10

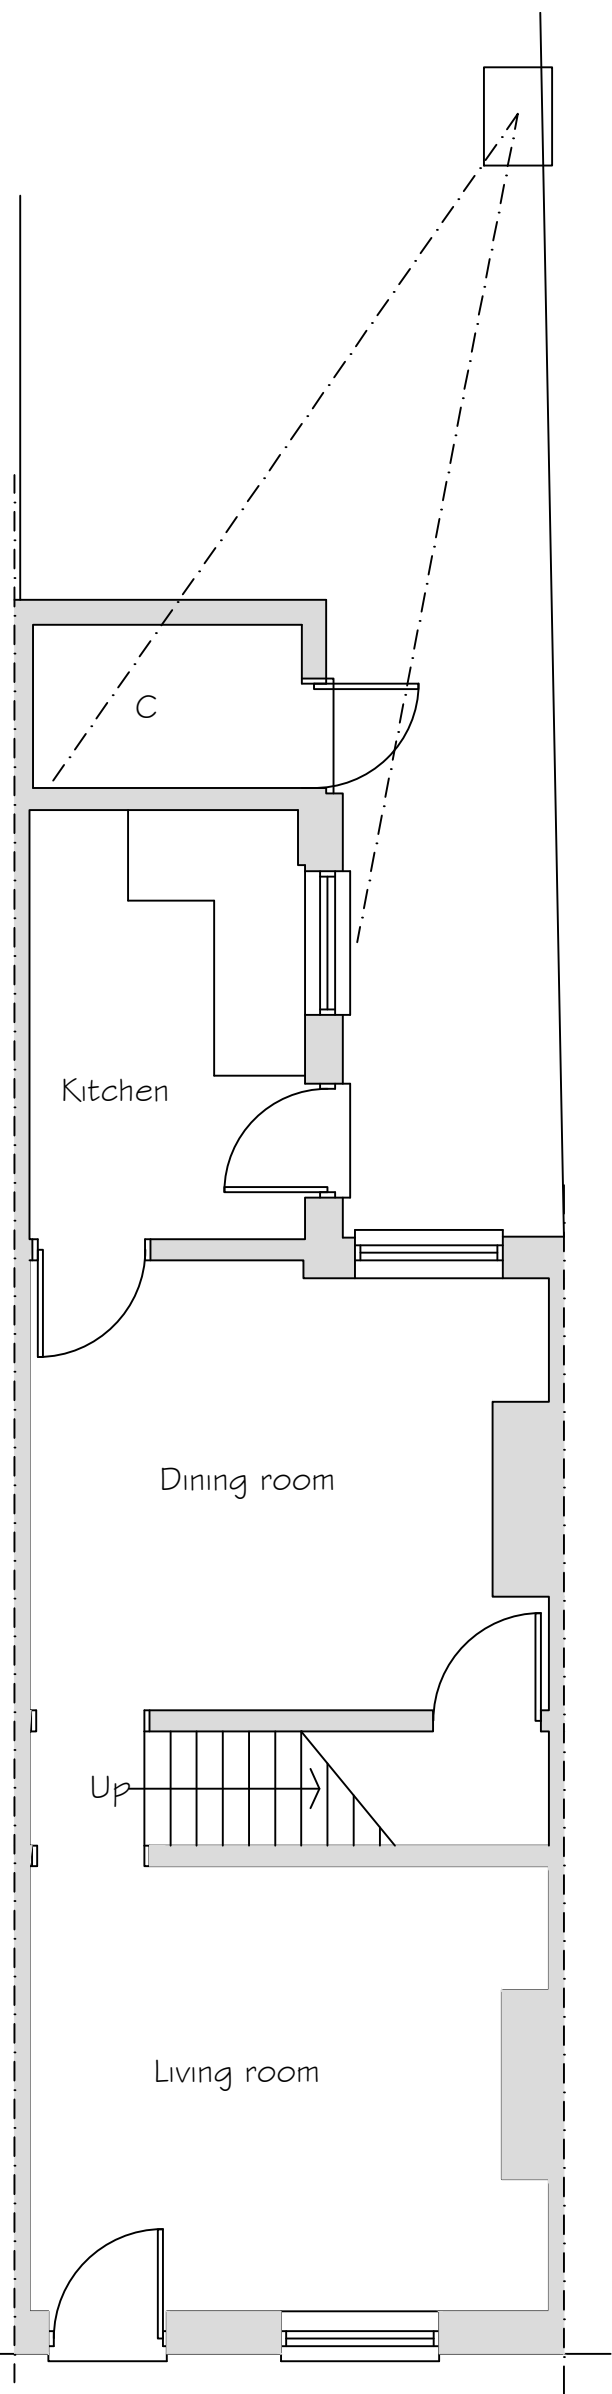

Ground Floor Plan

Scale 1:50
0 0.5 1 2 3 4 5 6 7 8 9 10

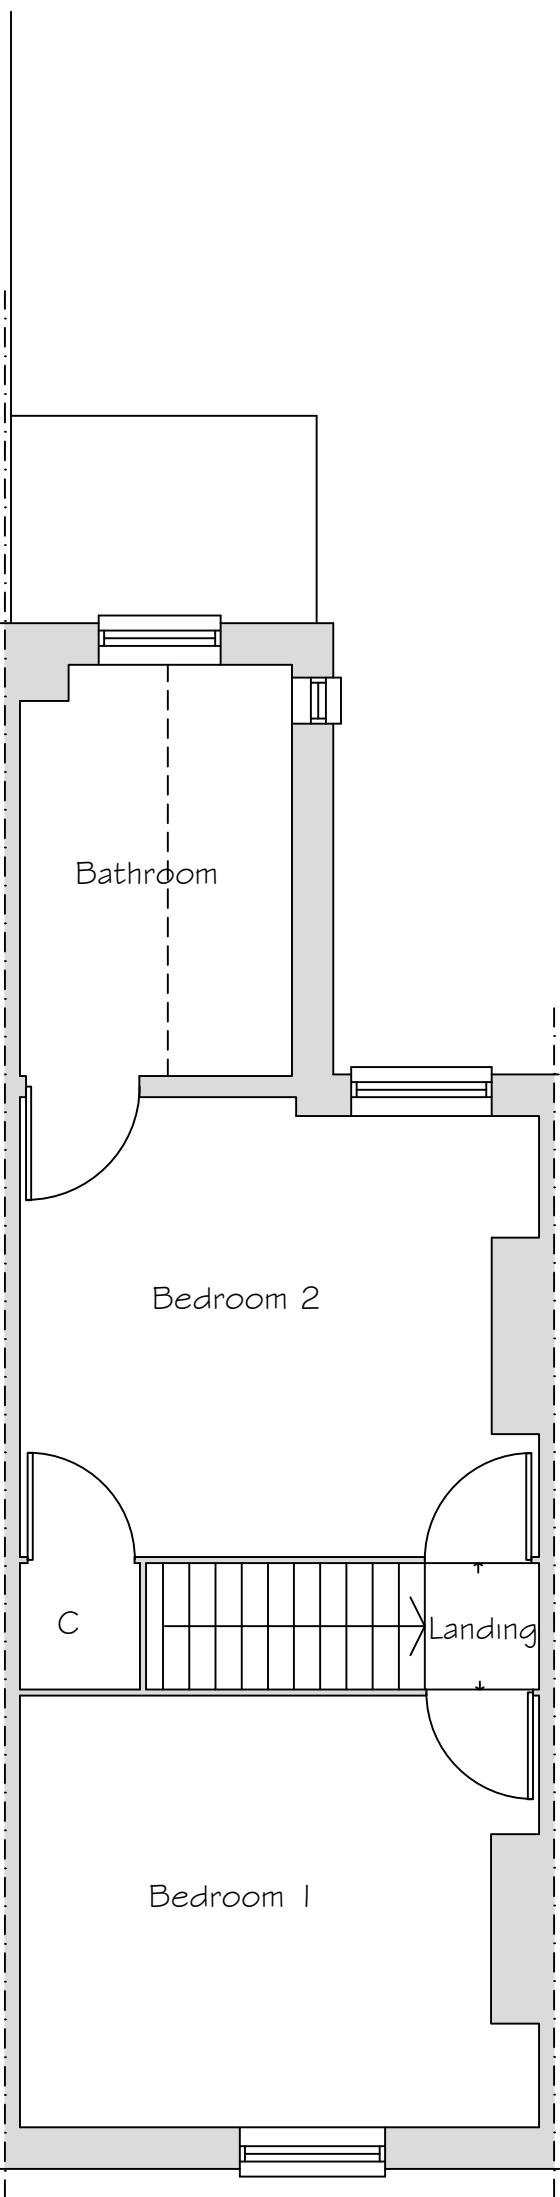

First Floor Plan

Copyright Synergy Planning & Property Consultants Ltd The Office The Larches Rochester Kent ME3 7NQW		
Client Mr & Mrs S Bettsworth		
Address 23 Villa Road Higham		
Drawing title Existing survey drawing		
Scale 1:50/1:100/1:200/1:1250		
Date July 2023	Drawn by	
Drawing No 23/414/01		