


SCALE 1:50



Nº 197

750 WIDE STAIN CASE

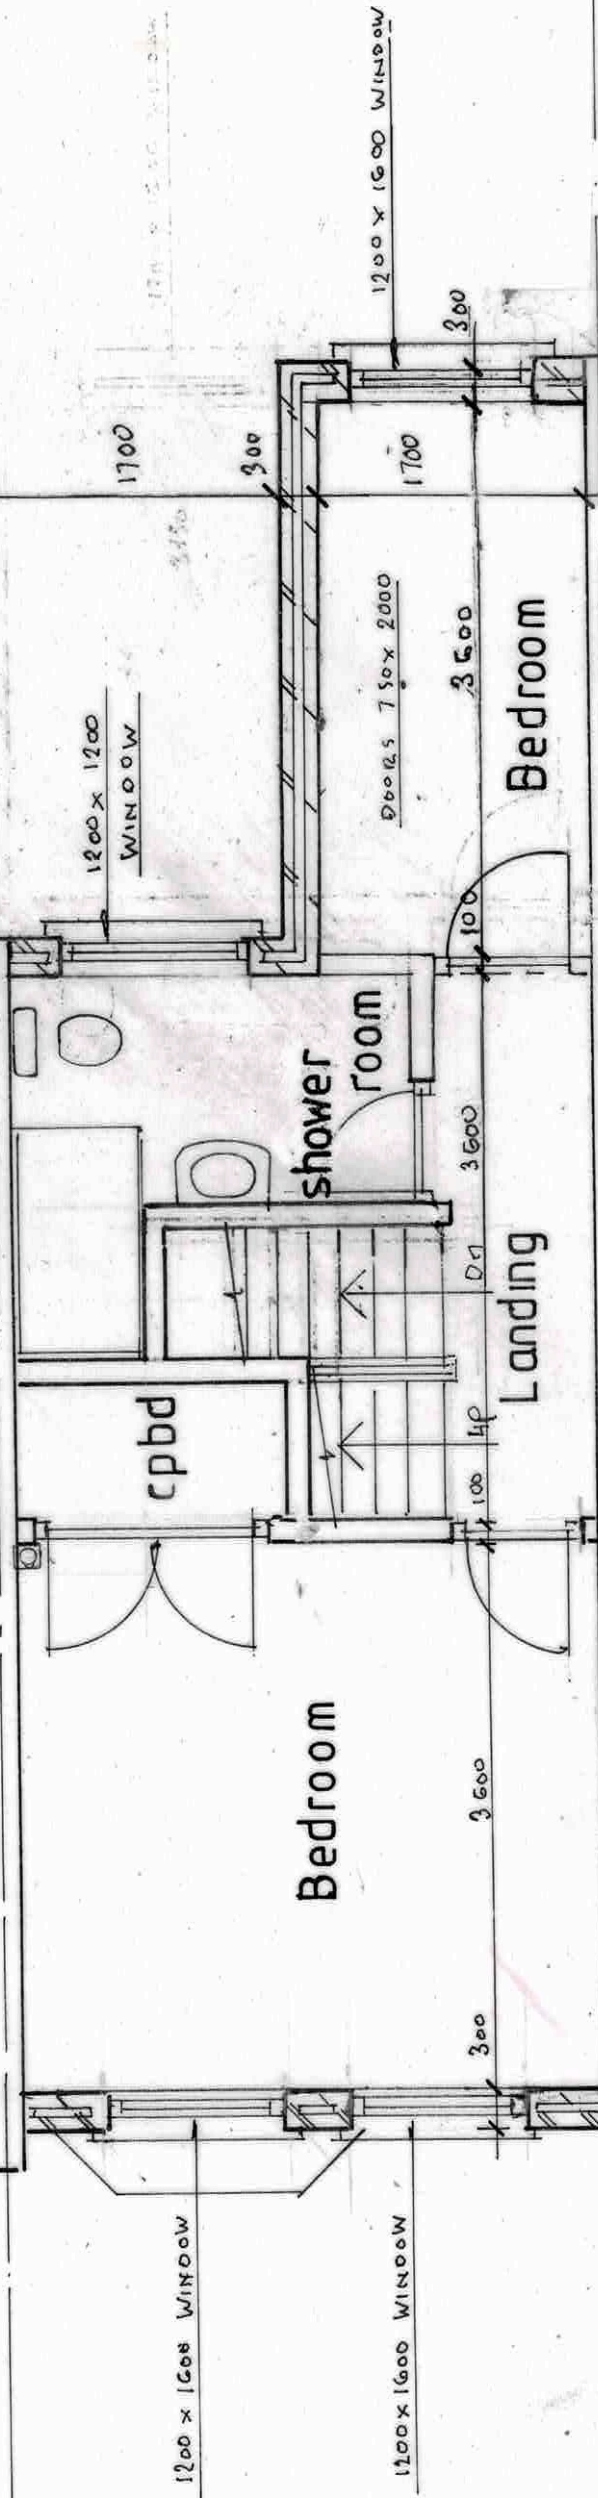

First Floor Plan

Nº 74



WESTLEIGH DESIGN



PROPOSED INFILL TERRACE HOUSE INCLUDING
LOFT CONVERSION INCORP. REAR DORMER

MR C HAMMOND, LAND ADJACENT
197 VALE ROAD GRAVESEND DA11 8BP

1:50 @ A3 280423/2 OF 6. 90M²

PROPOSED FIRST FLOOR PLAN