



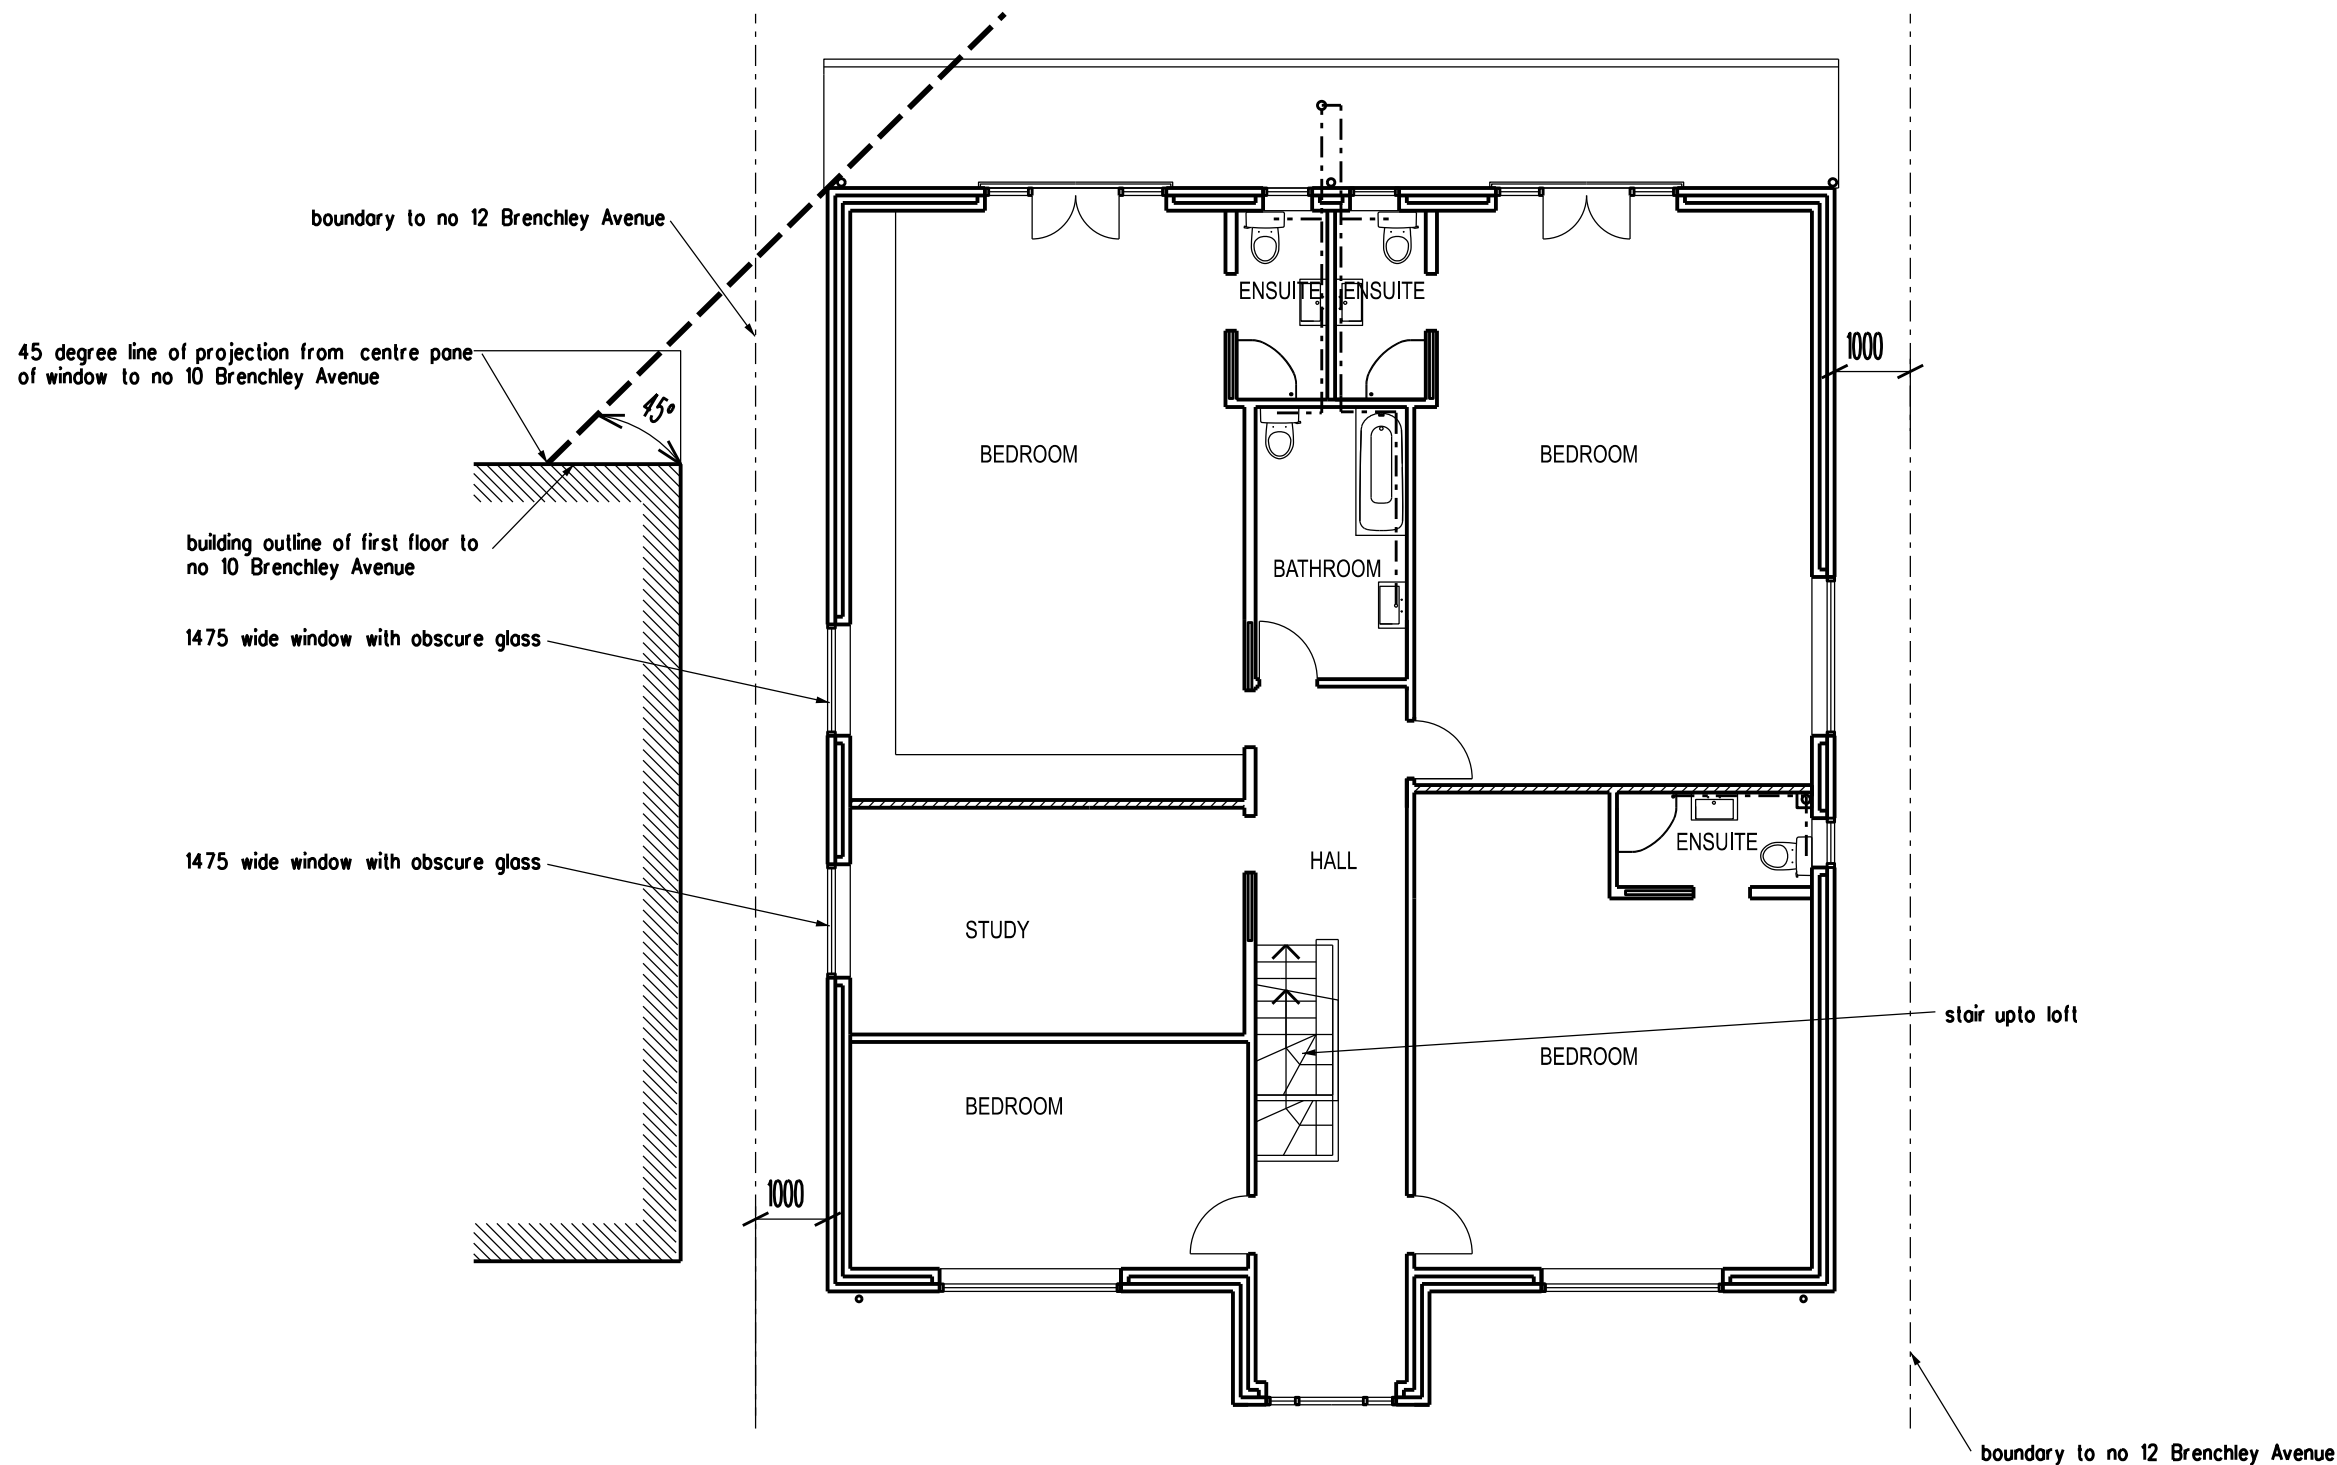

SEE DRAWINGS No's KK/13 & 14 FOR DETAILS

 

C. Stair up to loft added.	Oct 2024
B. Amended as STG's requirements ref 2905/24/PC	Sep 2024
A. Redrawn	Mar 2024
REVISION	DATE

ARCHITECT TA ARCHITECTS 11 JOYDENS WOOD ROAD BEXLEY KENT DA5 2HS Tel 07905 130591 ta140256@googlemail.com	JOB 4 BEDROOM HOUSE AT 12 BRANCHLEY AVENUE GRAVESEND KENT DA11 7RQ	DRAWING PROPOSED FIRST FLOOR PLAN SCALE 1:100 AT A3 DATE OCT 2023 DRAWING NO. KK/06 C
---	---	--