


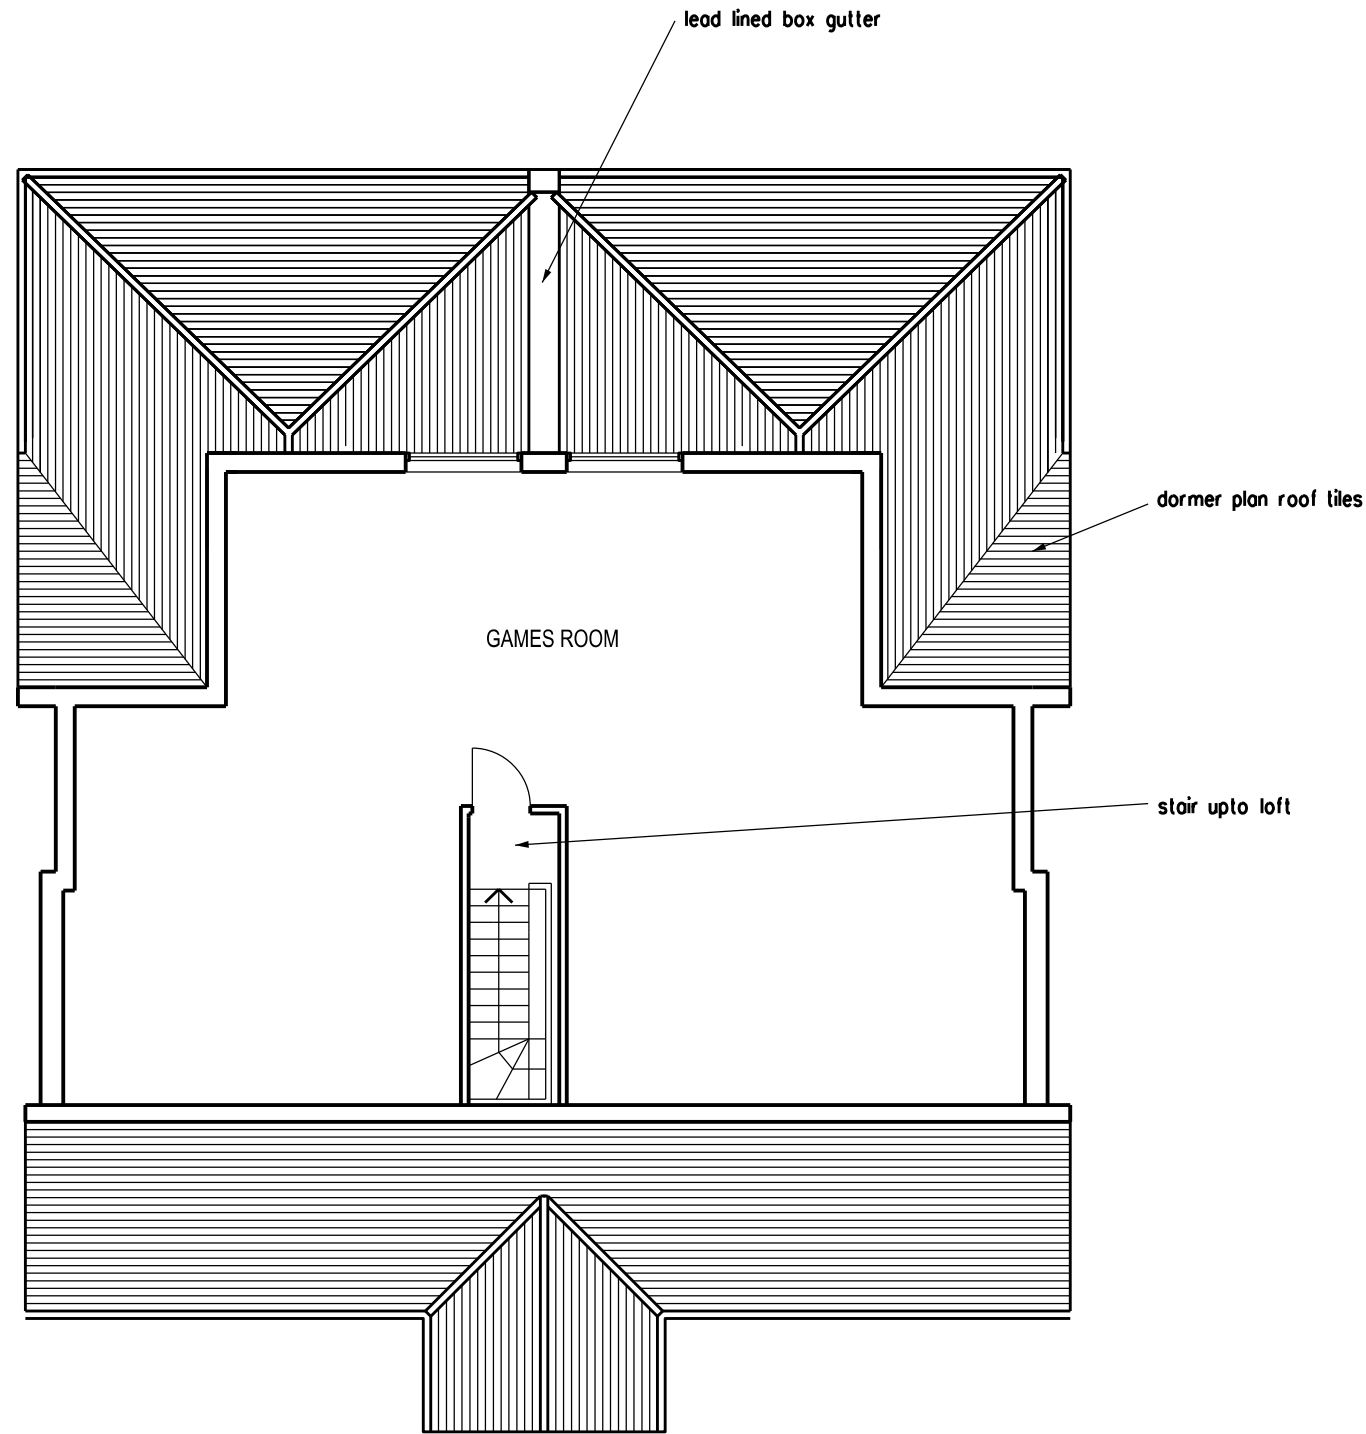

READ WITH STRUCTURAL ENGINEERS DETAILS

A. Rear dormer amended. Dec 2024

**PLANNING APPLICATION**

| REVISION                 | DATE     |
|--------------------------|----------|
| DRAWING                  |          |
| PROPOSED LOFT FLOOR PLAN |          |
| SCALE                    | DATE     |
| 1:100 AT A3              | OCT 2024 |
| DRAWING NO.              |          |
| KK/20 A                  |          |

ARCHITECT  
TAARCHITECTS  
11 JOYDENS WOOD ROAD BEXLEY  
KENT DA5 2HS Tel 07905 130591  
ta140256@googlemail.com

JOB  
4 BEDROOM HOUSE AT  
12 BRENCHLEY AVENUE  
GRAVESEND KENT DA11 7RQ

