

1. THIS DRAWING MUST BE READ INCONJUNCTION WITH ALL OTHER
RELEVANT SPECIFICATIONS AND DRAWINGS



OS Plan Scale 1:1250
0 2m 4m 6m 8m 10m
10m 50.01 gpt 40m 50m



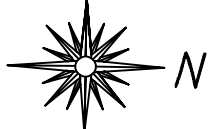


PHOTO OF REAR / SIDE ELEVATION

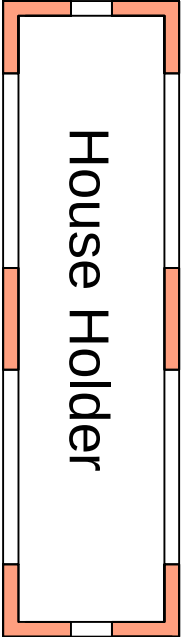

P1	ISSUED TO PLANNING DEPT	25.05.19	MC
Rev		Date	By

DESIGNER PLANS LTD

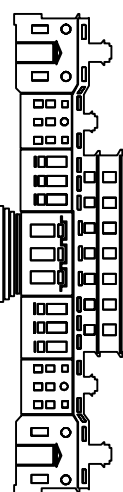


OFFICE 48, 95 WILTON ROAD, VICTORIA, LONDON, SW1V 1BZ
T : 0844 412 7623

www.designerplans.co.uk

Job Title	152 Darnley Road Gravesend Kent DA11 0SN
-----------	---

Drawing Title	Existing Block Plan With Site Plan
---------------	---------------------------------------

Scale	1:200 @ A1	Date	May '19	Drawn By	Old
Job No.	51-1000-795	Proj No.	S01	Rev	P1

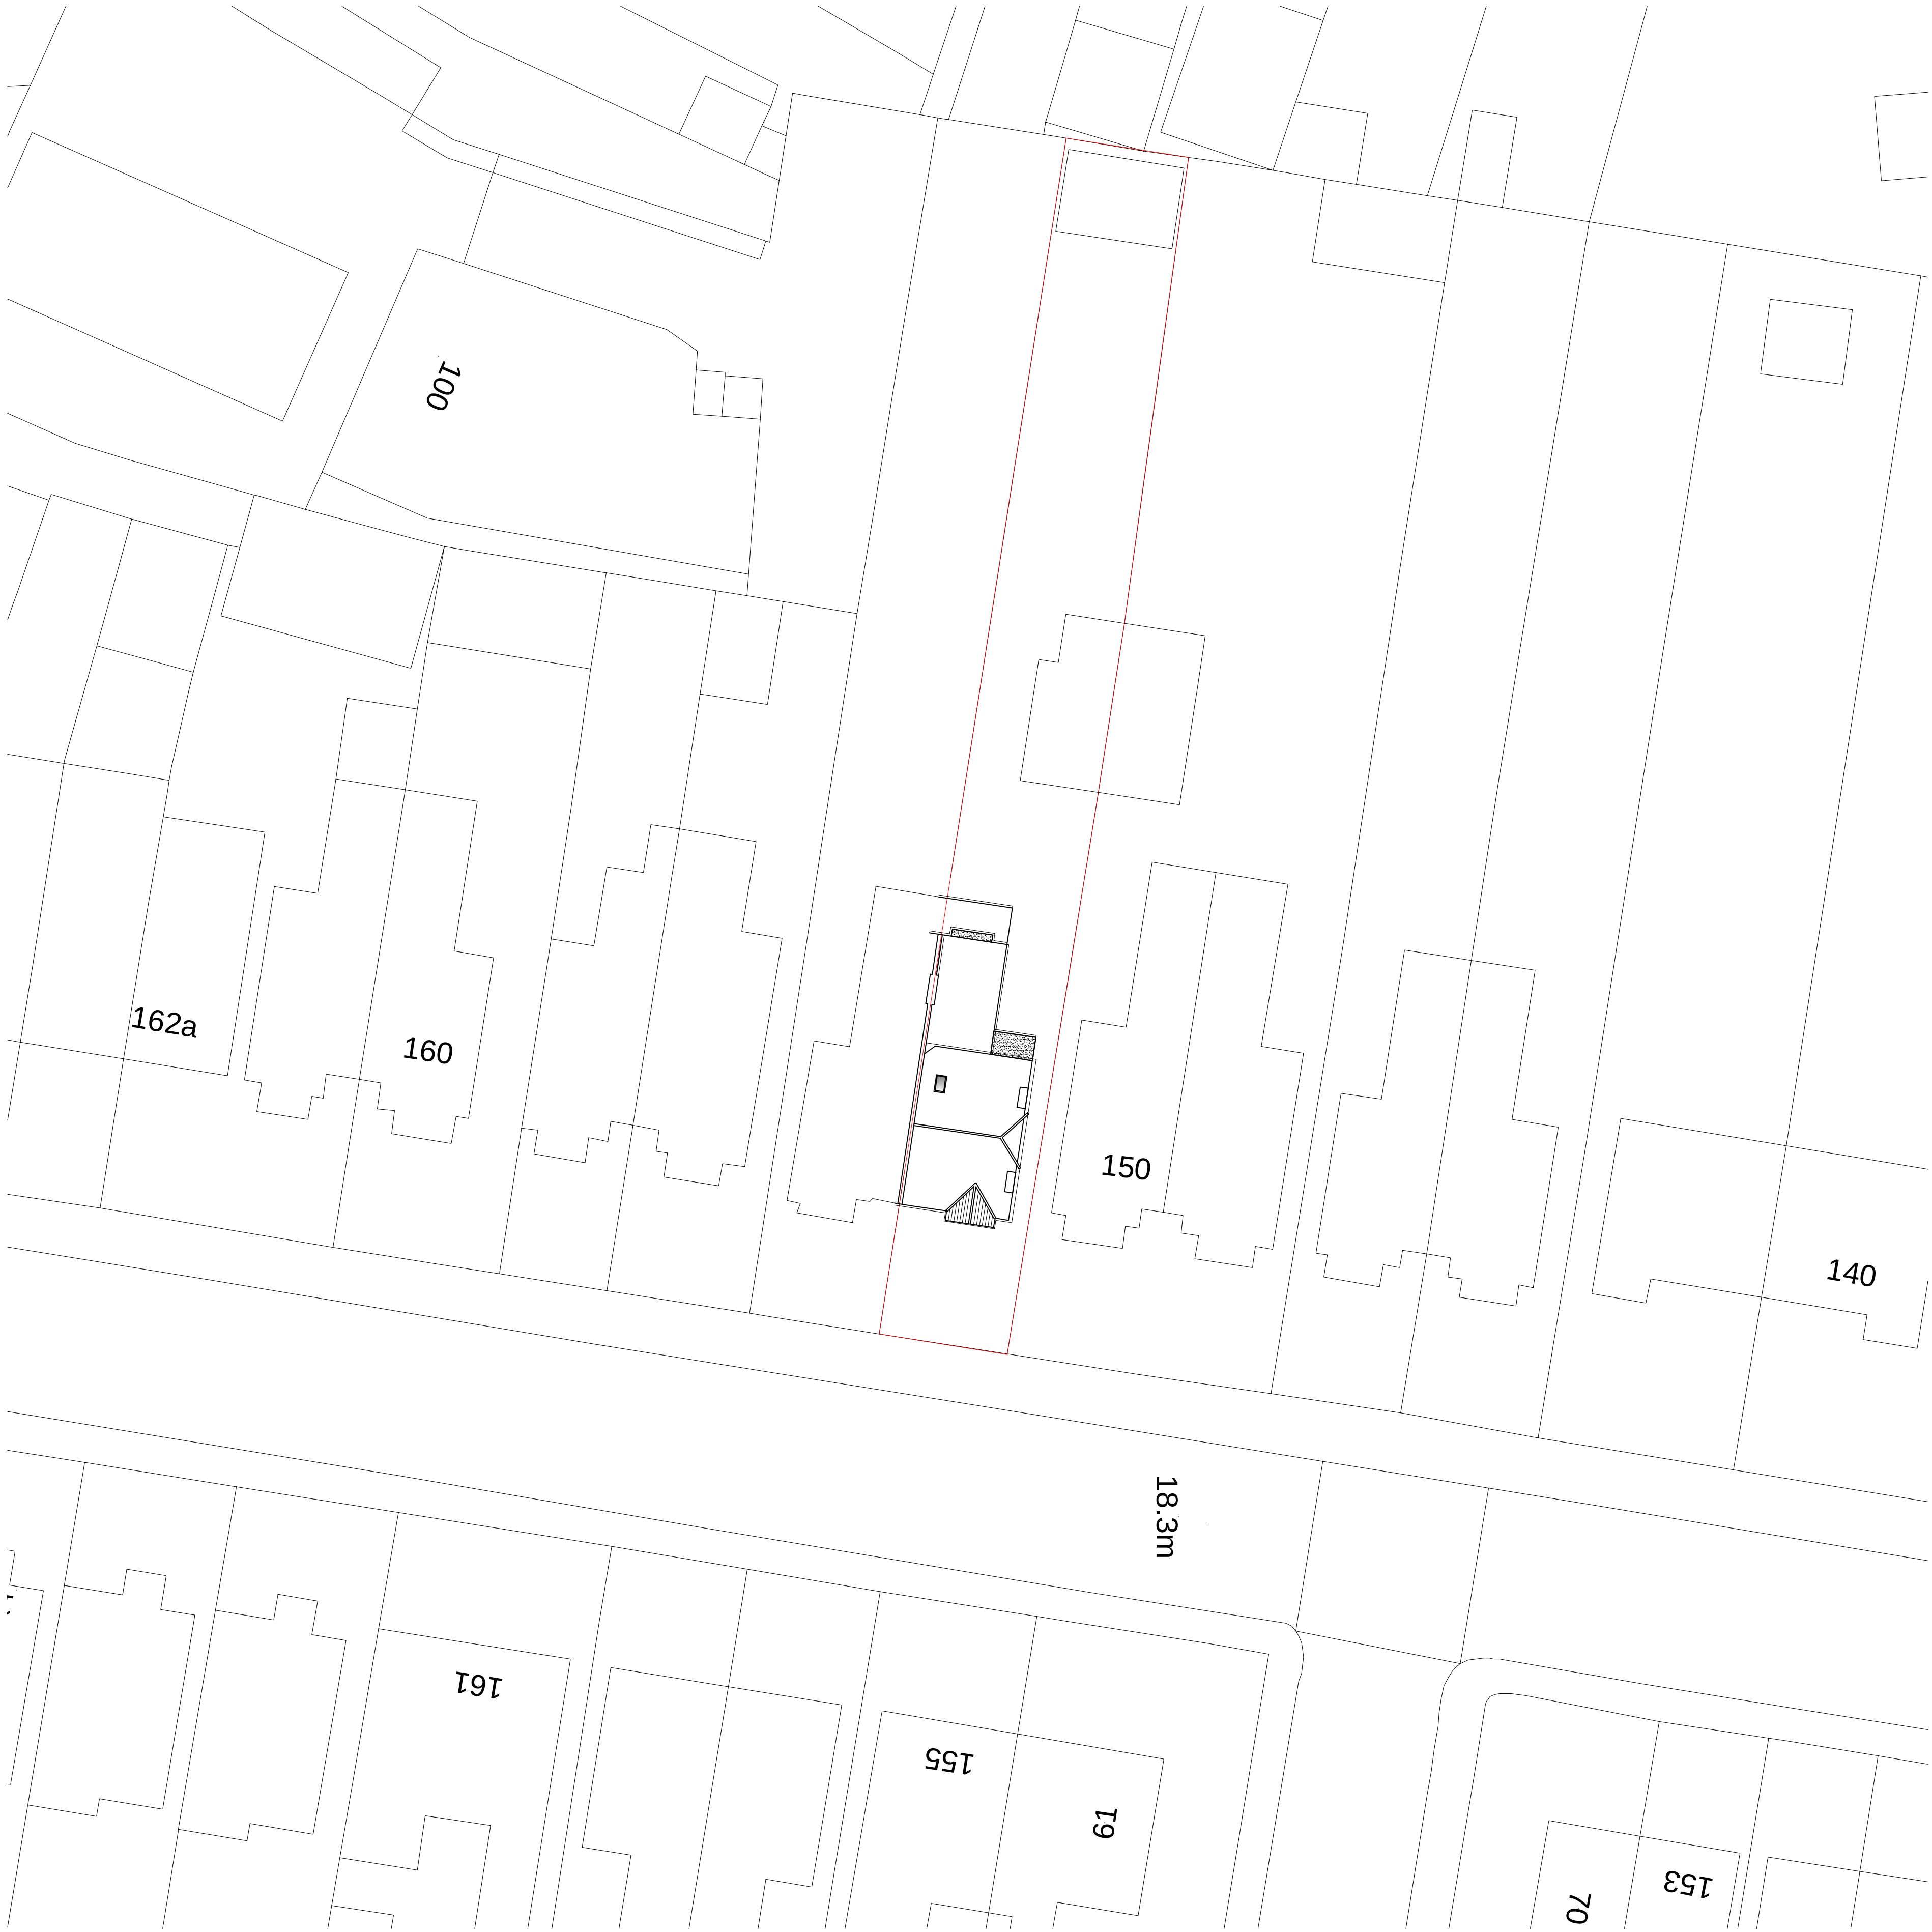

0 2m 4m 6m 8m 10m
Scale 1:200