


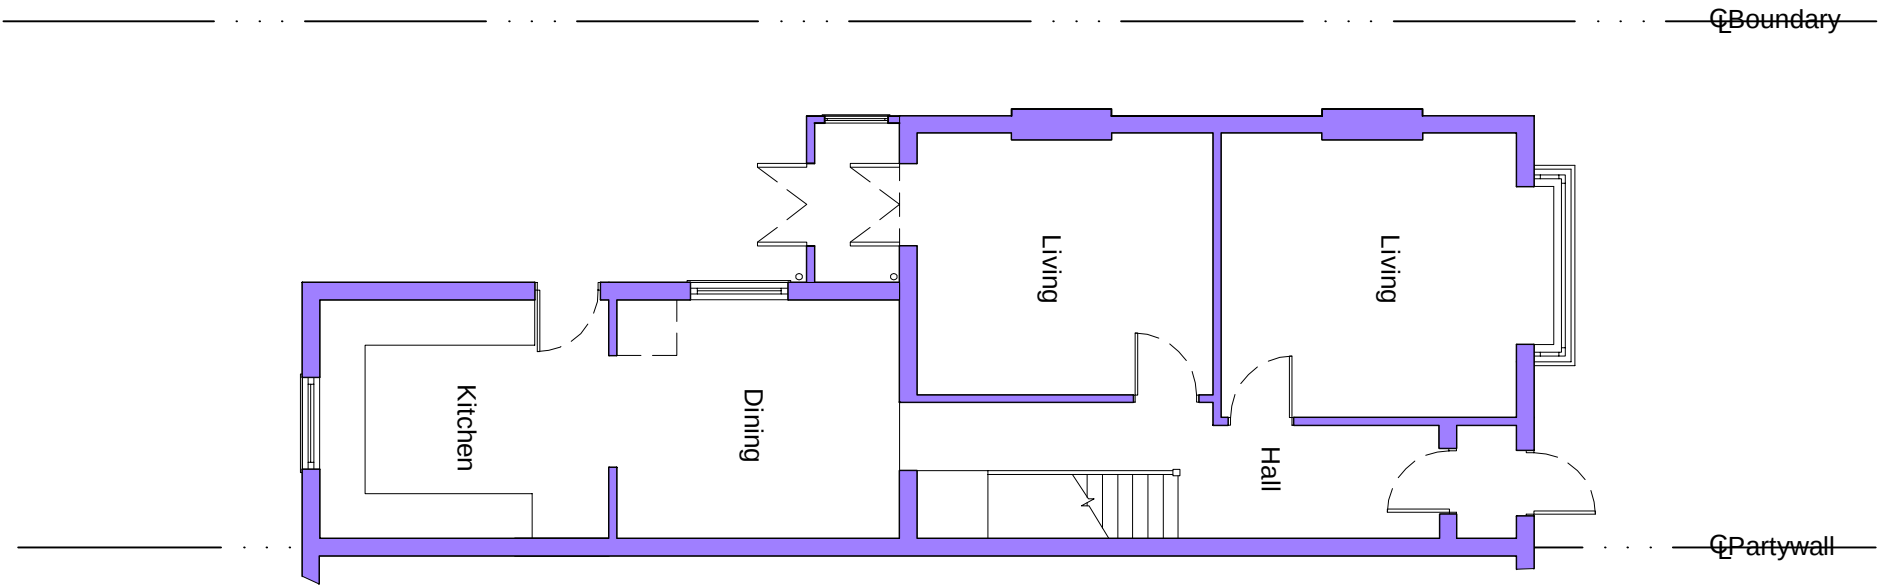


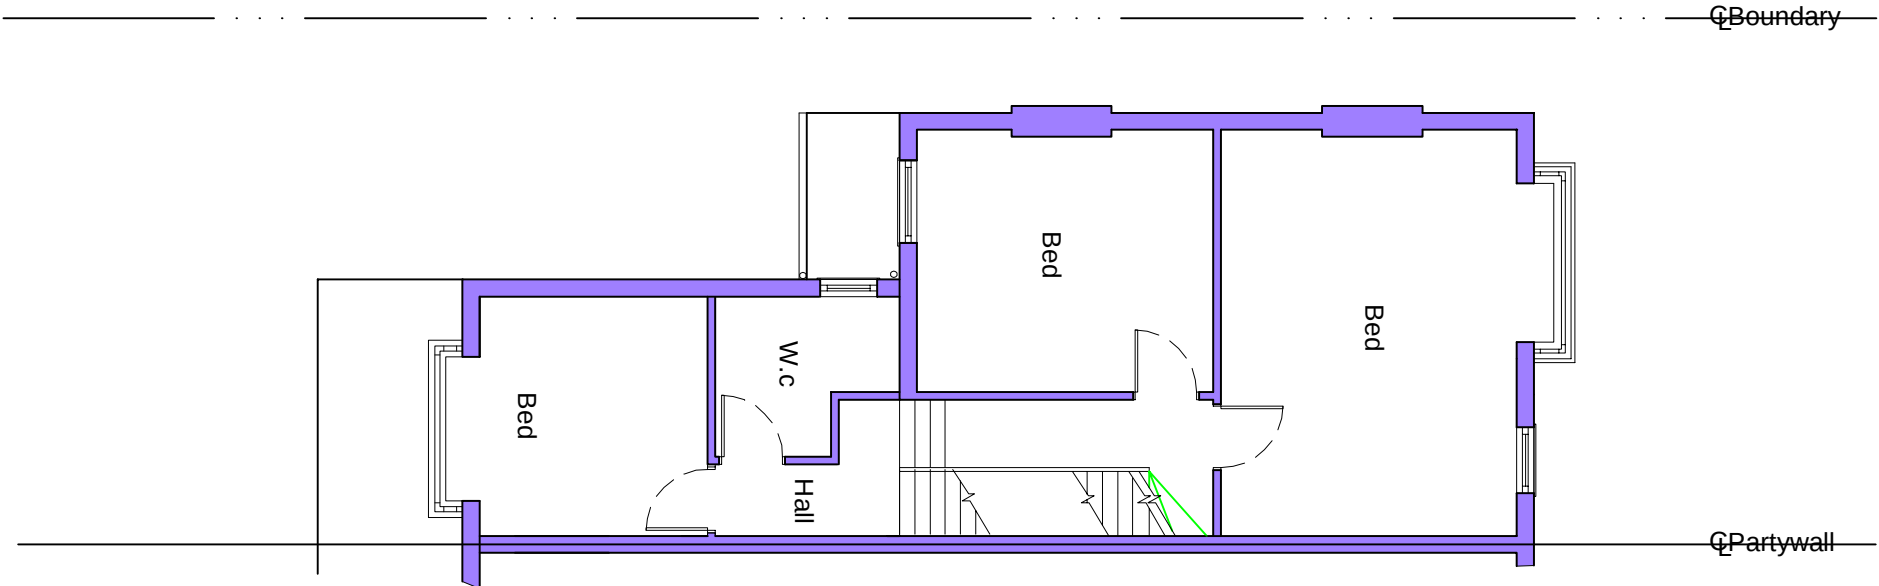


Existing First Floor Plan

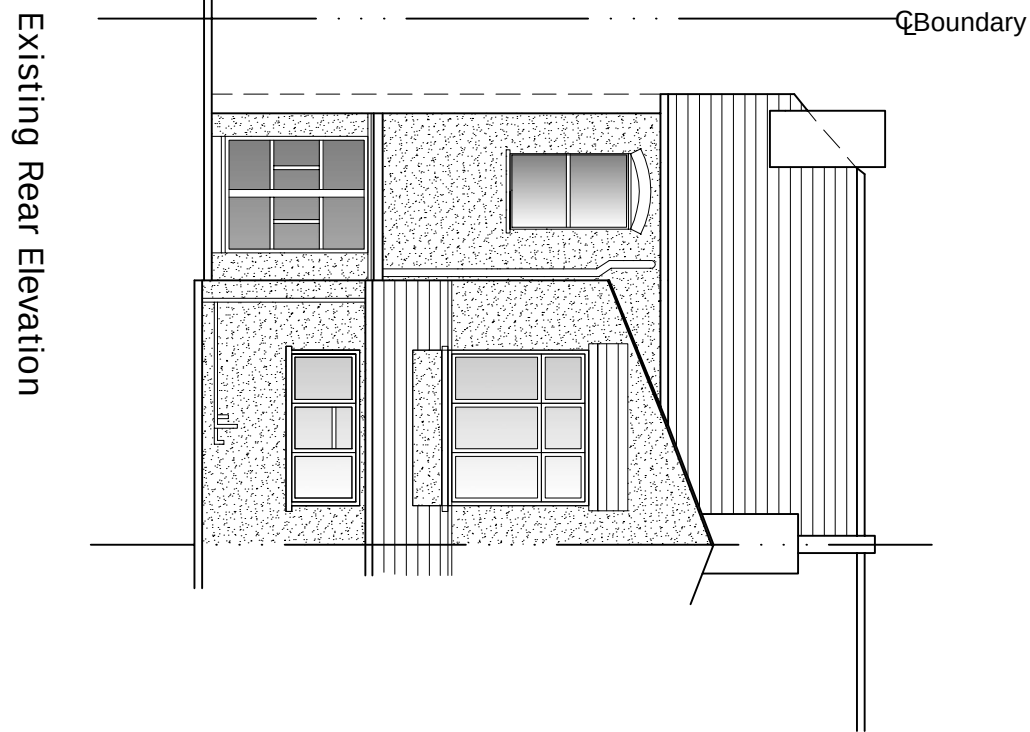


Existing Roof Plan

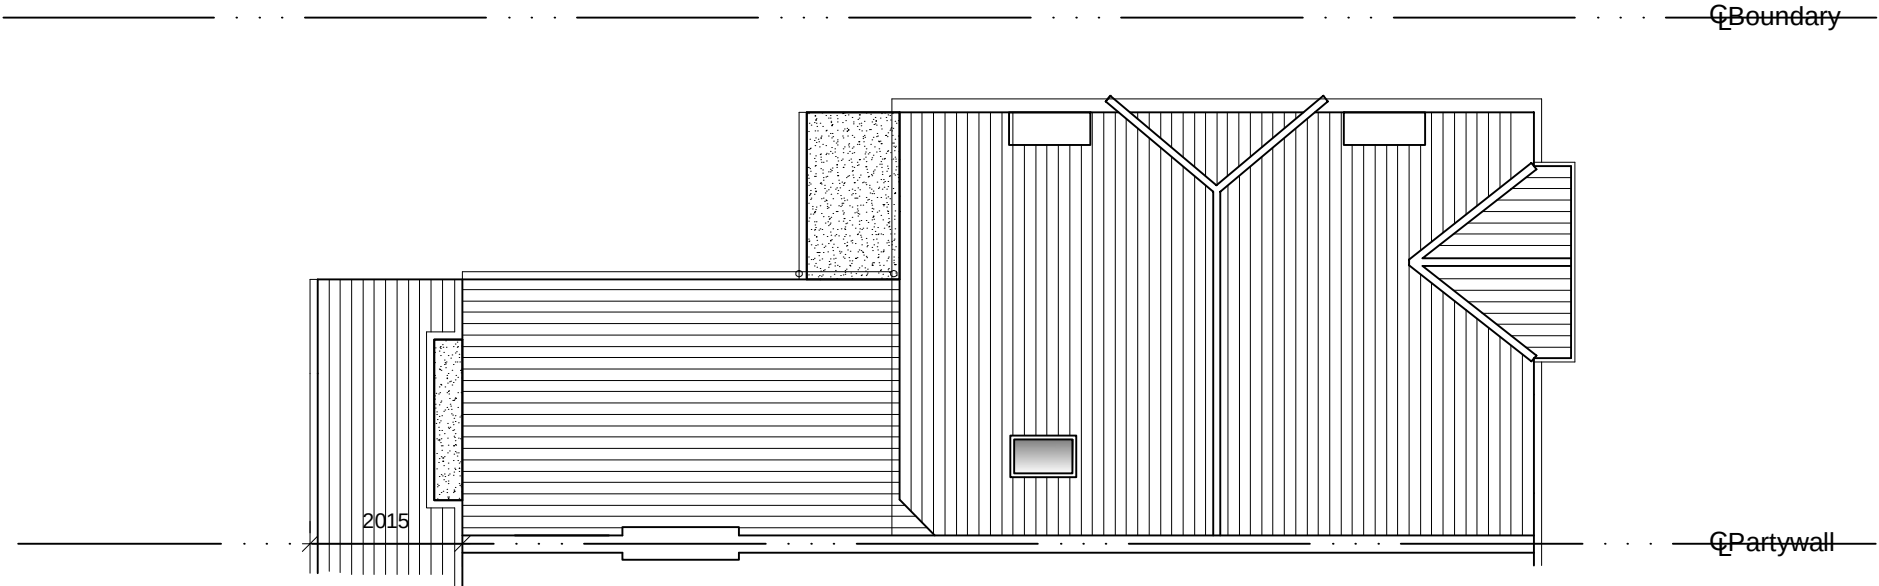



Existing Rear Elevation

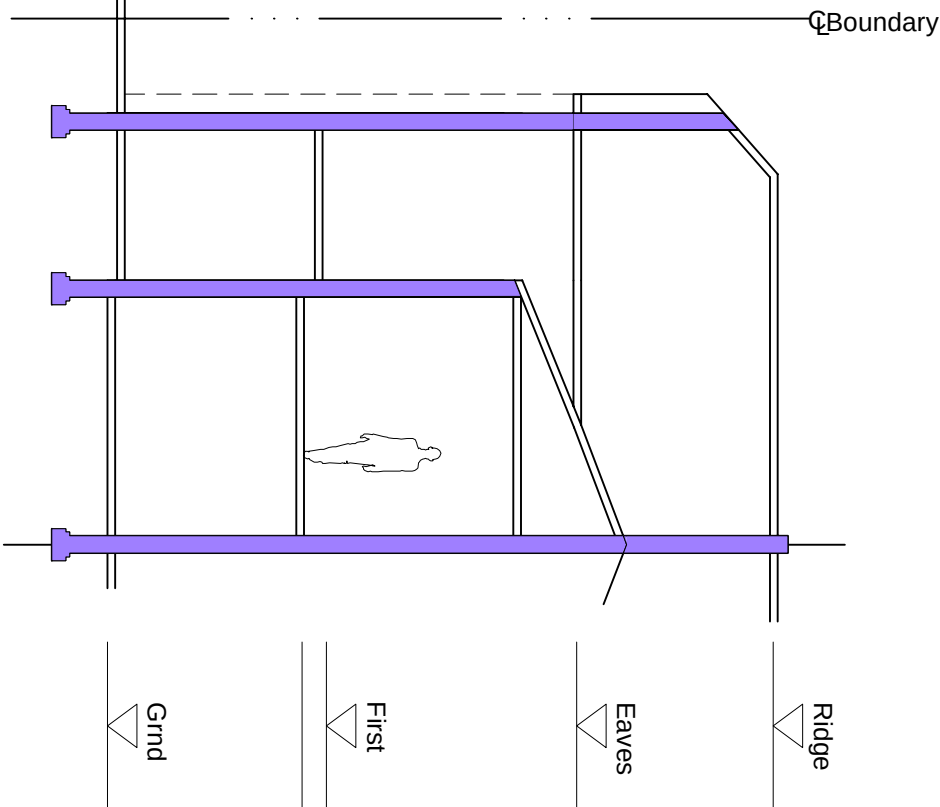


Existing Section A-A

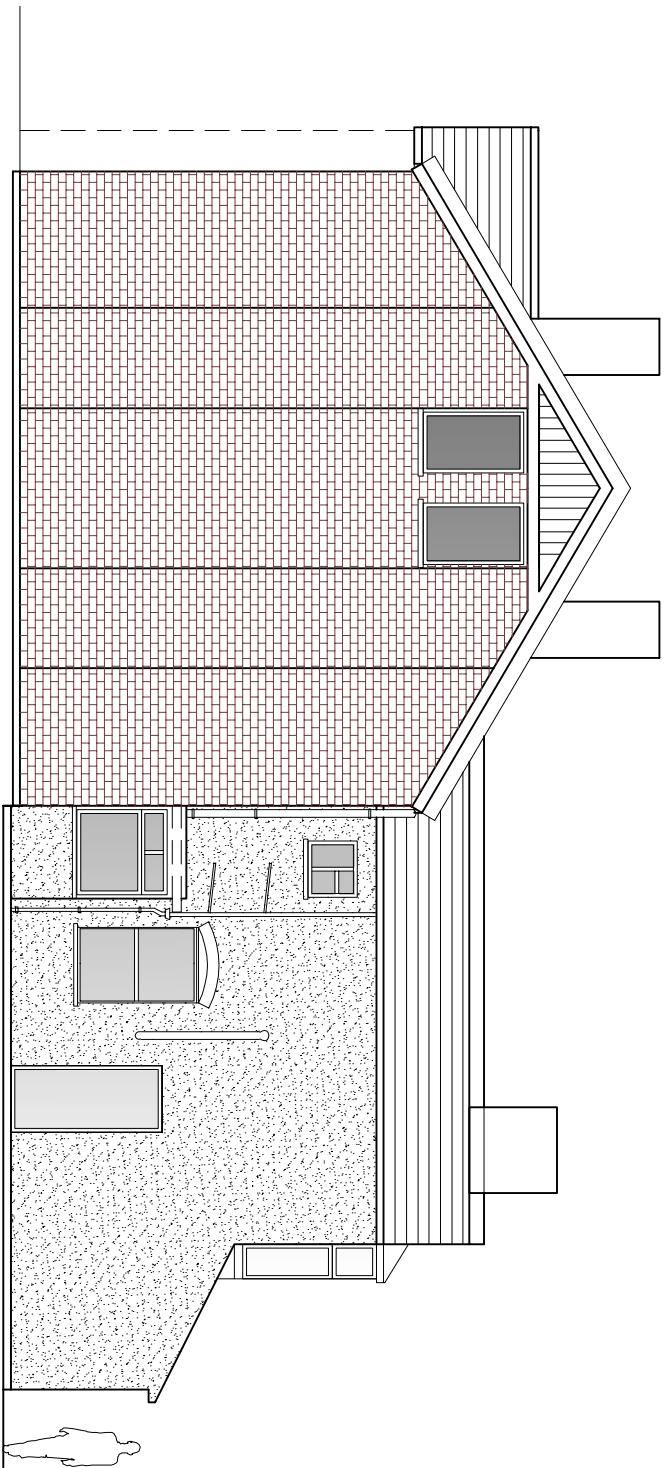

Existing Side Elevation

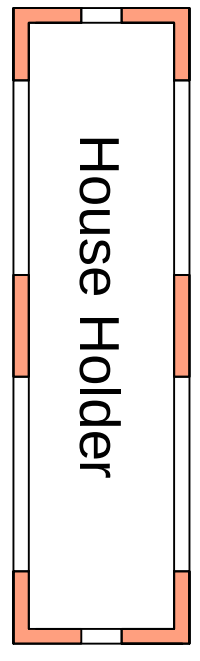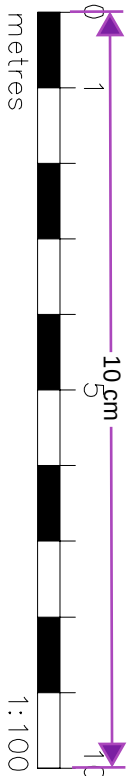

PI	ISSUED TO PLANNING DEPT	25.05.19	MC
Rev		Date	By

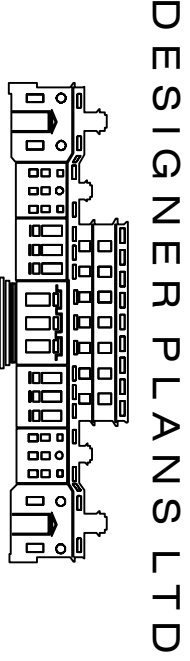

OFFICE: 48, 95 WILTON ROAD, VICTORIA, LONDON, SW1V 1BZ
T : 0844 412 7623
www.designerplans.co.uk

Job Title
152 Darnley Road
Gravesend Kent DA11 0SN

Existing Plans

Scale	Date	Drawn By	Check
1:100 @ A1	May '19	MC	AS
Job No.		Draw No.	Rev
51-1000-795		S03	P1