



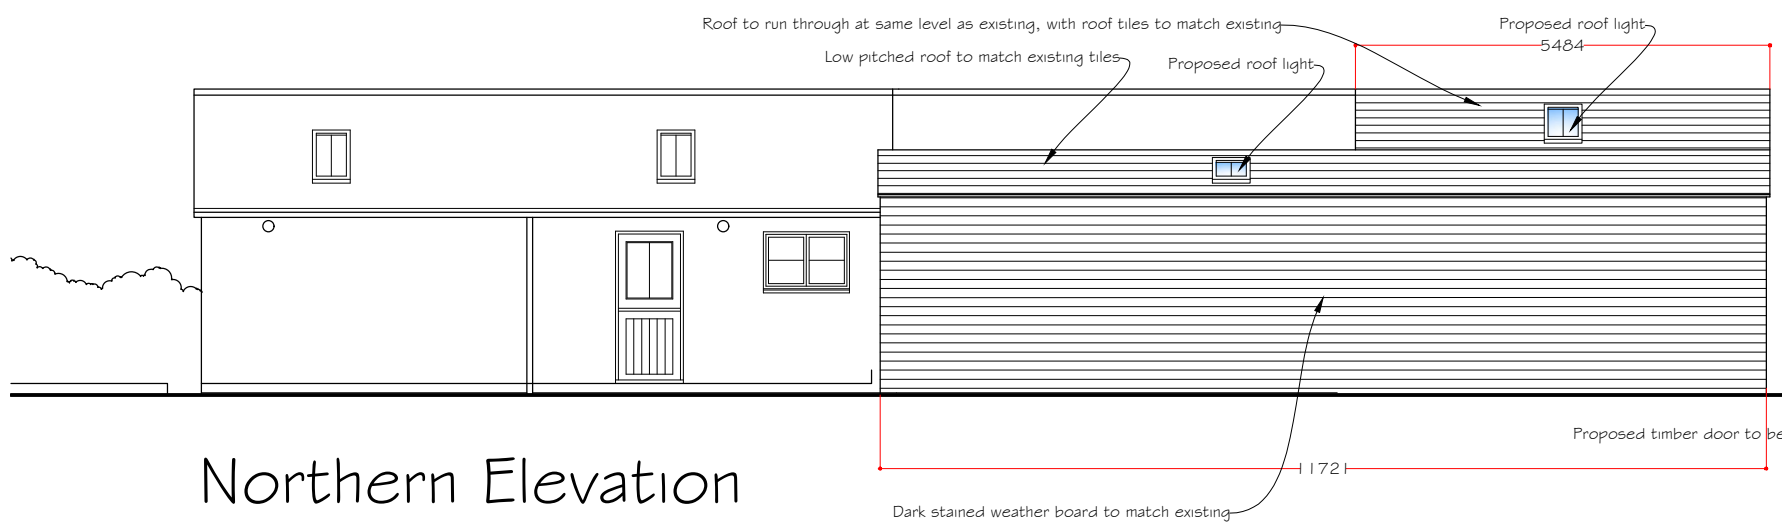


Northern Elevation
Scale 1:100




Western Elevation

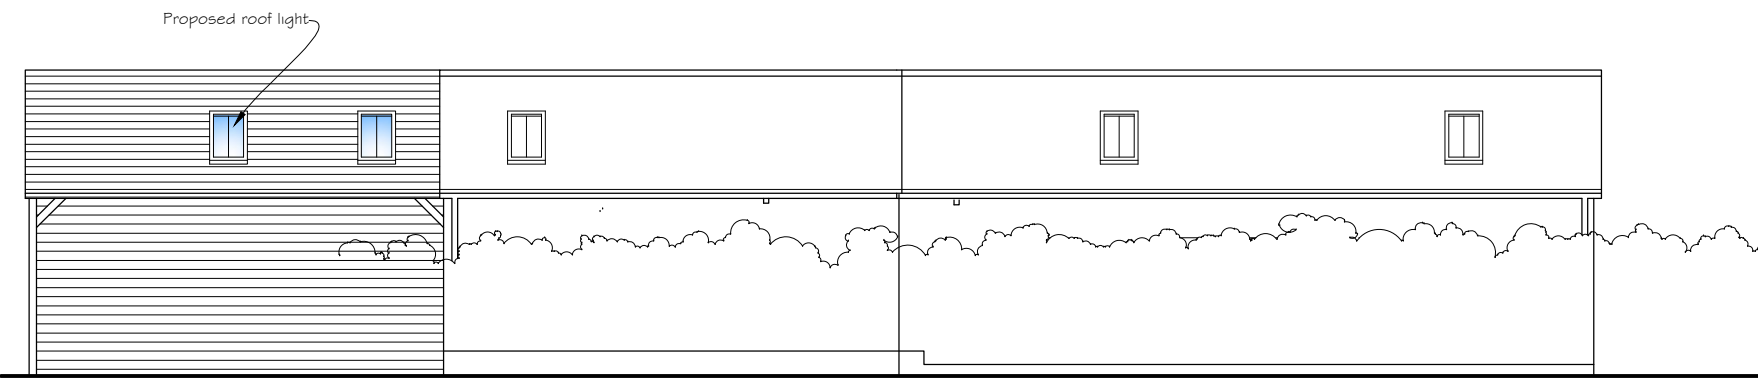

Southern Elevation


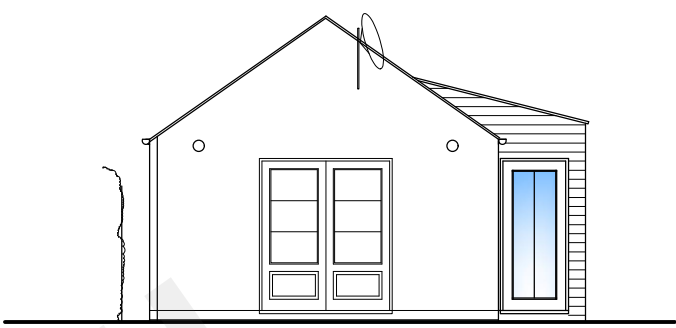


Eastern Elevation

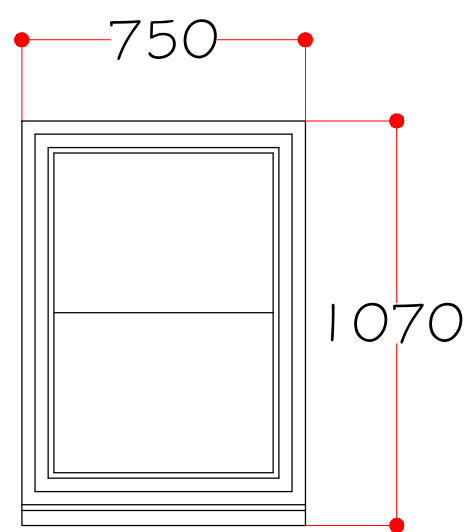


Bedroom window
Scale 1:20


All proposed windows and doors to be timber black stained

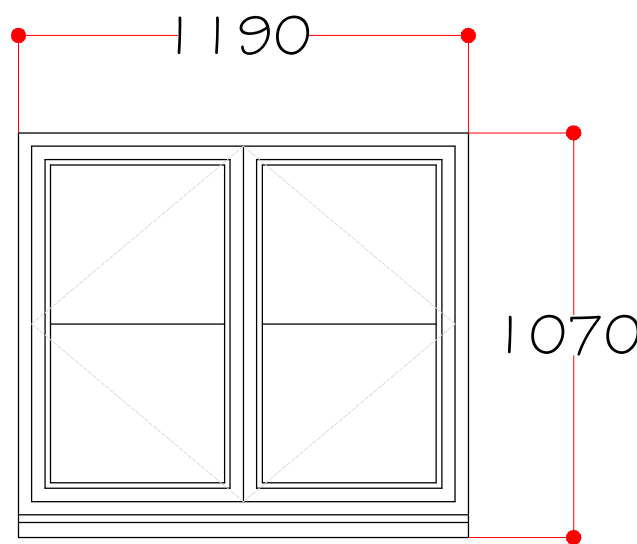 


Bedroom window
Scale 1:20

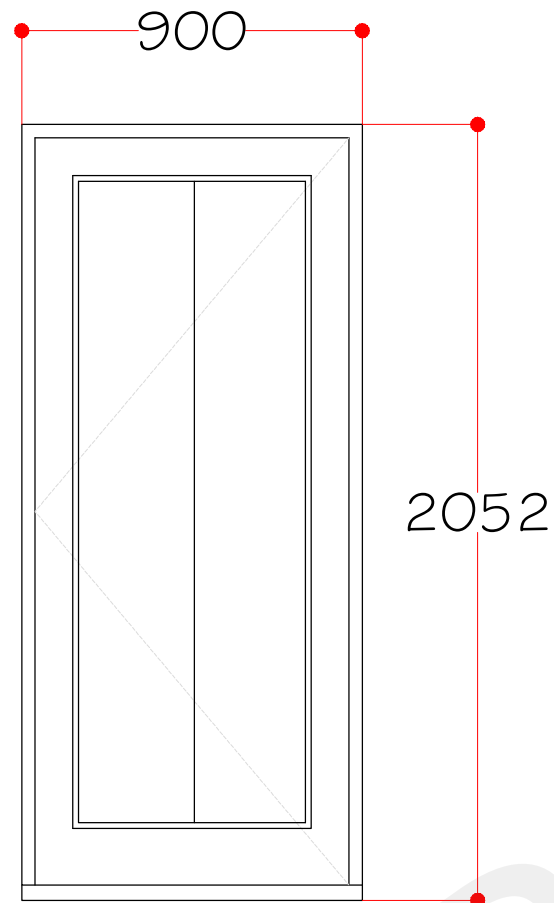

Hall way door
Scale 1:20

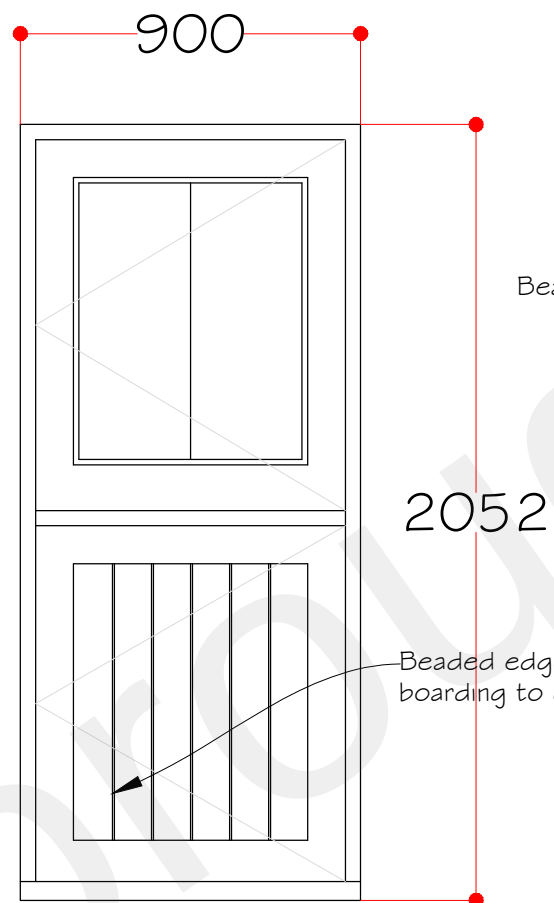


Entrance door
Scale 1:20

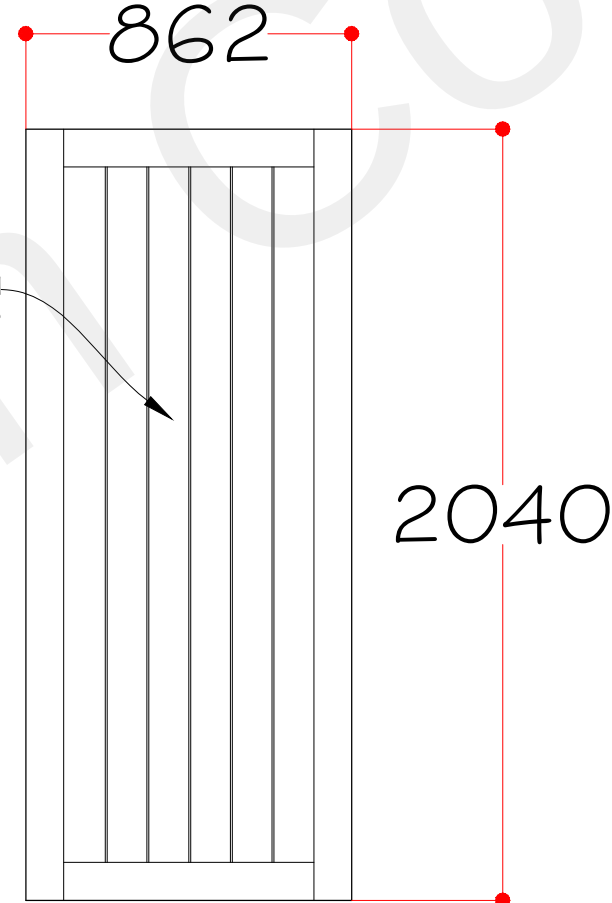


Internal door
Scale 1:20

Roof light (The Roof Light Company)

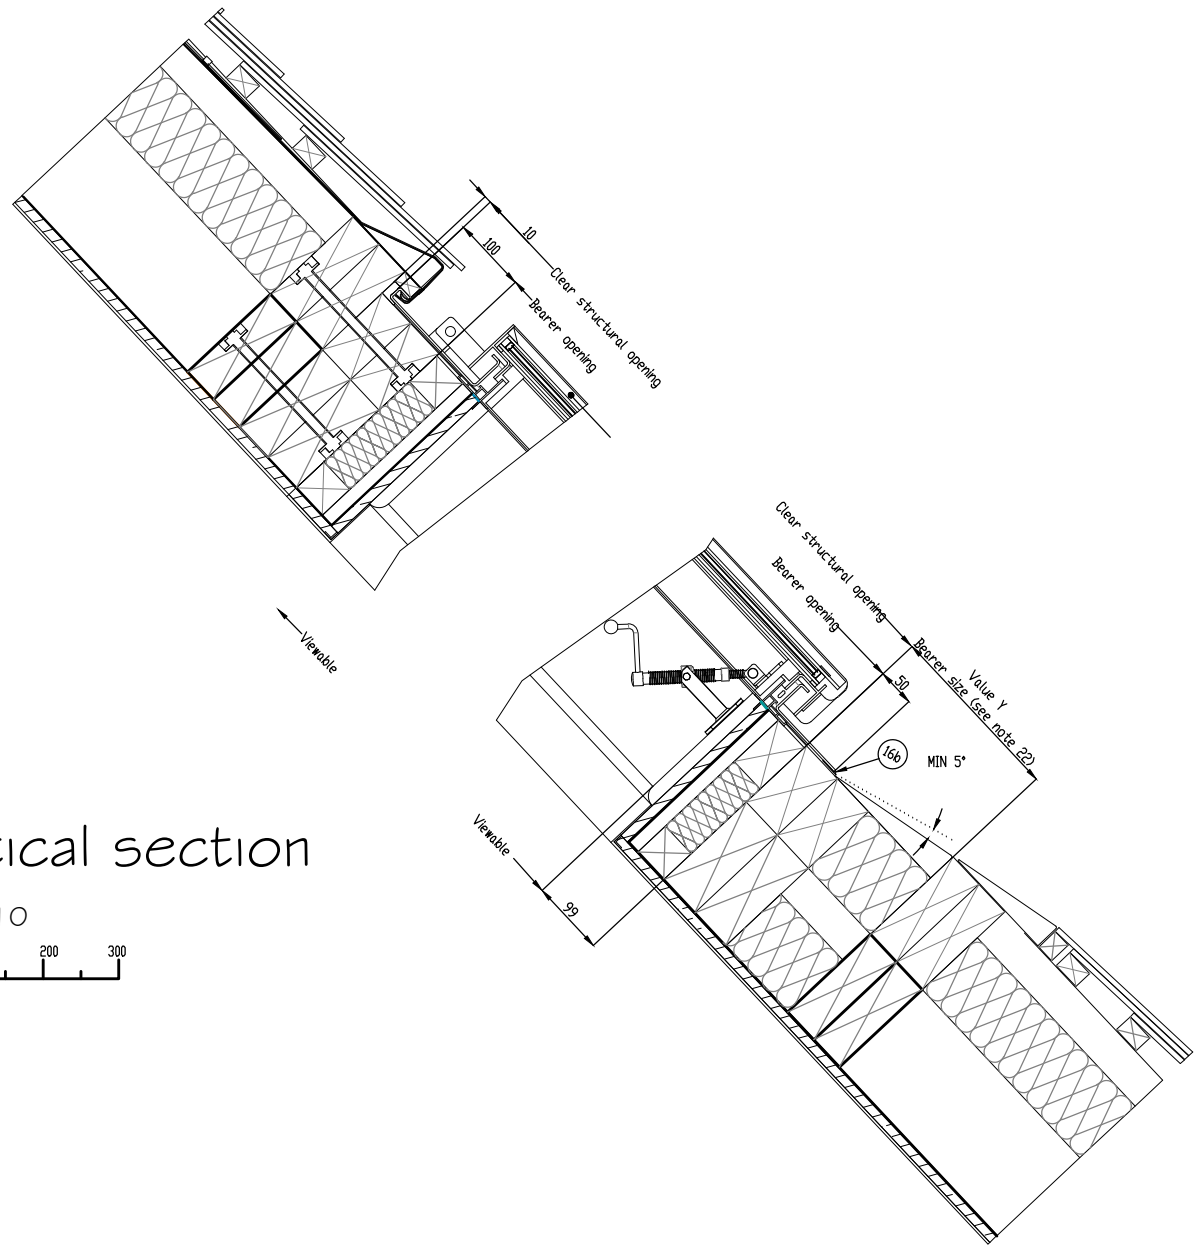


Vertical section

Scale 1:10

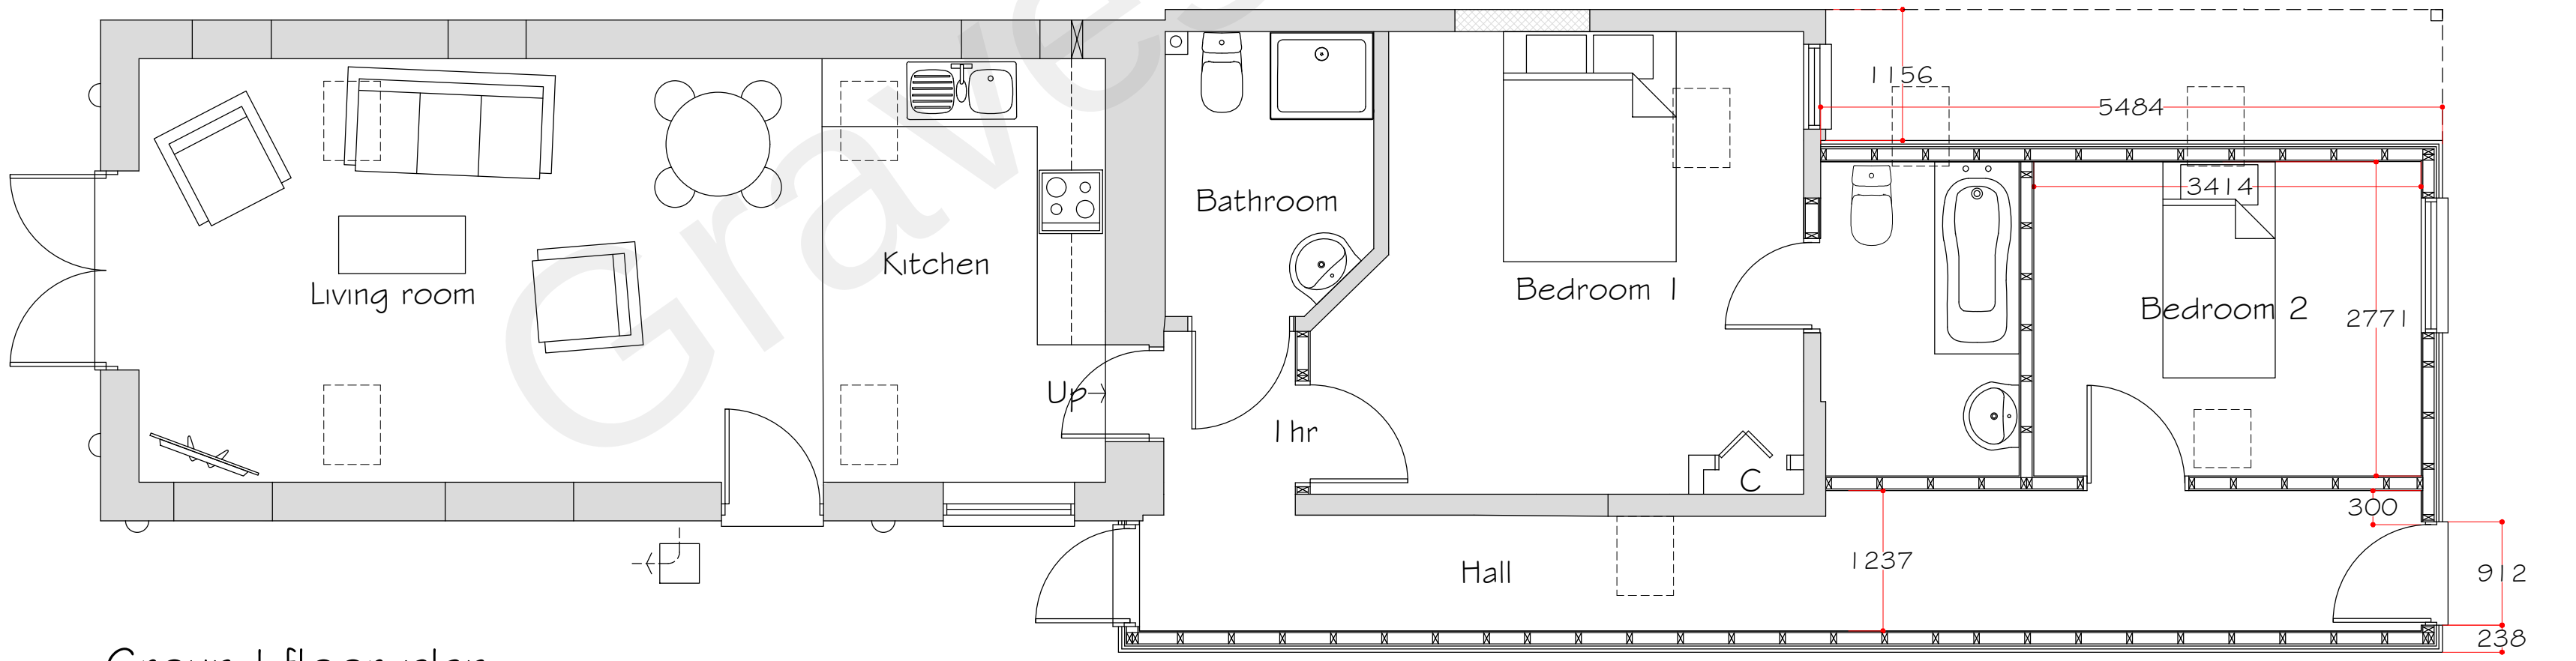

Ground floor plan

Scale 1:50

 

Synergy

Planning & Property Consultants Ltd
Suite 6 Lister Quay
Rochester City Centre
Rochester
Kent ME2 4HU

Client
Mr Lloyd Goffon

Address
The Stables Wrotham Road Meopham

Drawing title
Proposed plans and elevations

Scale
1:100/ 1:50

Date
May 2021

Drawn by

Drawing No
21/331/02