



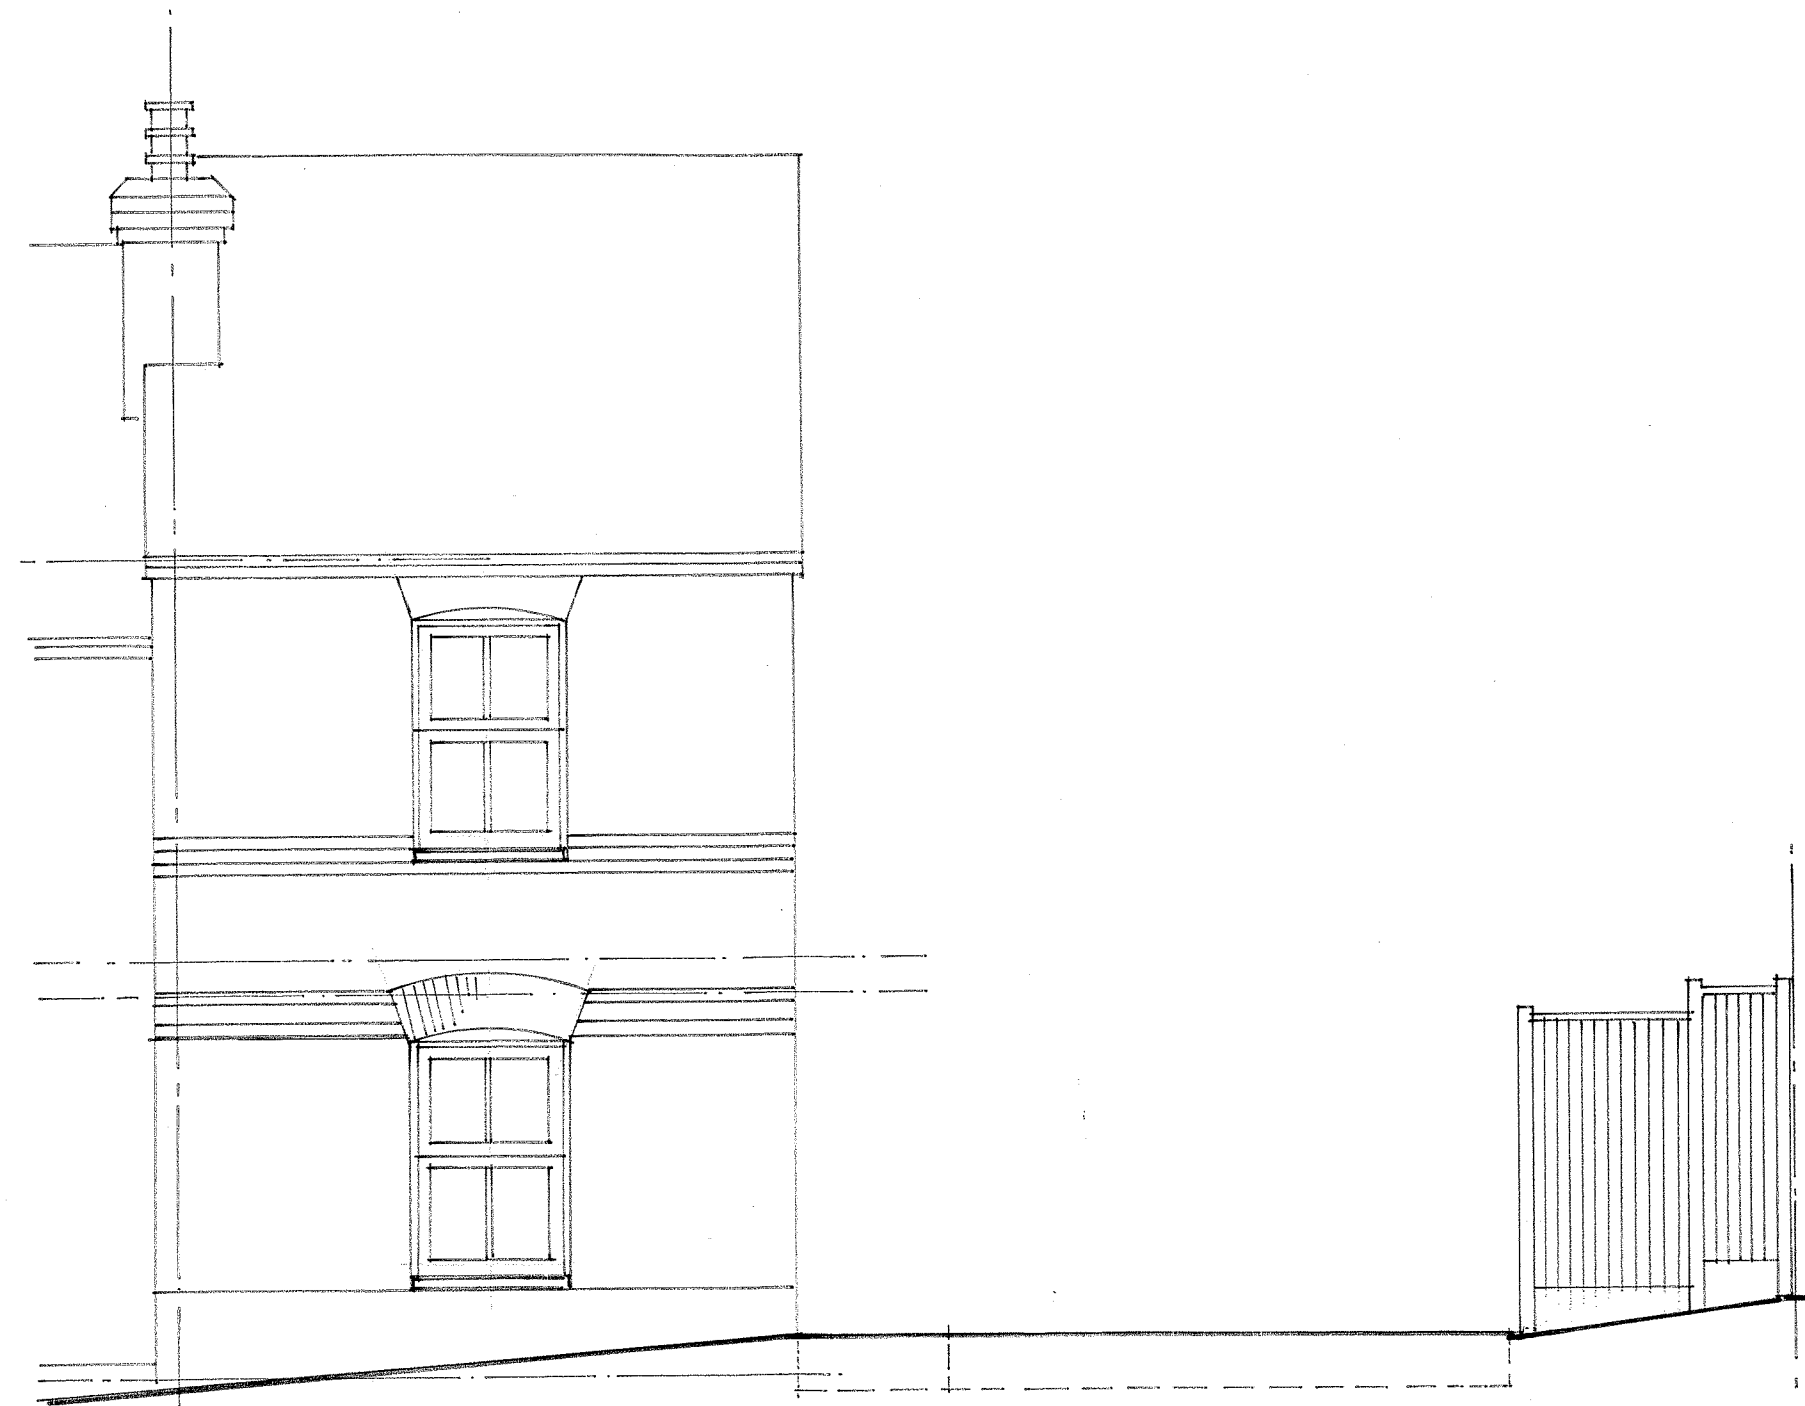




SIDE ELEVATION d-d (west)



FRONT ELEVATION a-a (north)

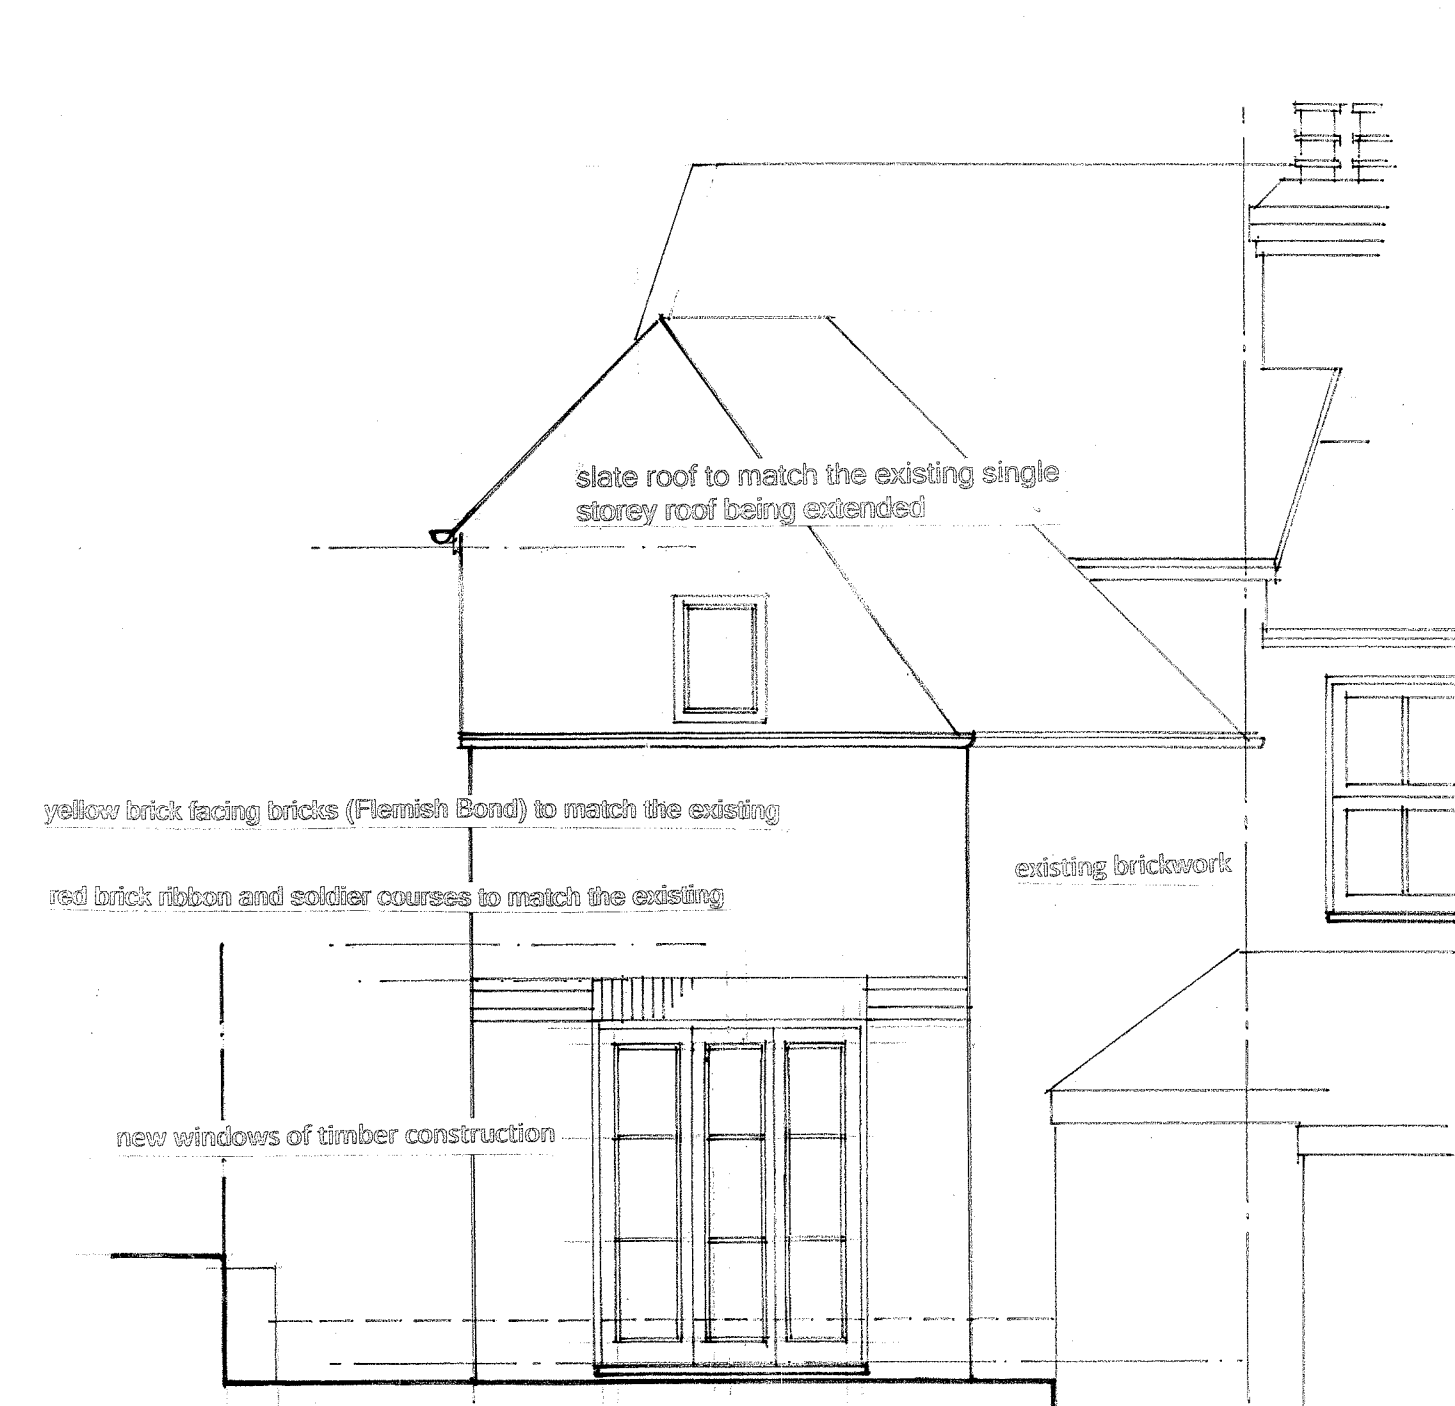


REAR ELEVATION b-b (south)

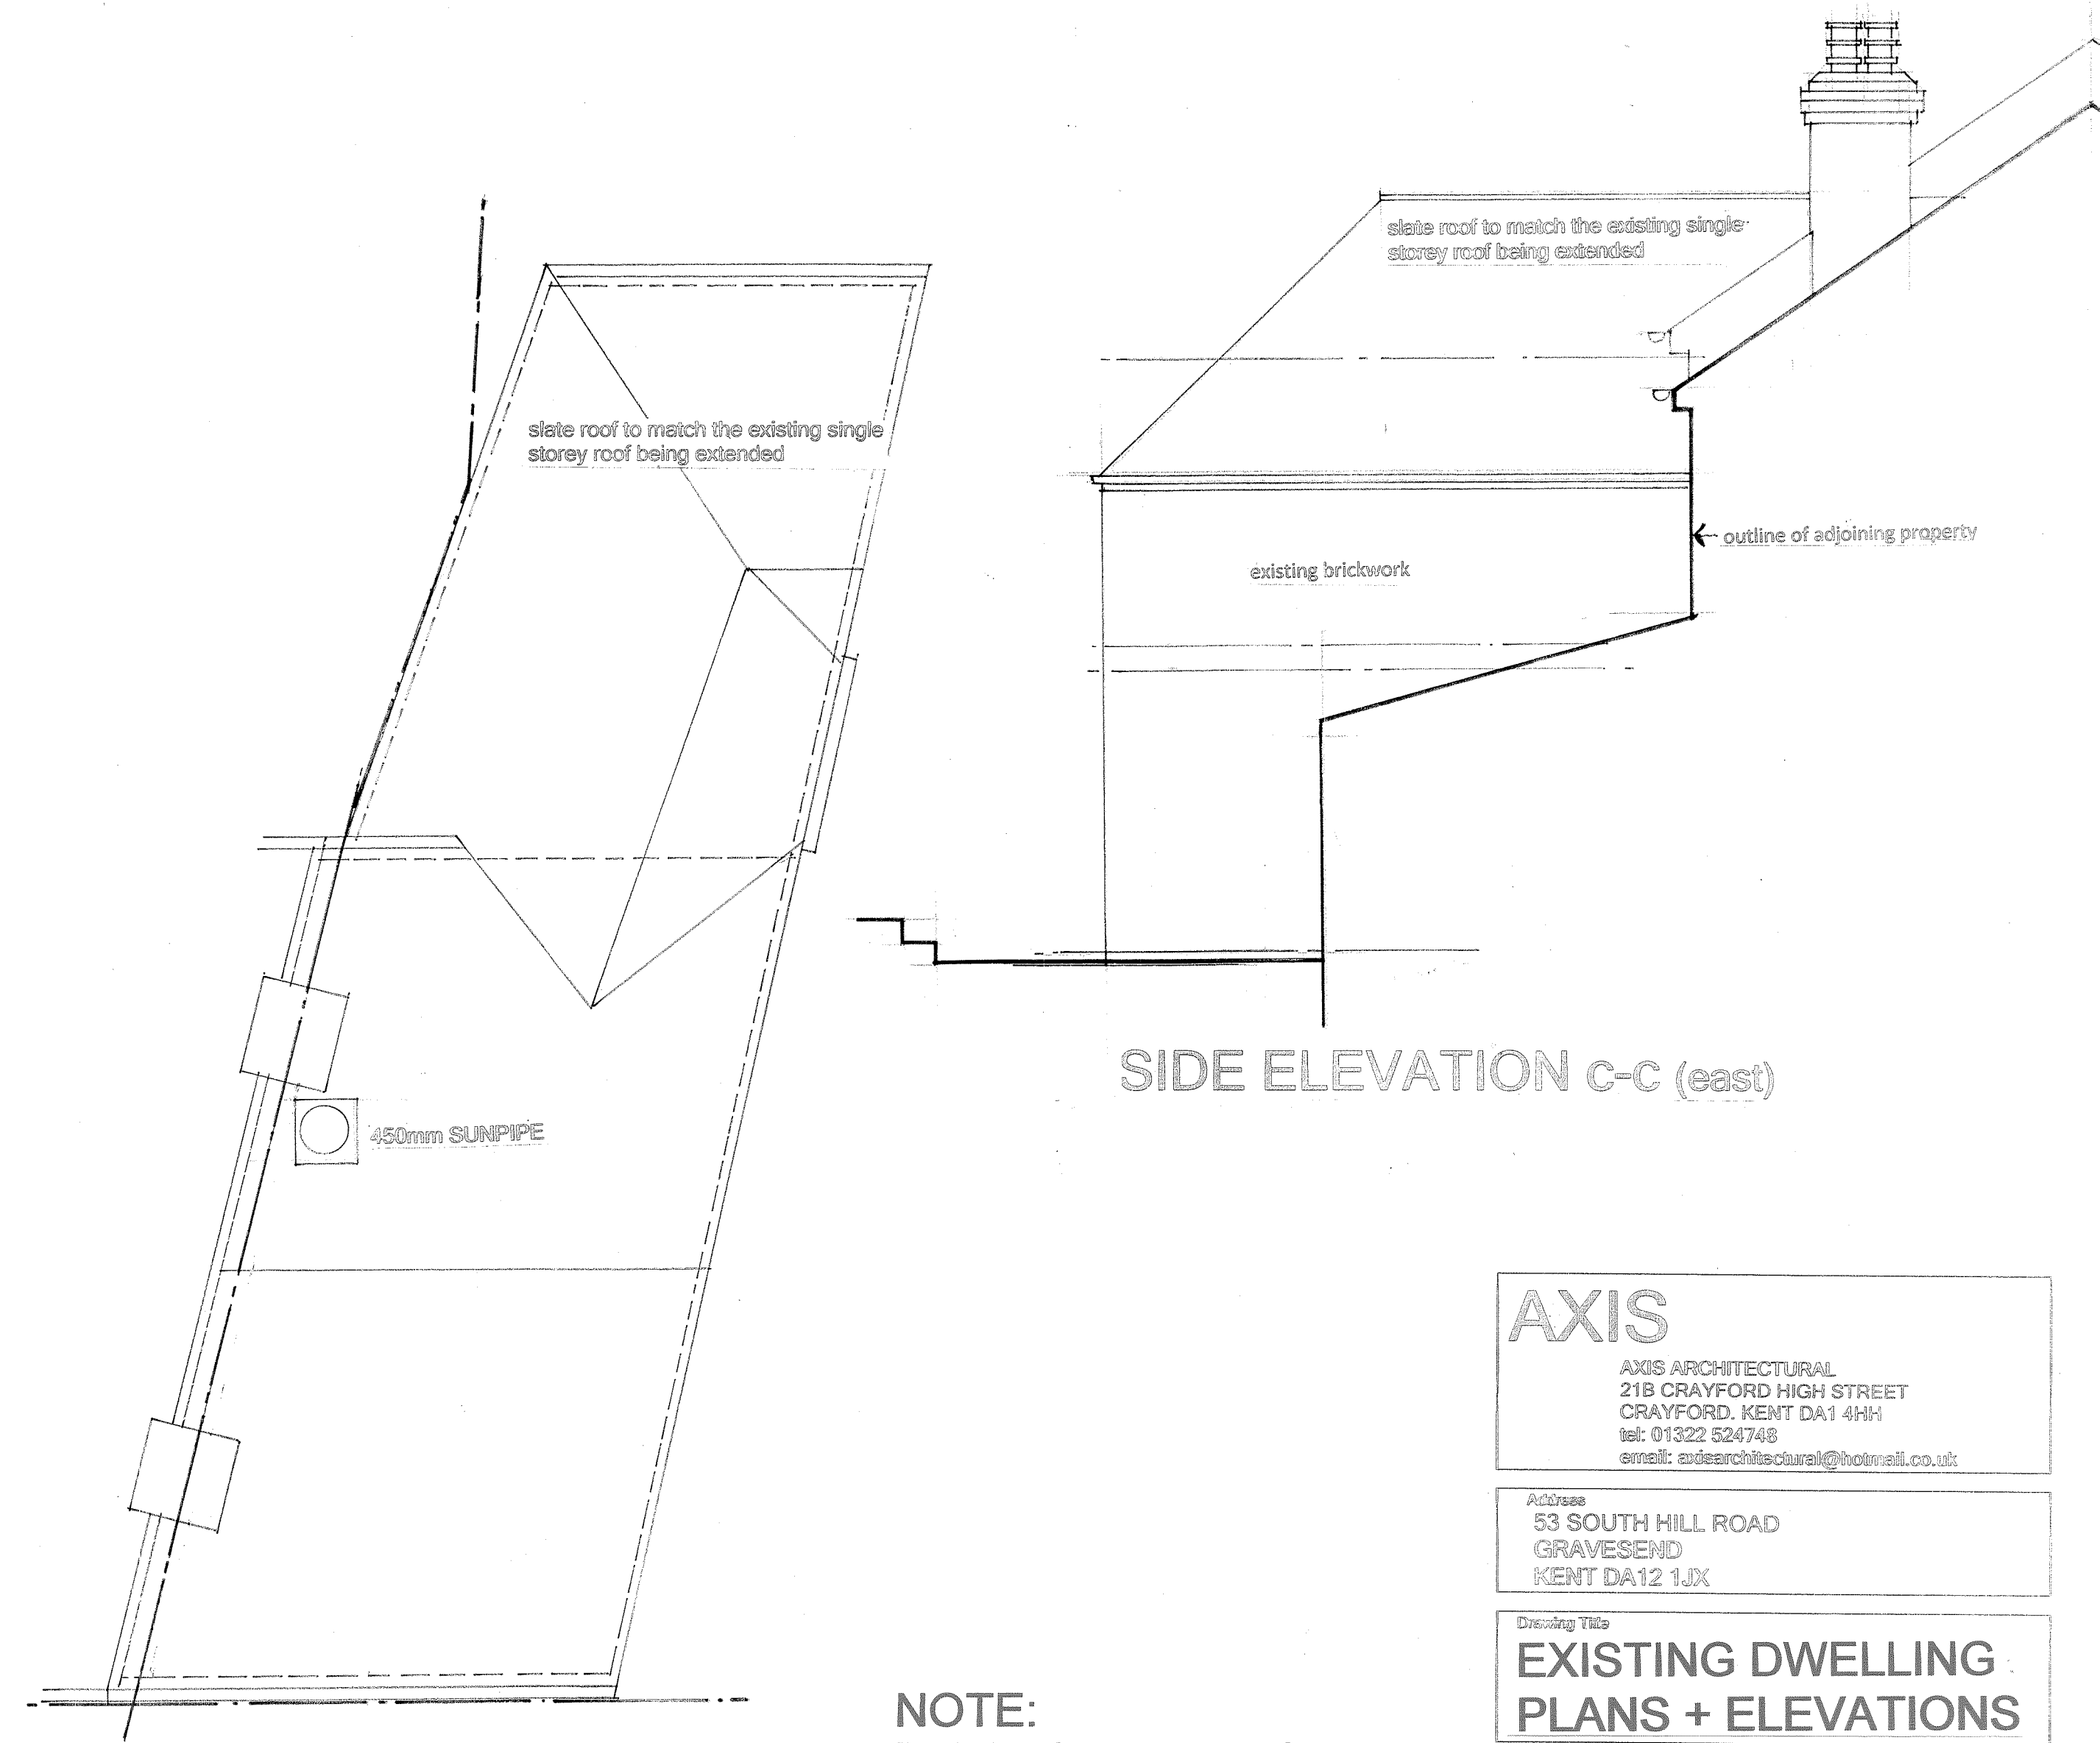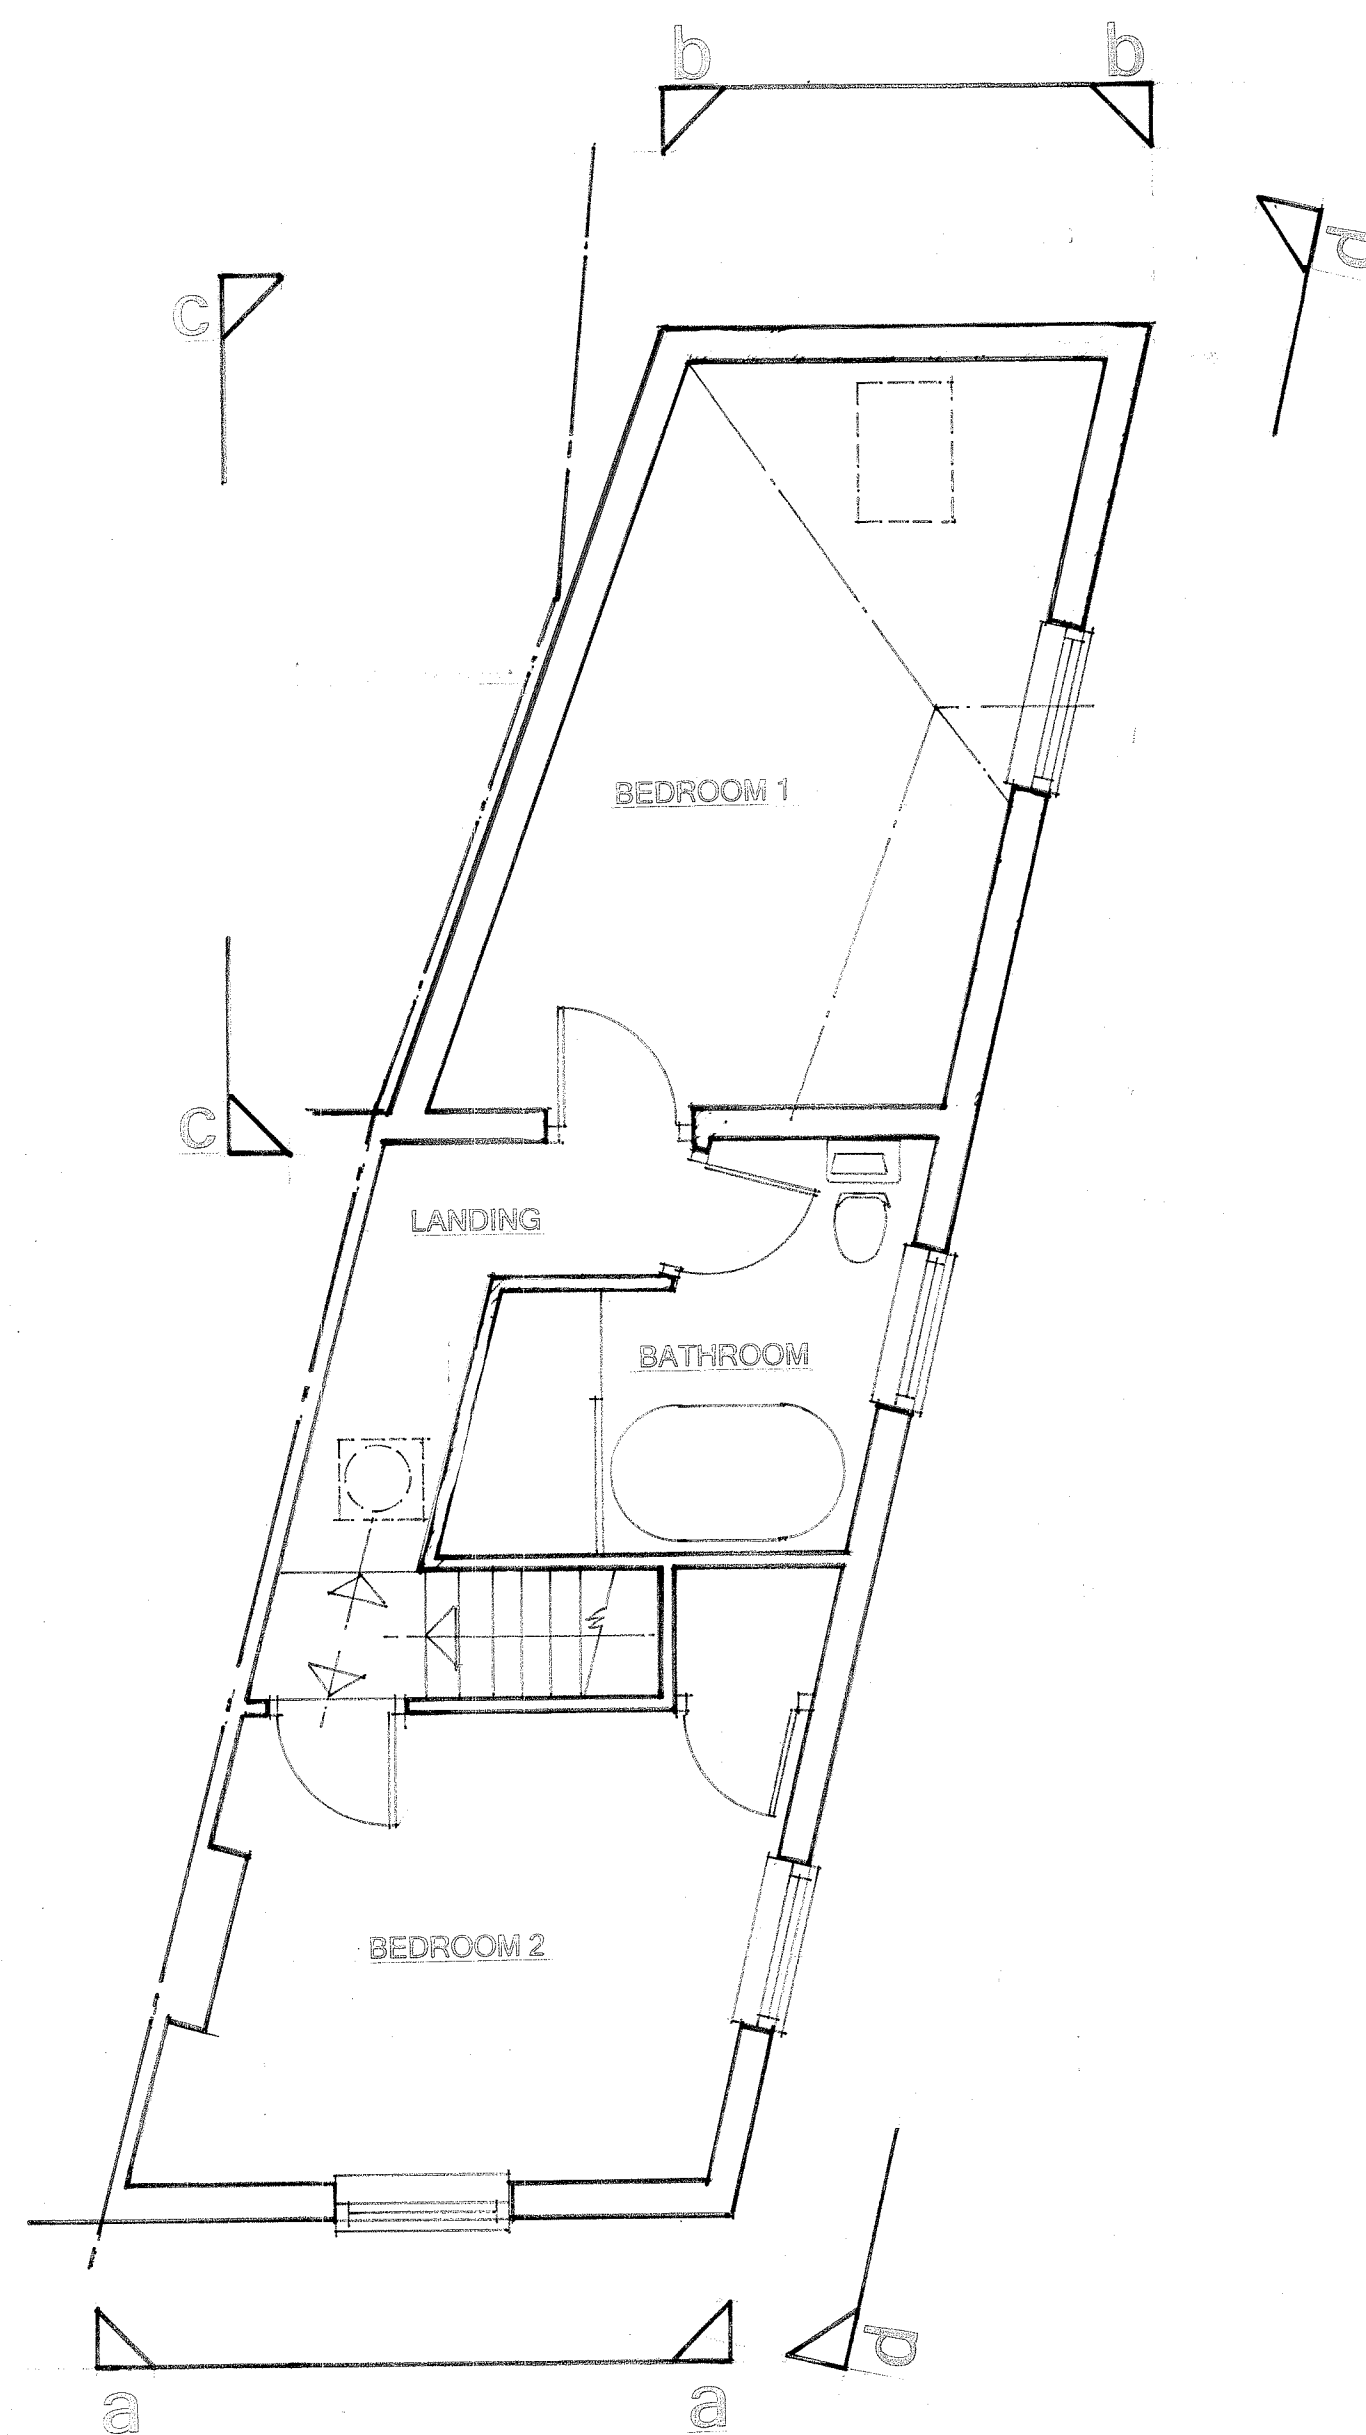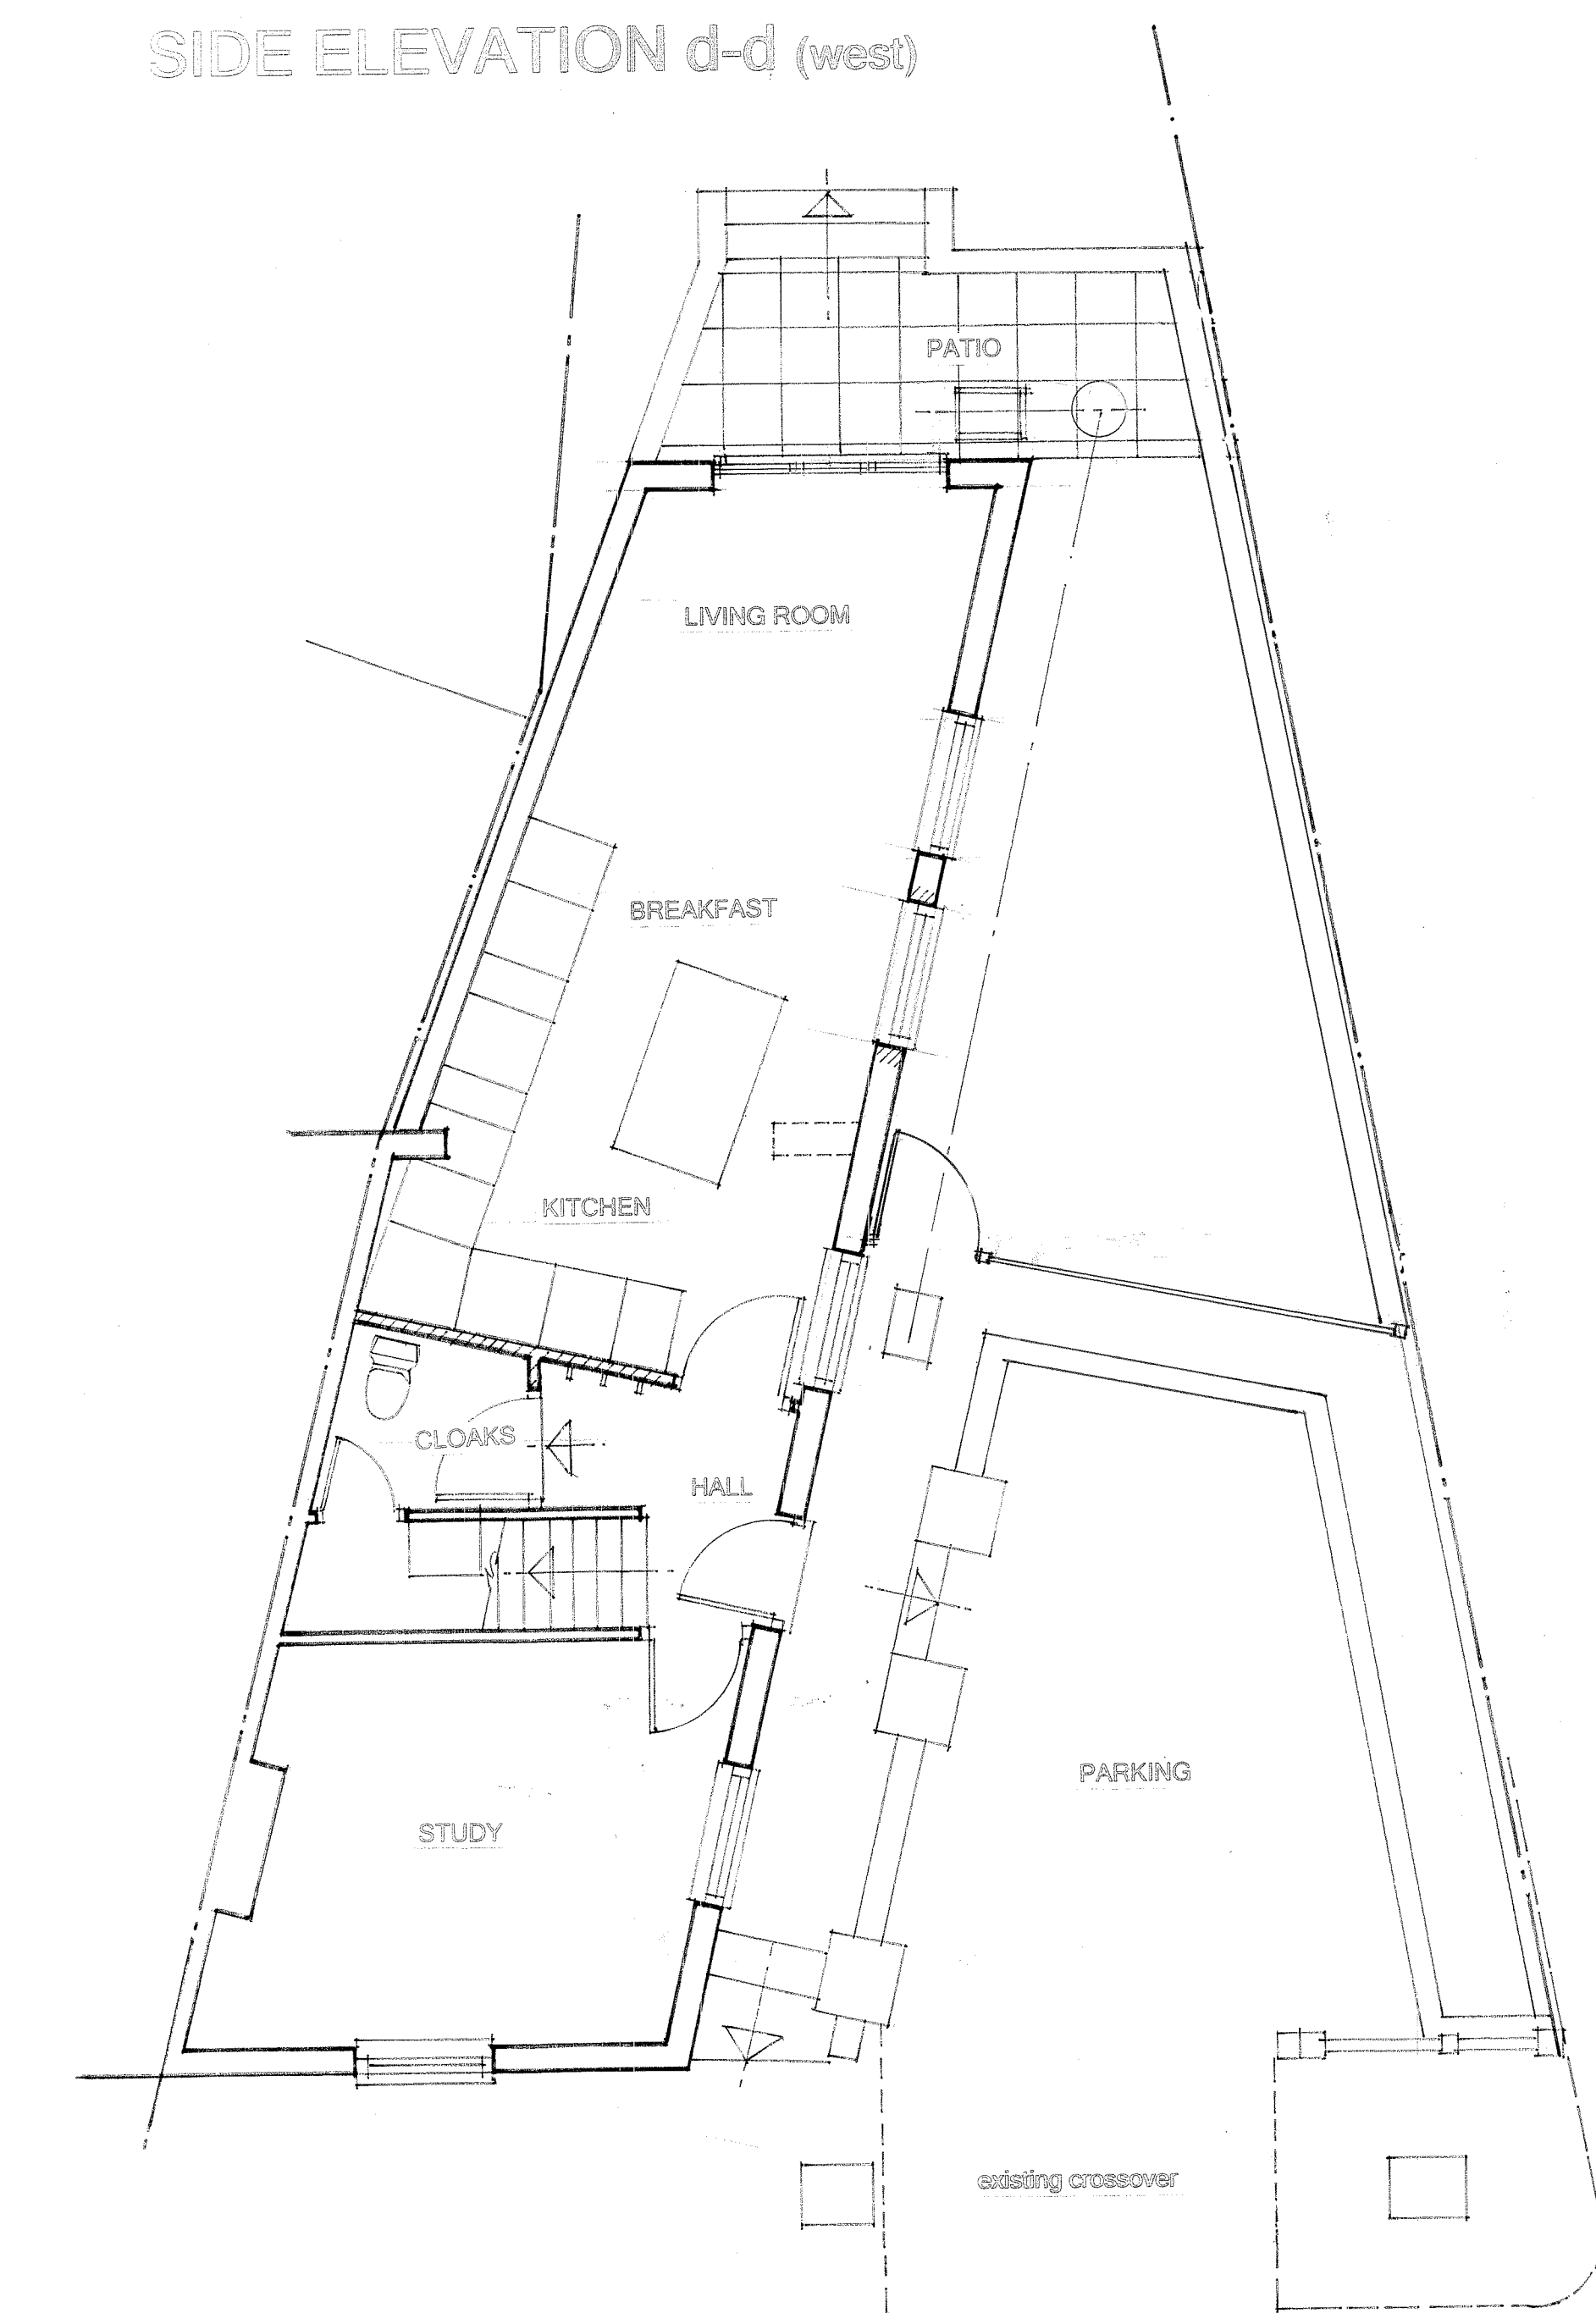

SIDE ELEVATION c-c (east)

NOTE:
This is the scheme approved on the
9th October 2024 - YOUR REF: 20240768
It is anticipated that the development will
be commencing on site Dec24/Jan25

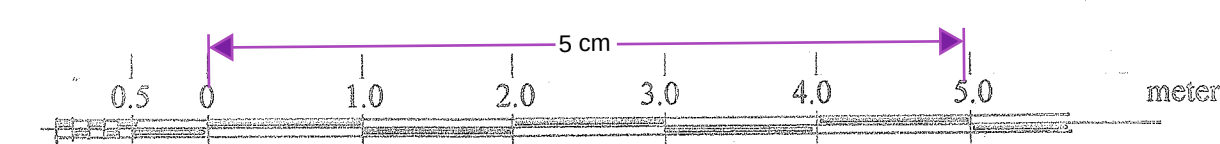

AXIS AXIS ARCHITECTURAL 21B CRAYFORD HIGH STREET CRAYFORD, KENT DA1 4HW tel: 01322 524748 email: axisarchitectural@hotmail.co.uk	
Address 53 SOUTH HILL ROAD GRAVESEND KENT DA12 1JX	
Drawing Title EXISTING DWELLING PLANS + ELEVATIONS	
Job Title PROPOSED ORANGERY	
drawn by RJD Job No VL/701/D	date OCT 2024 Drawing No 1.50 @ A1