


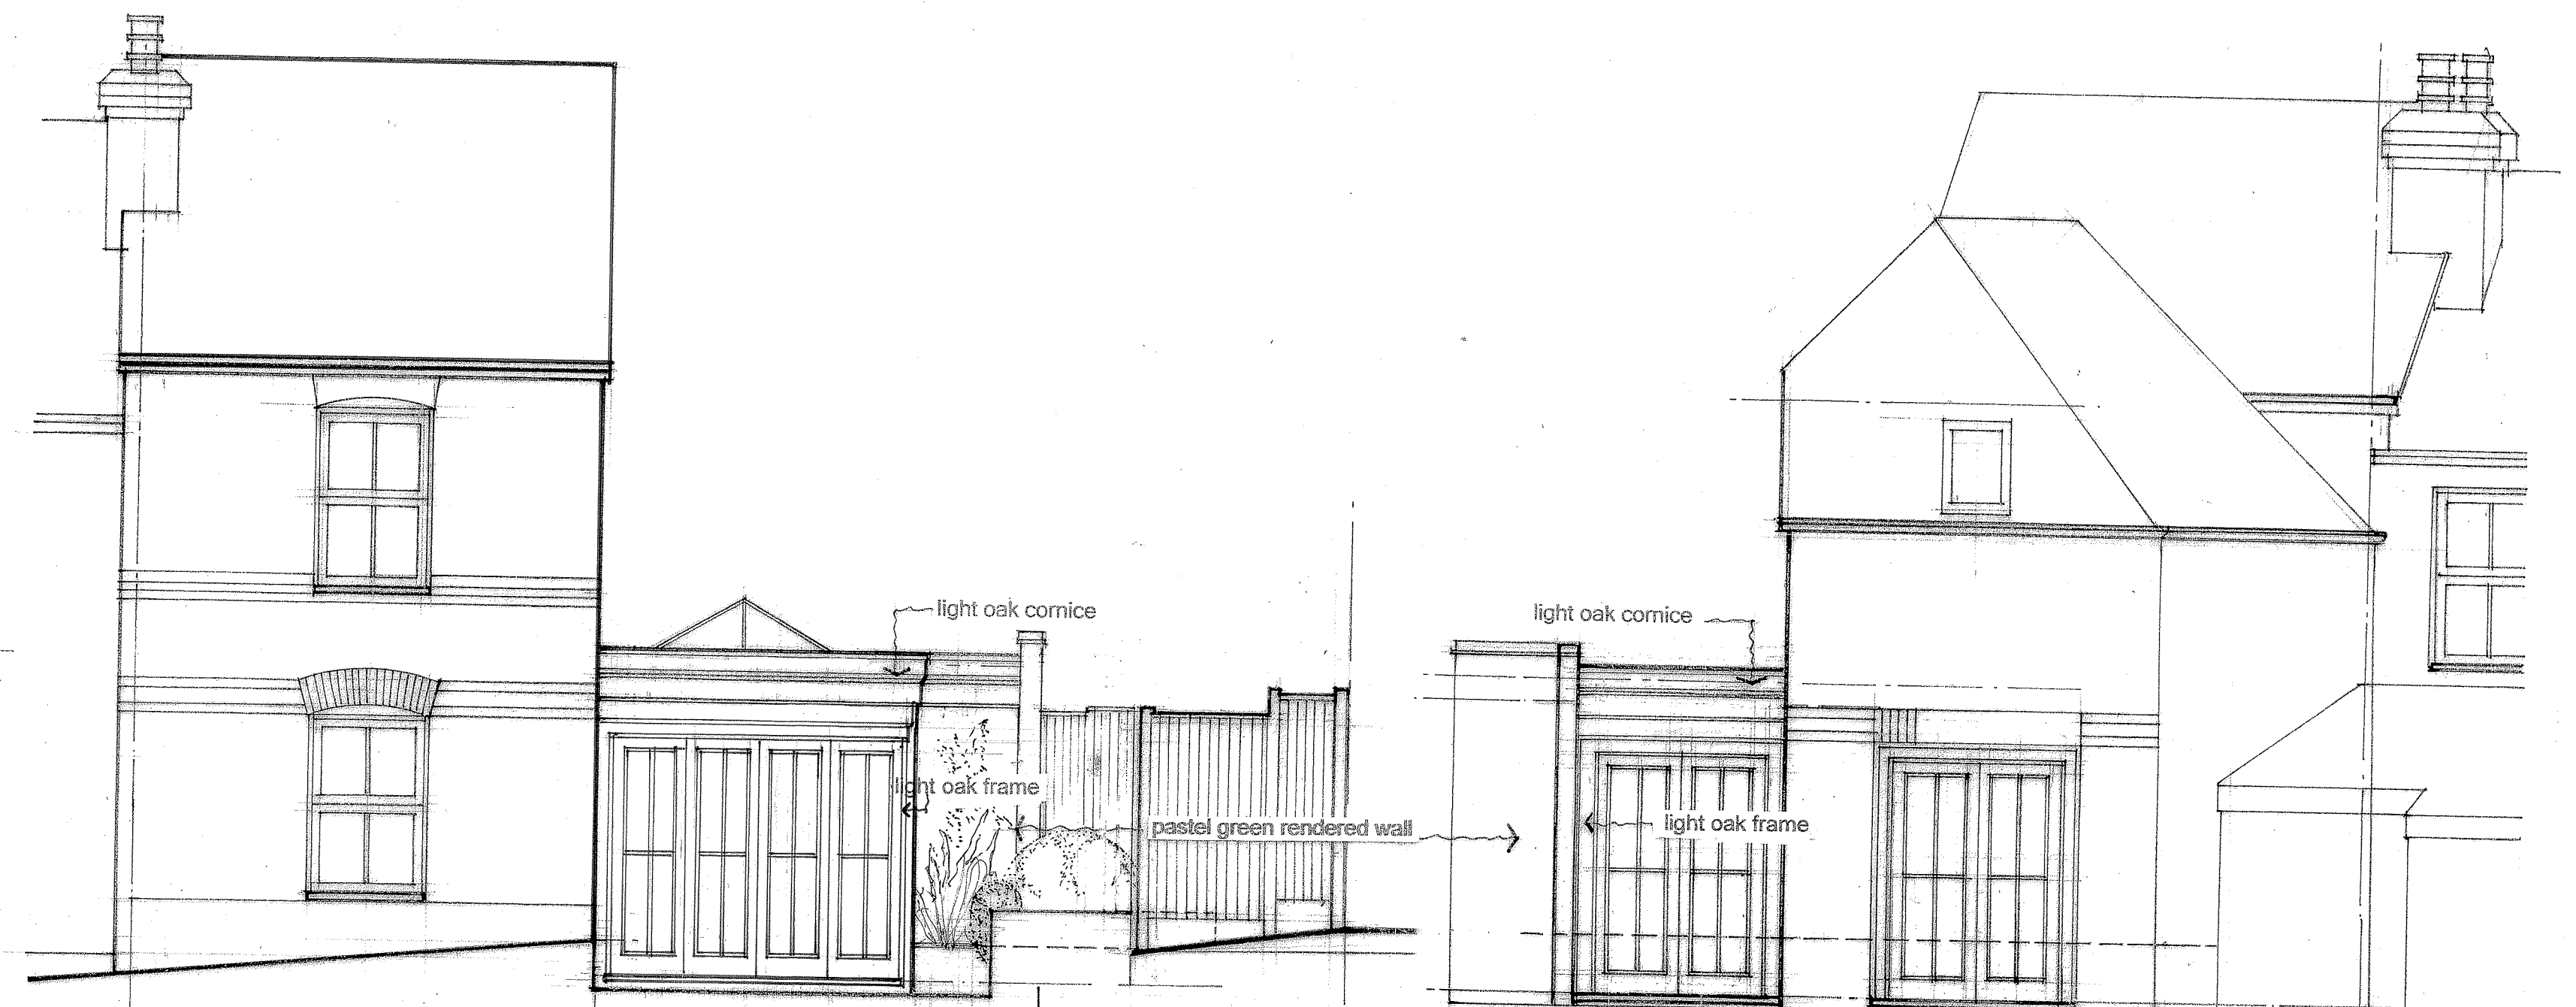


SIDE ELEVATION (west)




FRONT ELEVATION (north)


REAR ELEVATION (south)

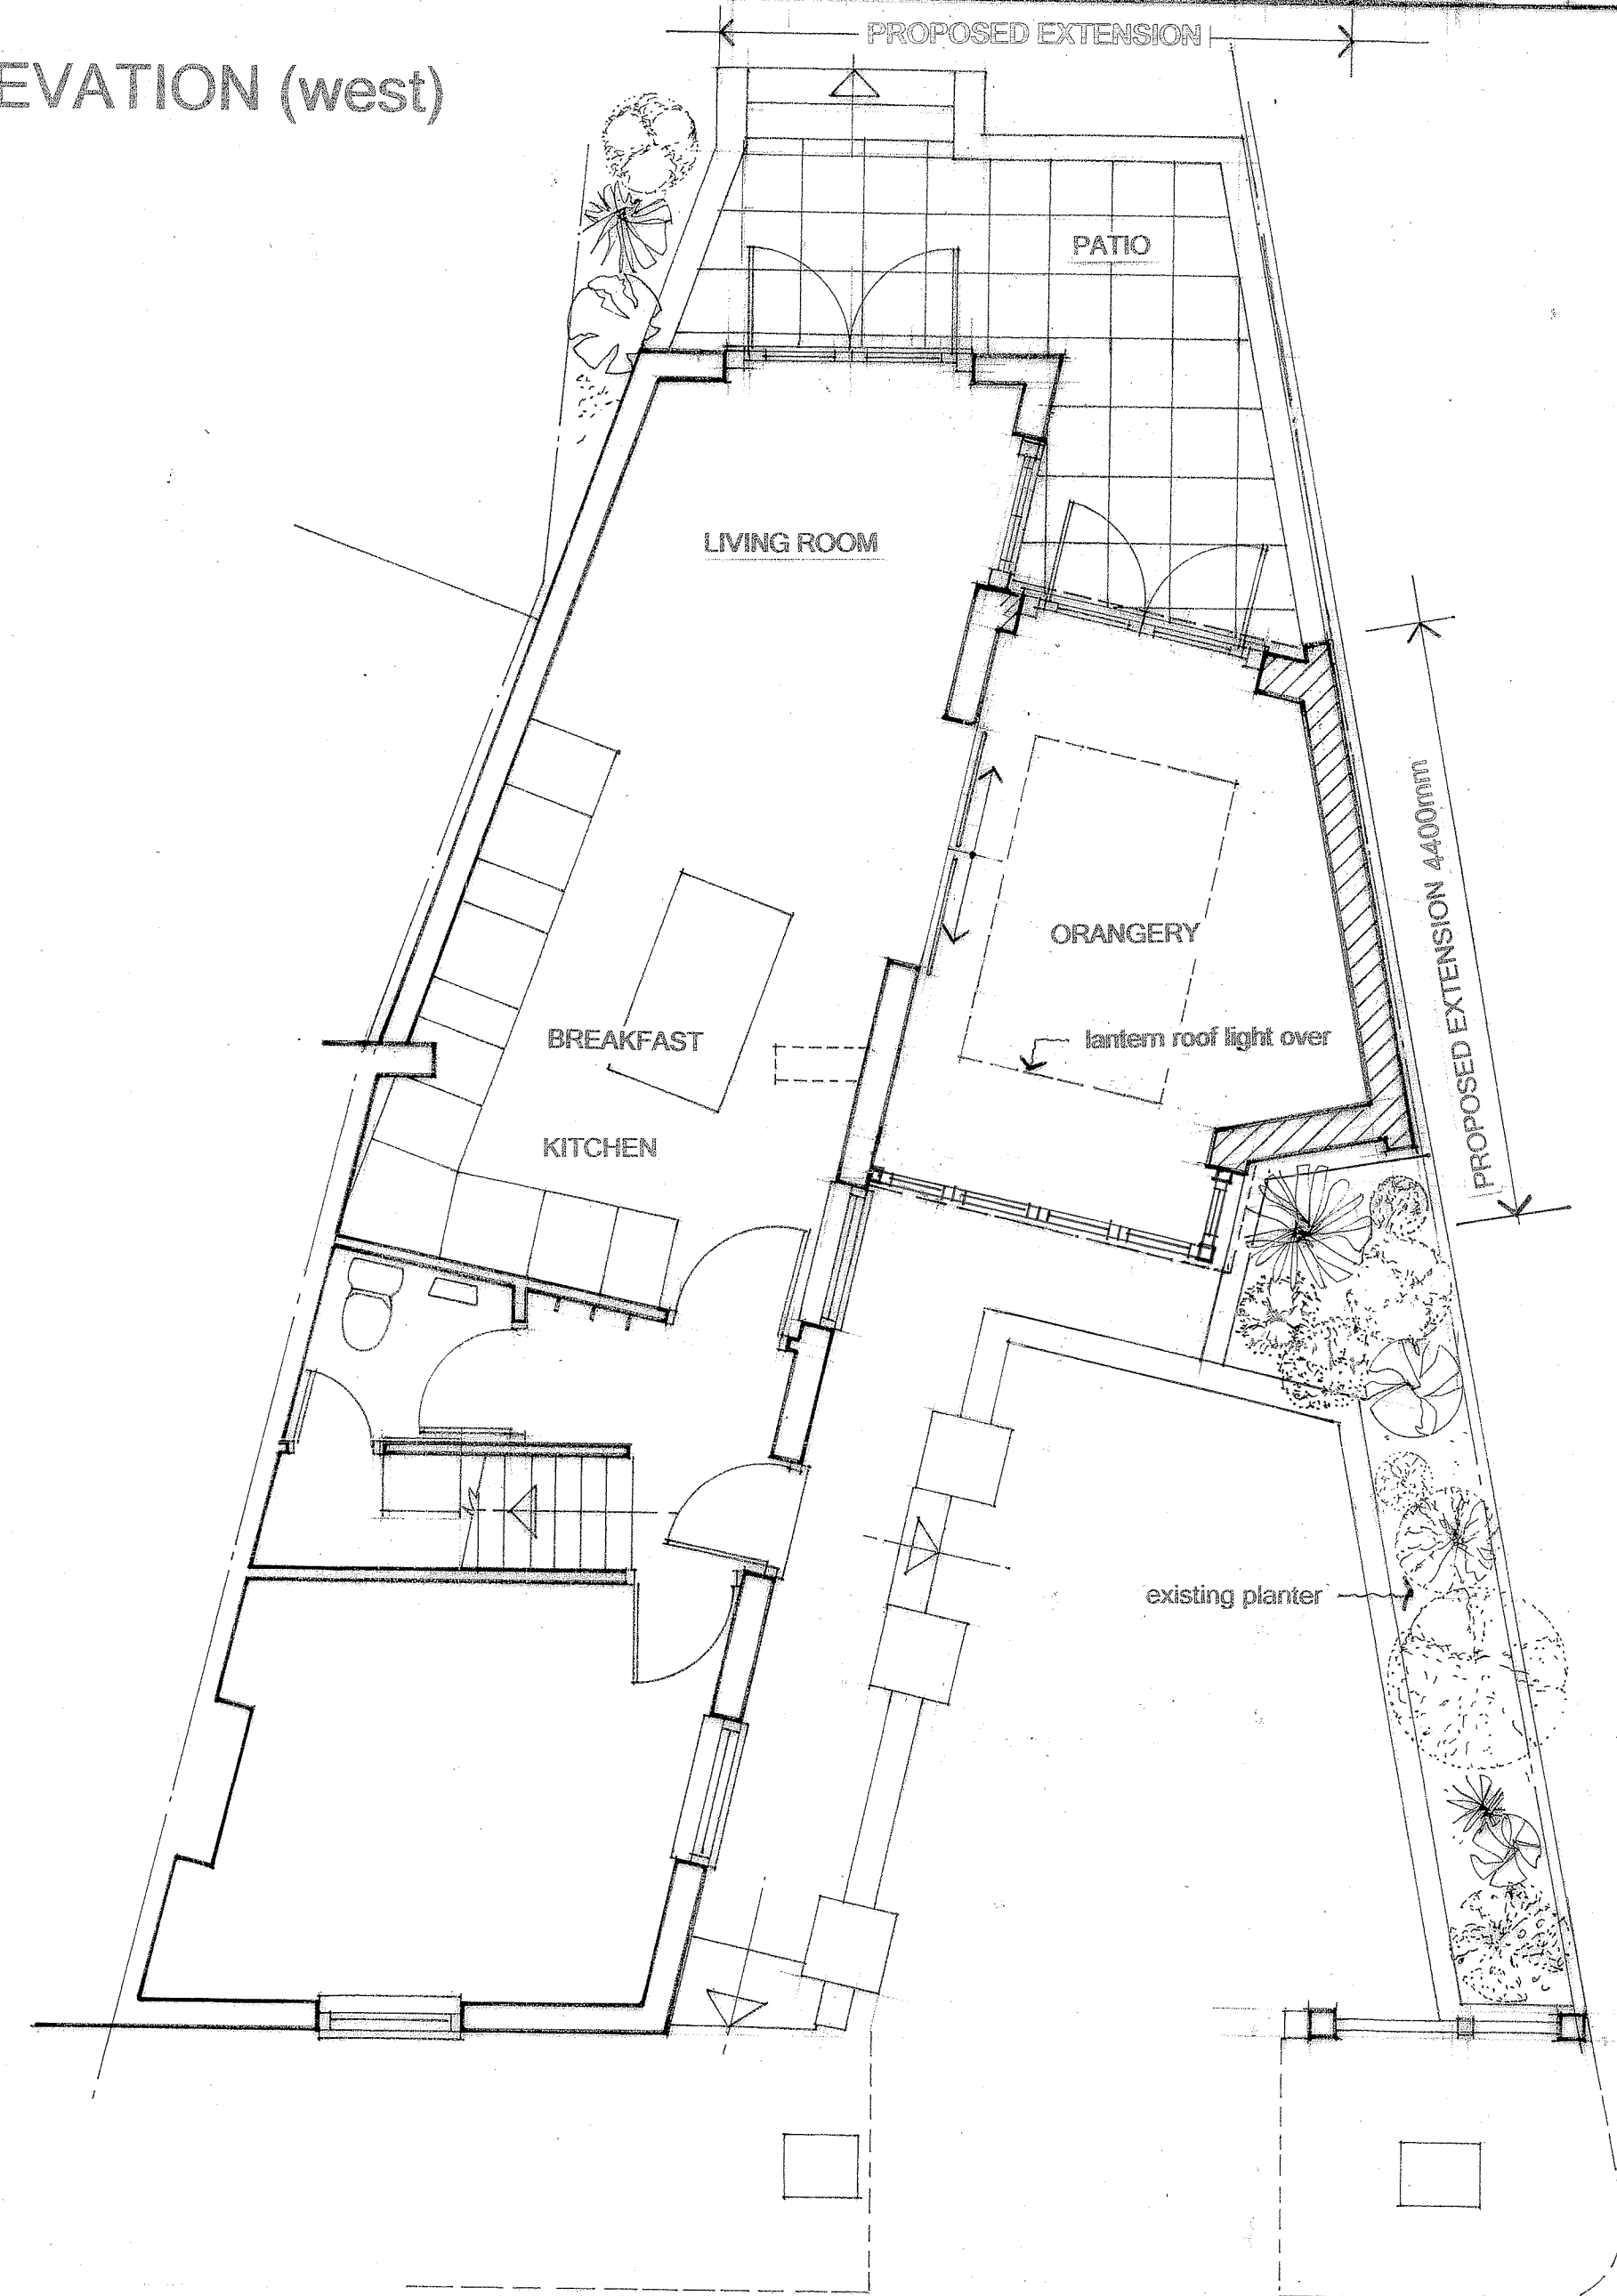

GROUND FLOOR LAYOUT

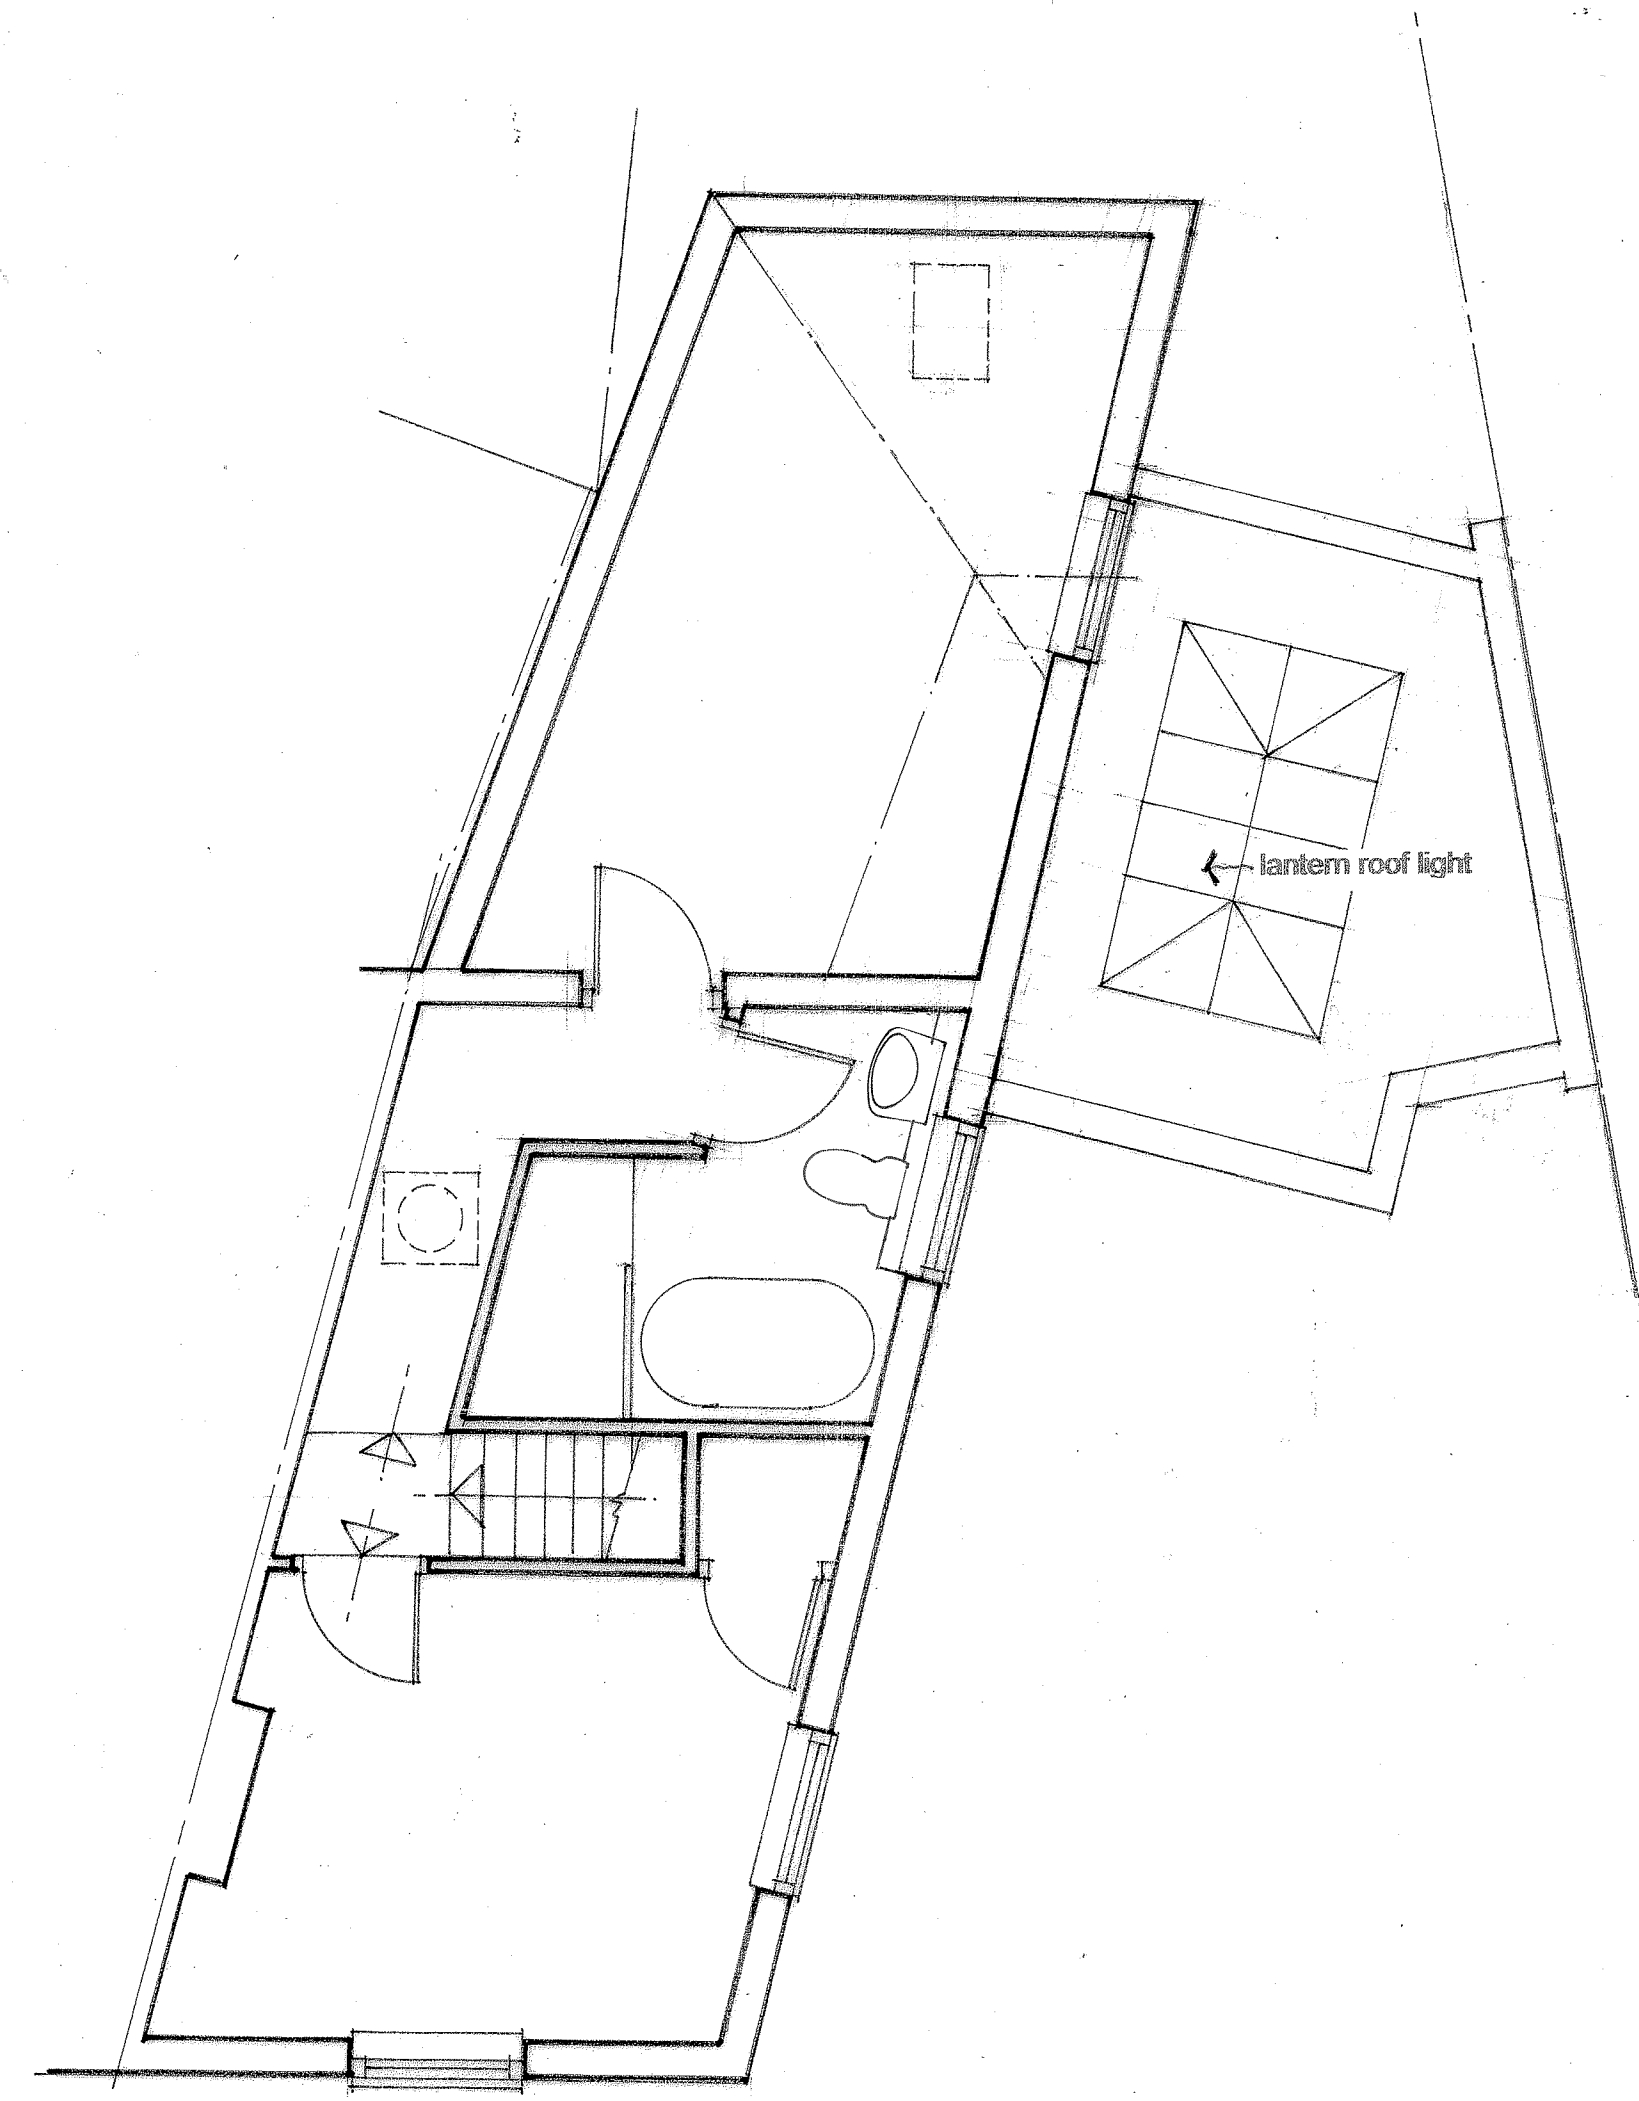

FIRST FLOOR LAYOUT

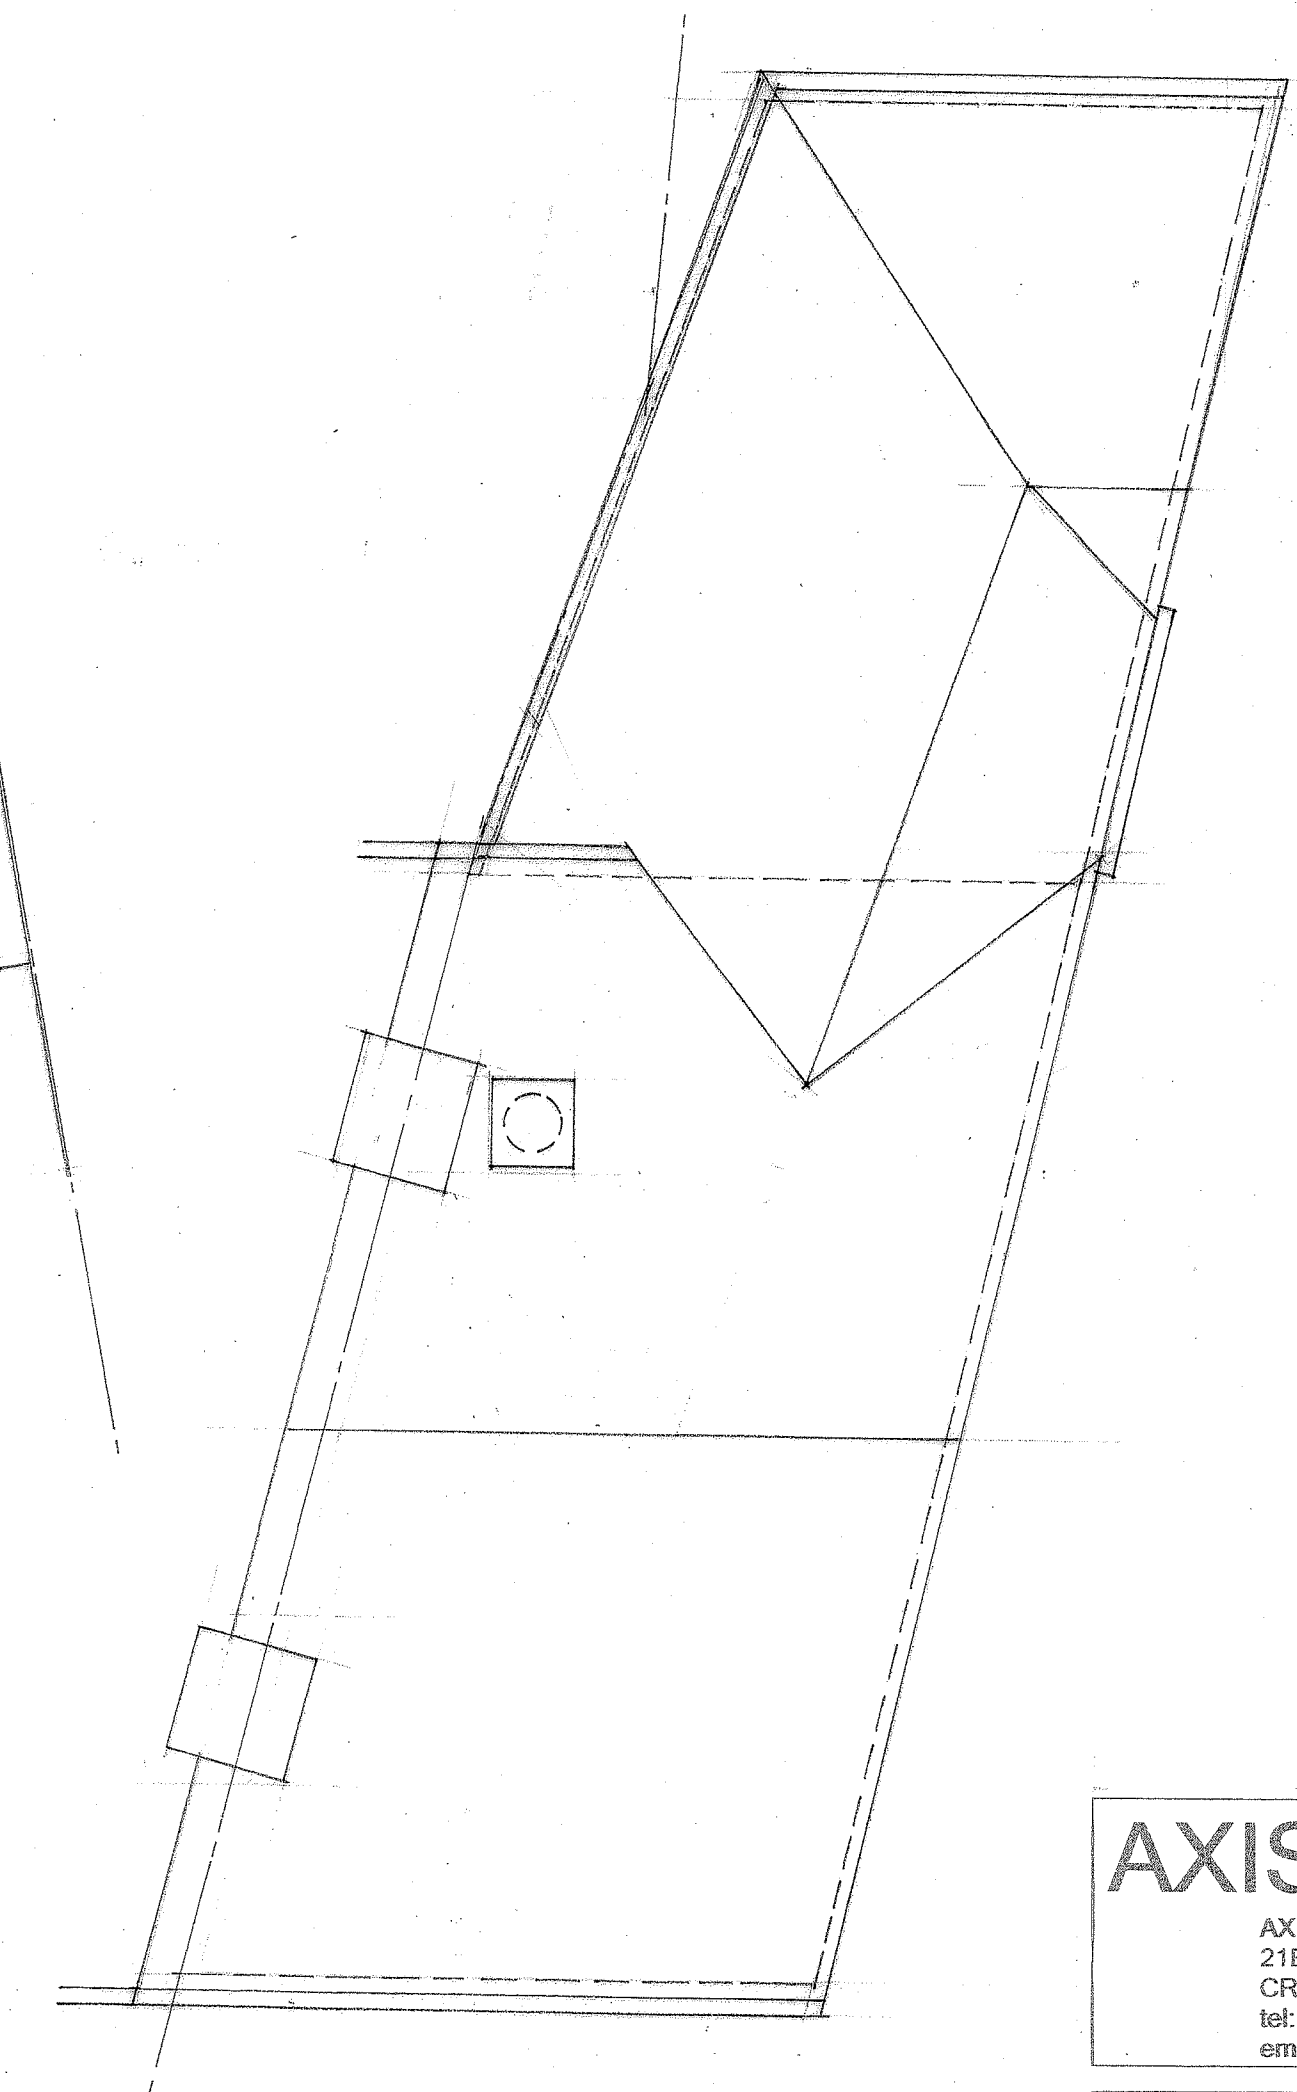

ROOF PLAN

AXIS

AXIS ARCHITECTURAL
21B CRAYFORD HIGH STREET
CRAYFORD, KENT DA1 4HH
tel: 01322 524748
email: axisarchitectural@hotmail.co.uk

Address
53 SOUTH HILL ROAD, GRAVESEND
KENT DA12 1JX

Job Title

PROPOSED ORANGERY

Drawing Title
PROPOSED PLANS + ELEVATIONS

drawn by
MJD
Job No
VL/702/E
date
OCT 2024
scale
1.50 @ A1

