



Notes:

GIA: 152.2m²

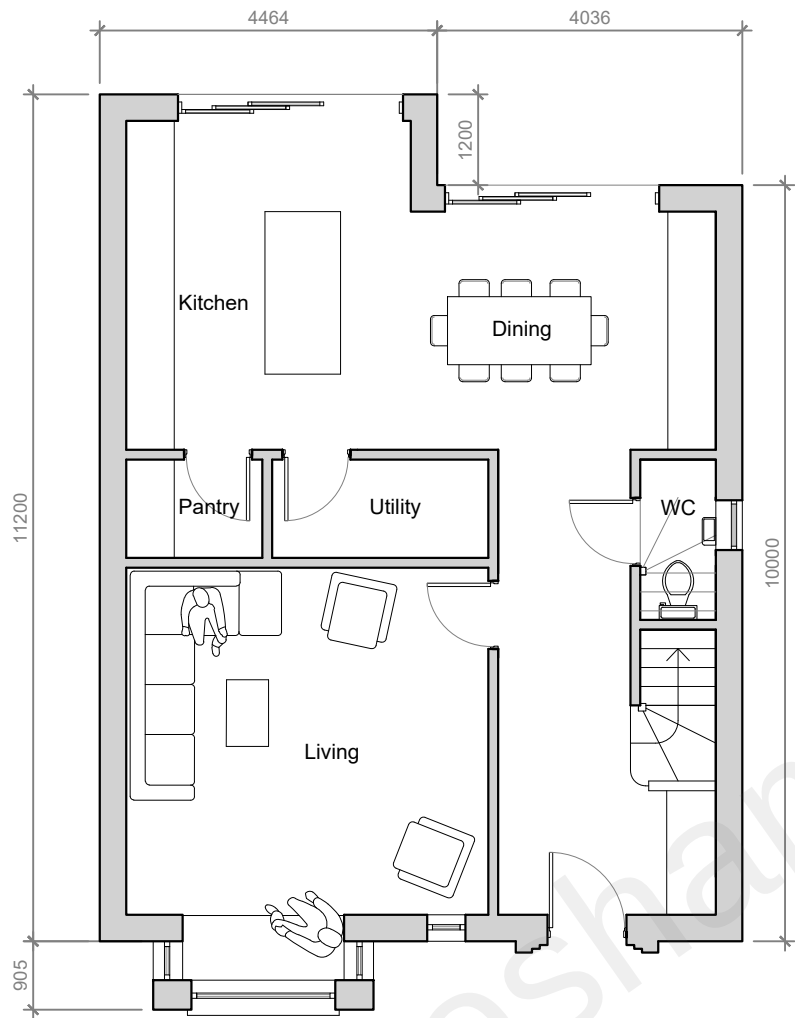


Indicative Ground Floor Plan

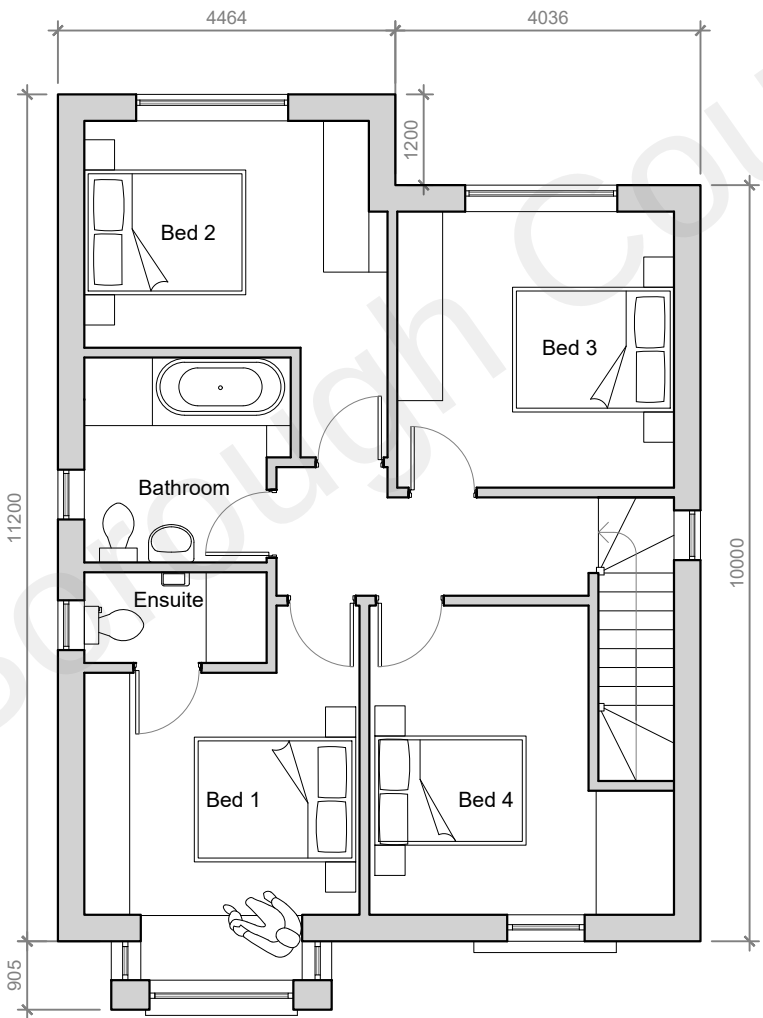

Indicative First Floor Plan

Key Plan:

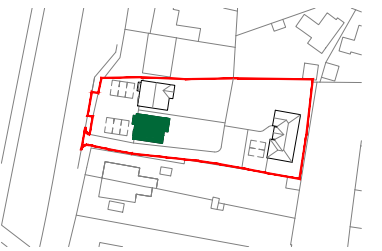

Issued for Planning

Revision:	Rev By:	Checked By:
A. 09.06.2022	EGT	TO
B. 19.10.2022	EGT	MJR



01892 831 600
www.bloomfieldsltd.co.uk
drawing@bloomfieldsltd.co.uk

Client:
Michael Rossi

Project:
Outline Application

Site Address:
Northfield House,
Wrotham Road,
Meopham, DA13 0AQ

Scale: 1:100 @ A3
Drawn By: EGT

Date: 07.06.2022
Checked By: TO

Drawing Title:
Indicative Plans Dwelling 2

St: | **Job No:** | **Drawing No:** | **Rev:**

P.2781.061.B

