





Front elevation

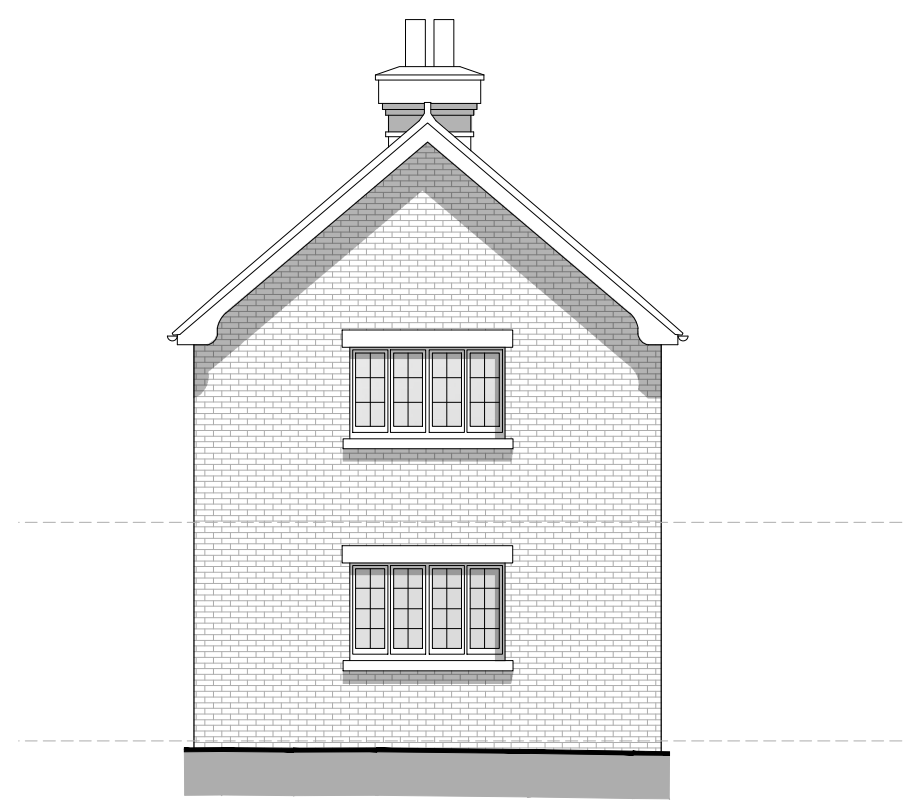


Right flank elevation

DO NOT SCALE FROM THIS DRAWING
ALL DIMENSIONS TO BE VERIFIED BY THE CONTRACTOR ON SITE


0 2 4 6 8 10m

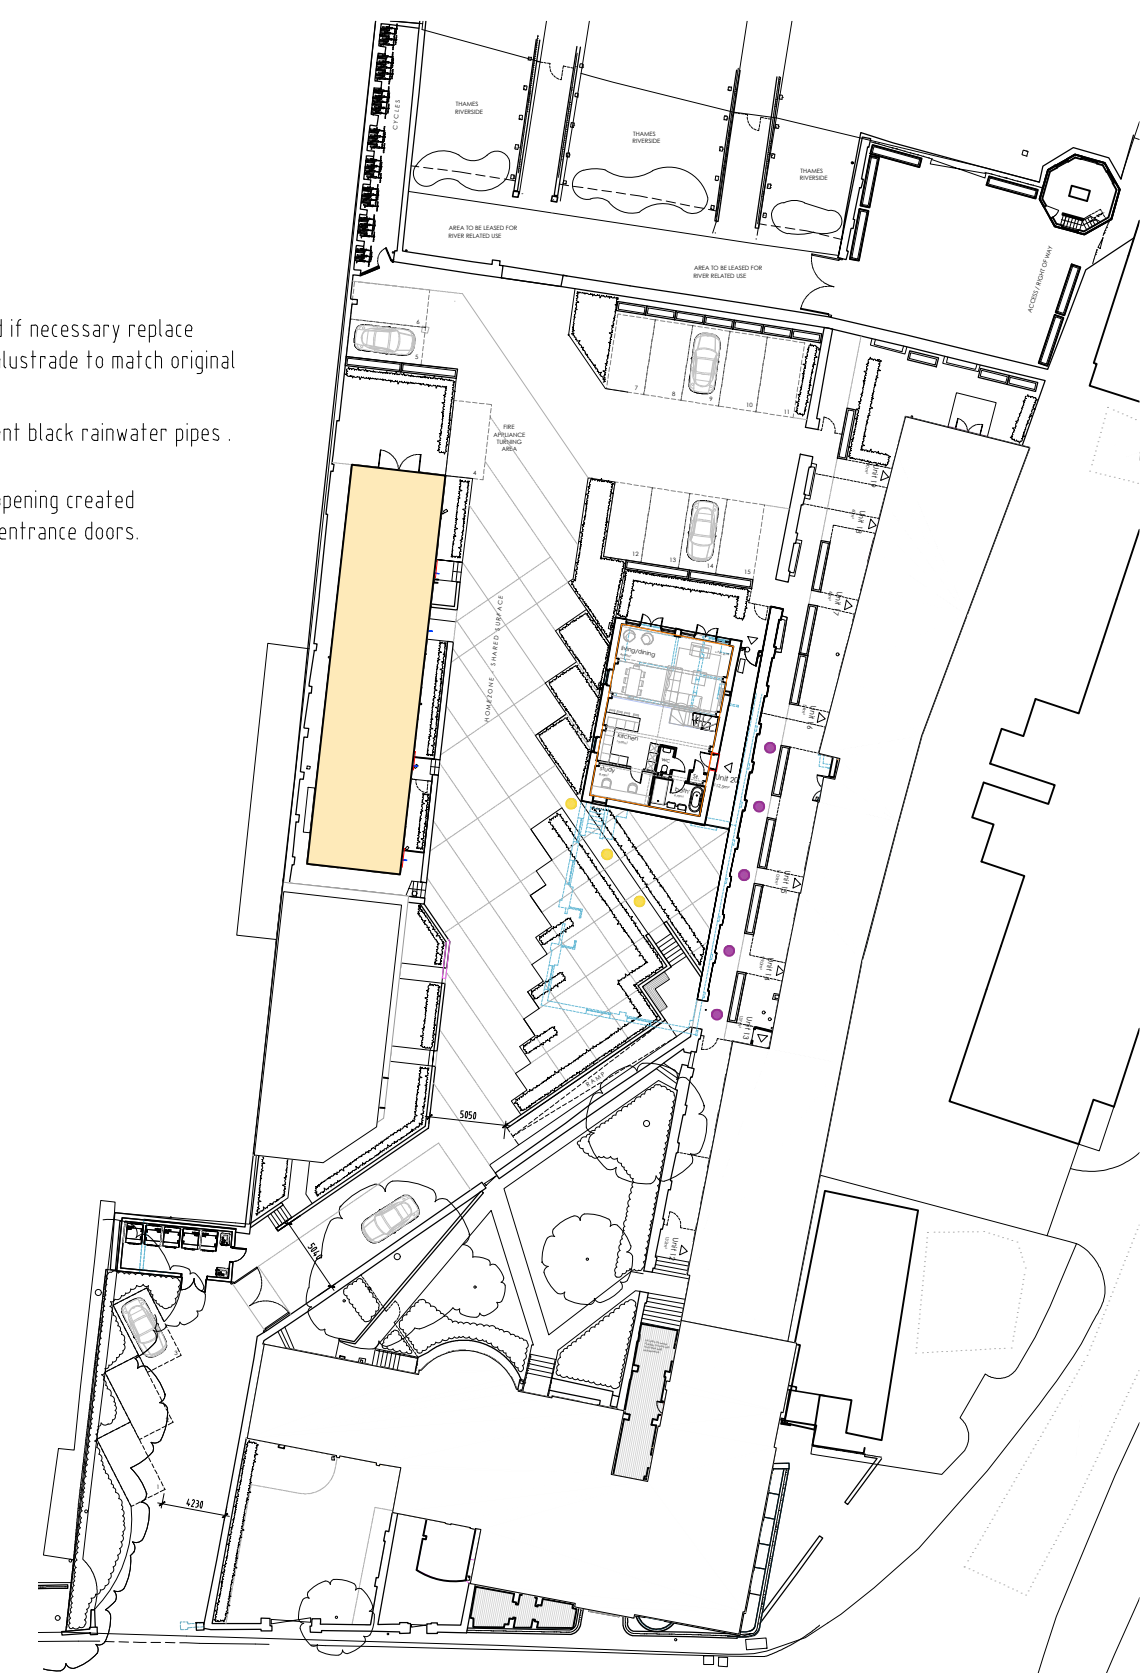


Key plan

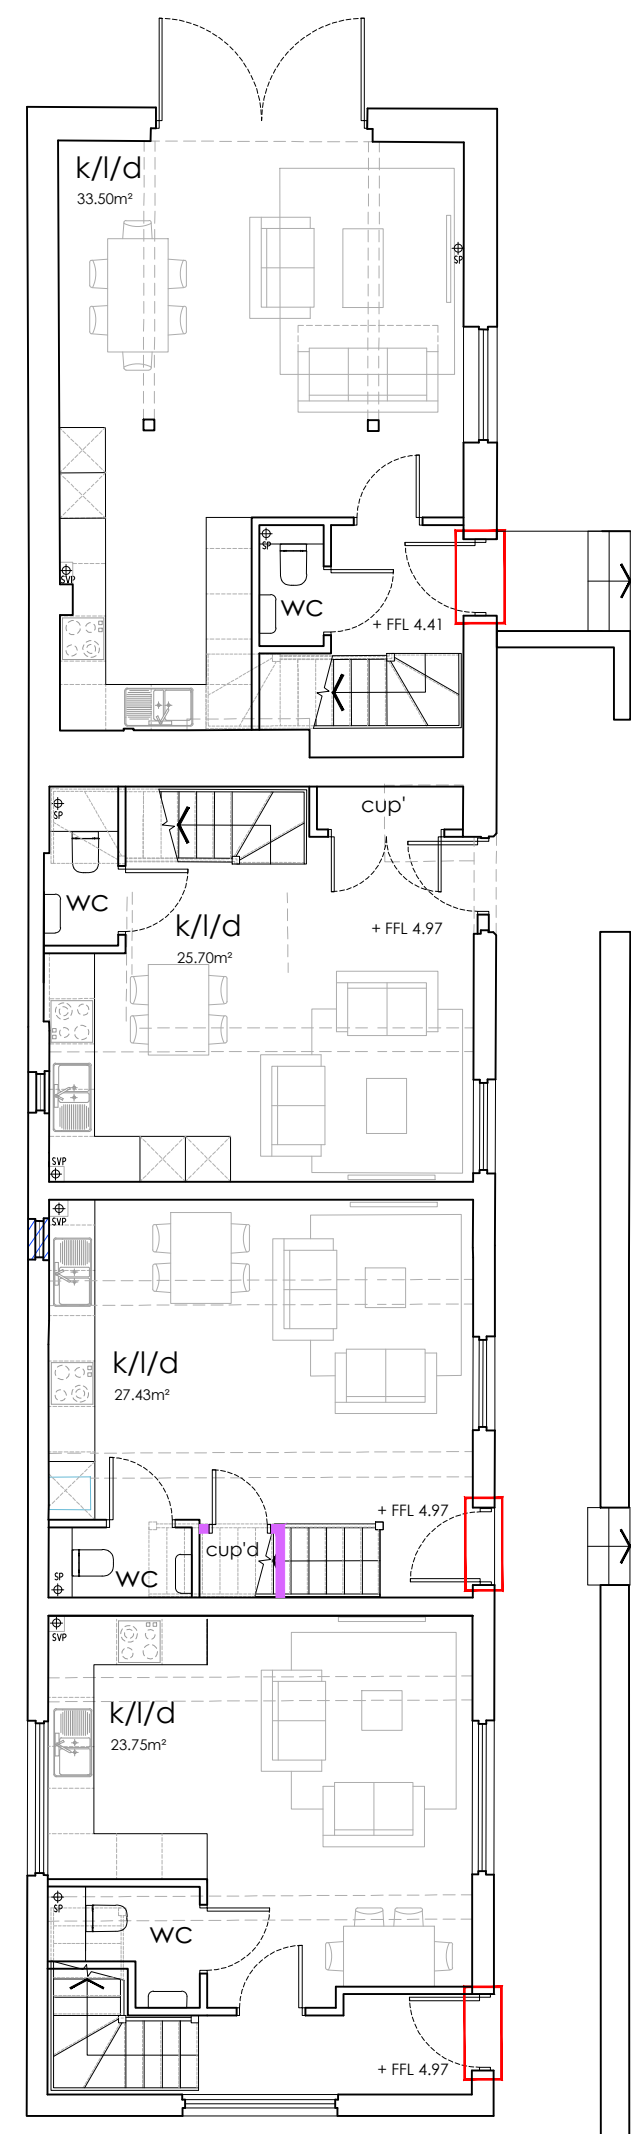

Lower ground floor plan

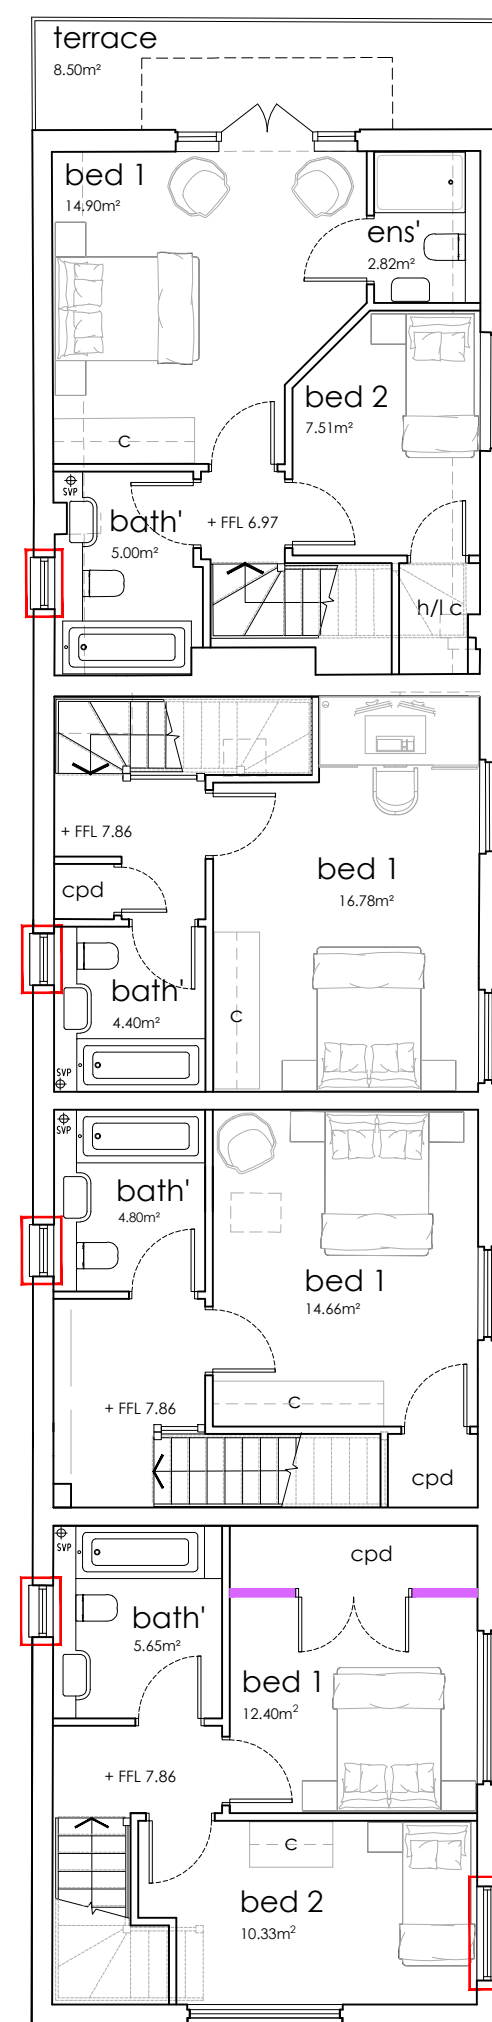



Upper ground floor plan

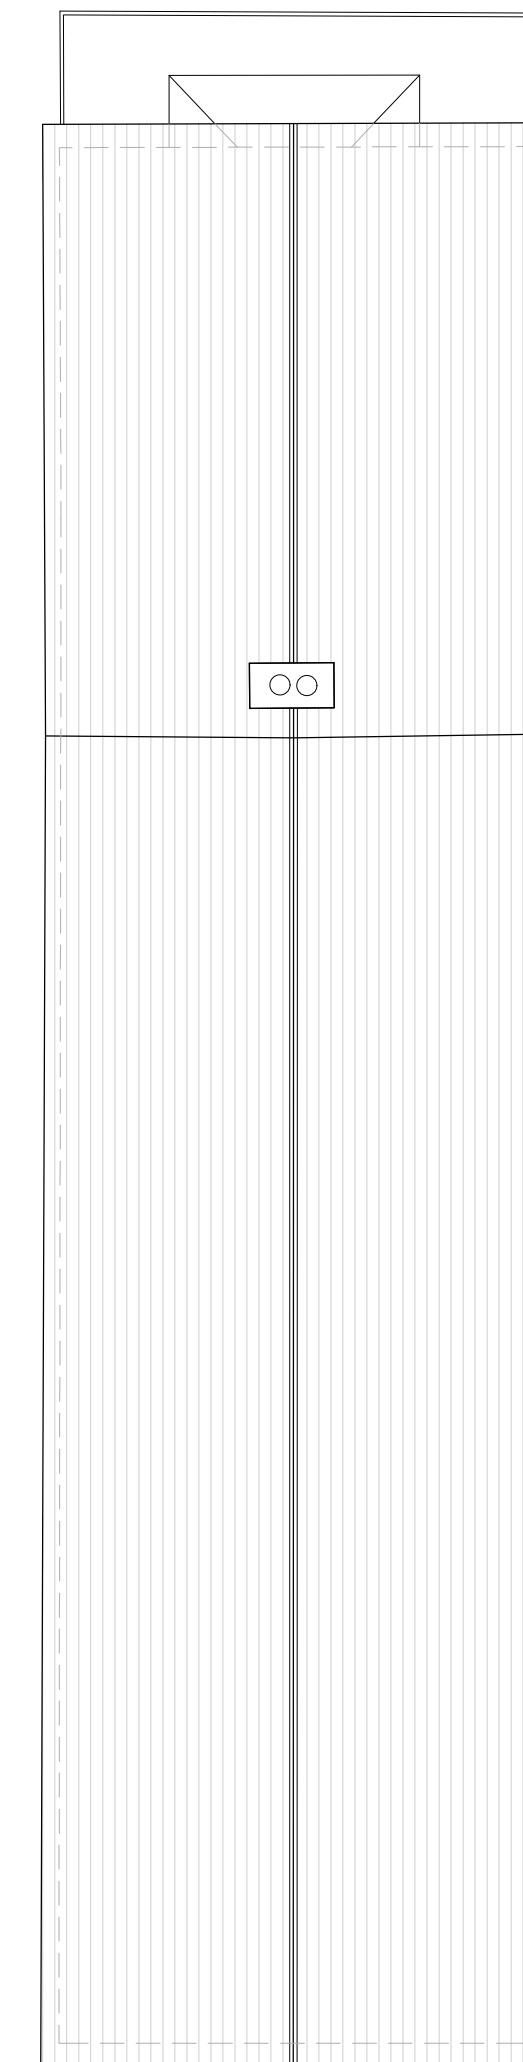

Roof plan

Legend:

- Consented new opening as per planning consent ref: 20210757.
- Proposed new opening as part of proposed planning amendments.
- Proposed new walls as part of proposed planning amendments.
- Existing/Approved walls as per consented planning scheme ref: 20210757 are not being amended.
- Wall infill as per consented planning scheme ref: 20210757.
- Demo as per consented planning scheme ref: 20210757.
- Approved walls as per consented planning scheme ref: 20210757 which are to change following amendments.

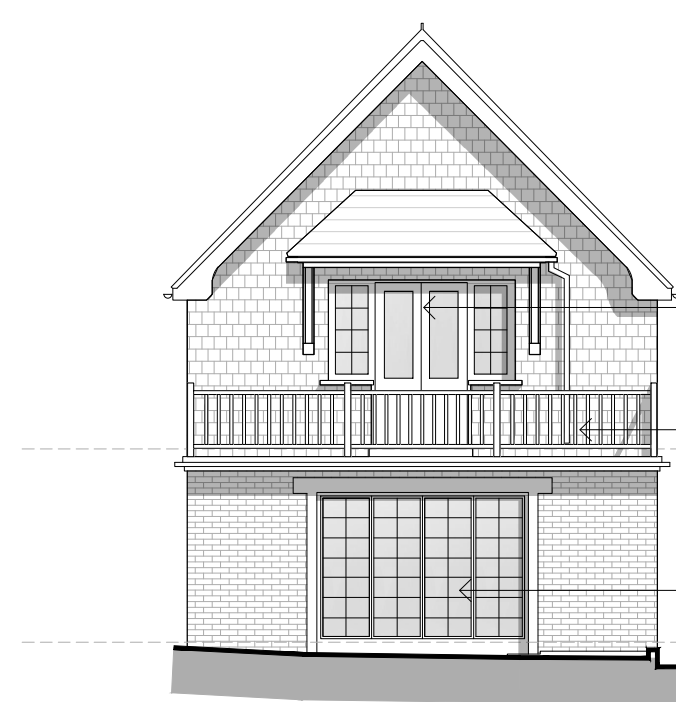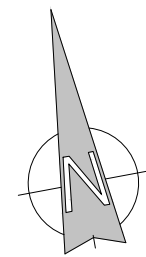

Rear elevation

- Repair original terrace, external doors and windows
- Repair and if necessary replace wooden balustrade to match original
- Original boathouse opening to be glazed.



Left flank elevation

- 4 no. new windows to match existing.

**TURNER
JACKSON+DAY**
ASSOCIATES

Radio House
Thanet Way, Whitstable
Kent CT5 3QX

t: 01227 261453
e: enquiries@tjda.co.uk
www.turnerjacksonday.co.uk

client details
Mile Property Group Ltd

project details
**Custom House
The Terrace, Gravesend, DA12 2DE**

drawing title
**Units 21, 22, 23 & 24
The Boathouse Proposed Plans**

date scale drawn by checked by
Aug'23 1:100@A1 AR

project no:	drawing no:	revision
1735	031	SK-B