
 



Note:

AP: Acrow props and temporary boards to support floor/landing

Cross hatch indicates interior areas outside of works

 

H

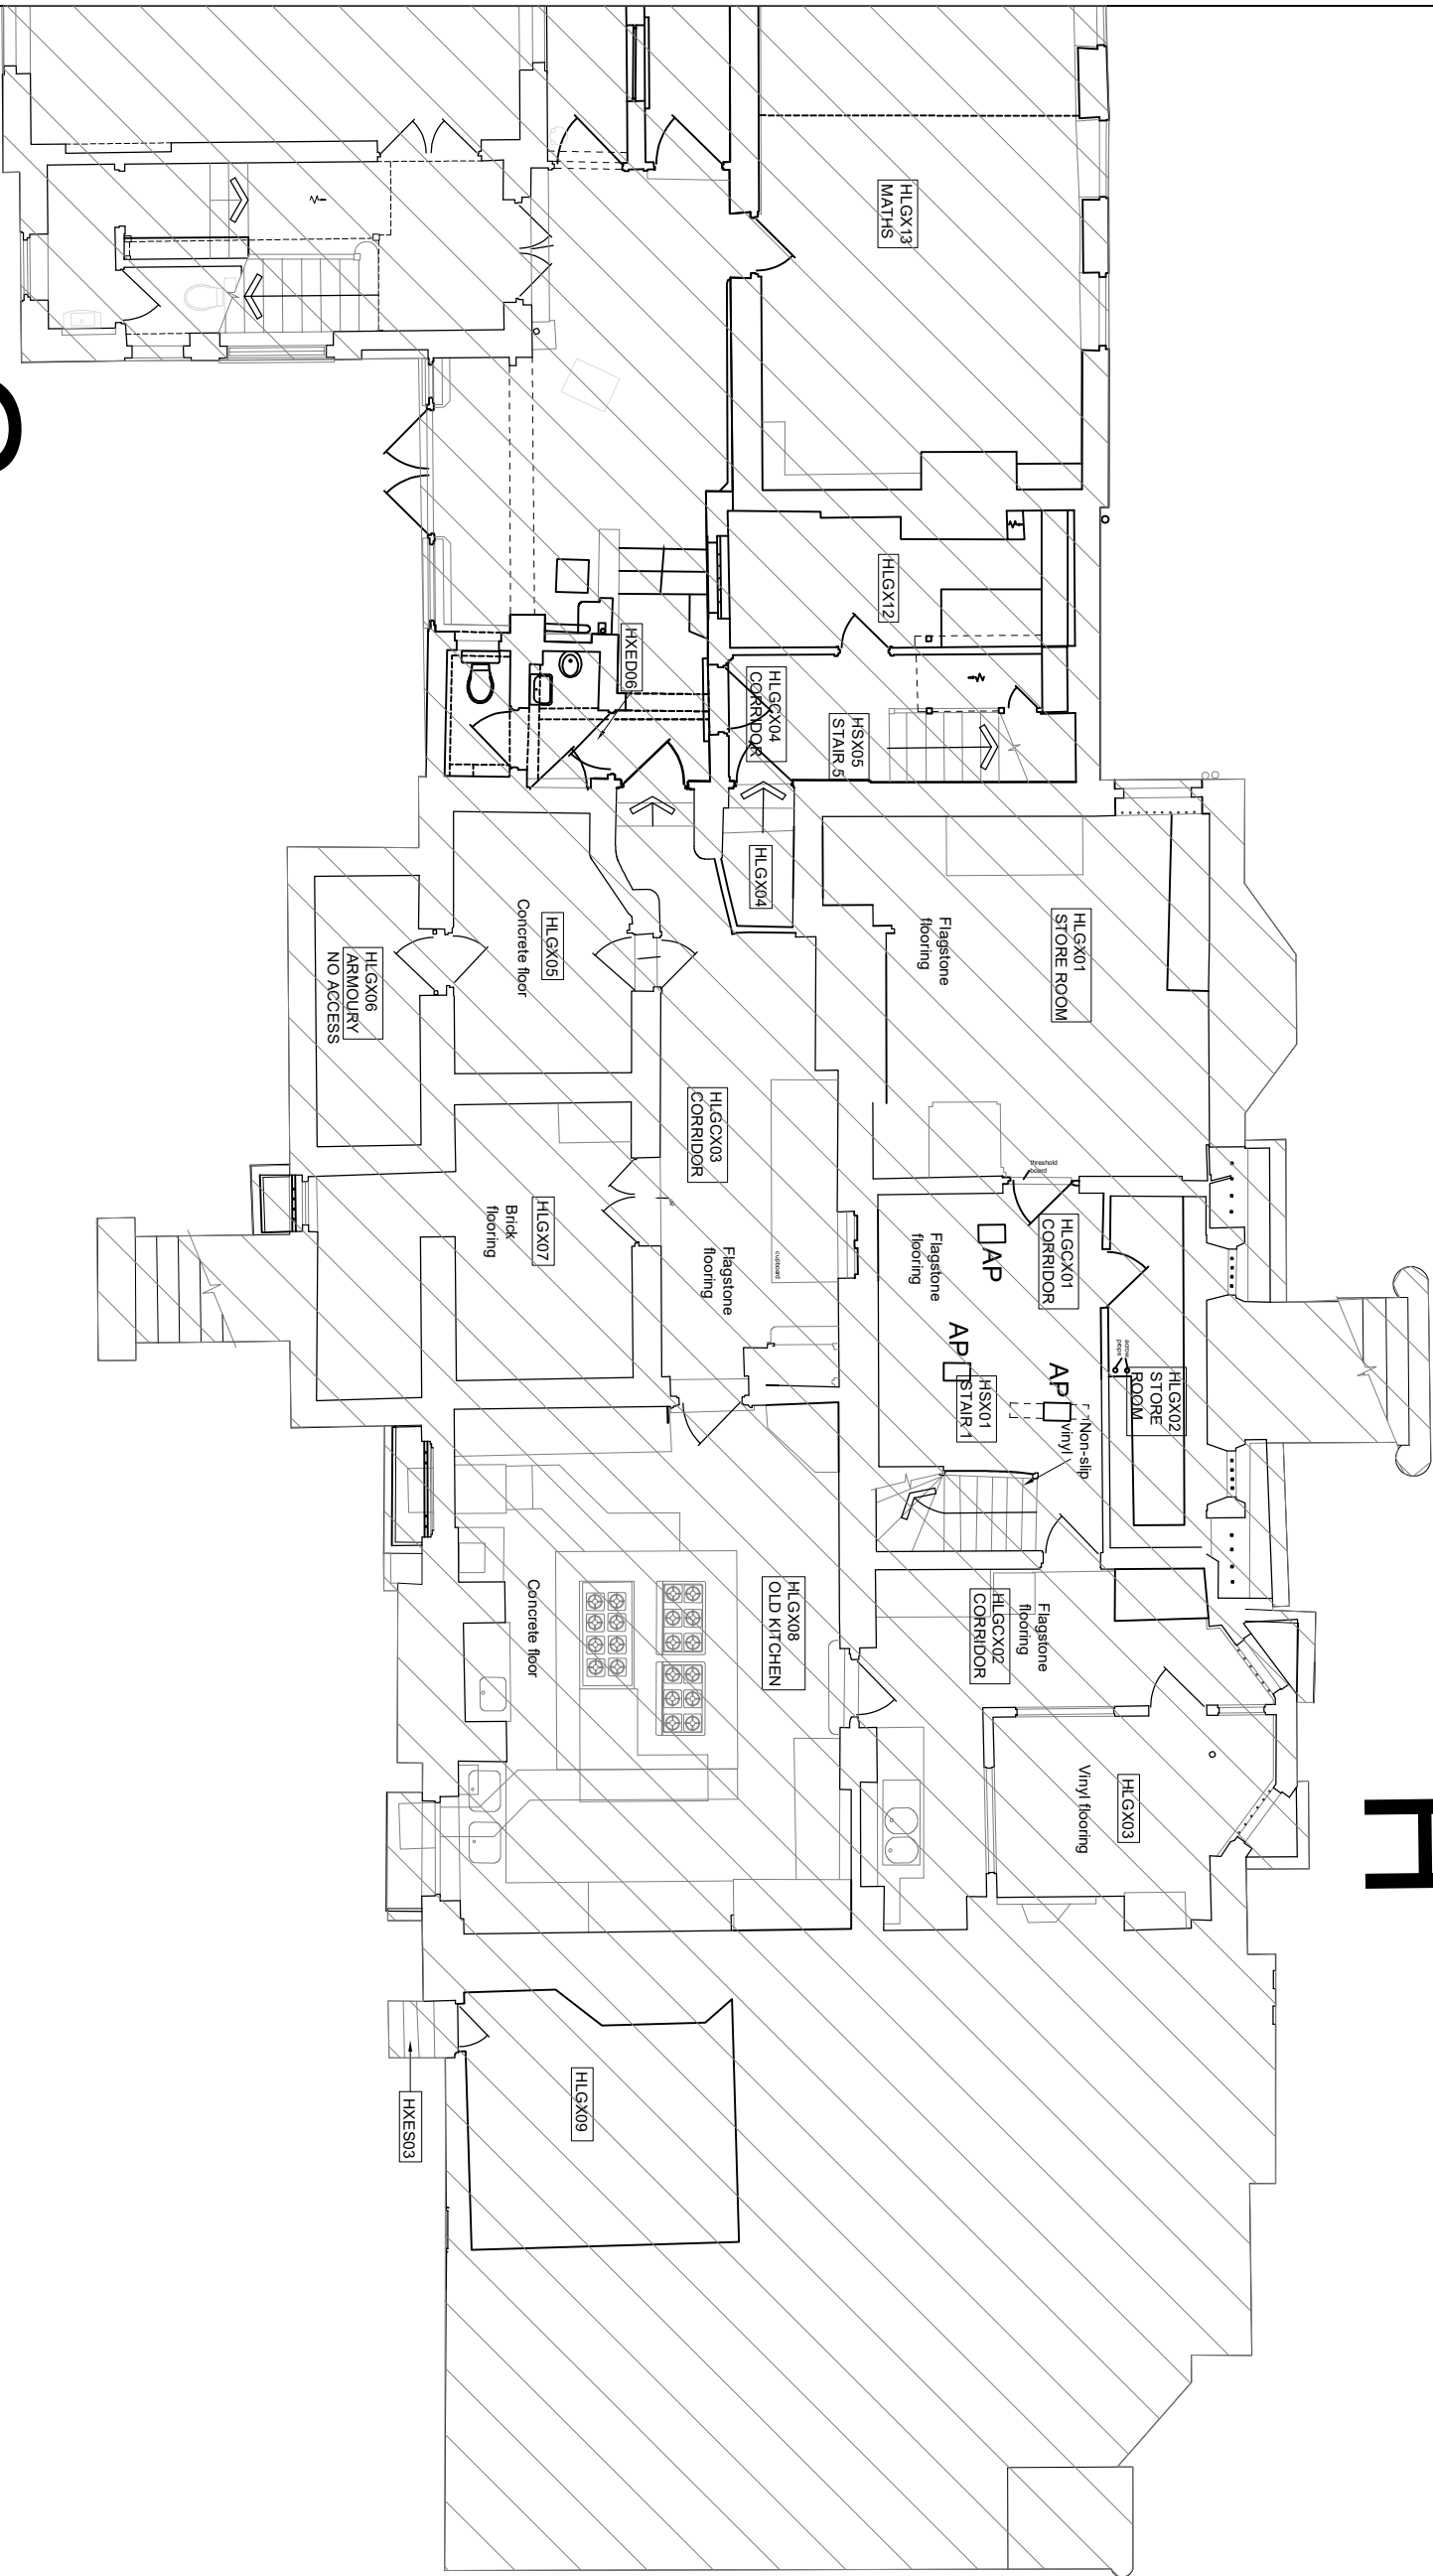


G

110

1:100

GAD'S HILL PLACE (H) EXISTING LOWER GROUND FLOOR PLAN

0 1 2 3 4 5m

 

Project
Gad's Hill School

Client
Gad's Hill School

Rev. Date By Notes

Proposal for repairs to roof and ceiling

Copyright belongs to Clay Architecture Ltd. All dimensions are to be verified by the contractor before commencing works.

clayarchitecture

Great Lines Studios, Marlborough Road, Gillingham, Kent ME7 5HB

T: 01634 573 017

www.clayarchitecture.com

E: design@clayarchitects.com

Title

Gads's Hill Place (H)

Existing Lower Ground Floor Plan

Drawing No. 5284/PL/110

Scale 1:100 @ A3 size

Date 03/03/23

Drawn GEN Authorised KG

Revision

clayarchitecture

FOR LISTED BUILDING

ISSUE DATE: 17/03/23